



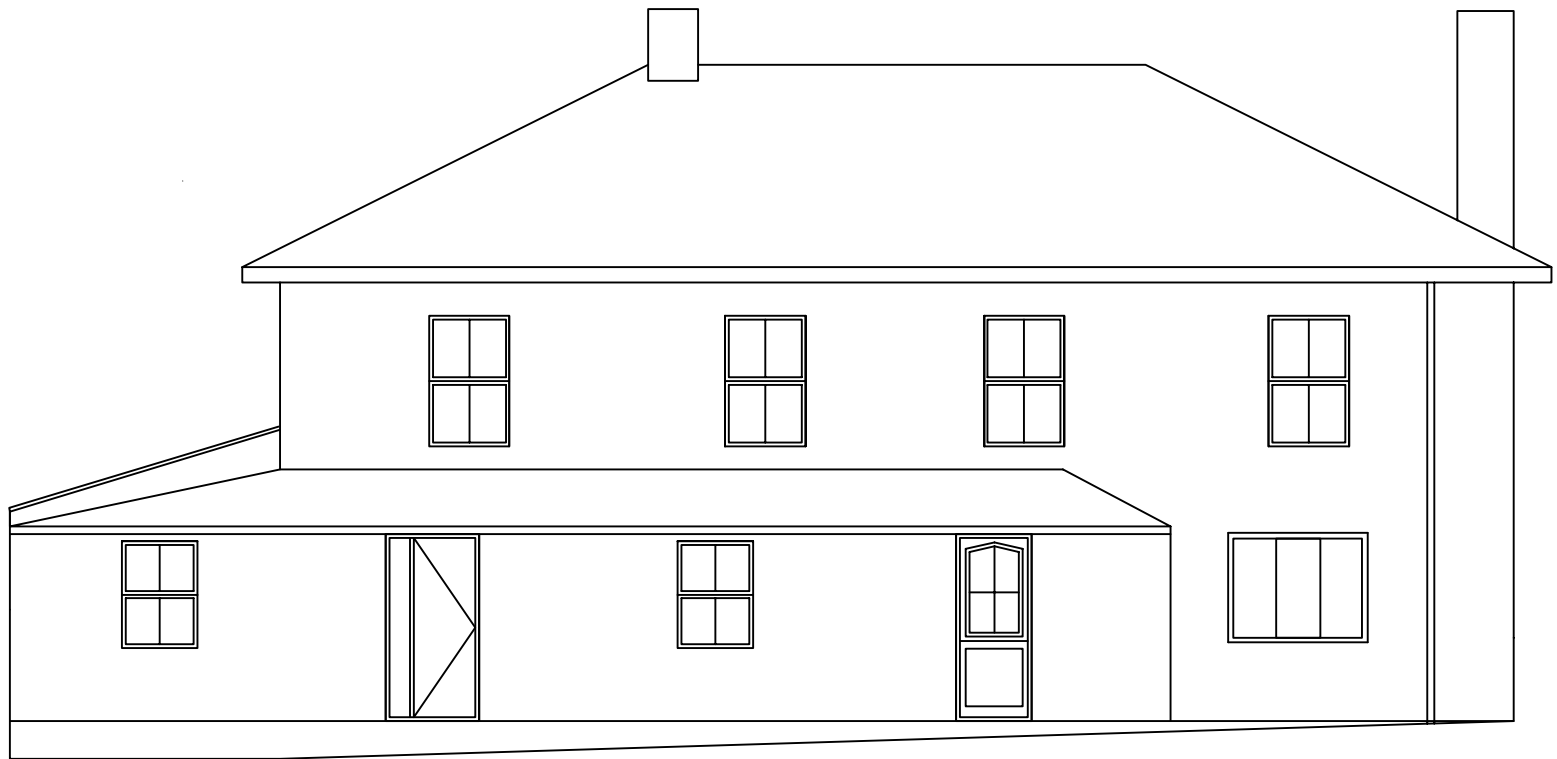

Existing North East Elevation

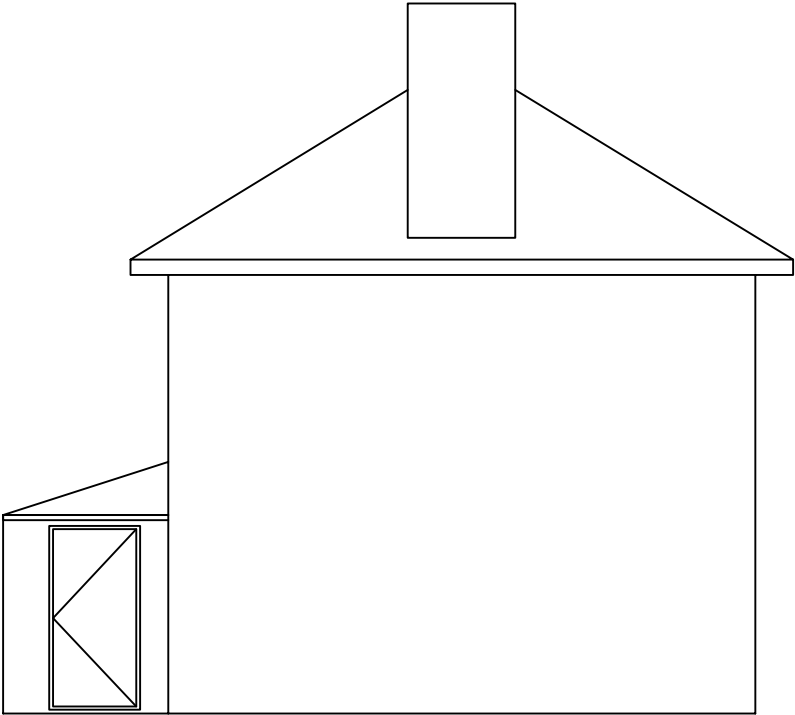

Existing North West Elevation

Applicant:
A Riches &
S Gooderham

Site Address:
Seagry Mill House
Lower Seagry
SN15 5ES

Drawing Number:
SN15 EX2

Scale 1:100 @ A3

