



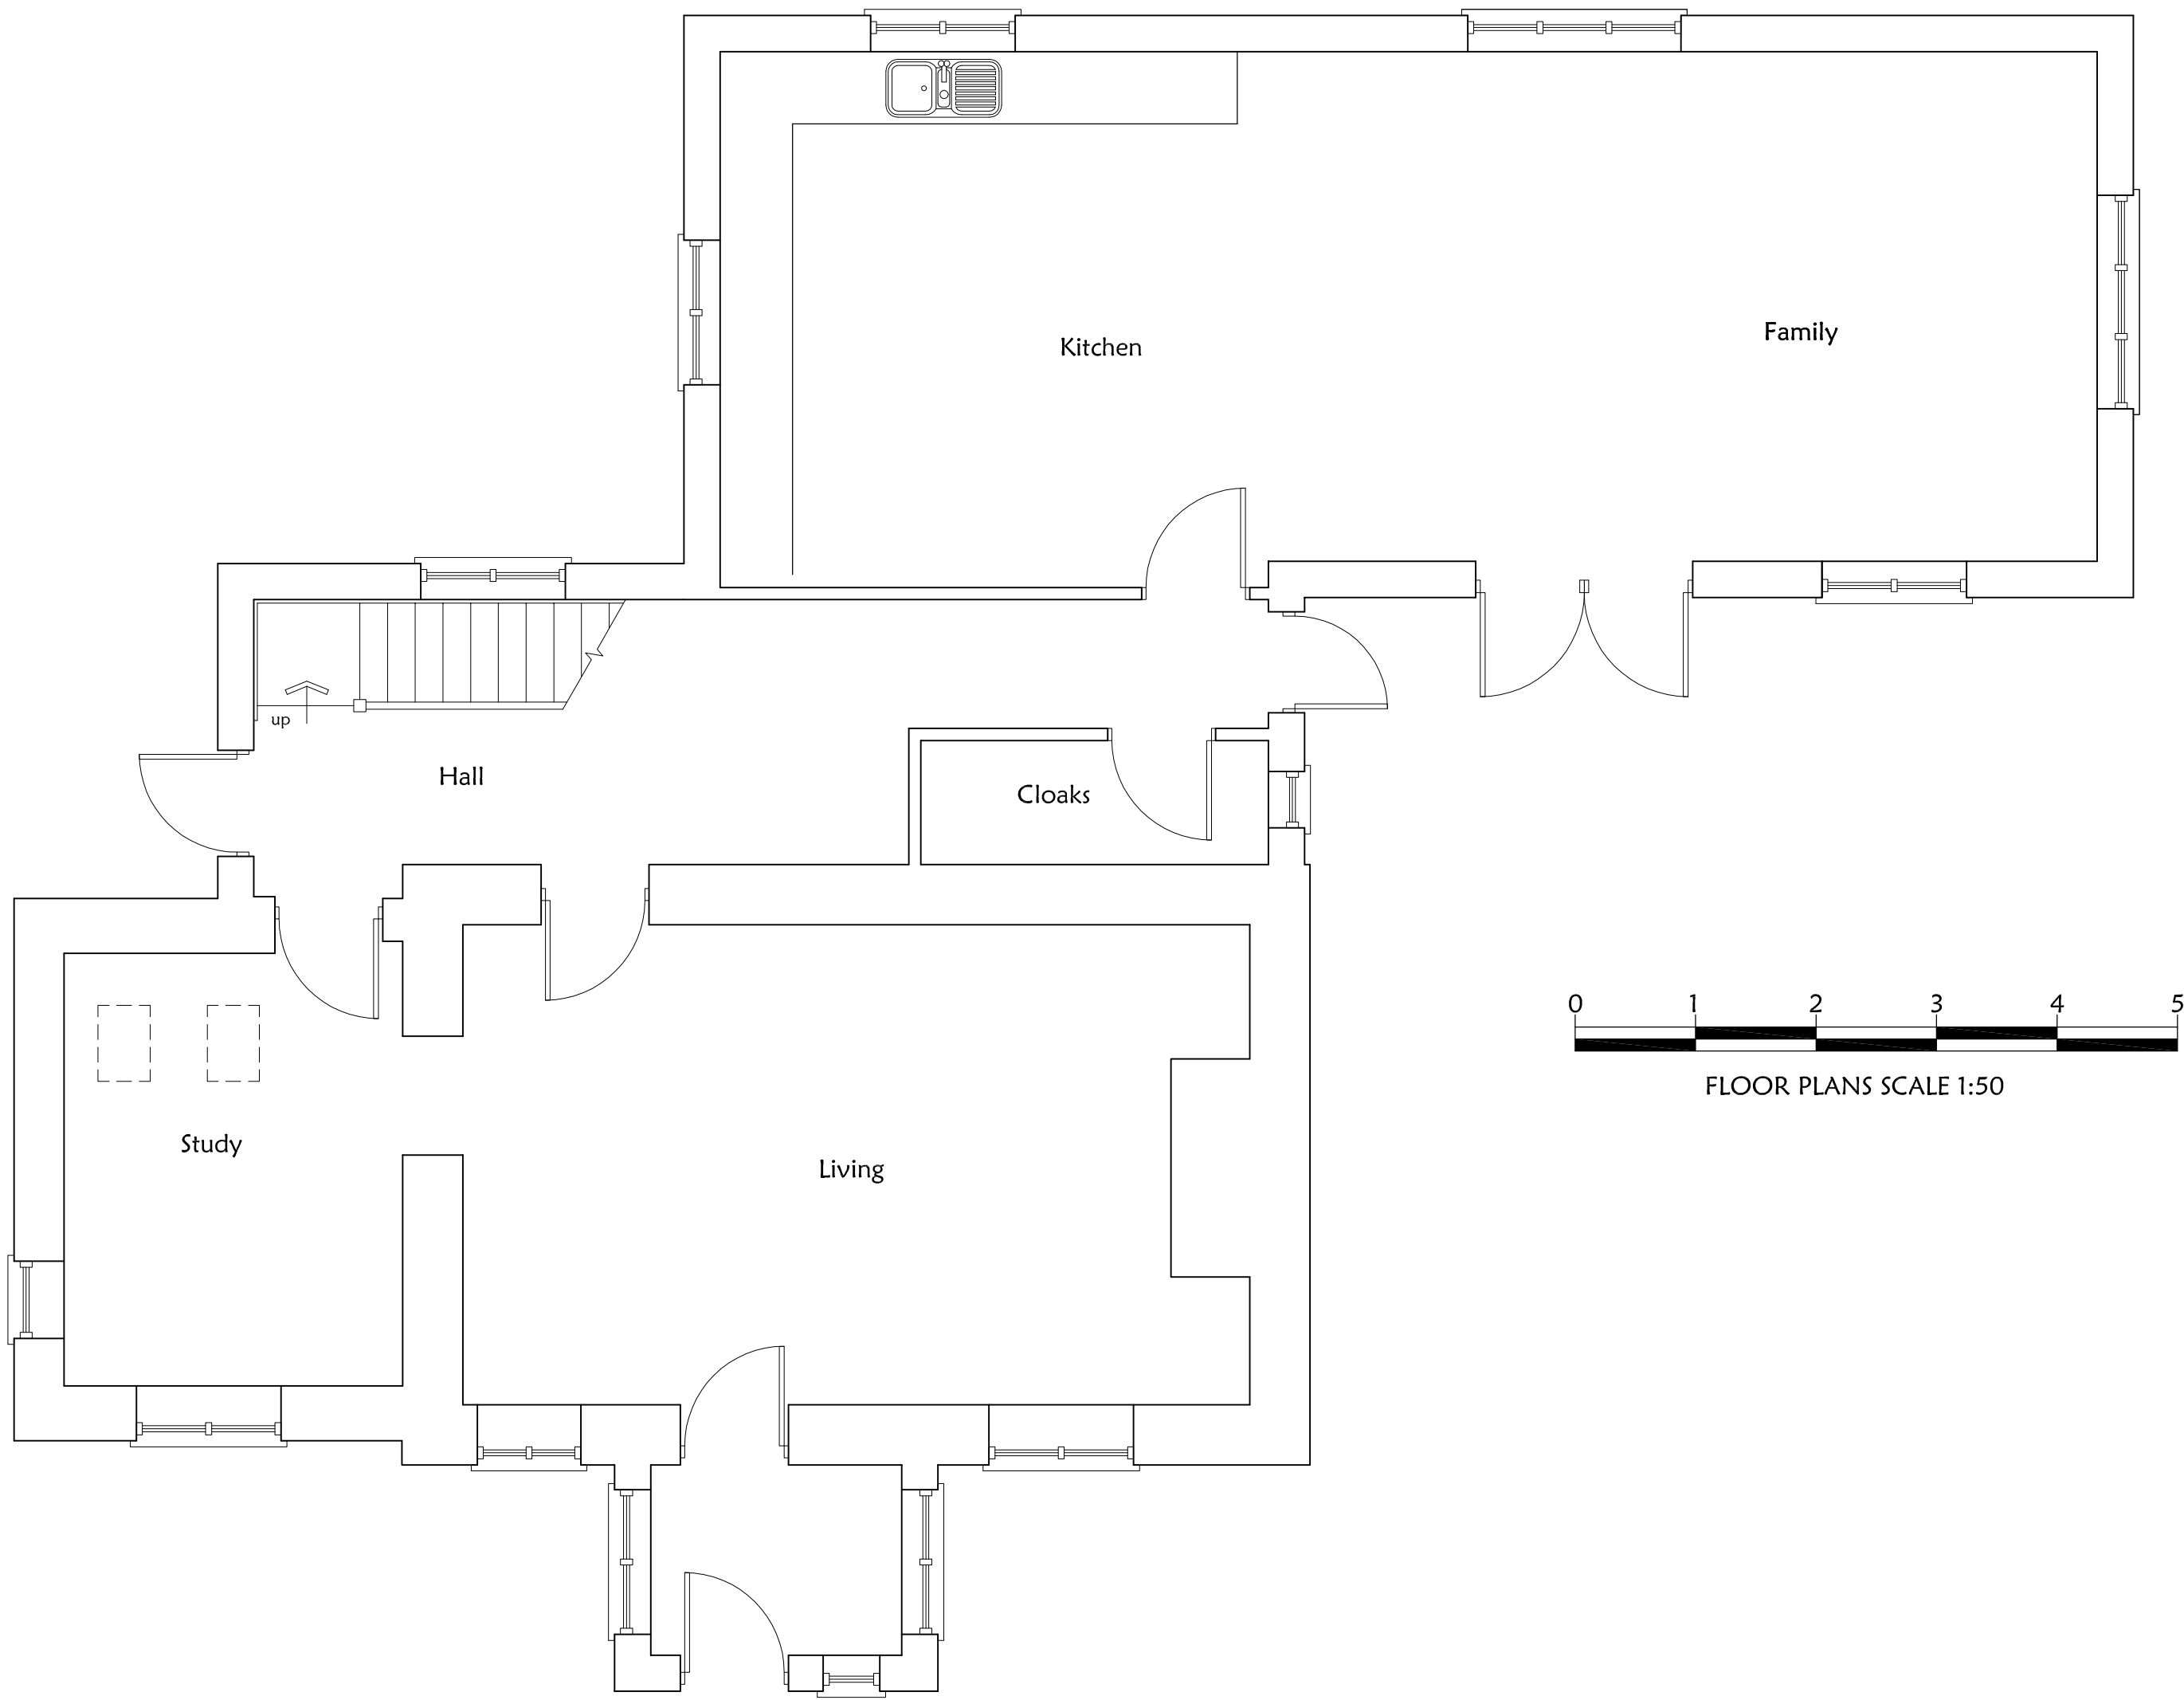


EXISTING GROUND FLOOR PLAN

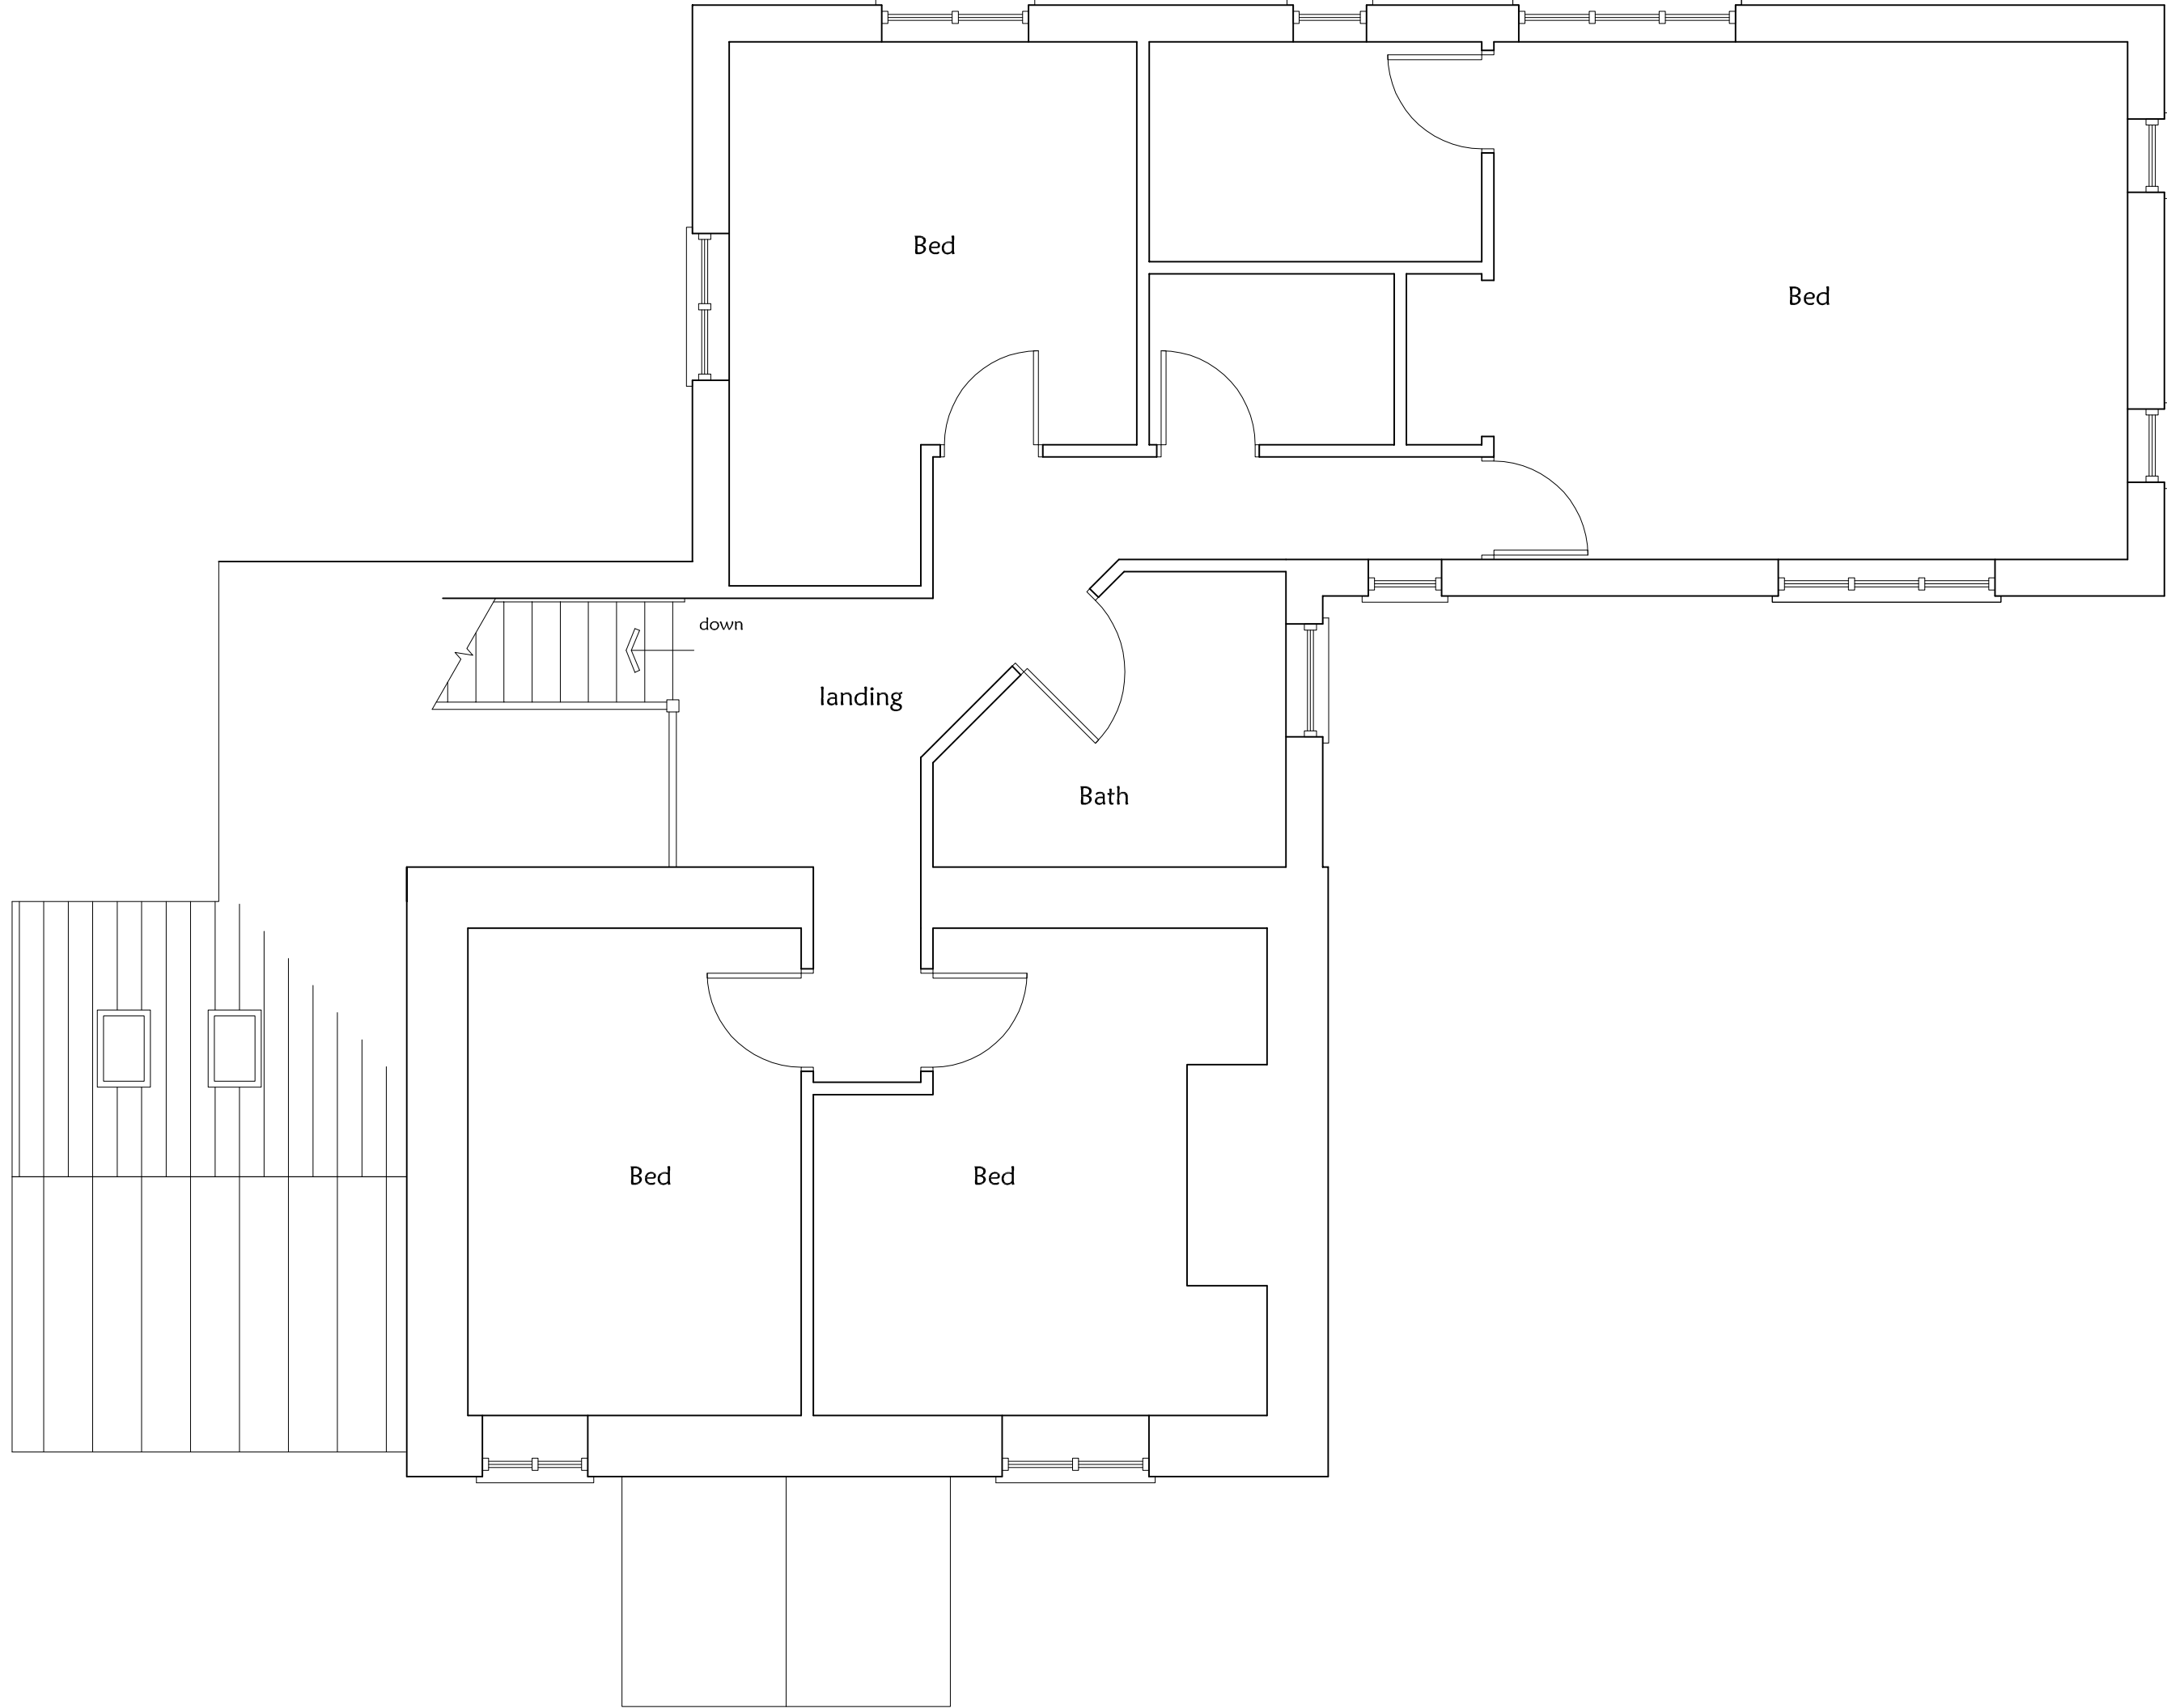


EXISTING FIRST FLOOR PLAN



EXISTING FRONT ELEVATION

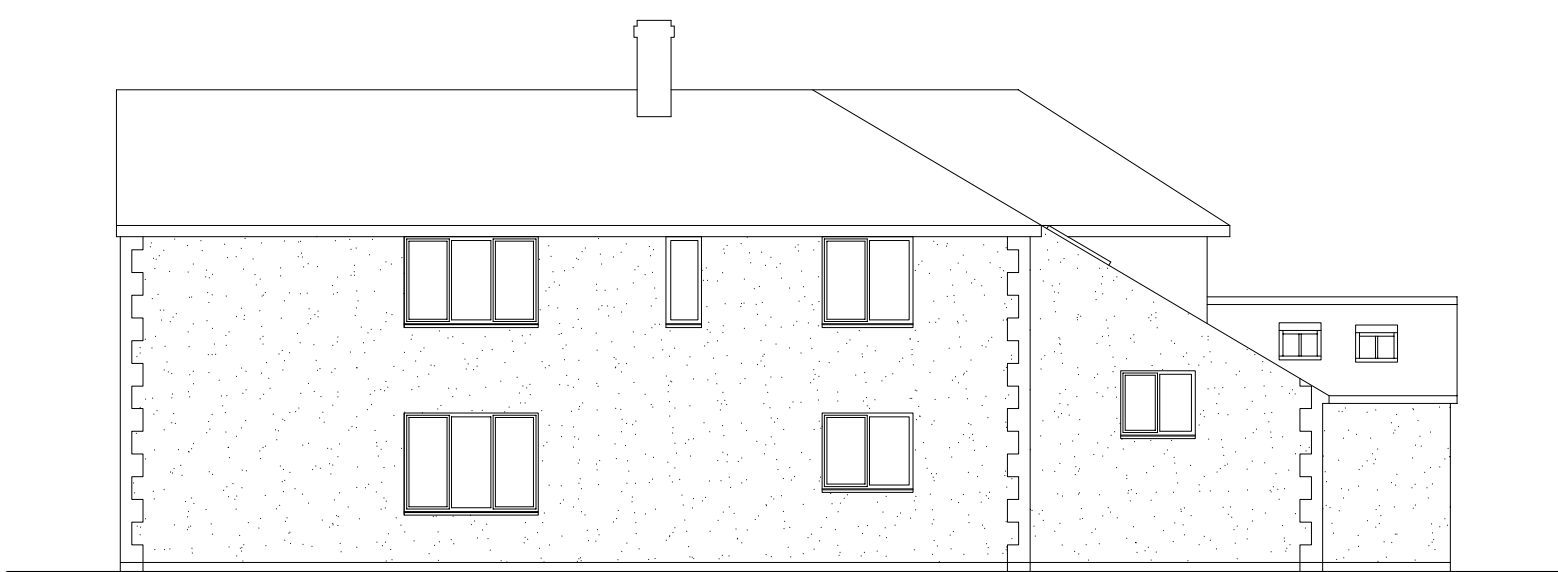

EXISTING REAR ELEVATION

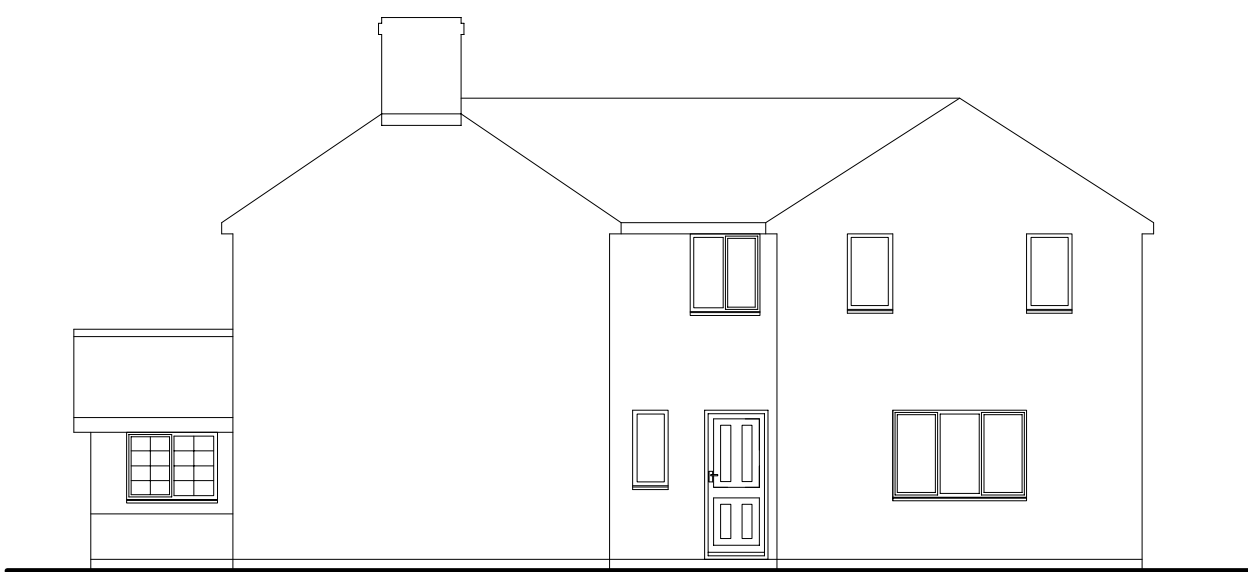

EXISTING SIDE ELEVATION



EXISTING SIDE ELEVATION

Project:	THE OLD HOUSE SEMLEY		
Drawing Title:	EXISTING FLOOR PLANS AND ELEVATIONS		
Client:	MR AND MRS CASH		
Scale:	1:50, 1:100 @ A1		
Dwg No:	P993/03	Rev:	