




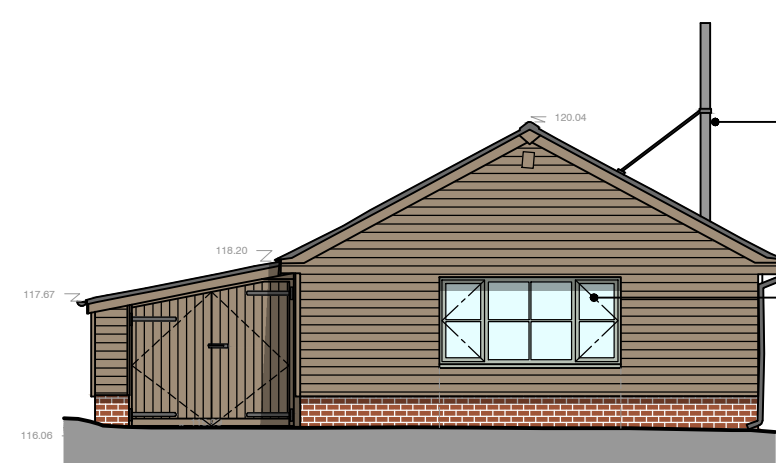


Proposed Front Elevation
Scale 1:100

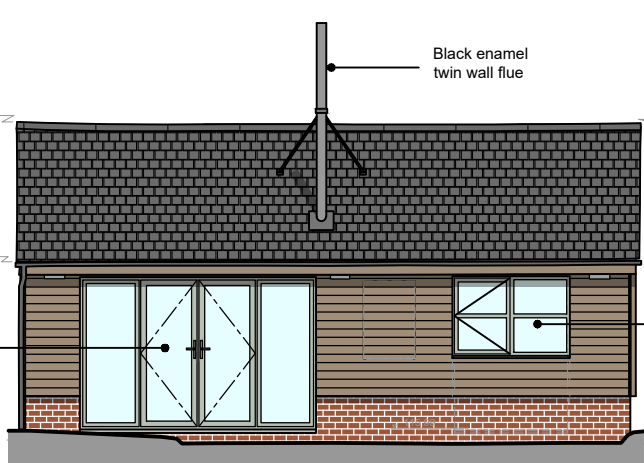


Proposed Side Elevation
Scale 1:100

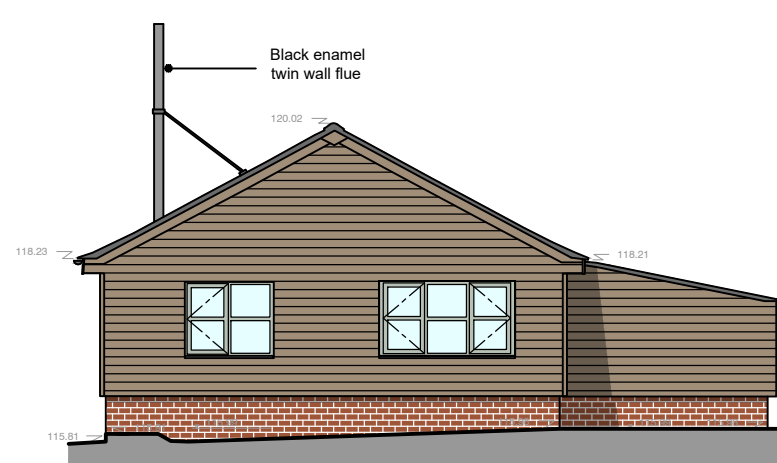


Proposed Rear Elevation
Scale 1:100
(Unchanged)

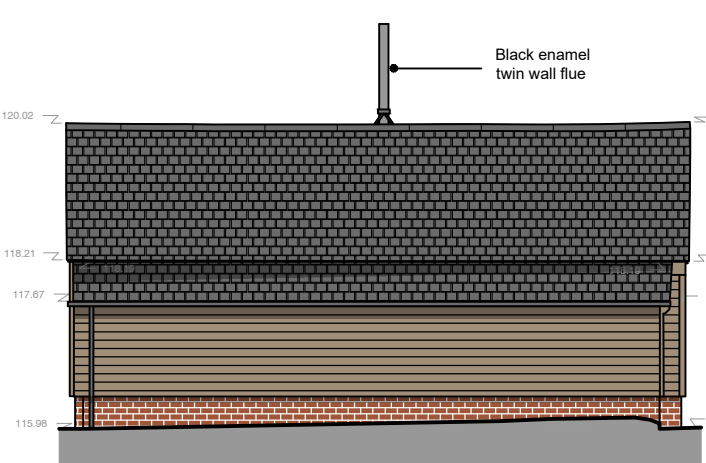



Proposed Side Elevation
Scale 1:100
(Unchanged)

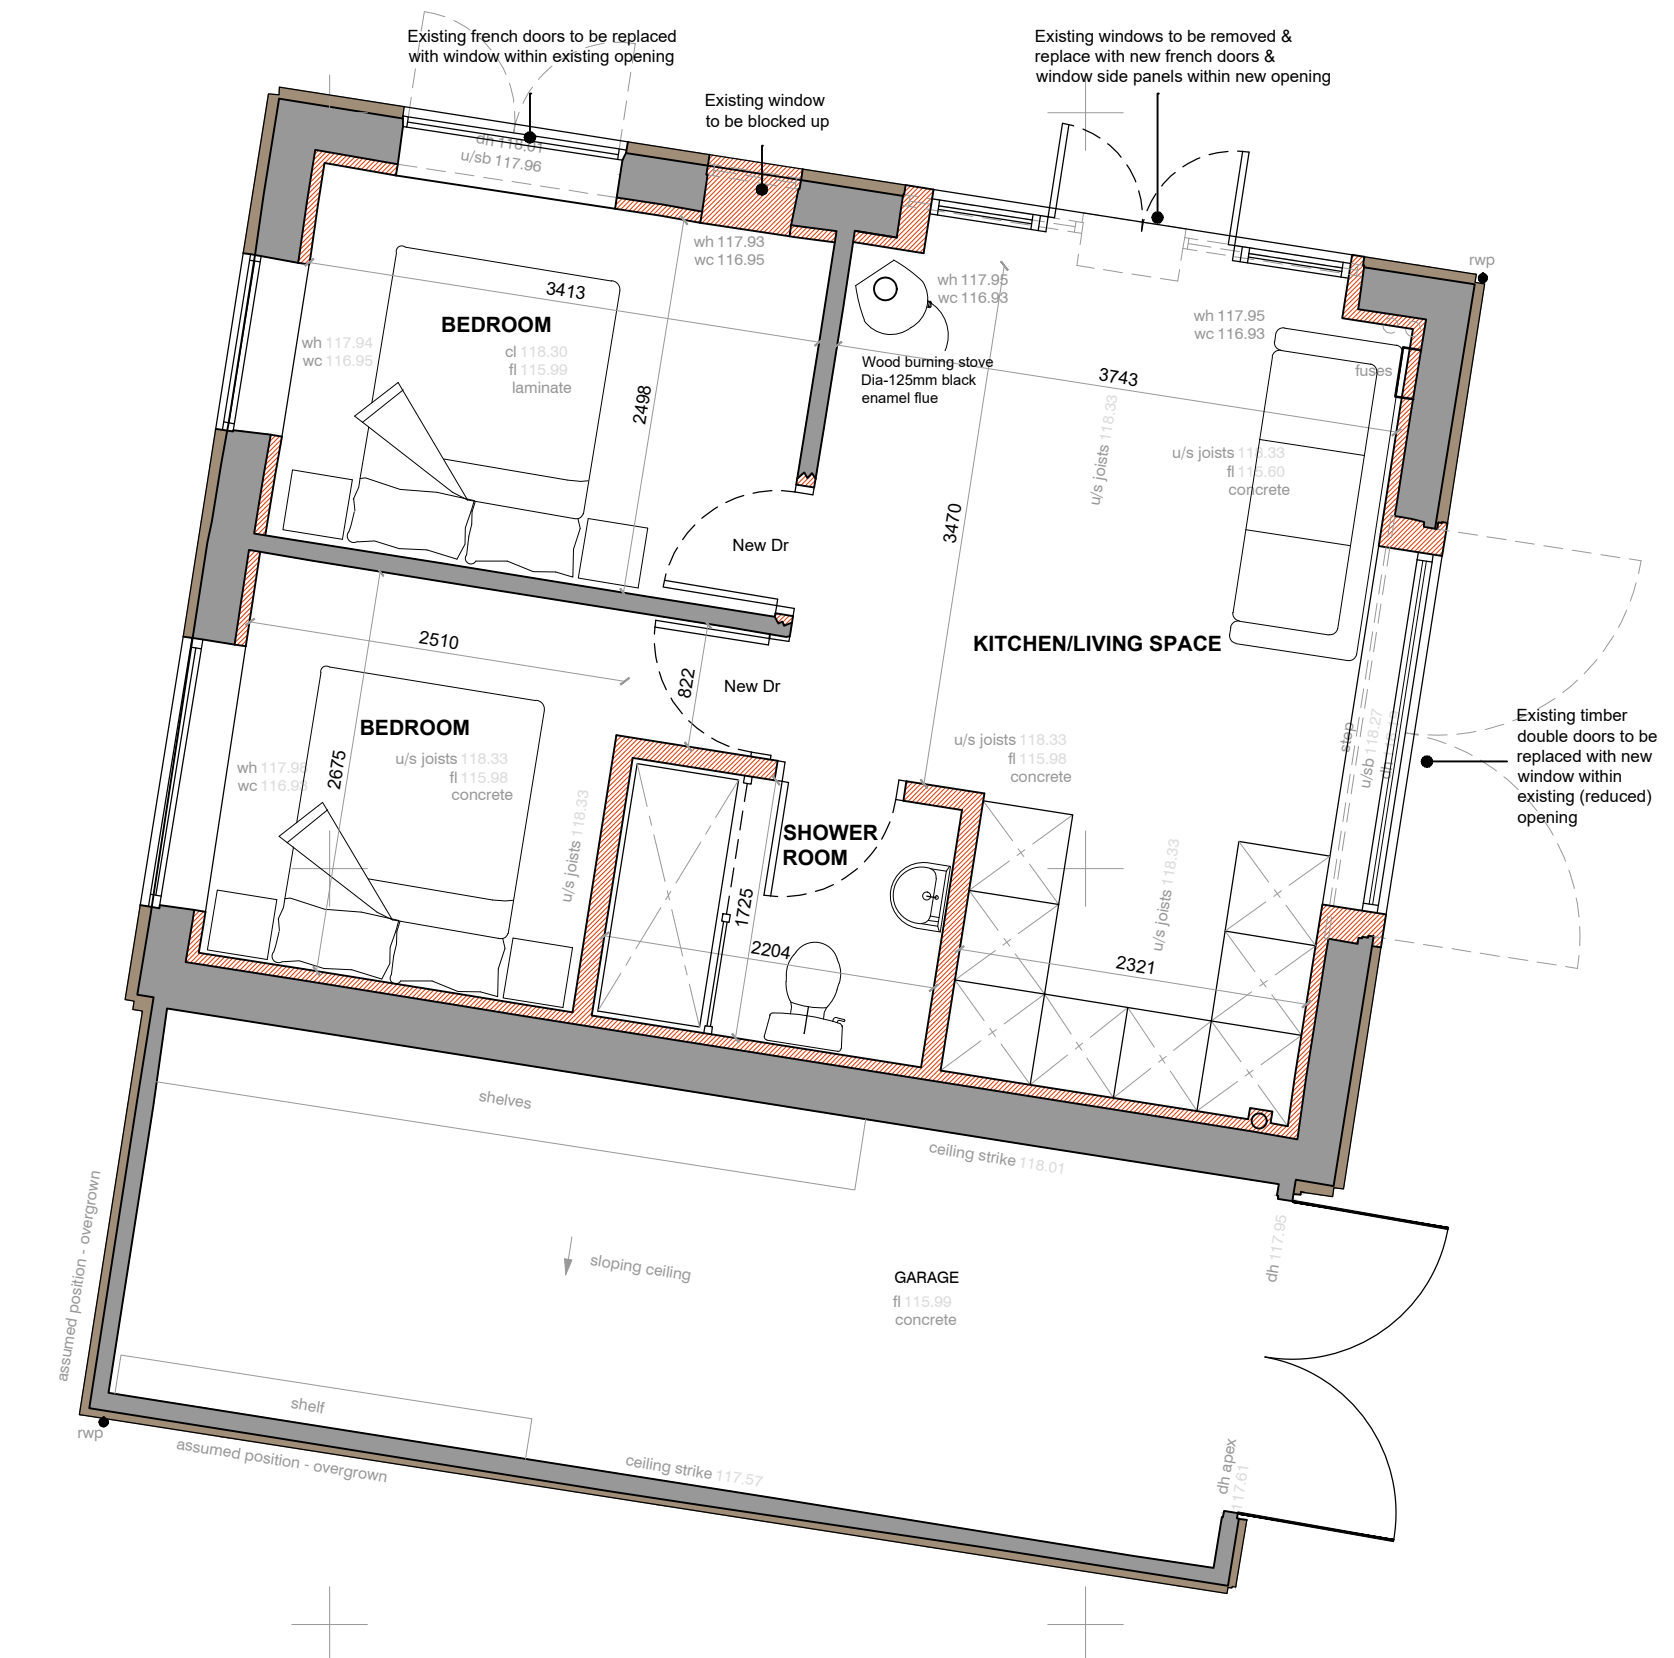


Proposed Floor Plan
Scale 1:50

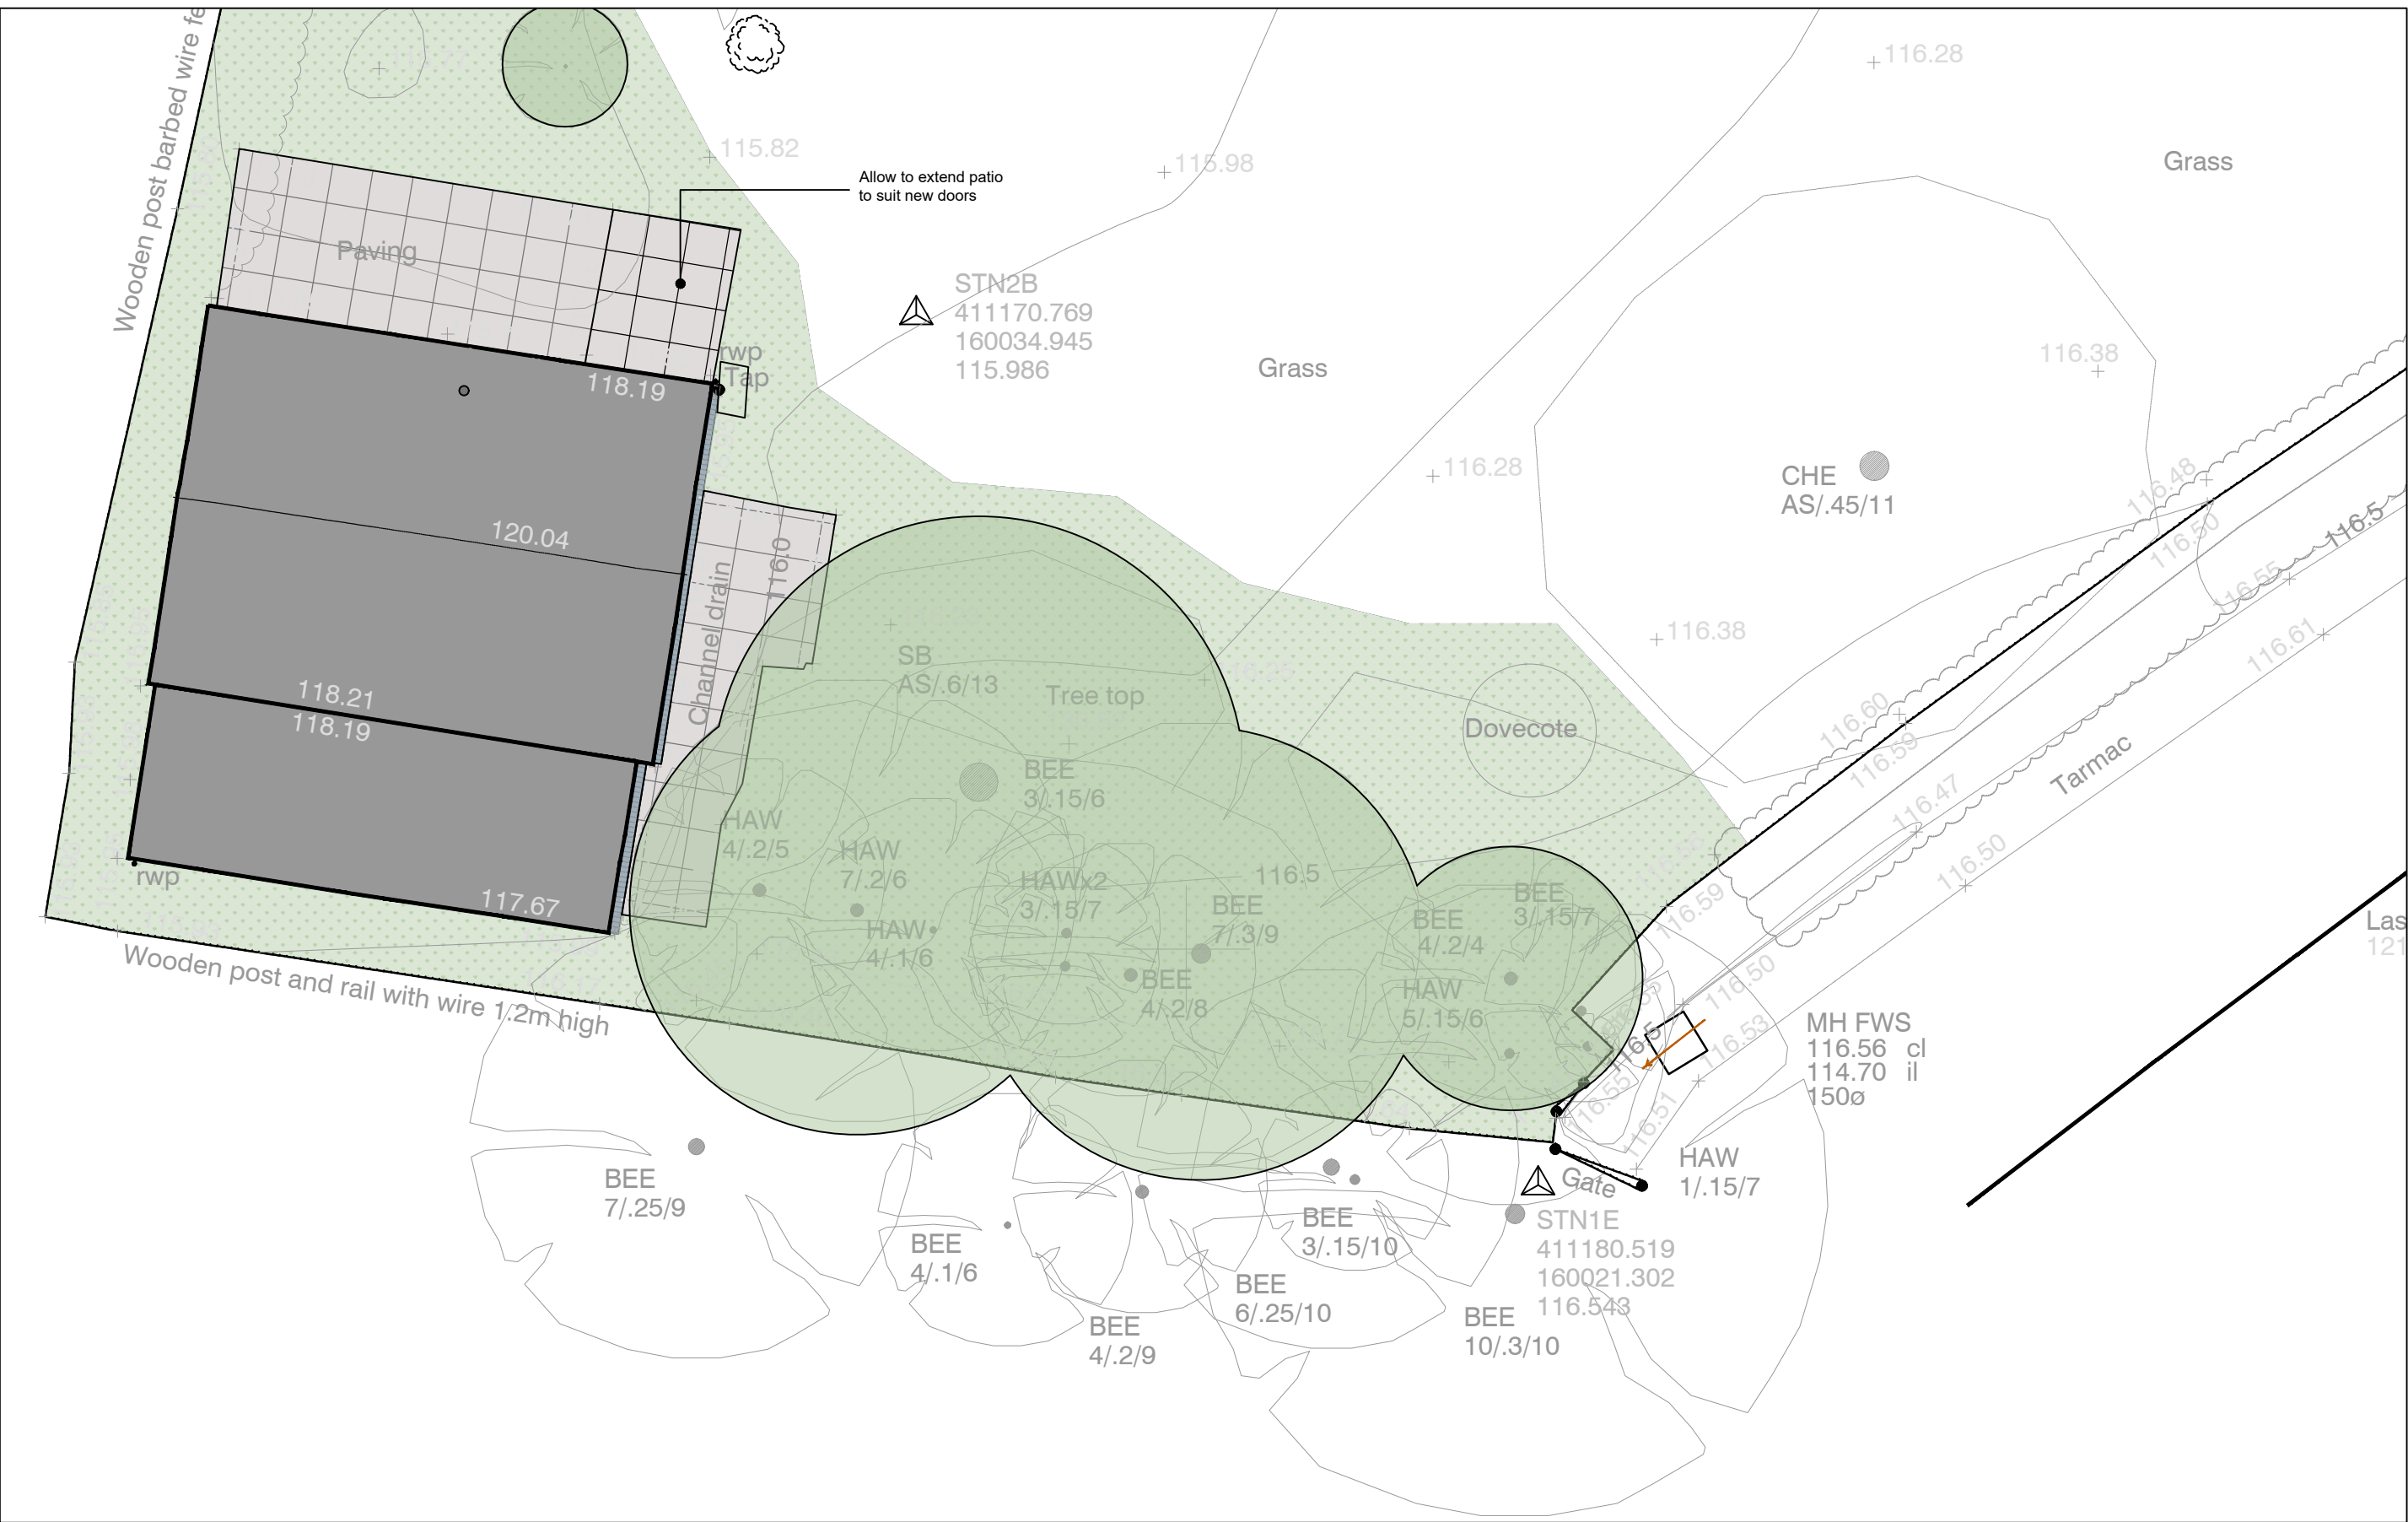


Proposed Site Plan
Scale 1:100

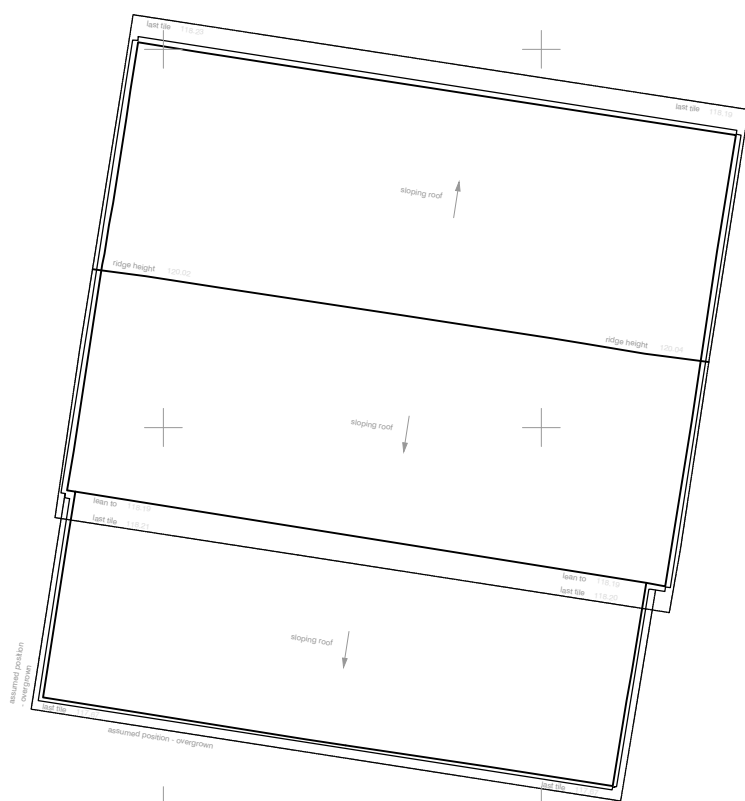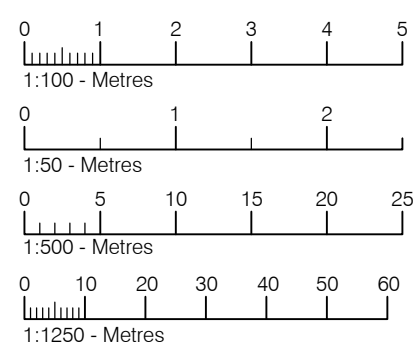

Proposed Roof Plan
Scale 1:100
(Unchanged)

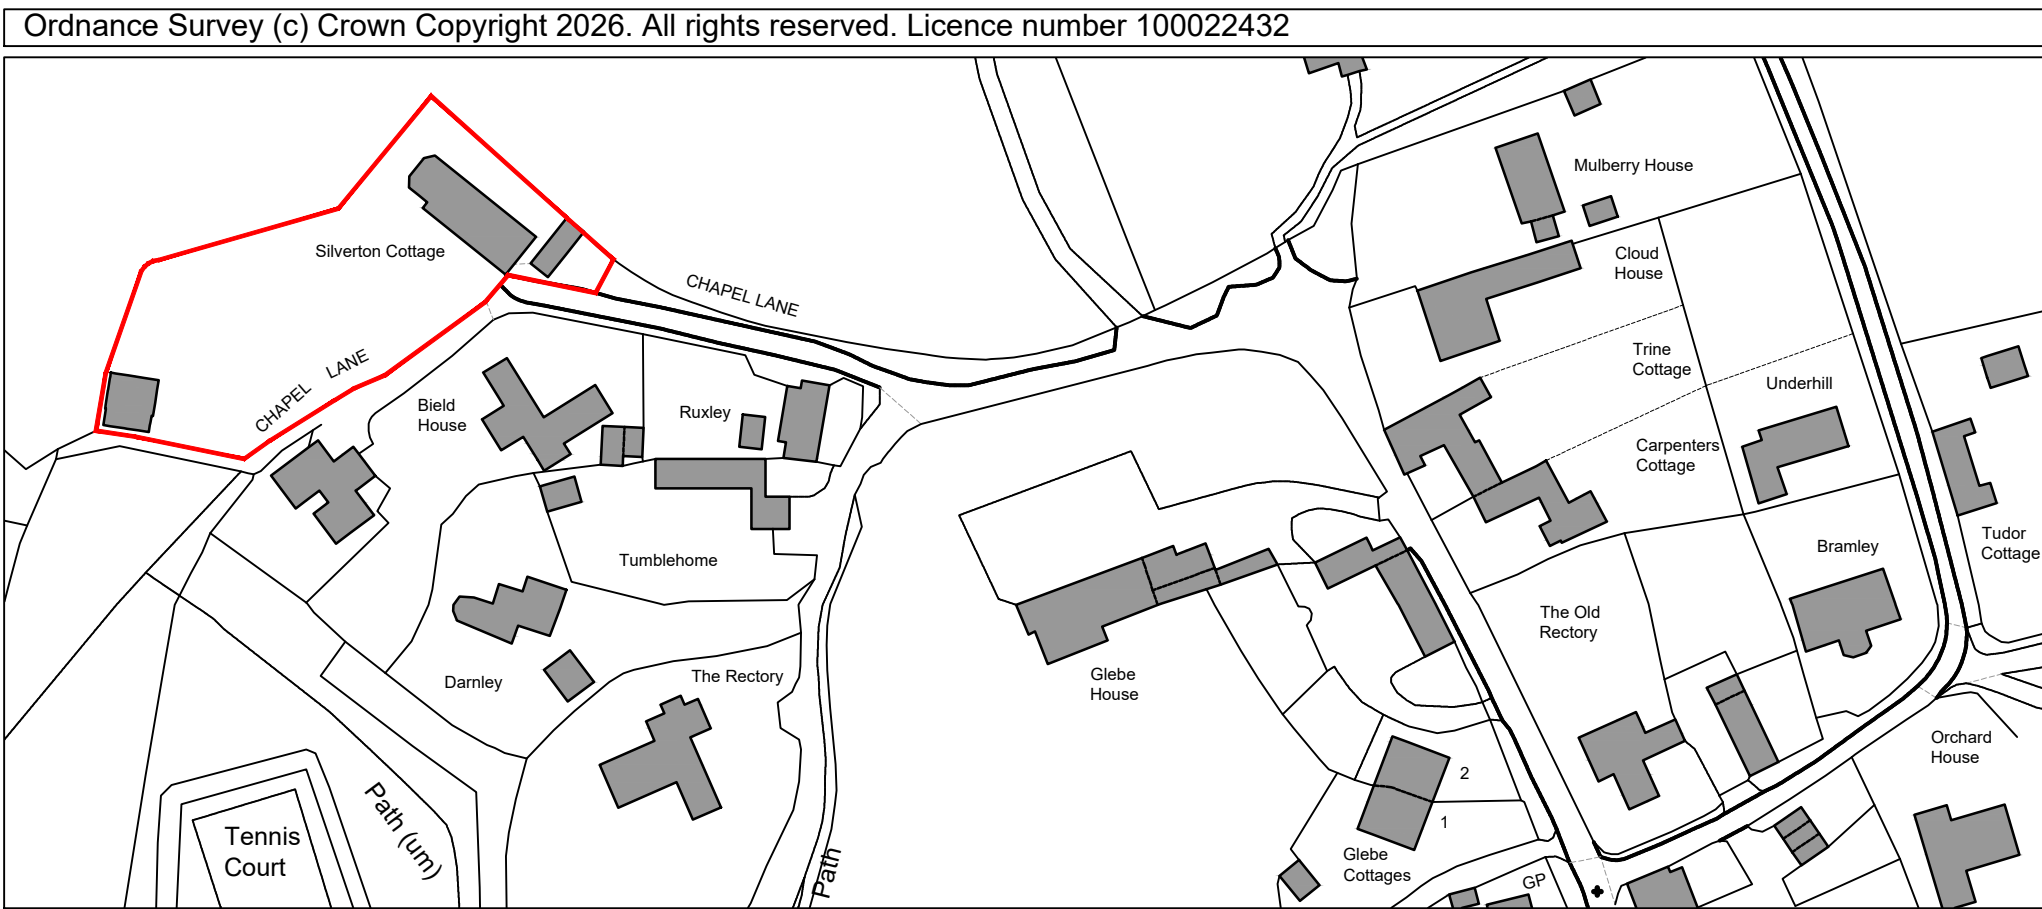

Proposed Location Plan
Scale 1:1250

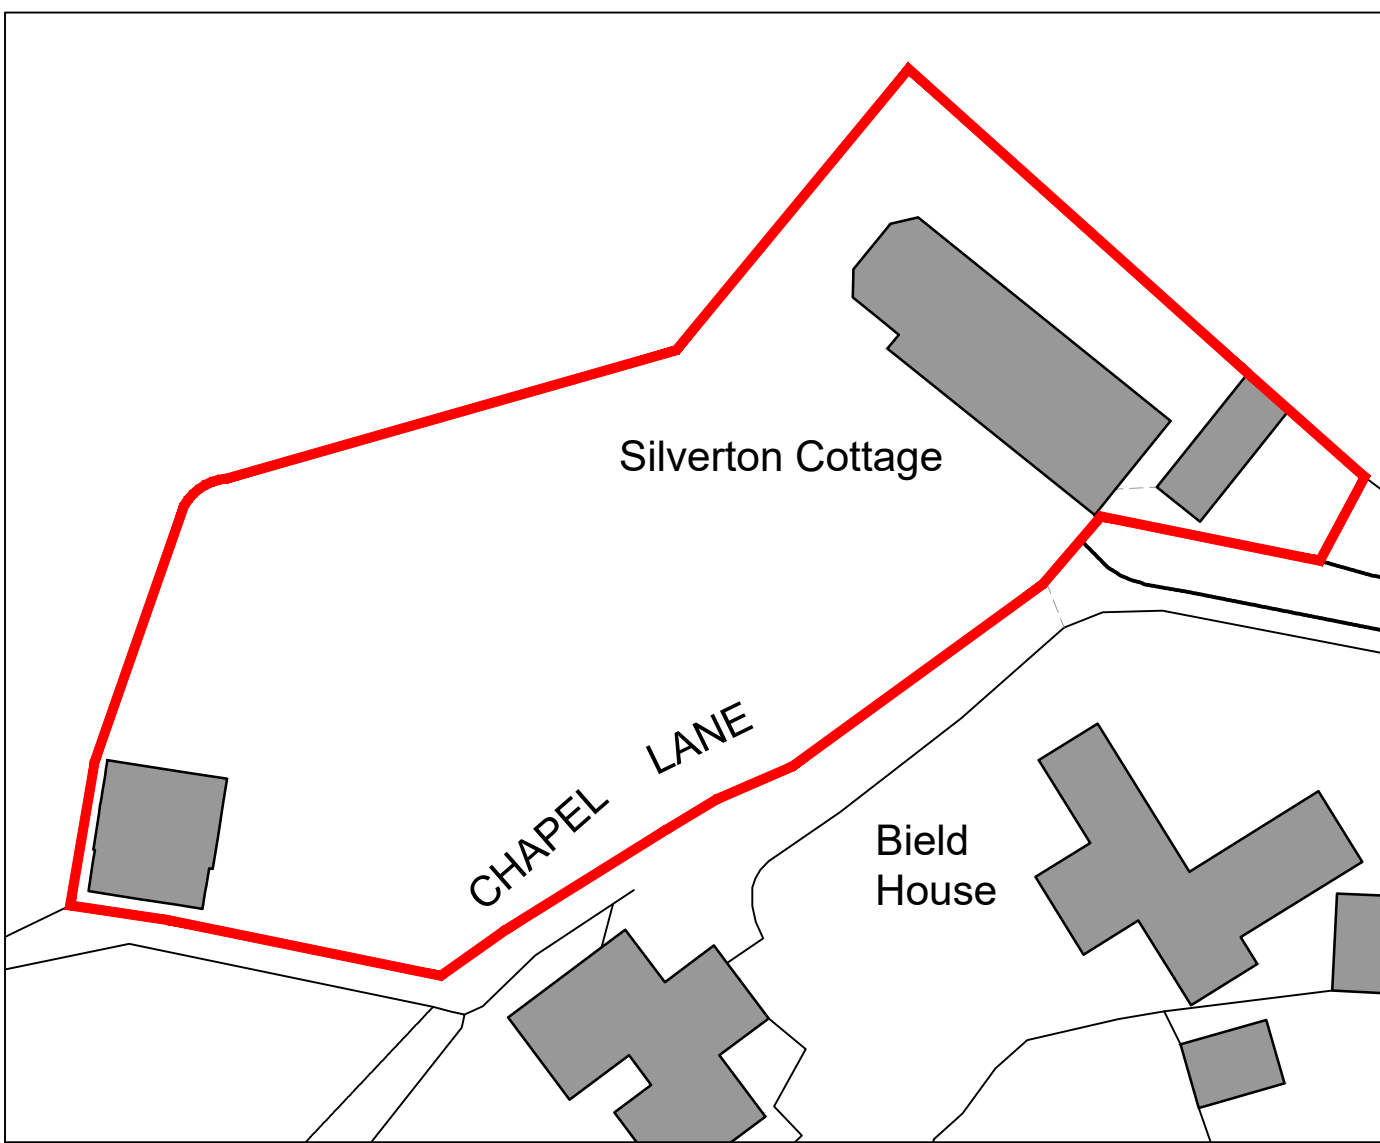

Proposed Block Plan
Scale 1:500

Drawing for do i need planning purposes only. Not to be used for construction.

Tuttle
architectural
services

Ground Floor
6 Pelhams Court
Marlborough
Wiltshire SN8 2AG

T. 01672 518 278
E. info@tuttlearchserv.co.uk
F. facebook.com/tuttlearchserv
W. tuttlearchserv.co.uk

Job Title
Proposed outbuilding conversion to ancillary accommodation @ @ Silvertown Cottage, Church Road, Woodborough, SN9 5PH

For Mr J Mackie

Drawing Title
Proposed Floor Plan, Roof/Site Plan, Elevations, Block & Location Plan

DRAWING NUMBER	REV
Silvertown Cottage - 02 - Proposed	B

REVISIONS
Rev A - Amendments to client comments
Rev B - Amendments to client comments

SCALE	DATE	DRAWN BY	PAPER SIZE	JOB No.
As Indicated	May 26	MCW	A1	1699