



Proposed Front (East) Elevation 1:100

Proposed Side (South) Elevation 1:100



Proposed Rear (West) Elevation 1:100

Proposed Side (North) Elevation 1:100



Building Materials:-
Walls:- Red brick to match No.16, with natural stone headers, cills
Roof:- Roof tiles to match No.16 existing.
Windows & Doors:- White UPVC Double Glazed to match existing
Driveway:- Block paving
Solar panels:- Photovoltaic

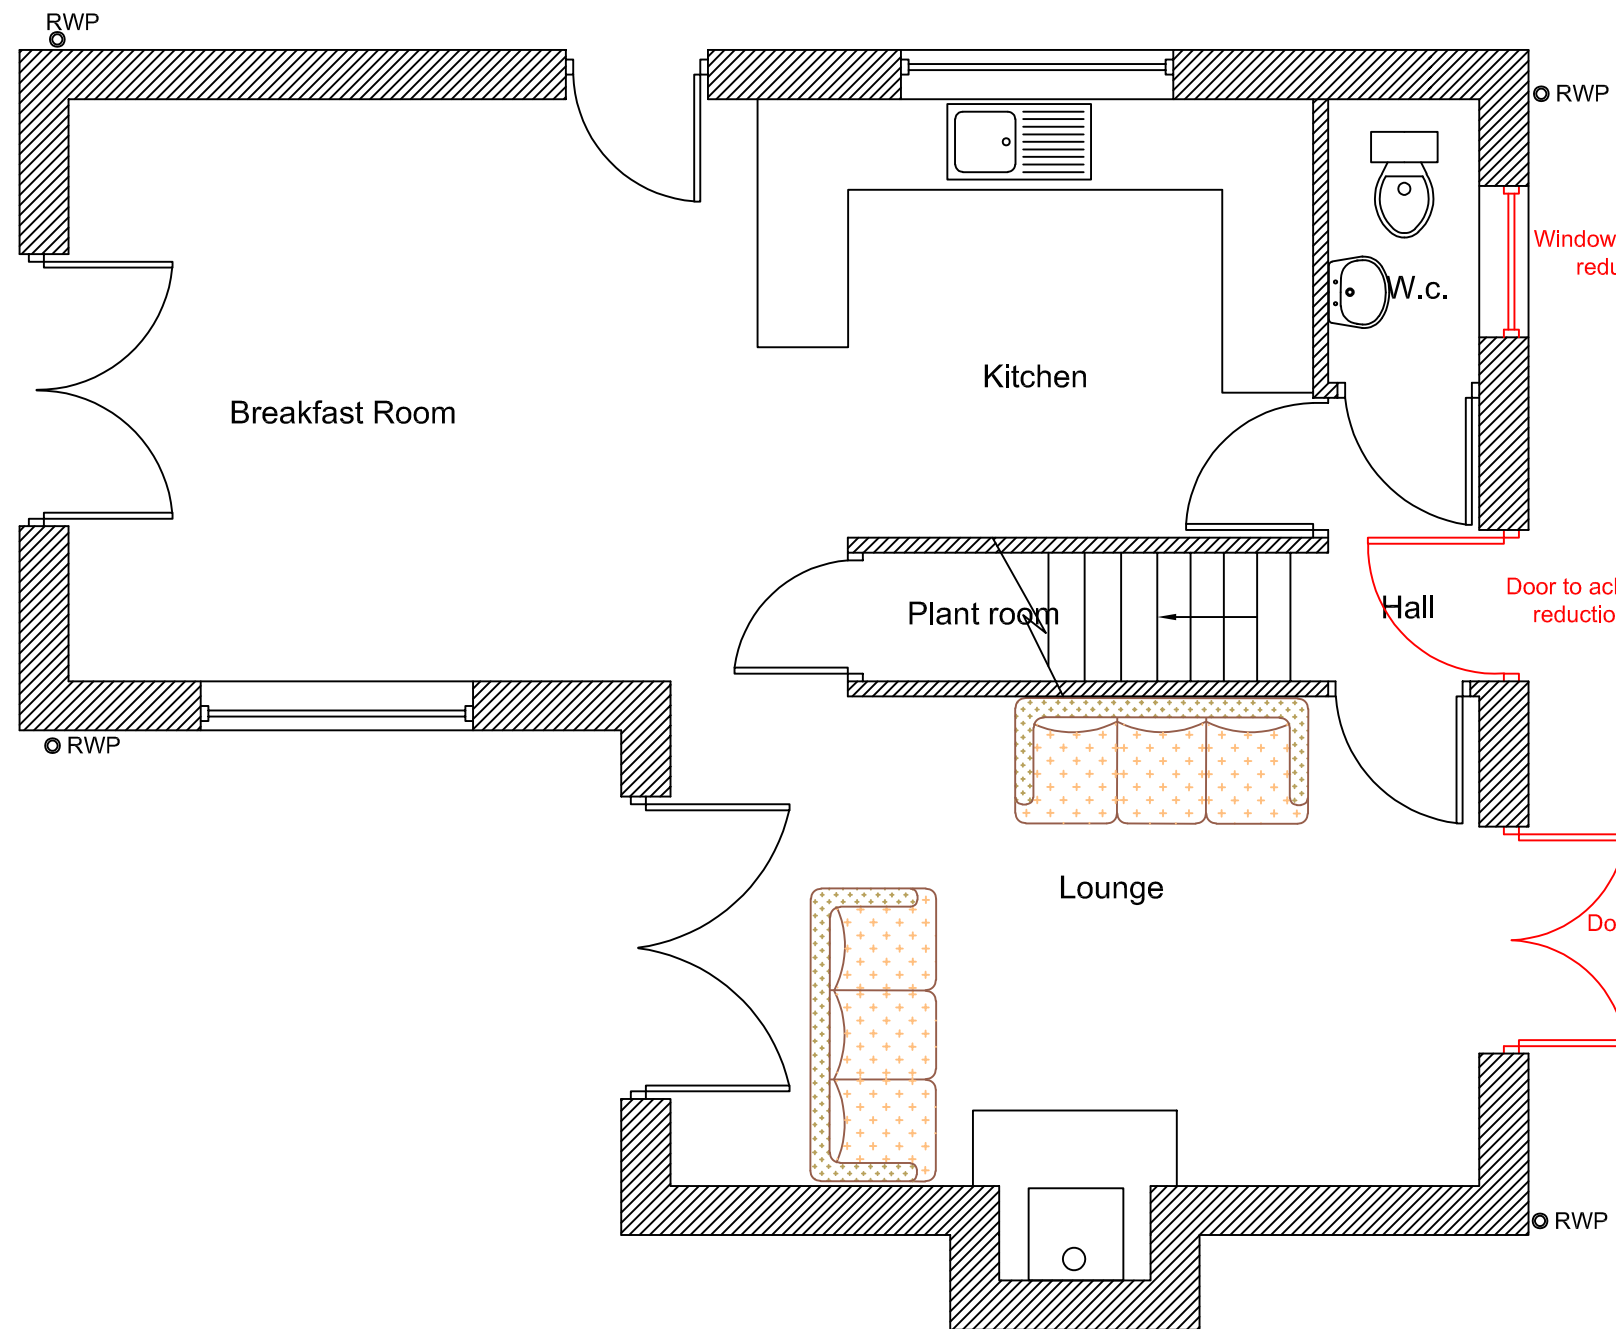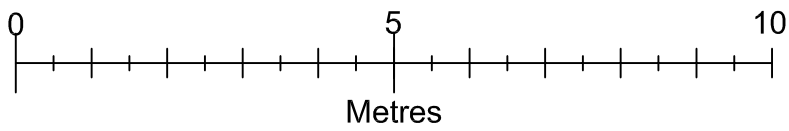

Proposed Ground Floor Plan 1:50

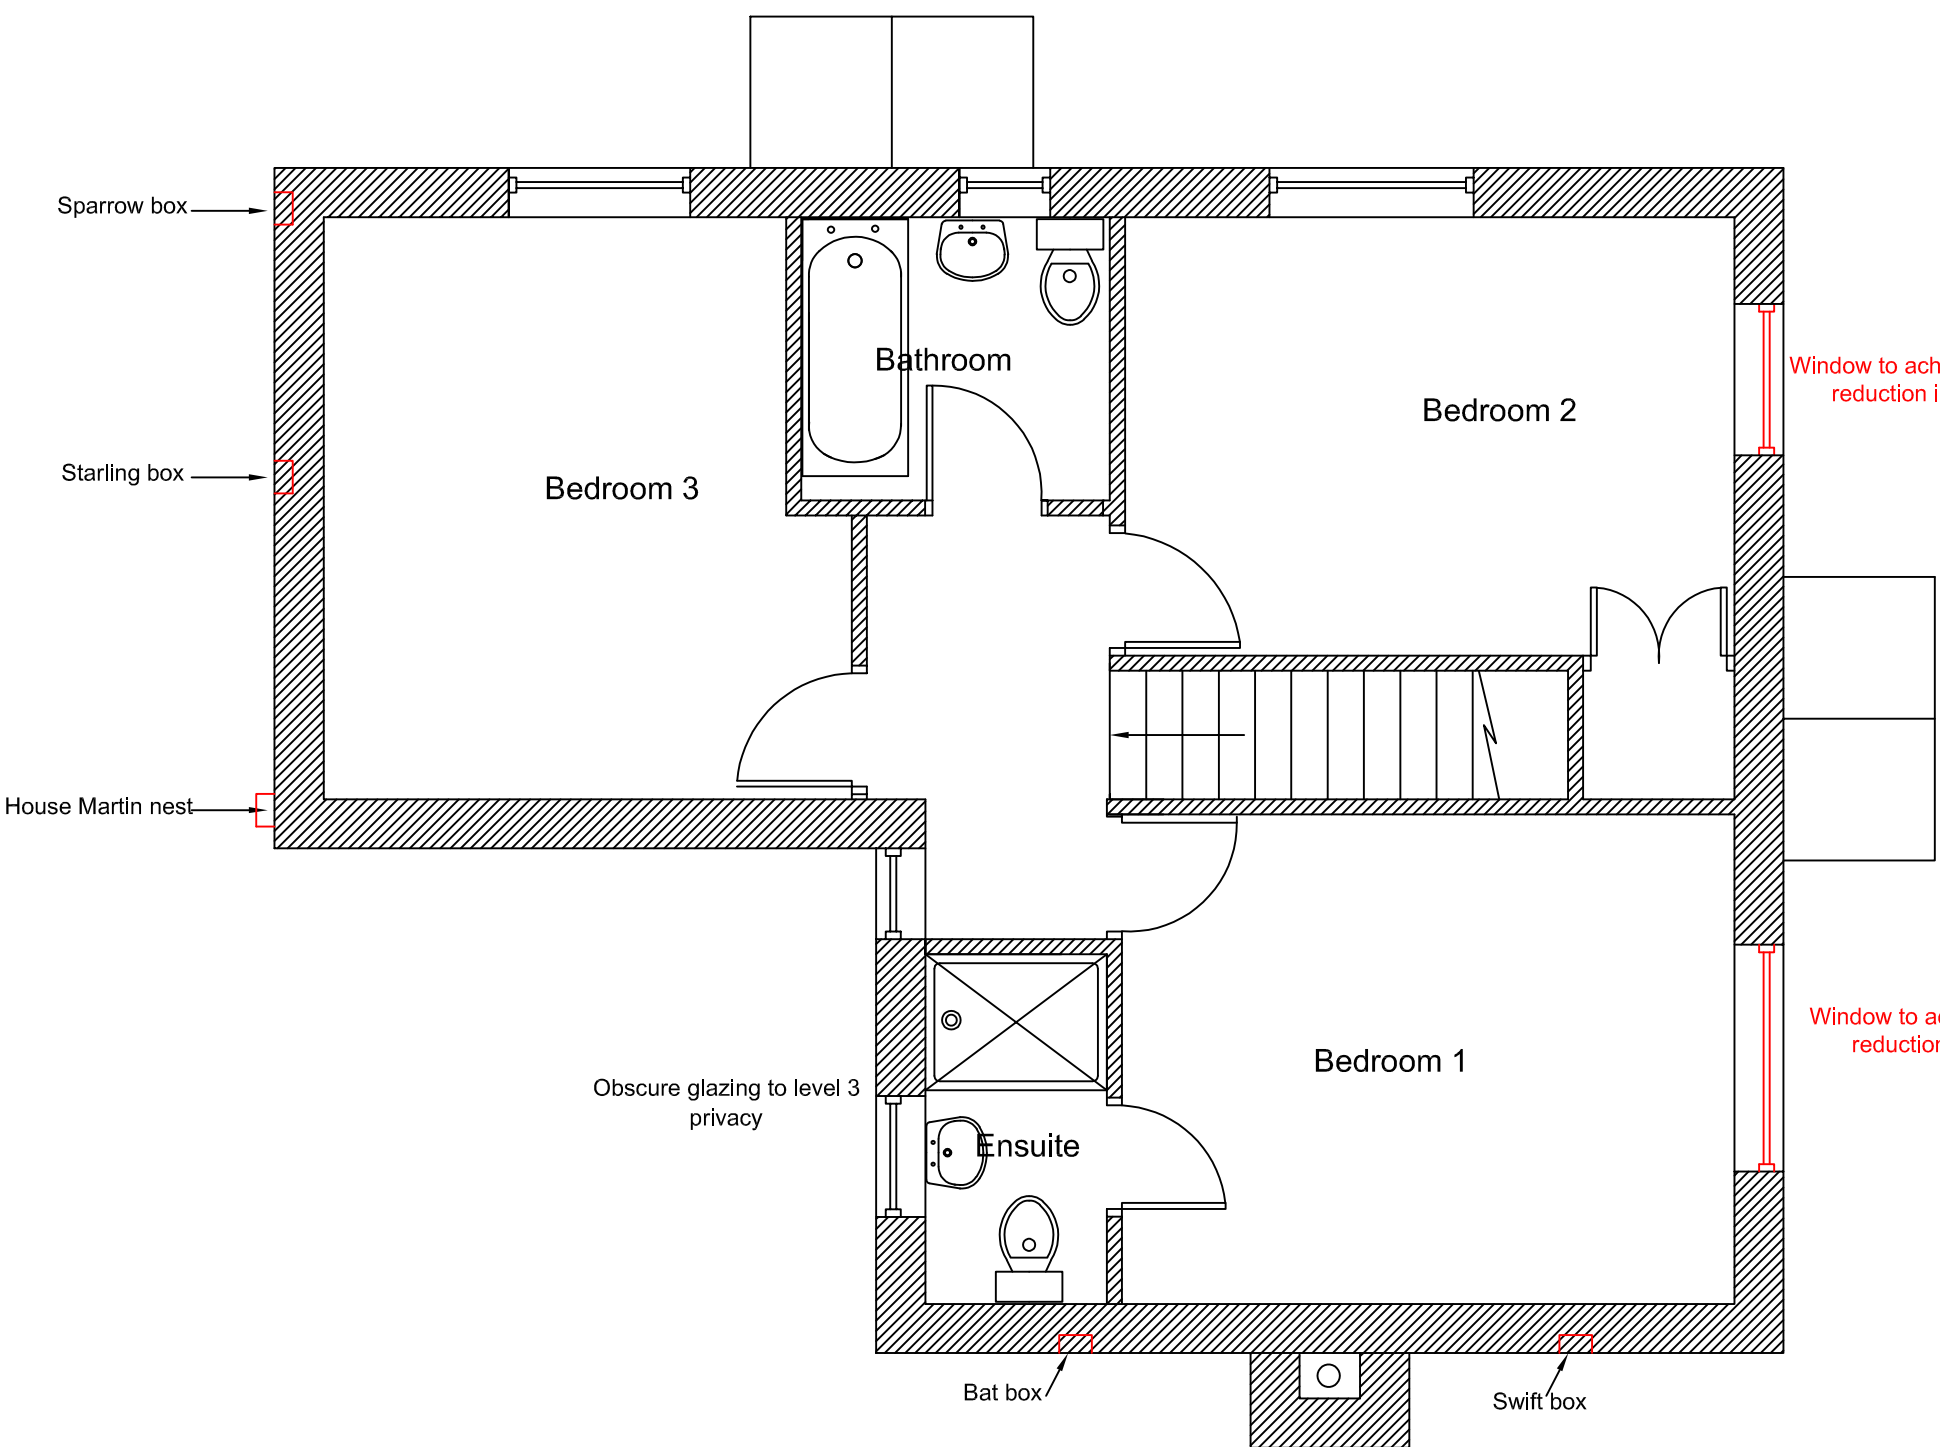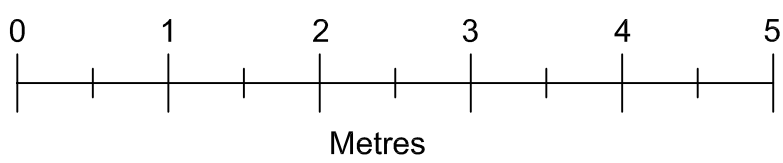

Proposed First Floor Plan 1:50

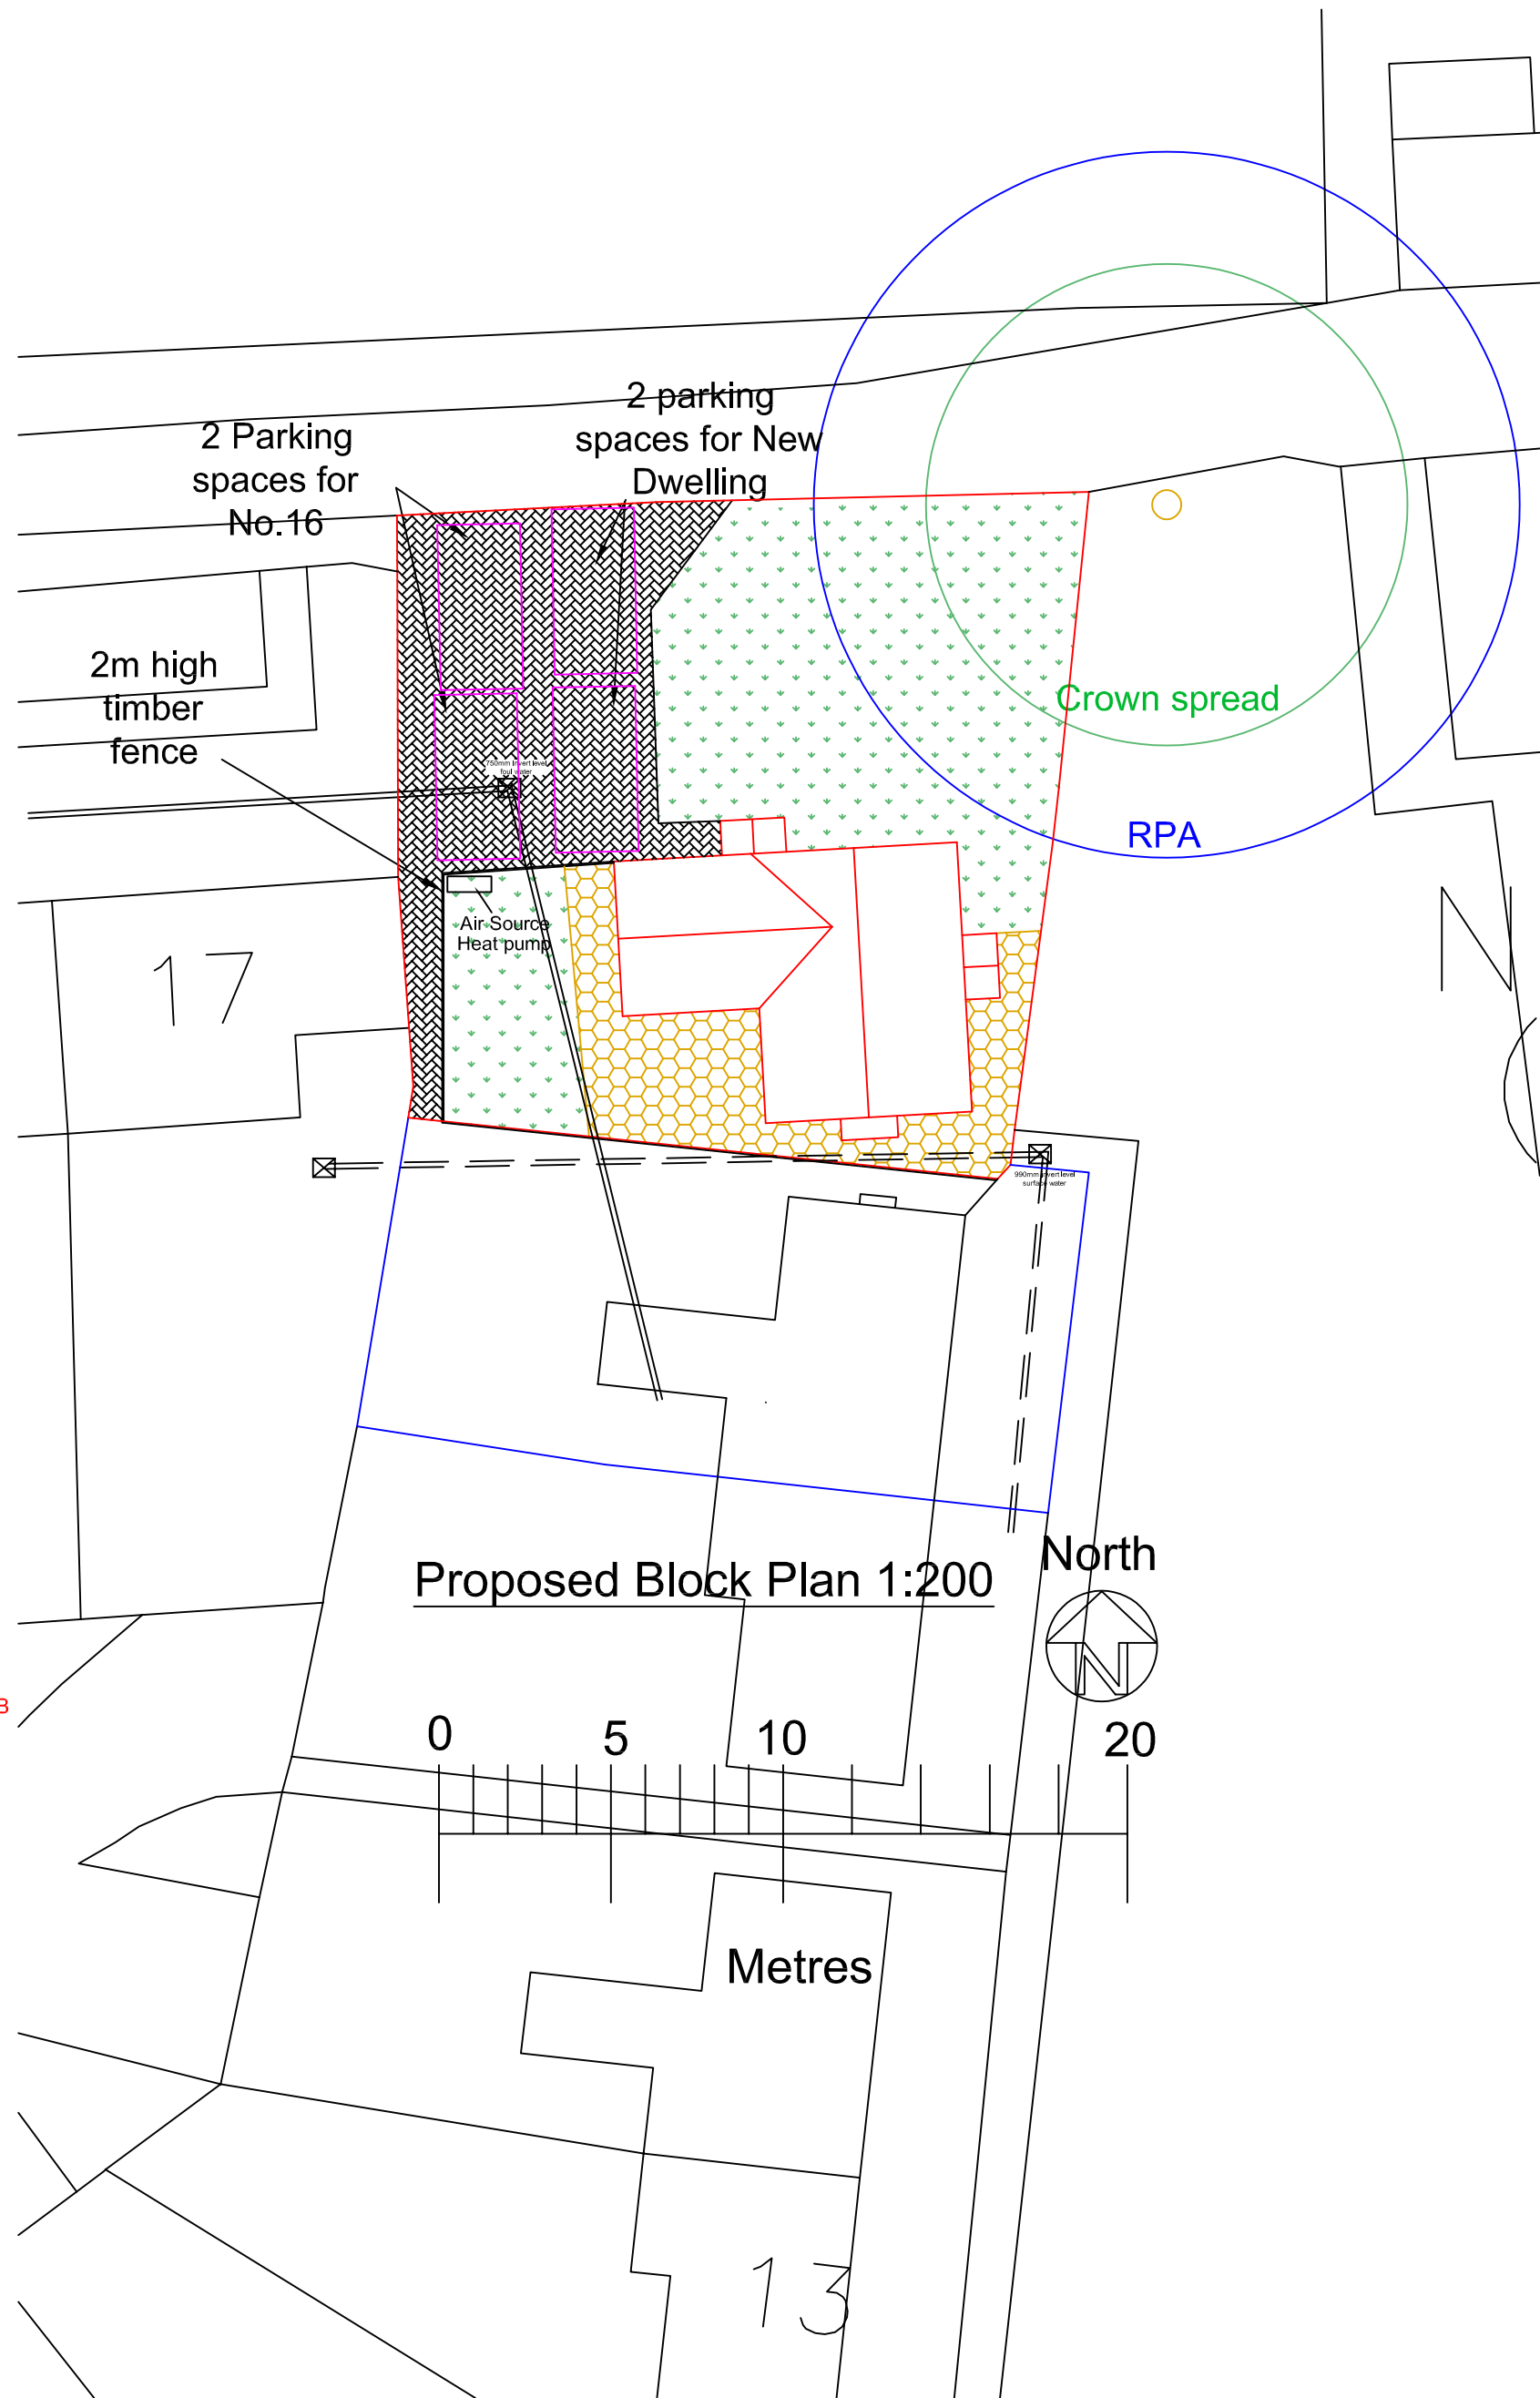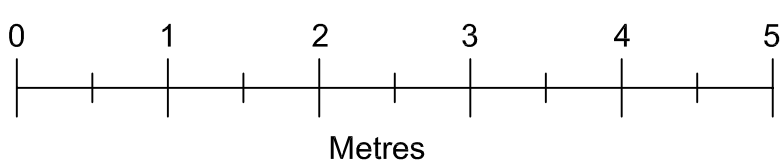

Non-material amendment approved 04/11/2014
Original Planning Permission 14/05698/FUL Granted 19/08/2014

Proposed New Dwelling for
Mr D Robinson at
Land North of 16 Berryfield Park
Melksham
Wiltshire
SN12 6ED

A1 Papersize

Scale	1:200, 1:100, 1:50	Drawing No AH2014/09 NMA	Rev.
Date	16/06/2026	Sheet 1 of 1	