




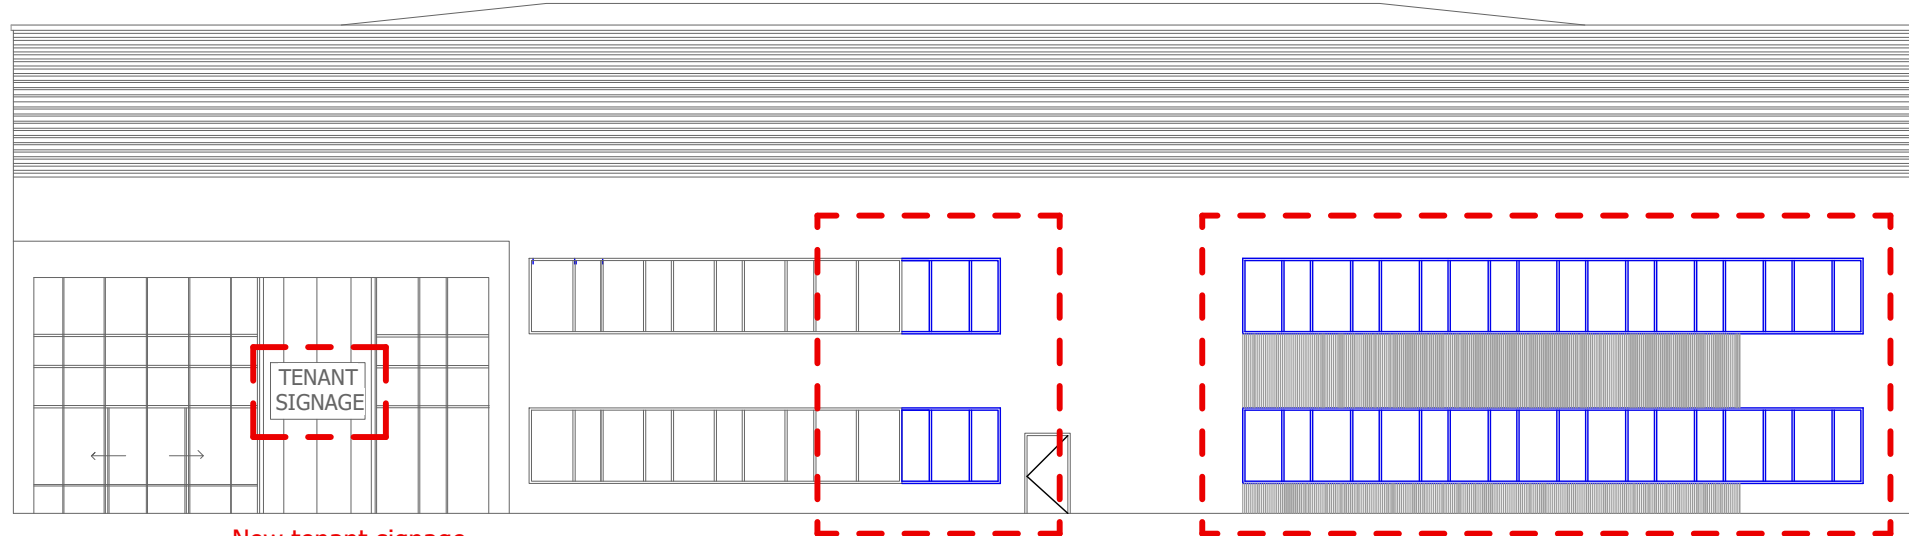


1 Proposed - Elevation A (Annotated)
1 : 200

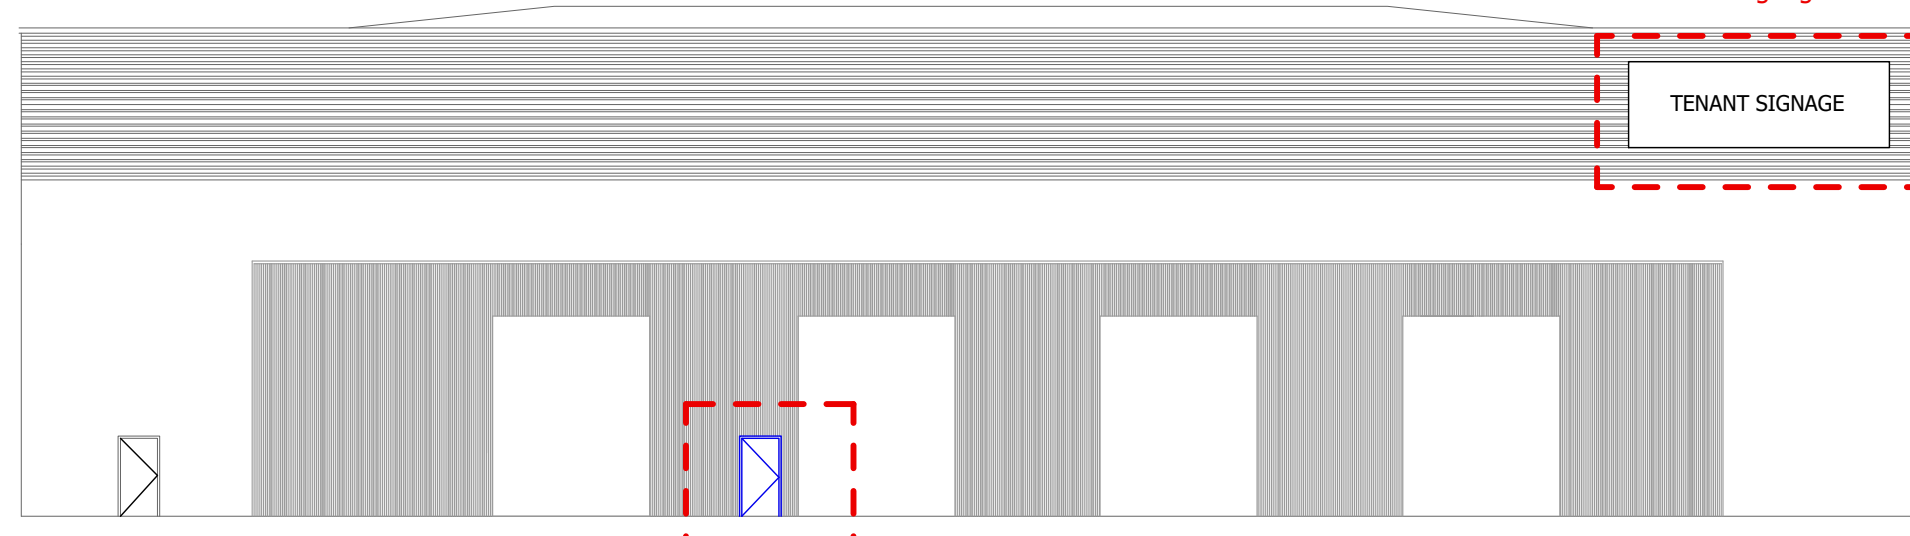


2 Proposed - Elevation B (Annotated)
1 : 200

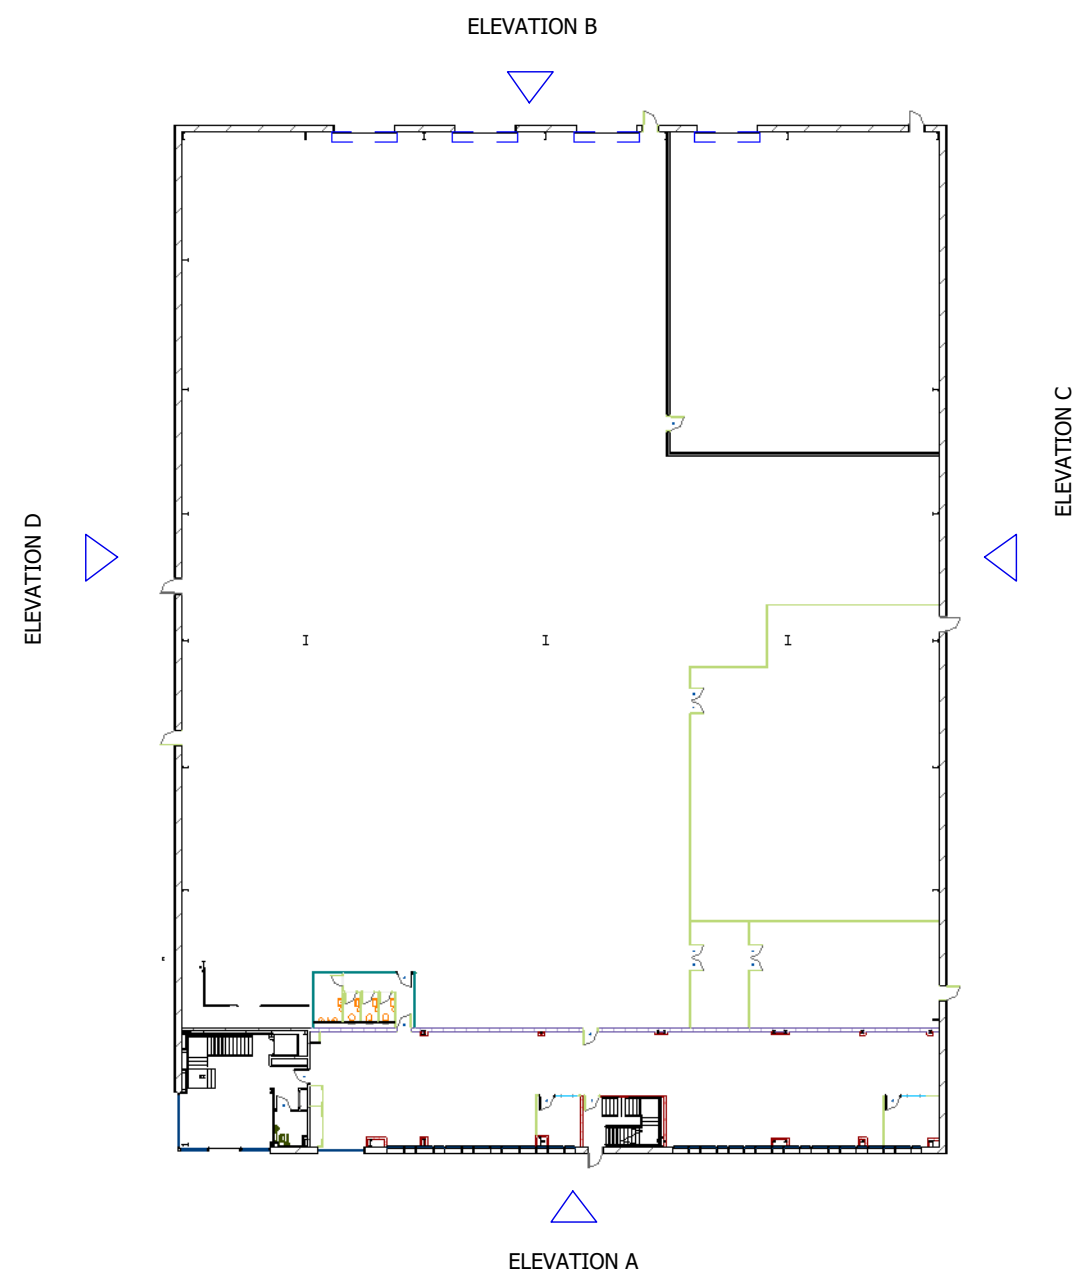

5 Site Plan - Elevation Reference
1 : 500

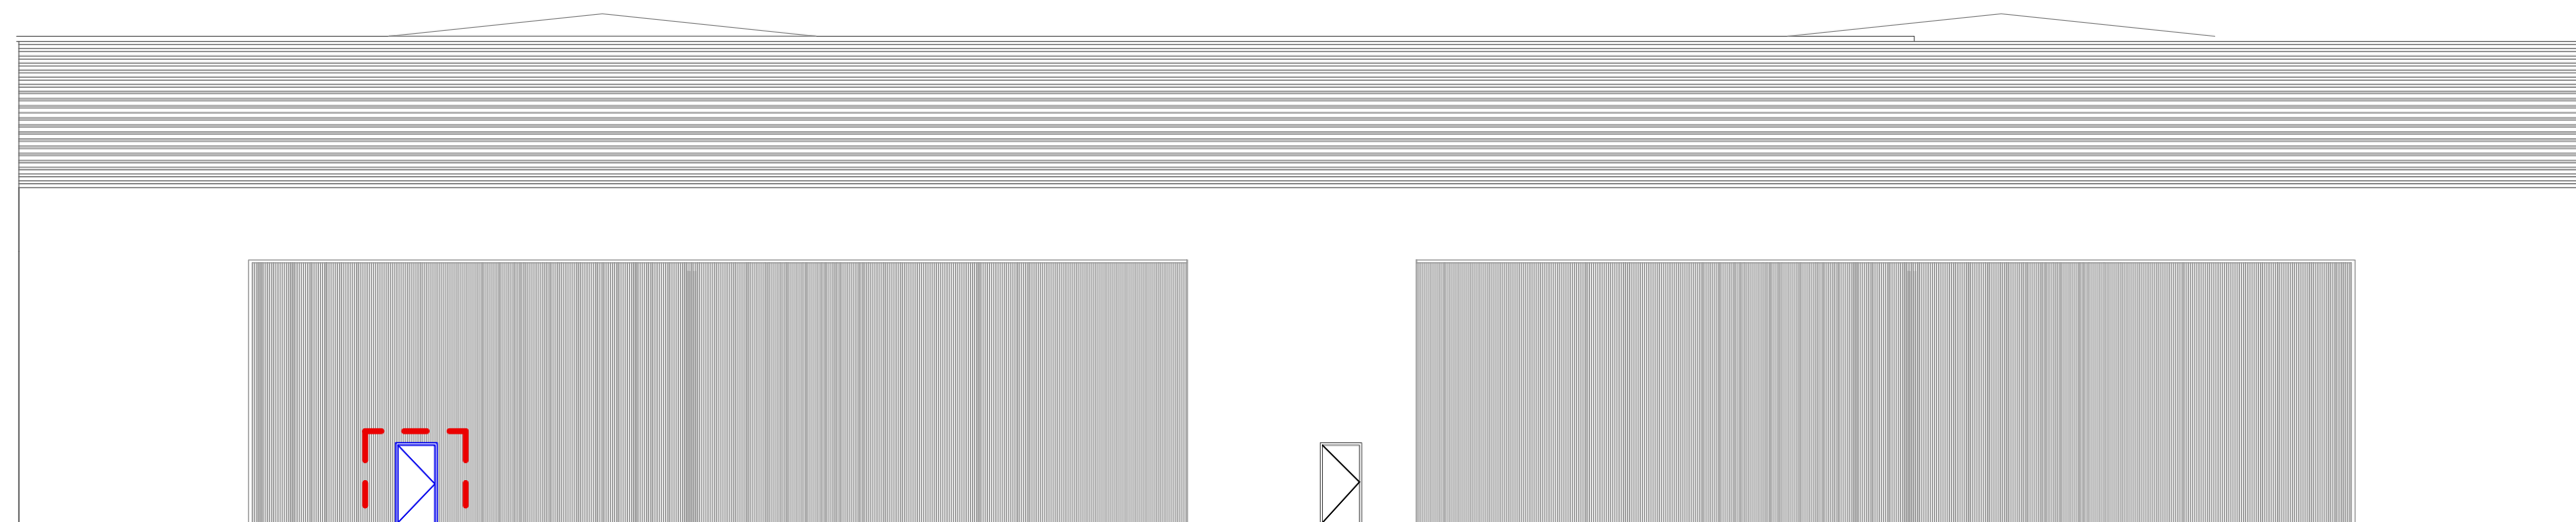

3 Proposed - Elevation C (Annotated)
1 : 200

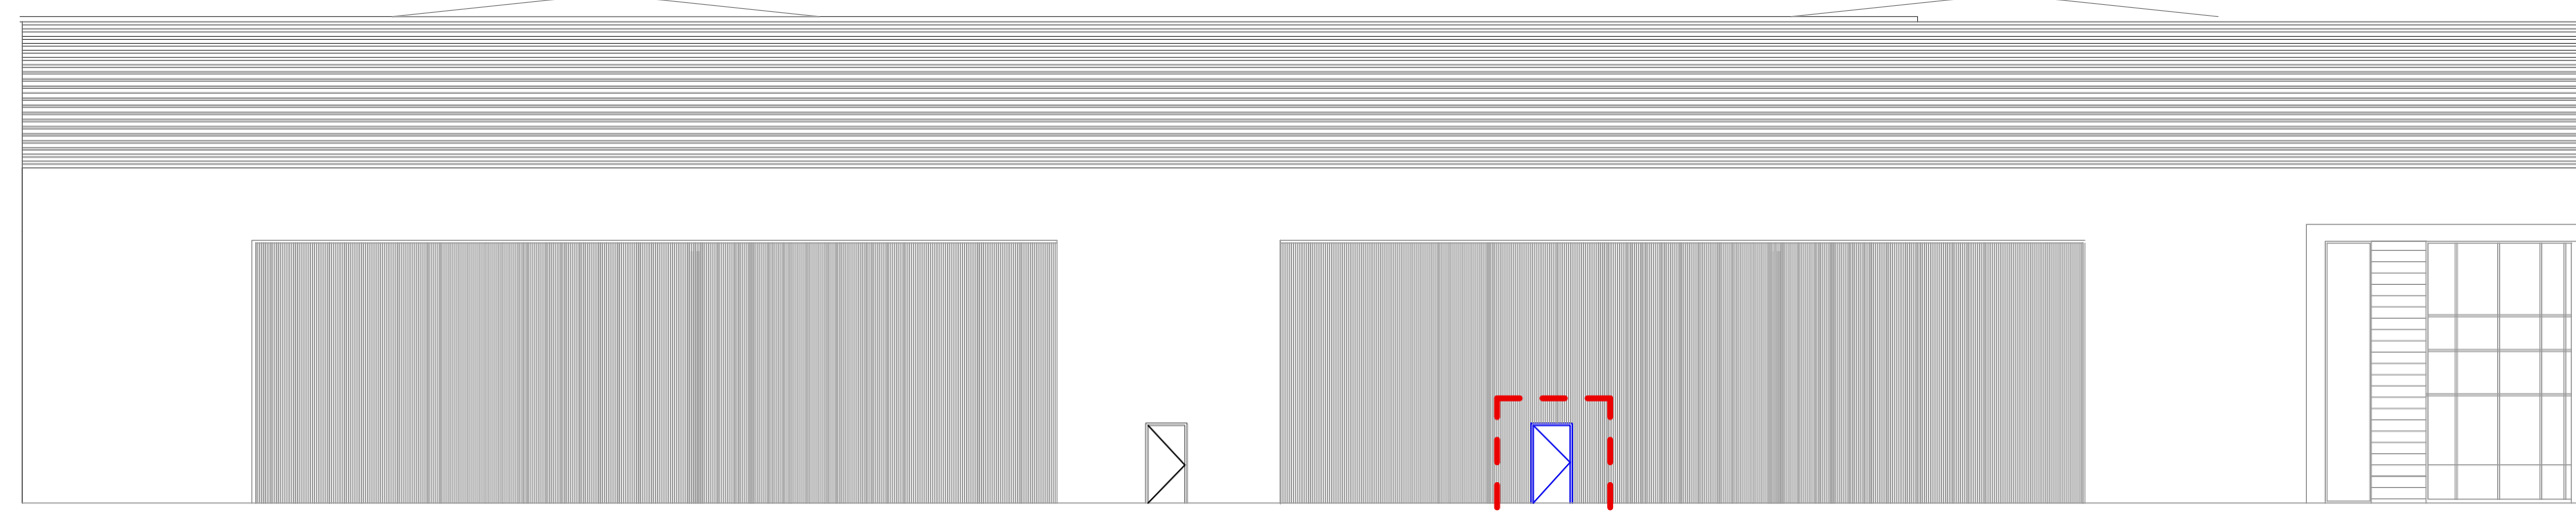

4 Proposed - Elevation D (Annotated)
1 : 200

SCALE BAR
Distance in metres



Regulations:
All new glazing to comply with the requirement
N1 and N2 Building Regulations.
All new fire safety means of warning and
escape to comply with the requirement
B1 Building Regulations and BS5839.

Project Revisions:
A- 00/00/00

Sheet Revisions:

KERR

6 Glenmore Business Park,
Southmead Close, Westmead,
Swindon SN5 7FP
Telephone 01793 611 900
Web www.koguk.com

Client: Huber Technology

Site: Unit 4c, Indurent Park,
Chippenham

Floor: GF & 1F

Title: Exterior Elevations (Annotated)

As Proposed

Date: 04/06/2026 Scale: 1:200 @ A2

Project No: DP0006 Project Rev:

Sheet No / Rev: P1303

Drawn By: AB Checked By: DS

Drawing Issue: For Tender

All drawings and written material herein constitute
the original works of the designer,
and may not be duplicated, used, or disclosed
without the written consent of Kerr.