

PHOTOGRAPHS TAKEN 15th June 2026
NOT TO SCALE



SOUTH ELEVATION




EAST ELEVATION




NORTH ELEVATION




WEST ELEVATION

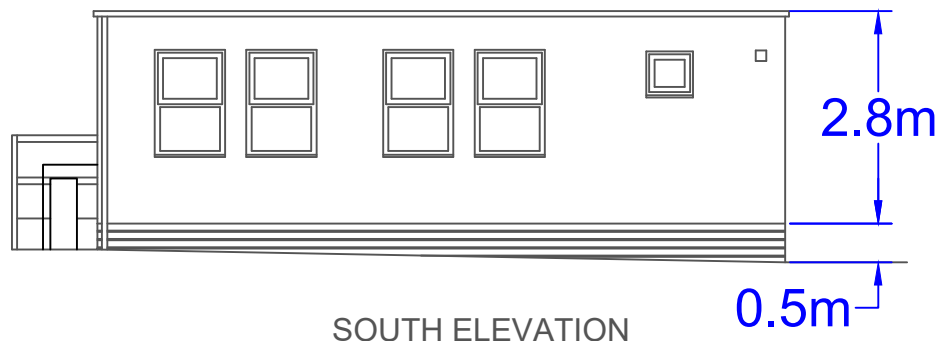

SOUTH ELEVATION

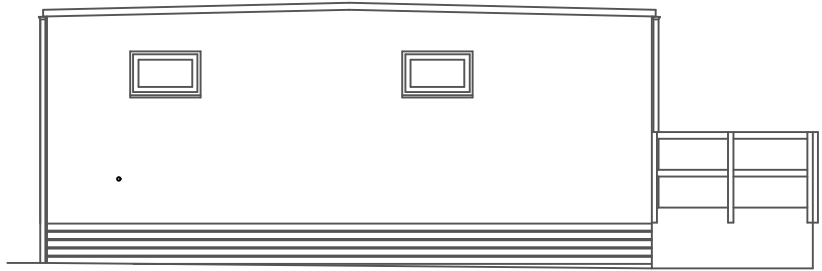


EAST ELEVATION

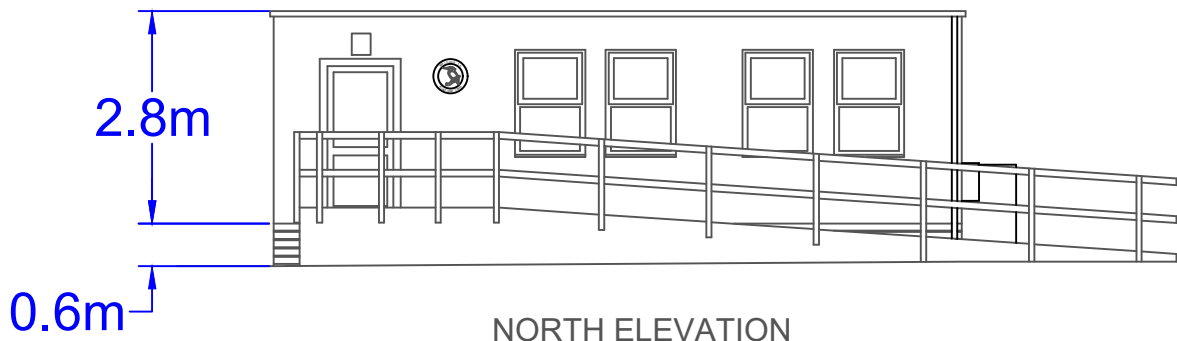


NORTH ELEVATION





WEST ELEVATION

 

ELEVATIONS SCALE 1:100

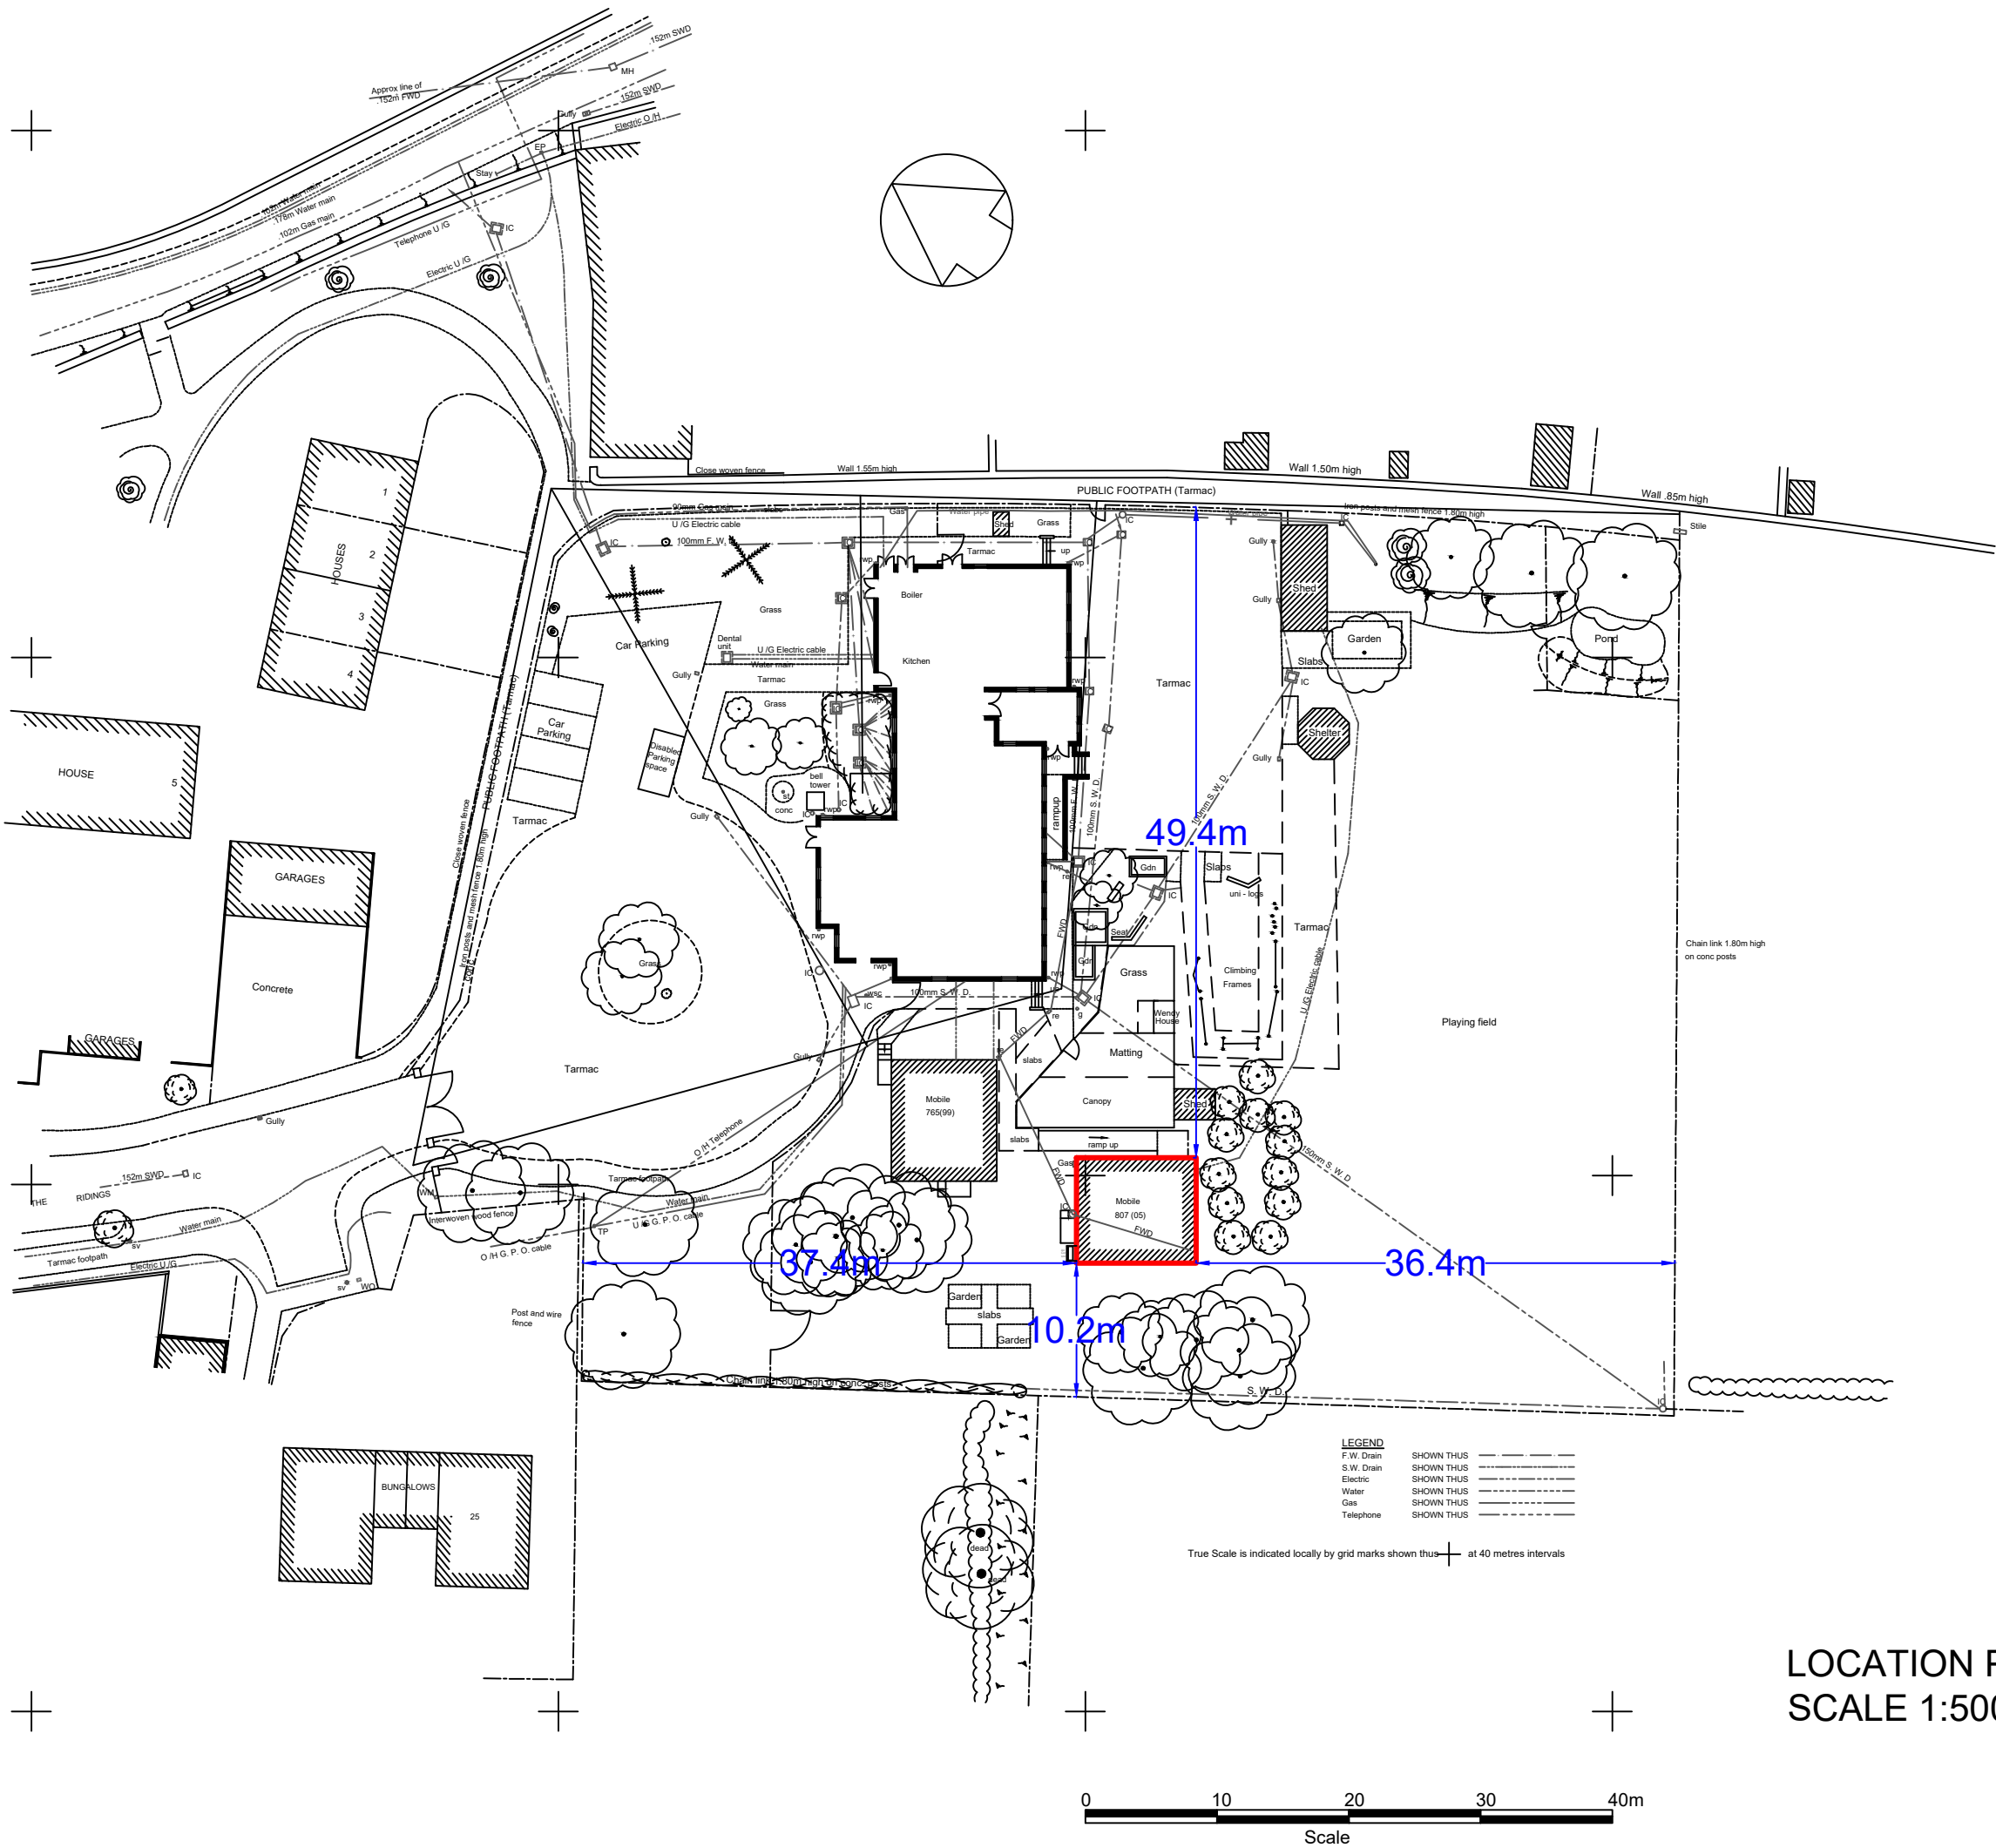

LOCATION PLAN
SCALE 1:500

 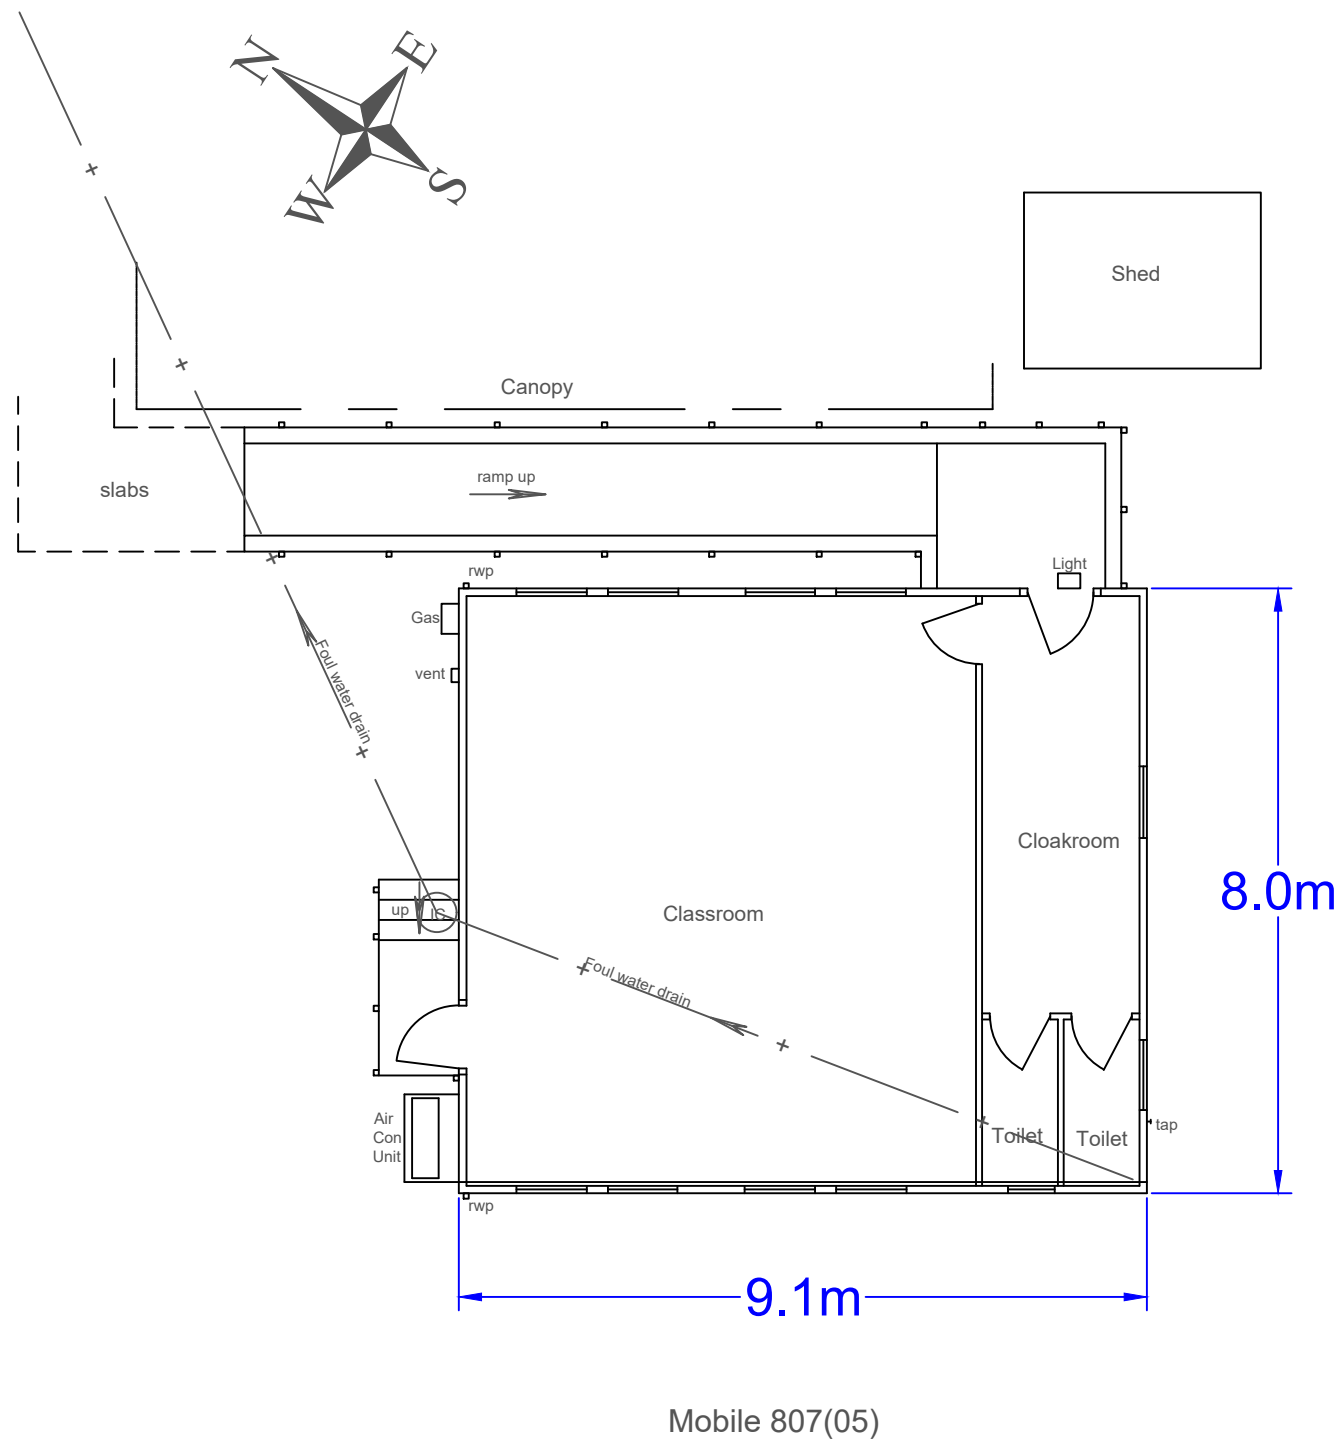

SITE PLAN
SCALE 1:100

NOTES:

E					
D					
C					
B					
A					
O	June 2026	P.F.S.			ORIGINAL
REV	DATE	DRAWN	CHECK	APPRV	DESCRIPTION

Wiltshire Council

Wiltshire Council
County Hall
Bythesea Road
Trowbridge BA14 8JN

PROJECT:
**KINGTON ST MICHAEL
PRIMARY SCHOOL
MOBILE 807(05)**

DRAWING TITLE:
**Plan, Elevations and
Location**

SCALES:	AS SHOWN		
DRAWING No.	1684/38	REV:	O
FILE REF:			