




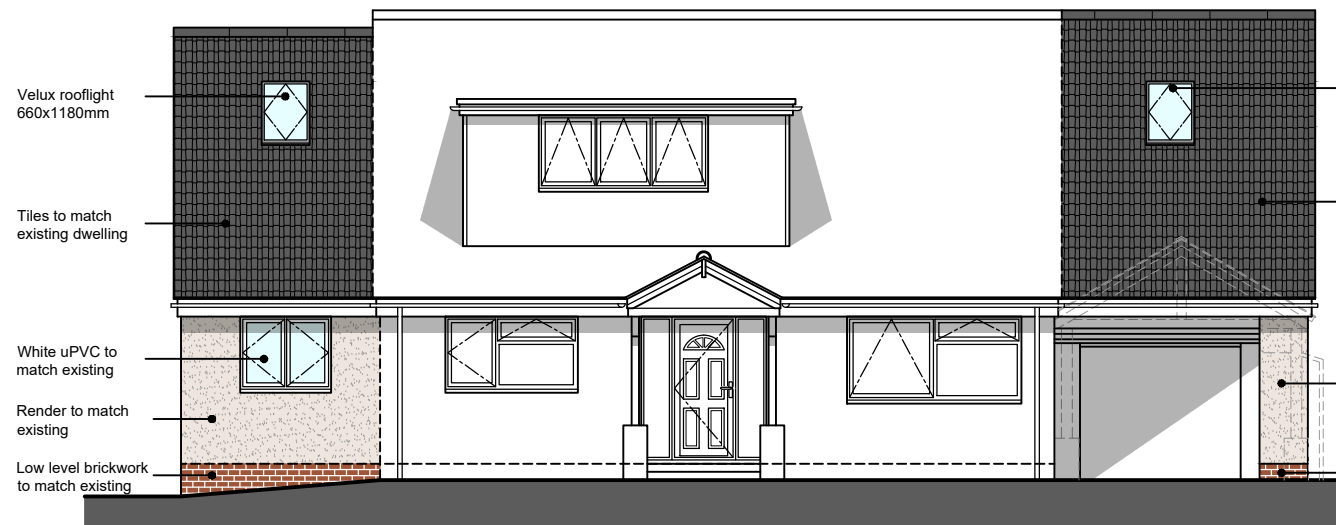


Proposed Front Elevation
Scale 1:100

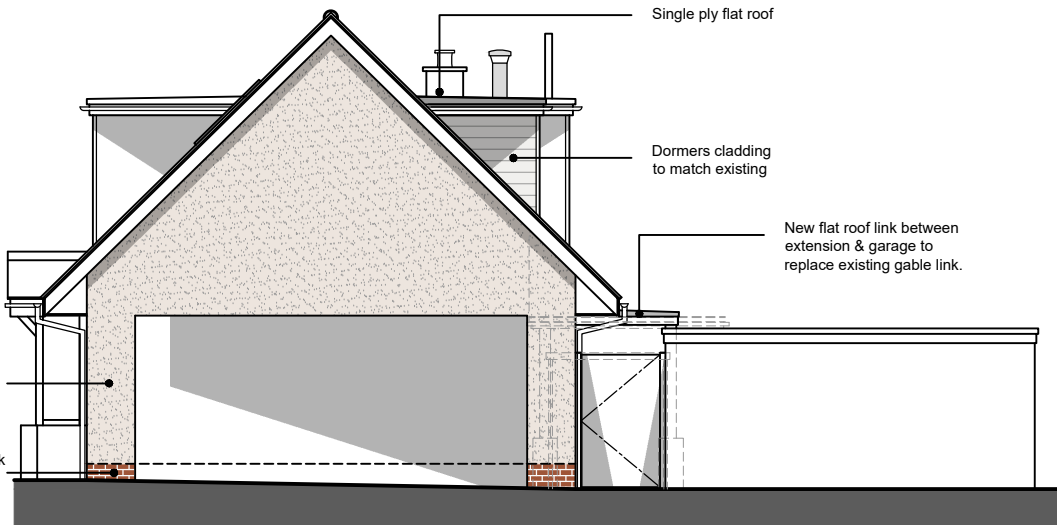


Proposed Side Elevation
Scale 1:100

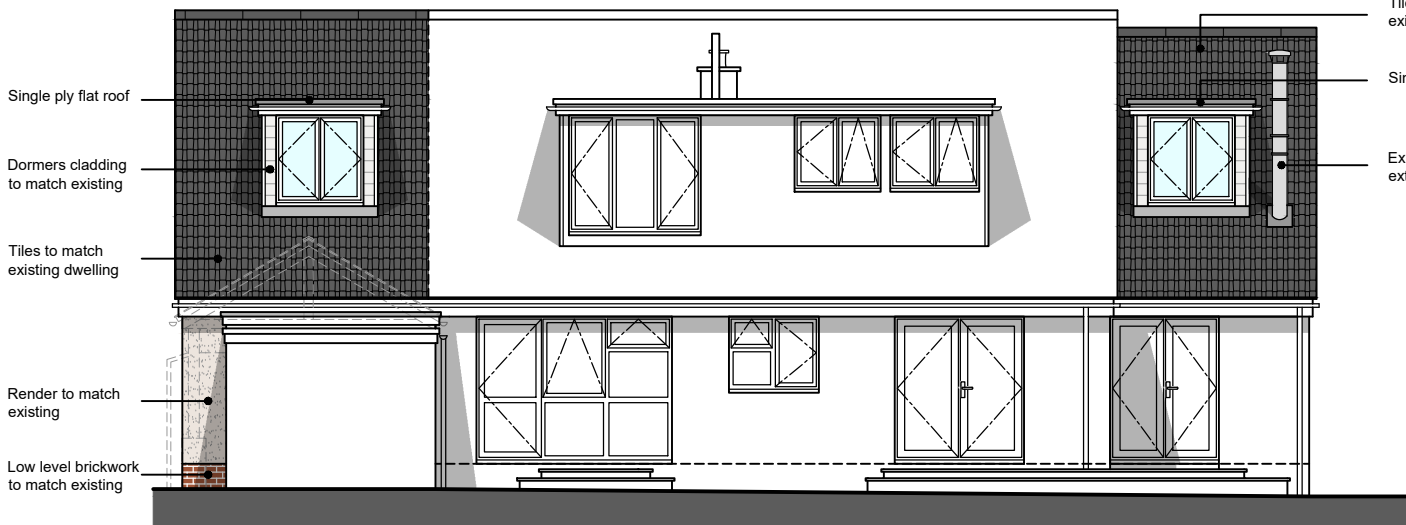


Proposed Rear Elevation
Scale 1:100

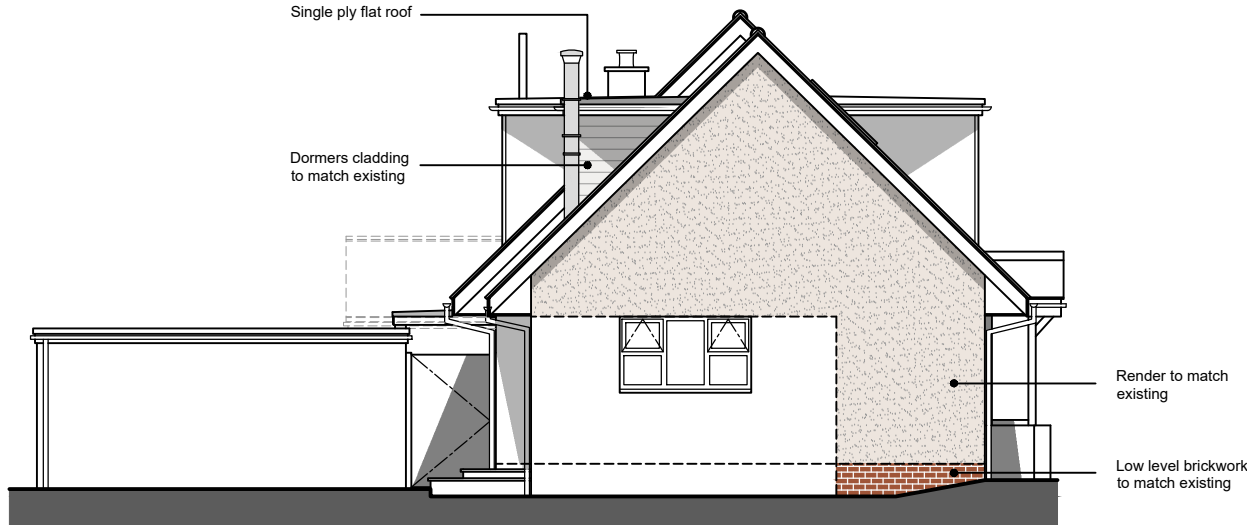


Proposed Side Elevation
Scale 1:100

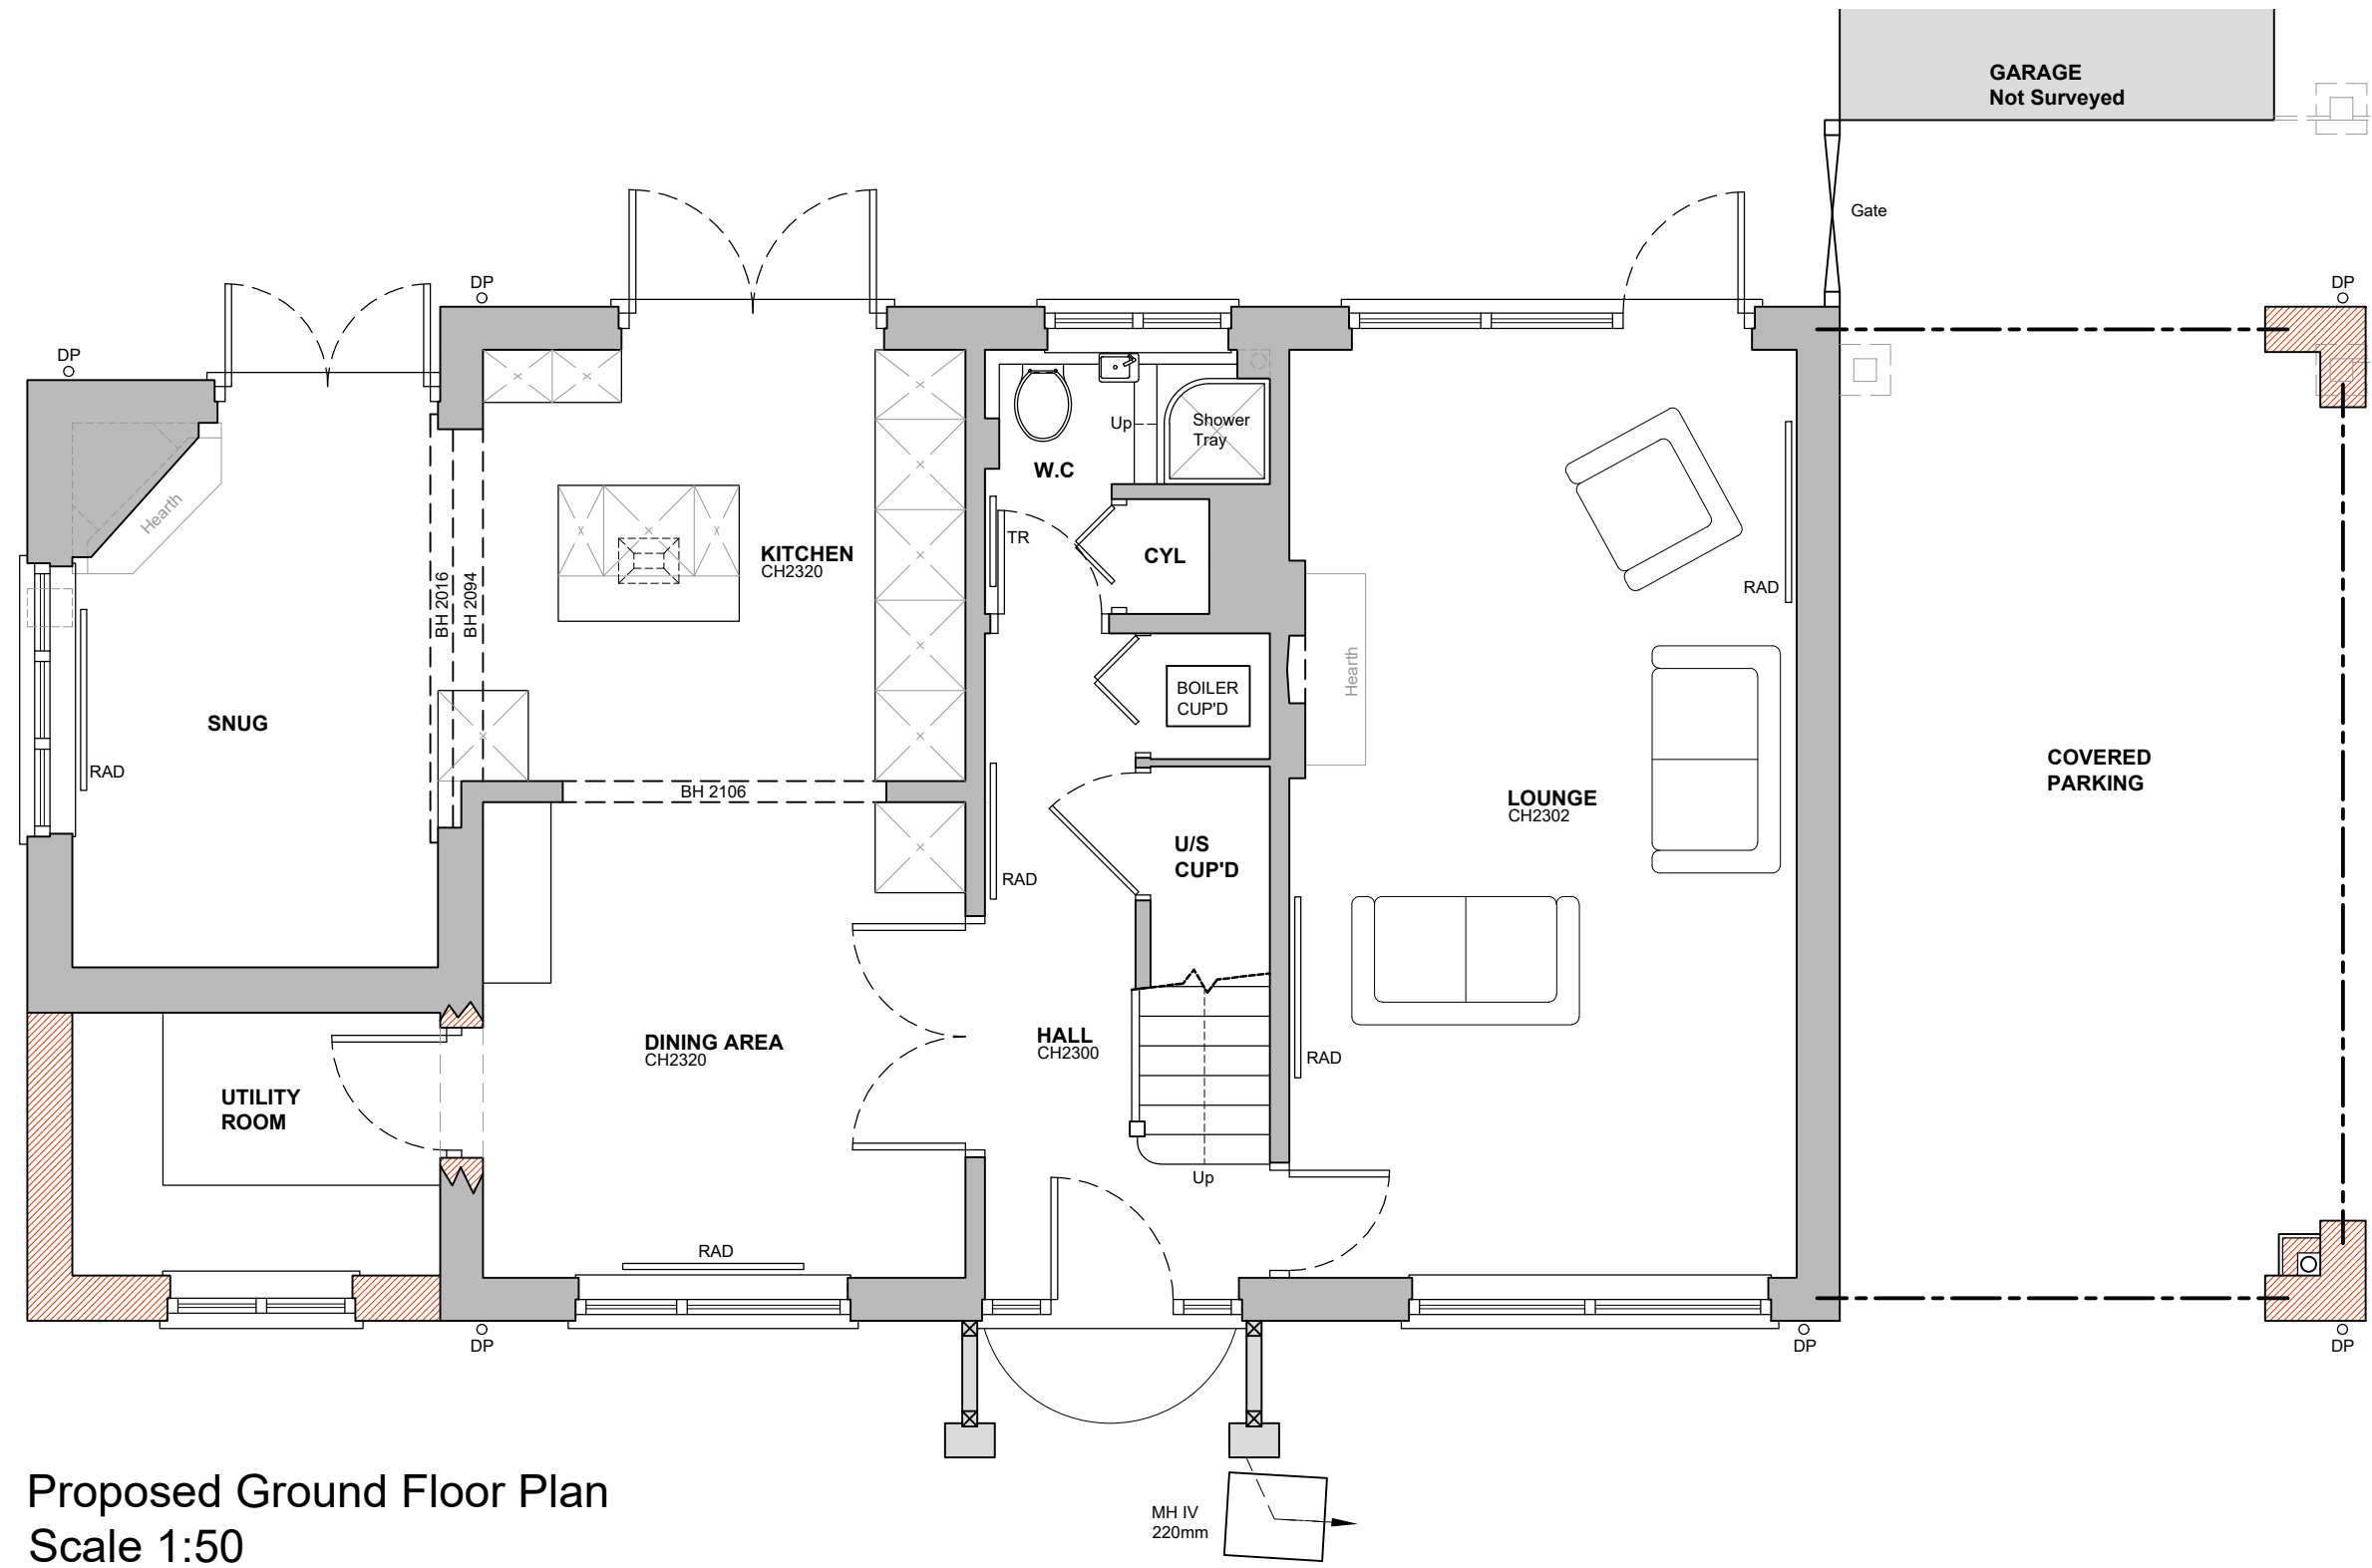


Proposed Ground Floor Plan
Scale 1:50

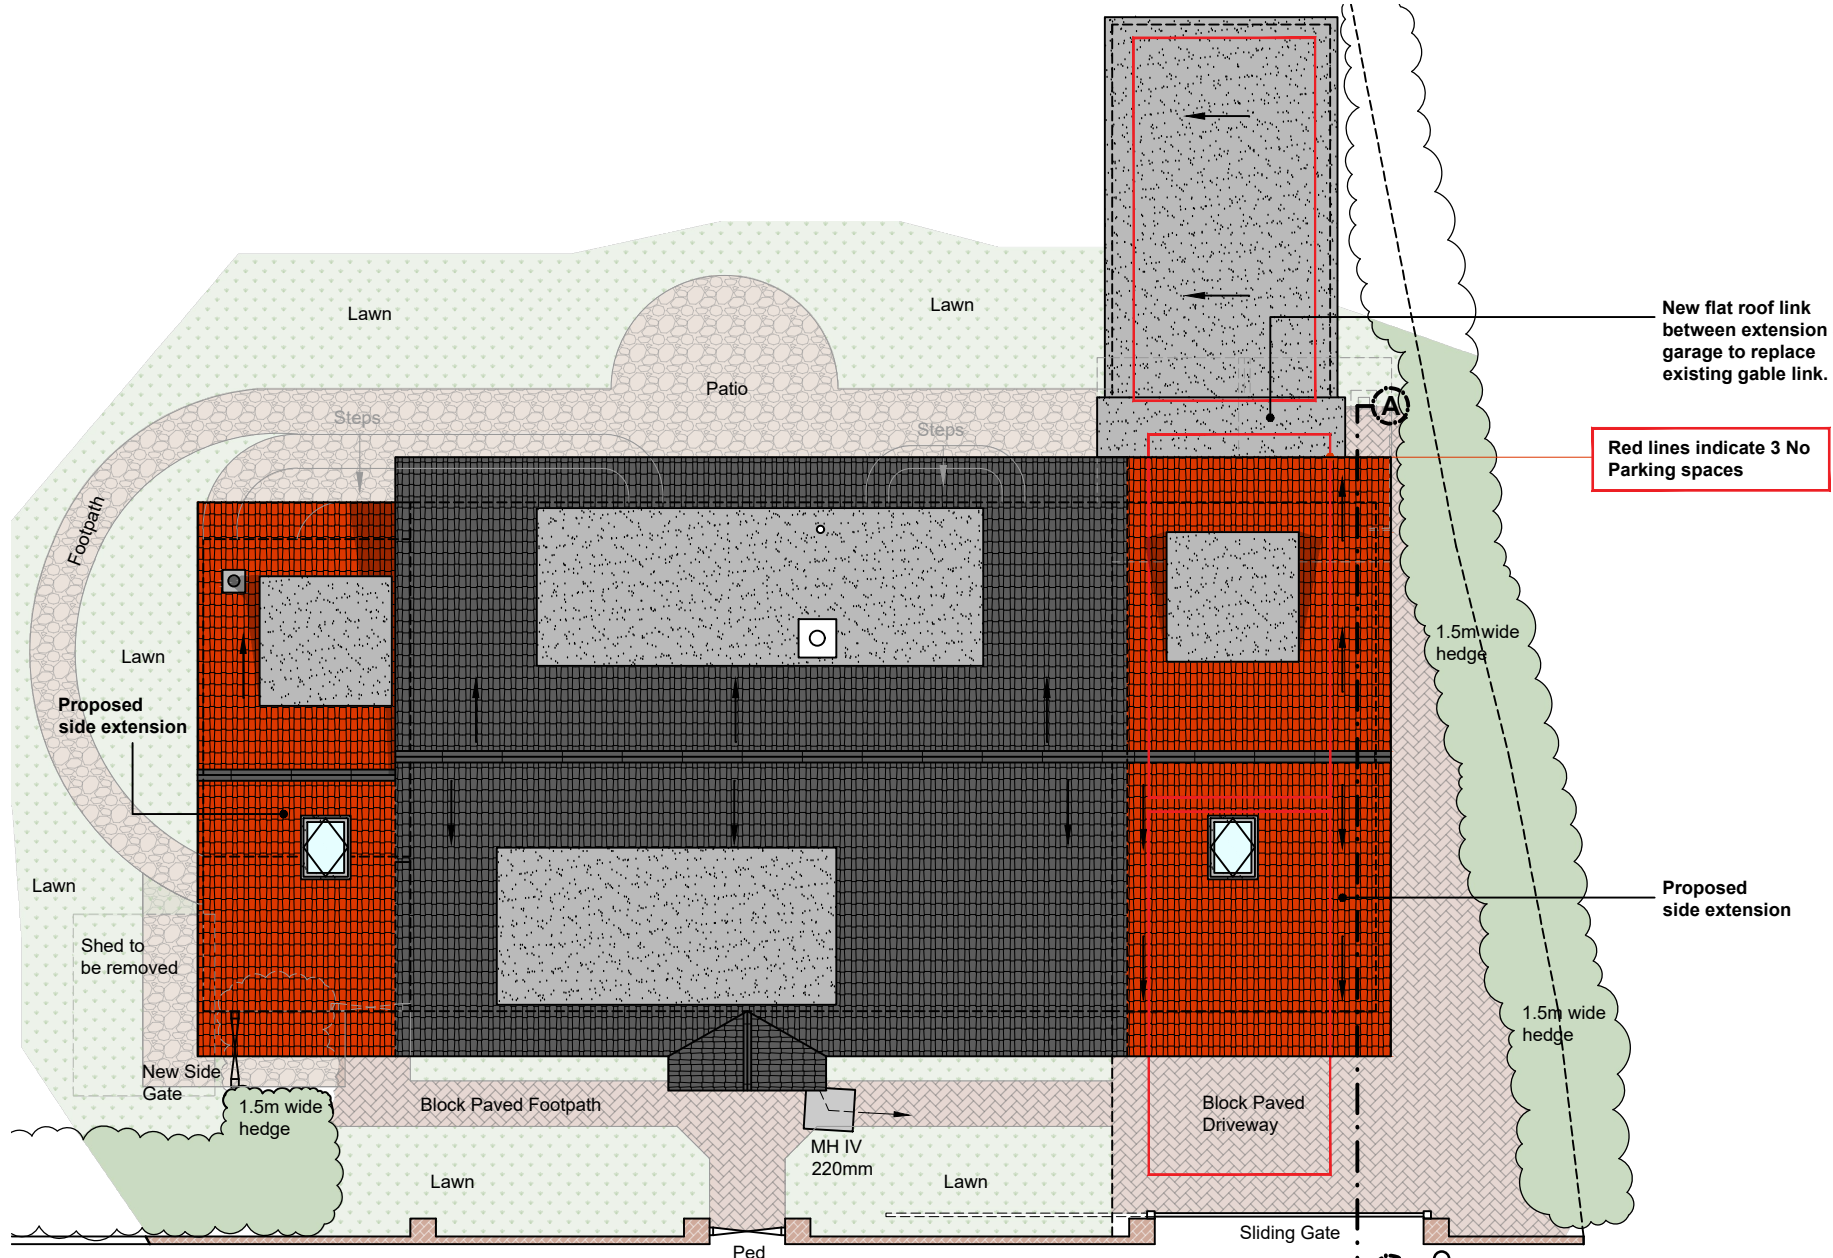


Proposed Roof/Site Plan
Scale 1:100

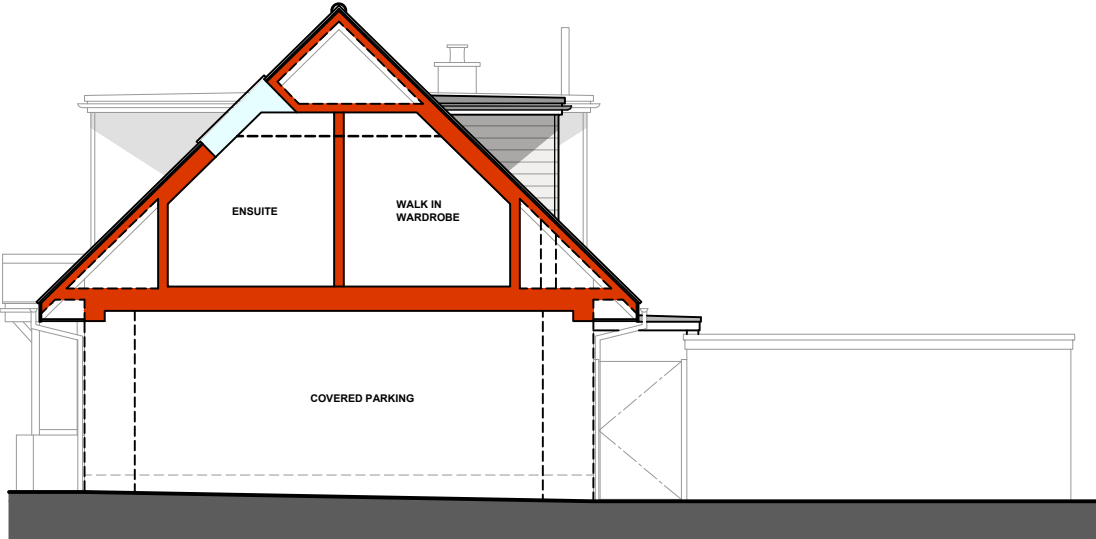

Proposed Section A - A
Scale 1:100

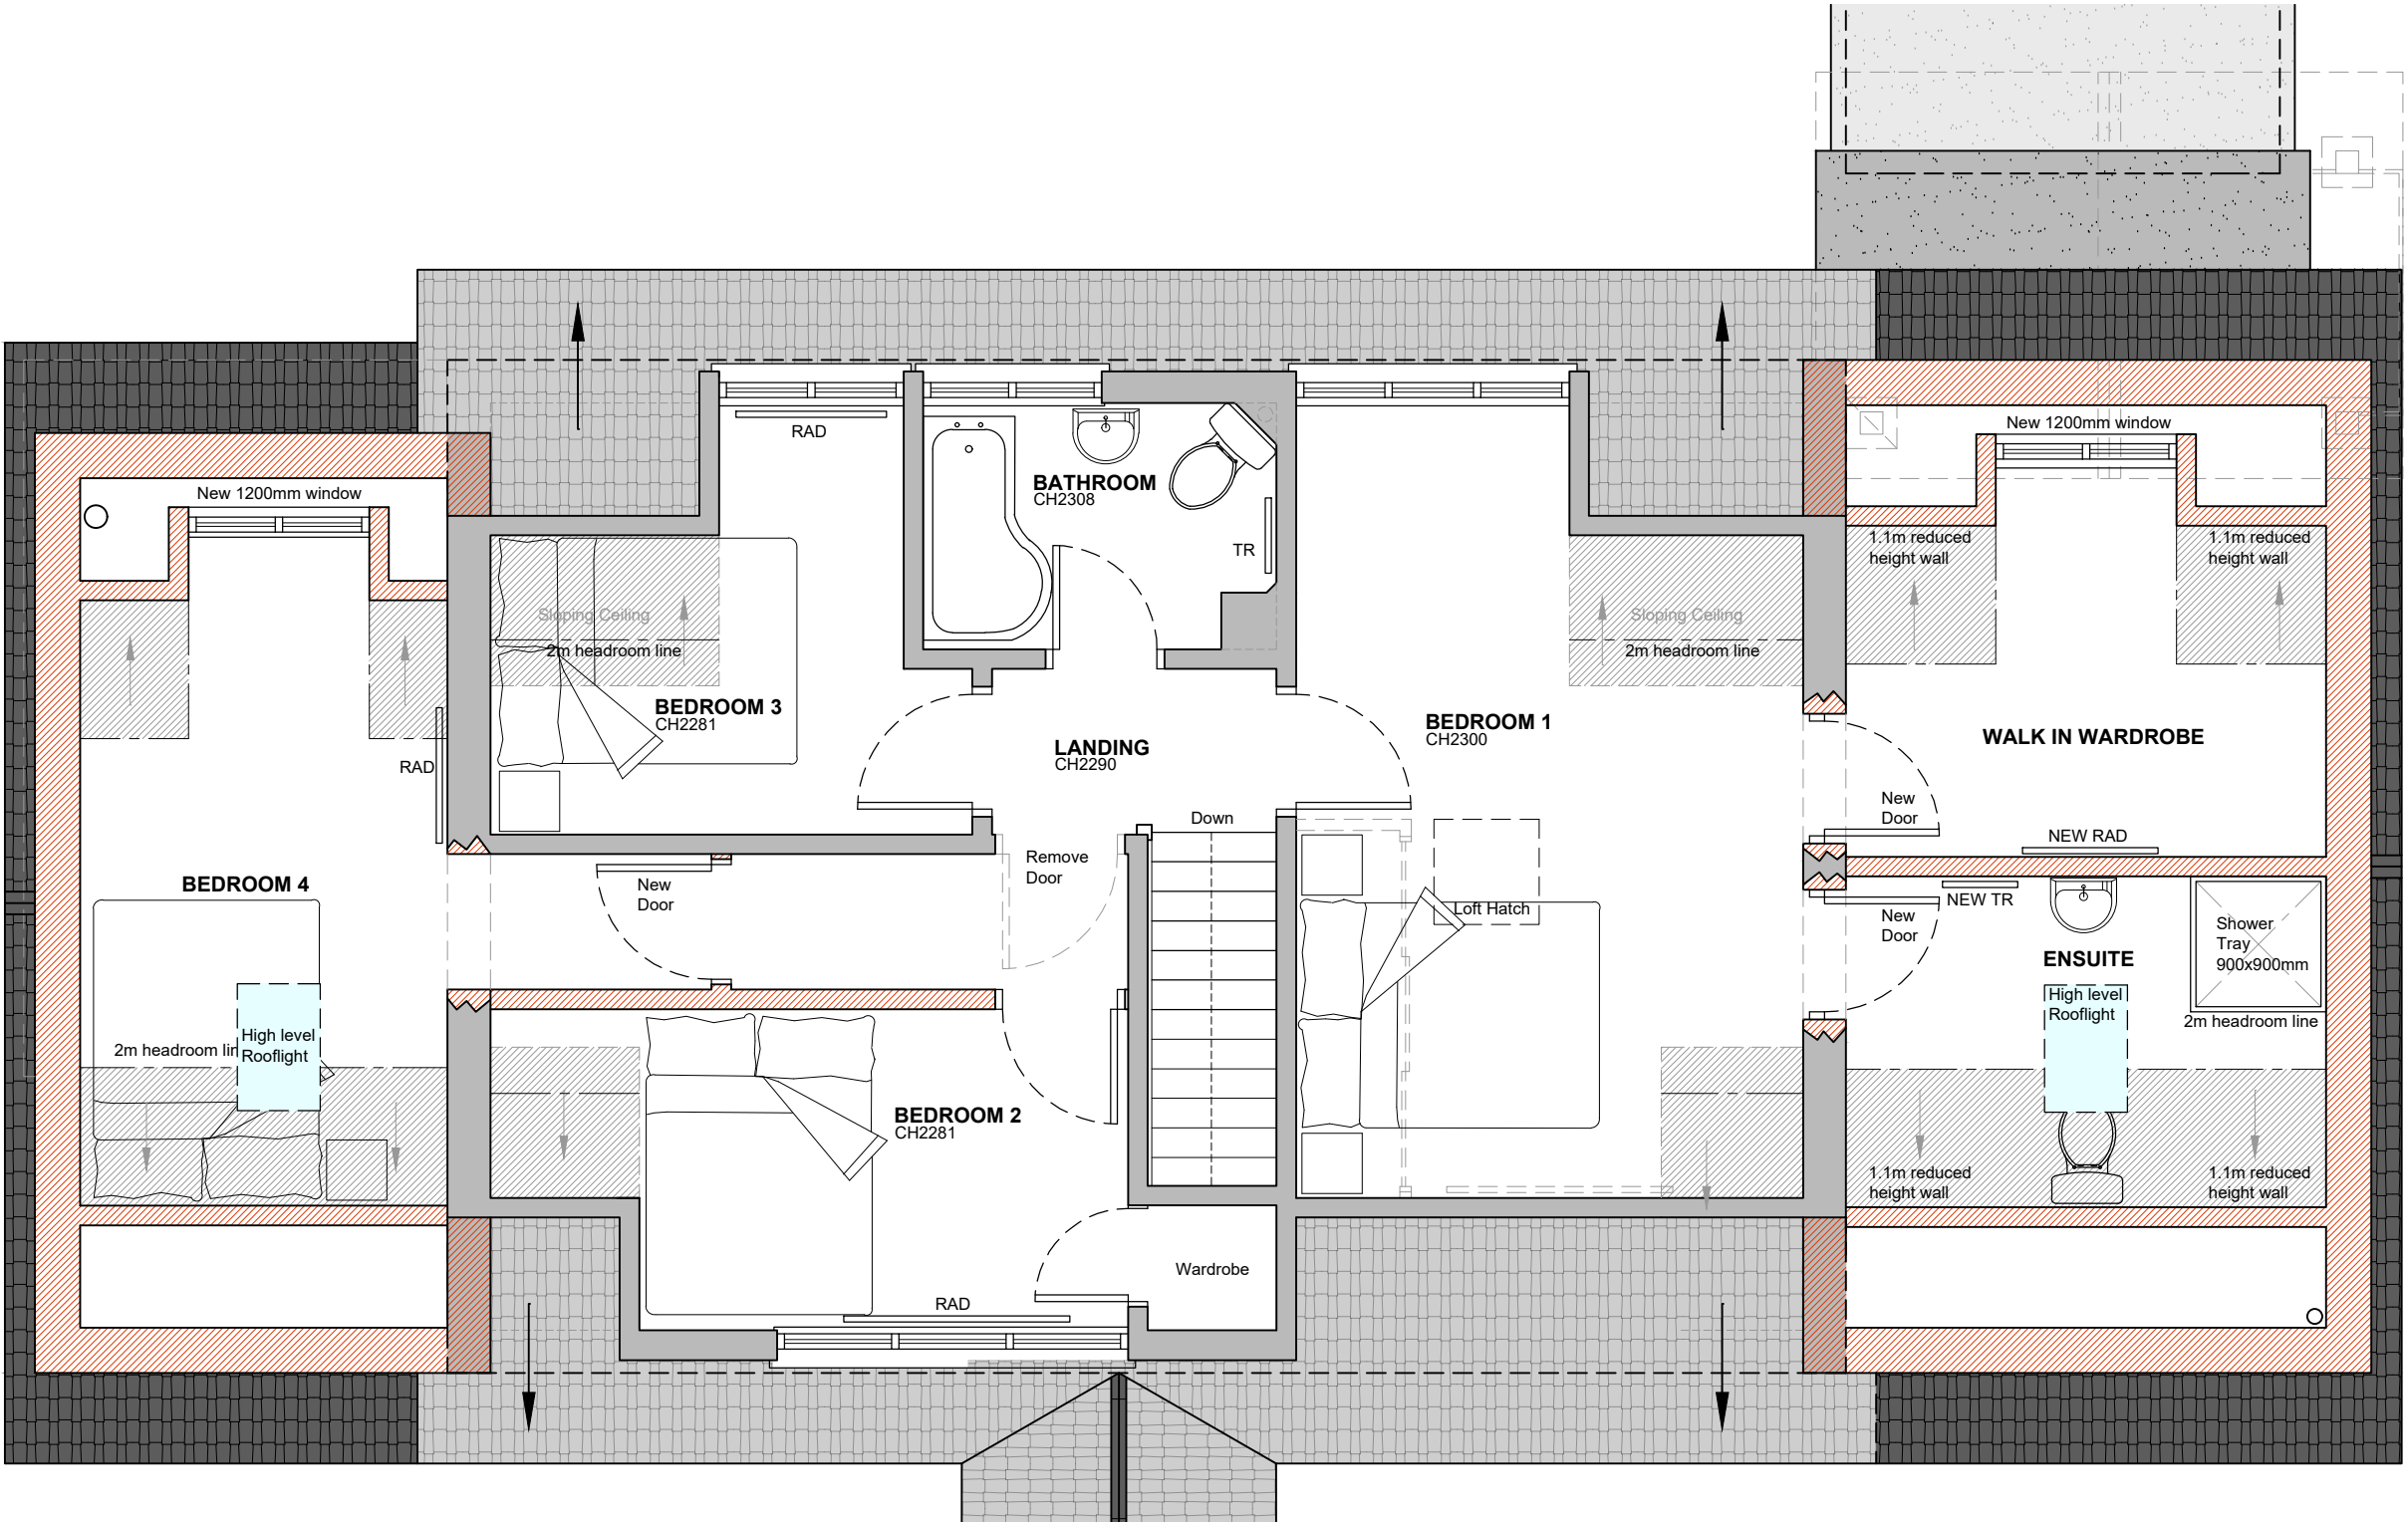


Proposed First Floor Plan
Scale 1:50

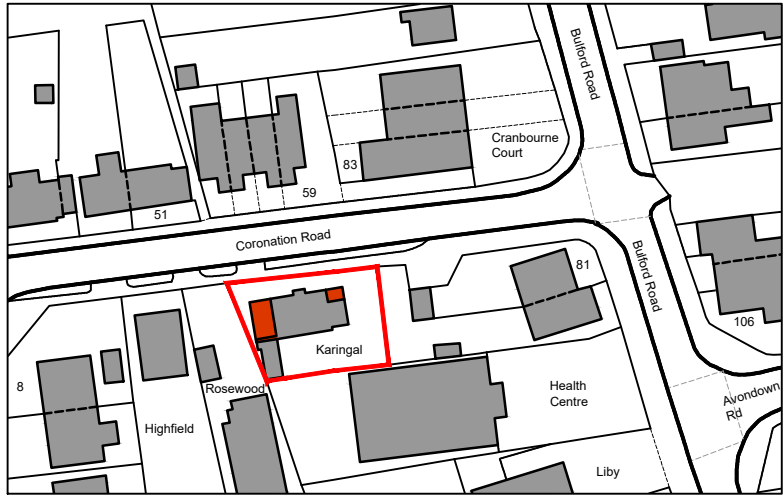

Proposed Location Plan
Scale 1:1250



Proposed Block Plan
Scale 1:500

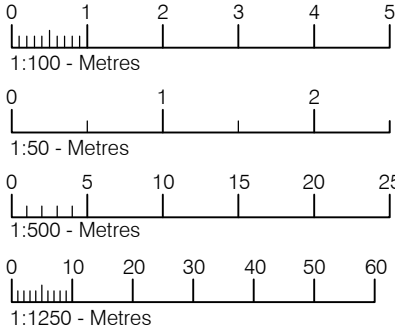

DRAWING FOR PLANNING PURPOSES
ONLY
NOT TO BE USED FOR CONSTRUCTION.



Ground Floor
6 Pelhams Court
Marlborough
Wiltshire SN8 2AG

T. 01672 518 278
E. info@tuttlearchserv.co.uk
F. facebook.com/tuttlearchserv
W. tuttlearchserv.co.uk

JOB TITLE
Proposed end extensions with associated internal
alterations @ Karingal, Coronation Road, Durrington,
Salisbury, Wiltshire, SP4 8EE

DRAWING TITLE
Proposed Ground & First Floor Plan, Roof/Site Plan,
Elevations, Block & Location Plan

DRAWING NUMBER
Karingal - 02

REV
A

REVISIONS
Rev A - 03-06-26 - Amendments to client comments

SCALE
As Indicated

DATE
June 26

DRAWN BY
MCW

PAPER SIZE
A1

JOB No.
