





FRONT ELEVATION
Scale 1:100

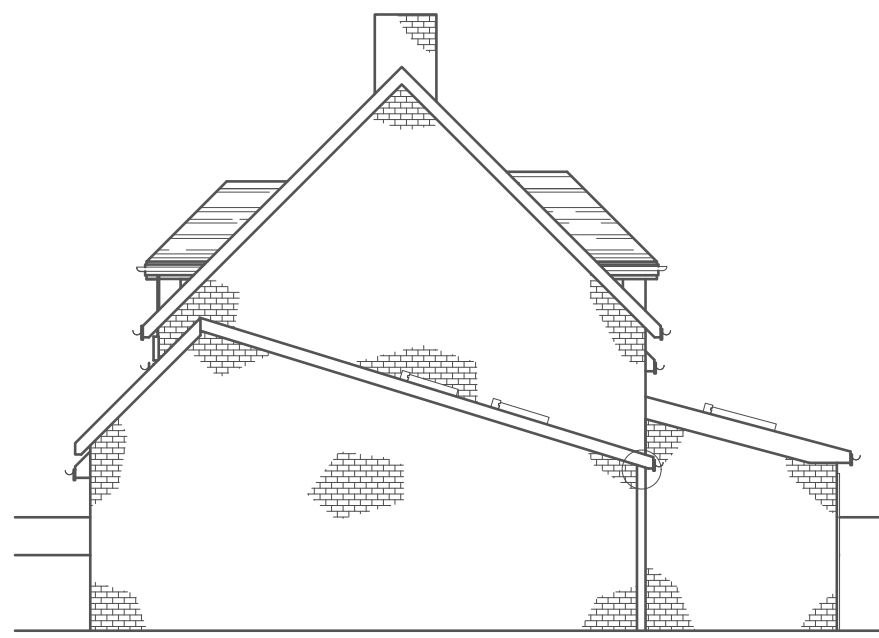


SIDE ELEVATION
Scale 1:100




REAR ELEVATION
Scale 1:100

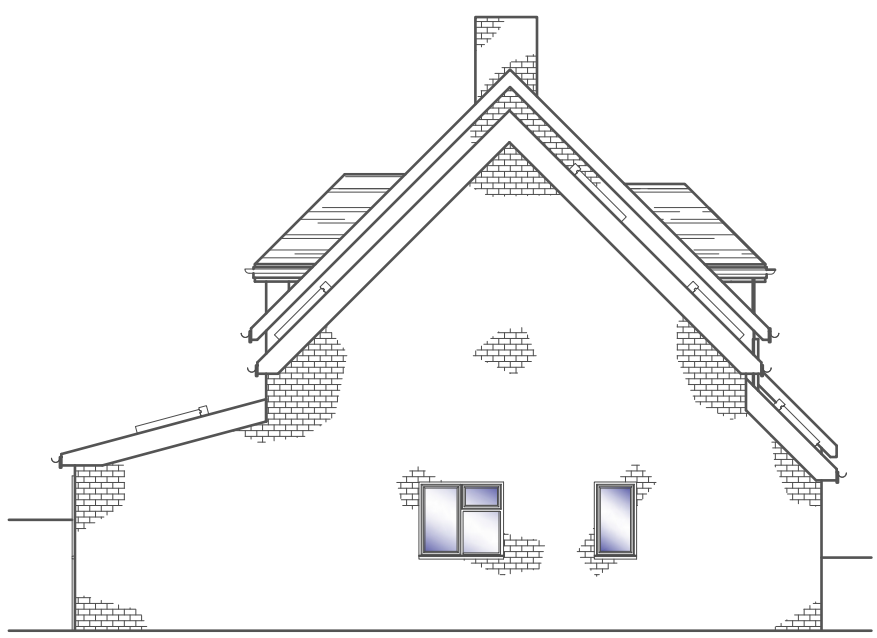


SIDE ELEVATION
Scale 1:100

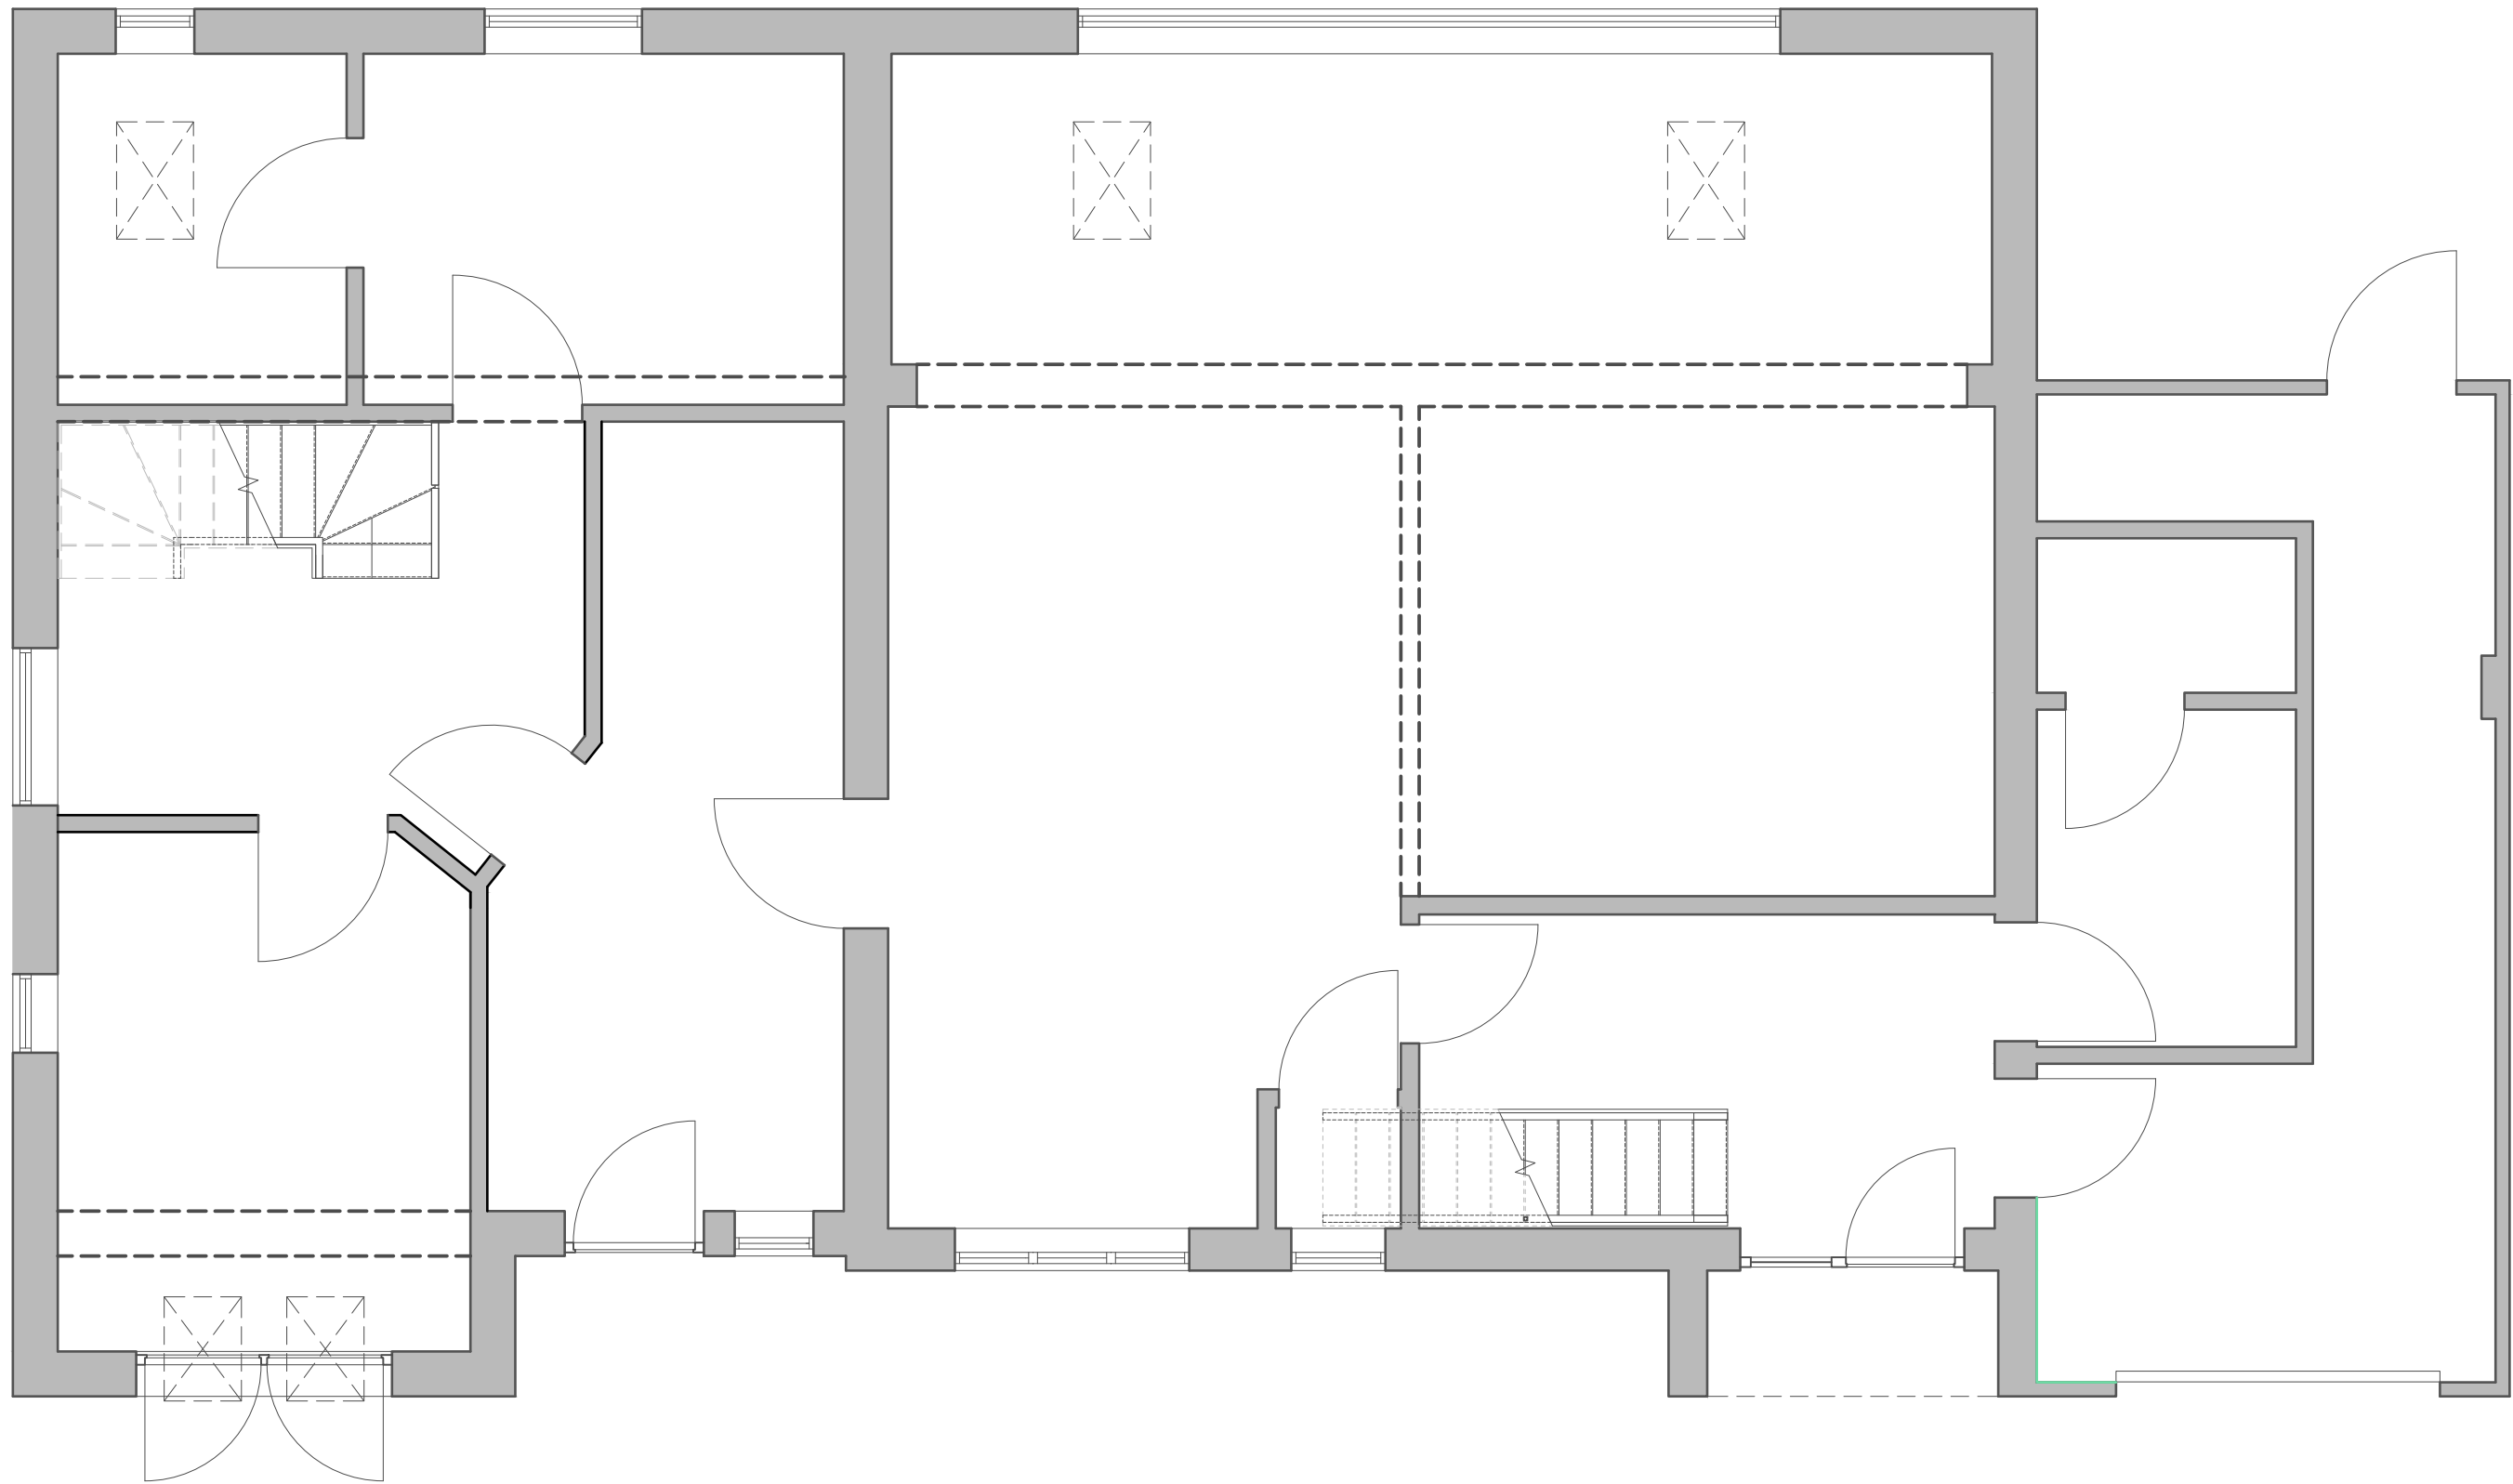


GROUND FLOOR PLAN
Scale 1:50

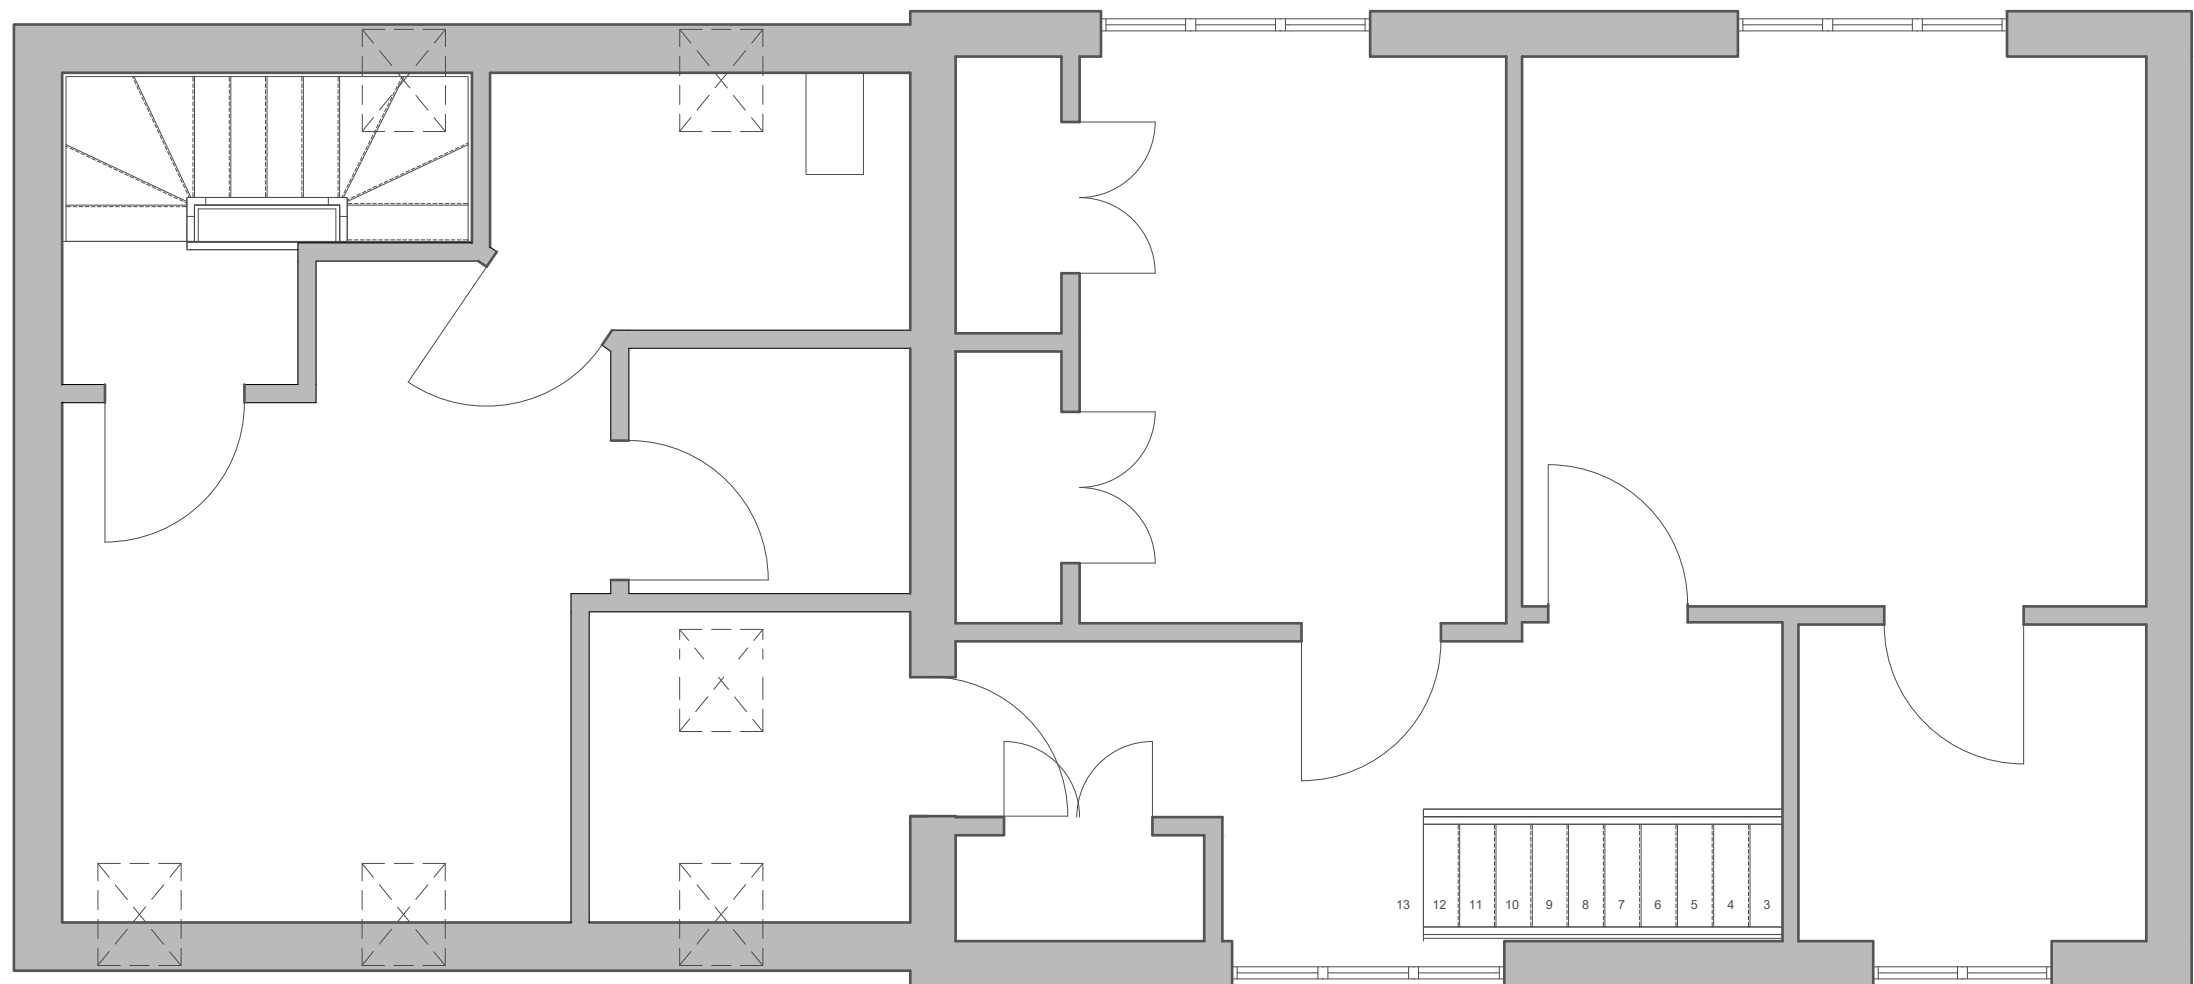


FIRST FLOOR PLAN
Scale 1:50

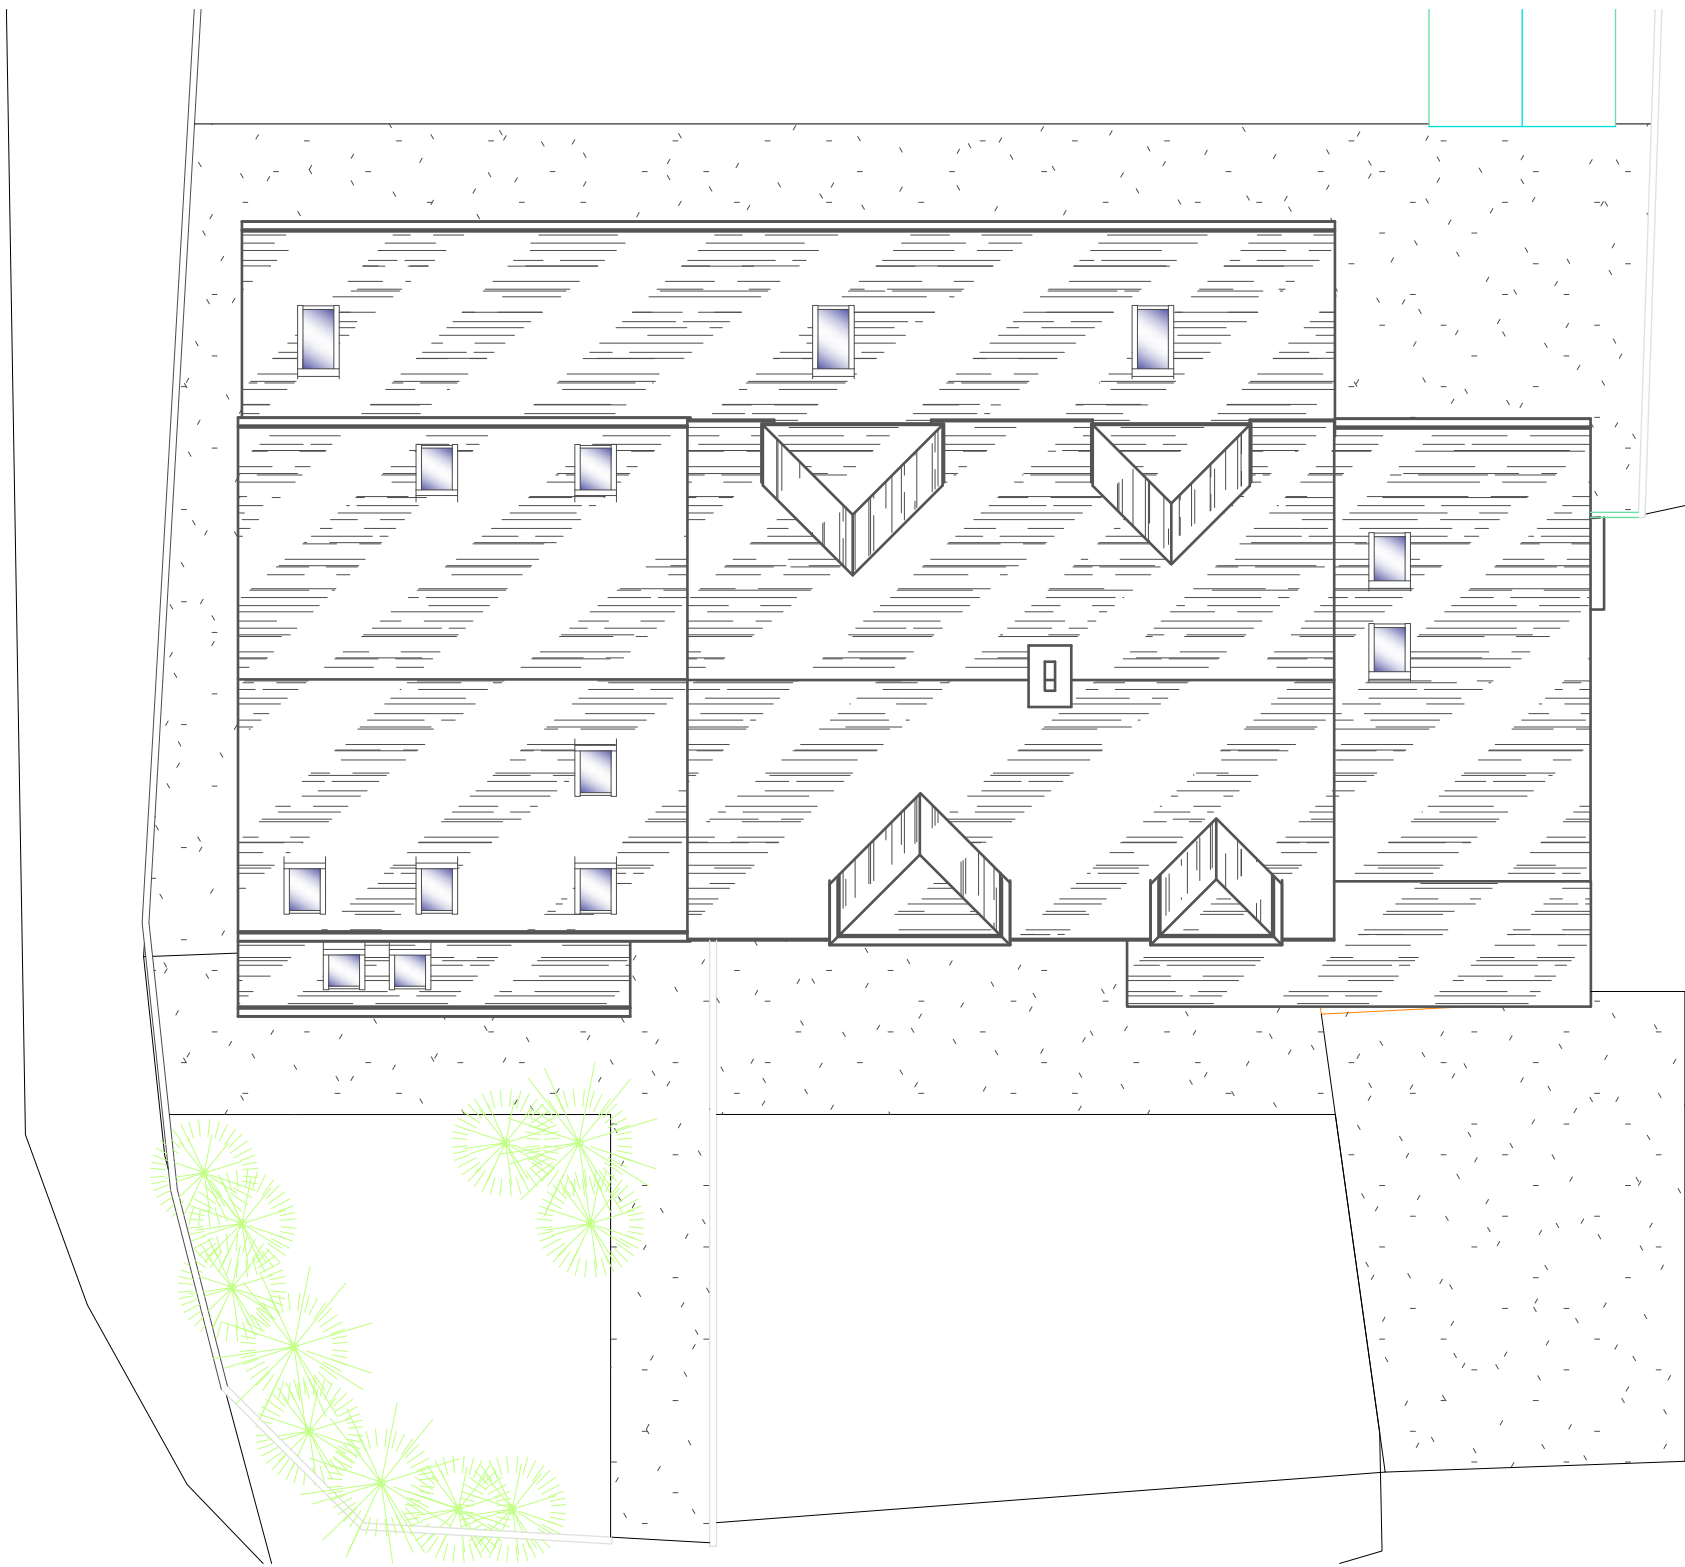

ROOF PLAN
Scale 1:100

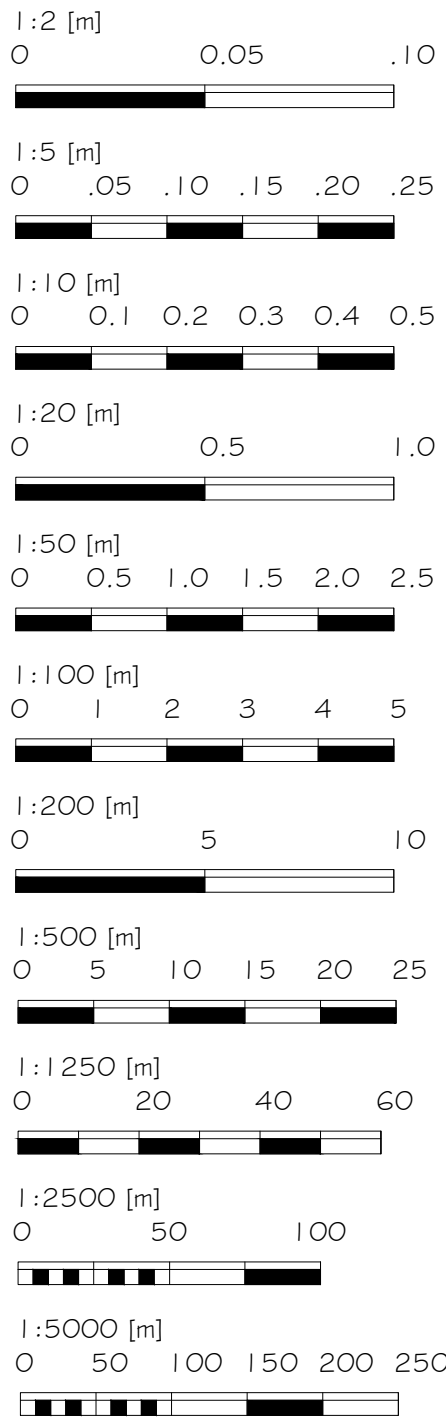

BLOCK PLAN
Scale 1:500

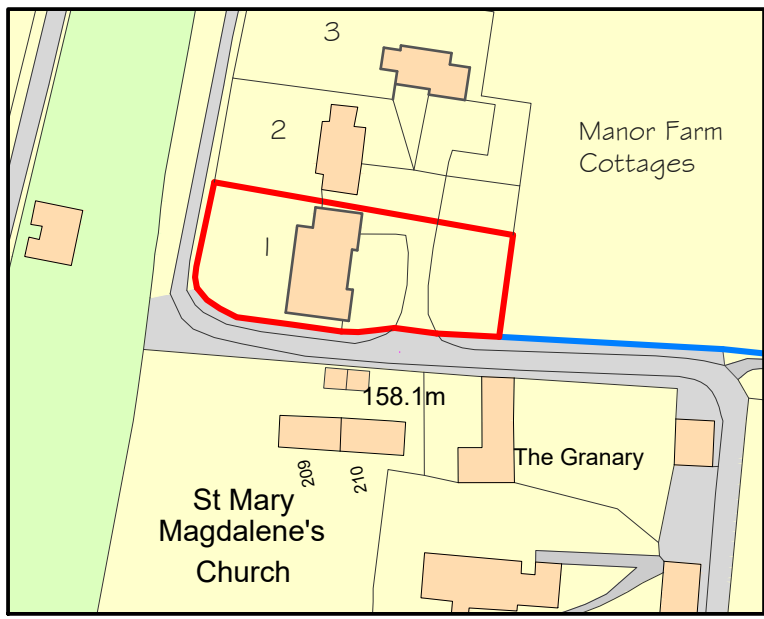

LOCATION PLAN
Scale 1:1250

Alex Dawson www.addraughting.co.uk alex@addraughting.co.uk 01672 511412 07791 341698 59 Barrow Close Marlborough Wiltshire SN8 2BE AD DRAUGHTING ARCHITECTURAL SERVICES	
Client EWA MAJCHER	
Job Title ROOF ALTERATION AT: 1 MANOR FARM COTTAGES, WINTERBOURNE MONKTON, WILTSHIRE, SN4 9NW.	
Drawing Title EXISTING ELEVATIONS AND PLANS	
Scale AS SHOWN	
Date 11/06/2026	Drawn AD
Drawing No. 1659-01	Rev -