


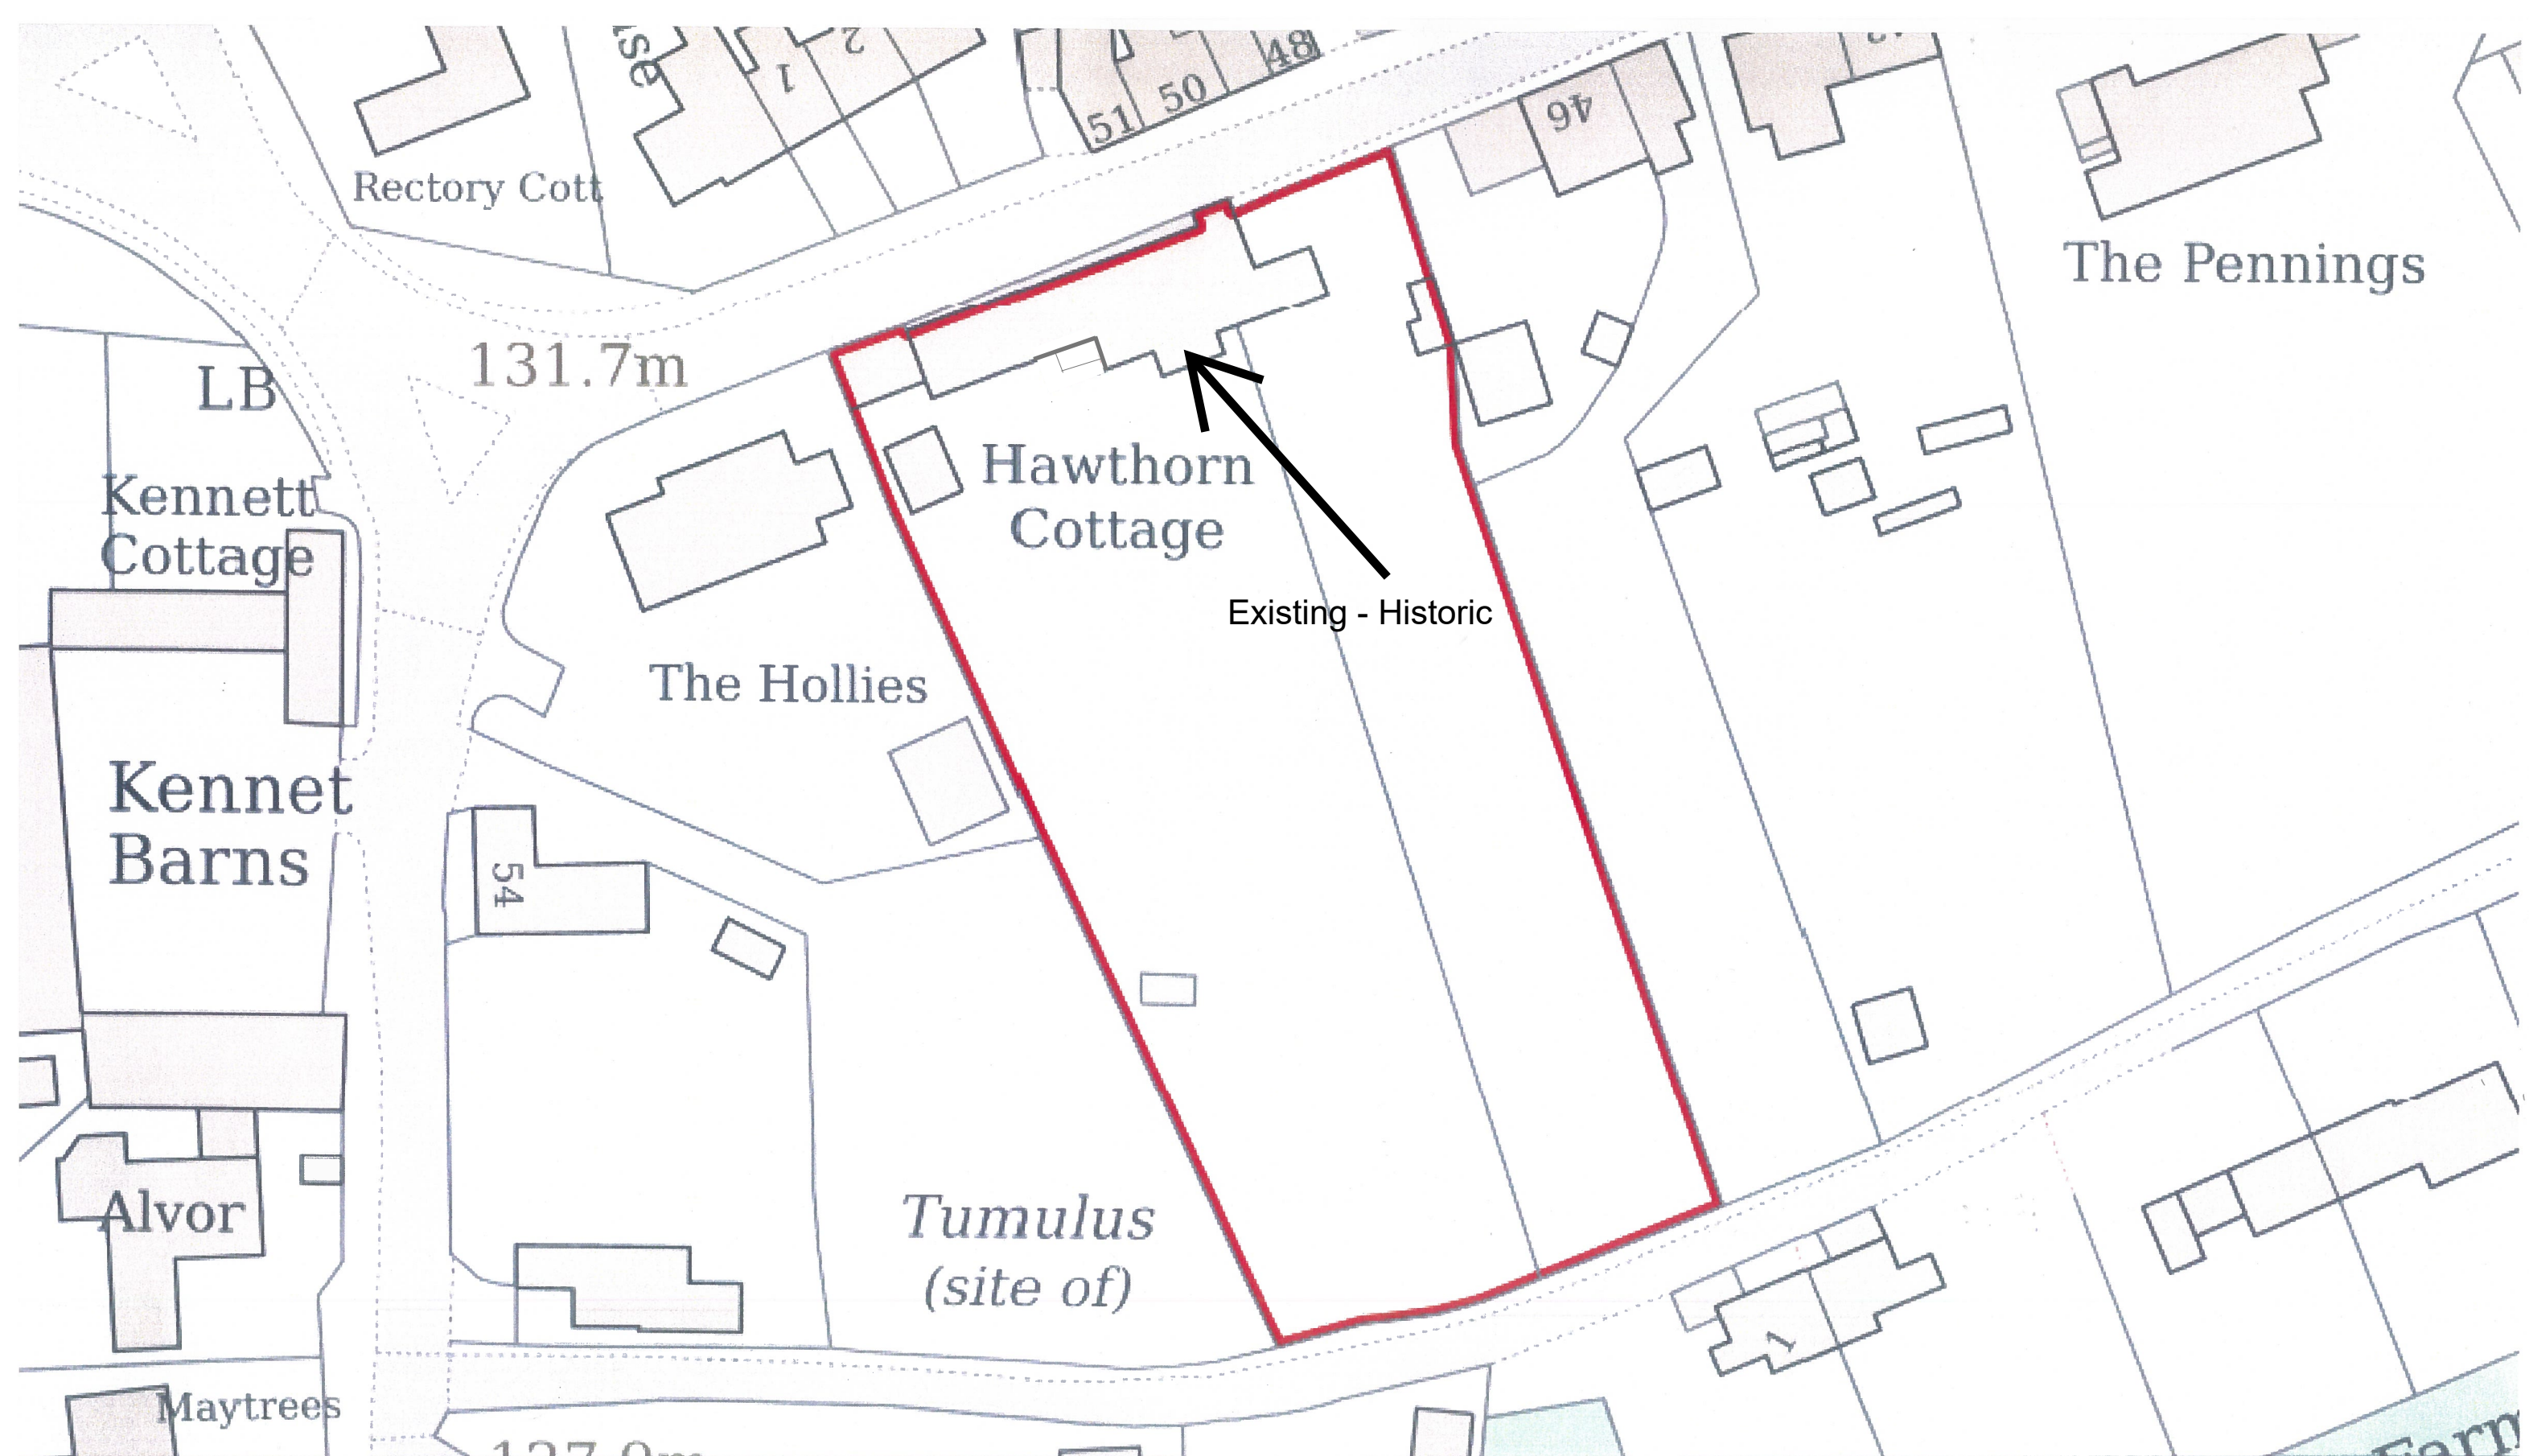

Hawthorn Cottage
Mildenhall
Marlborough
SN8 2LR

Site Plan
Scale 1:500 @ A3