


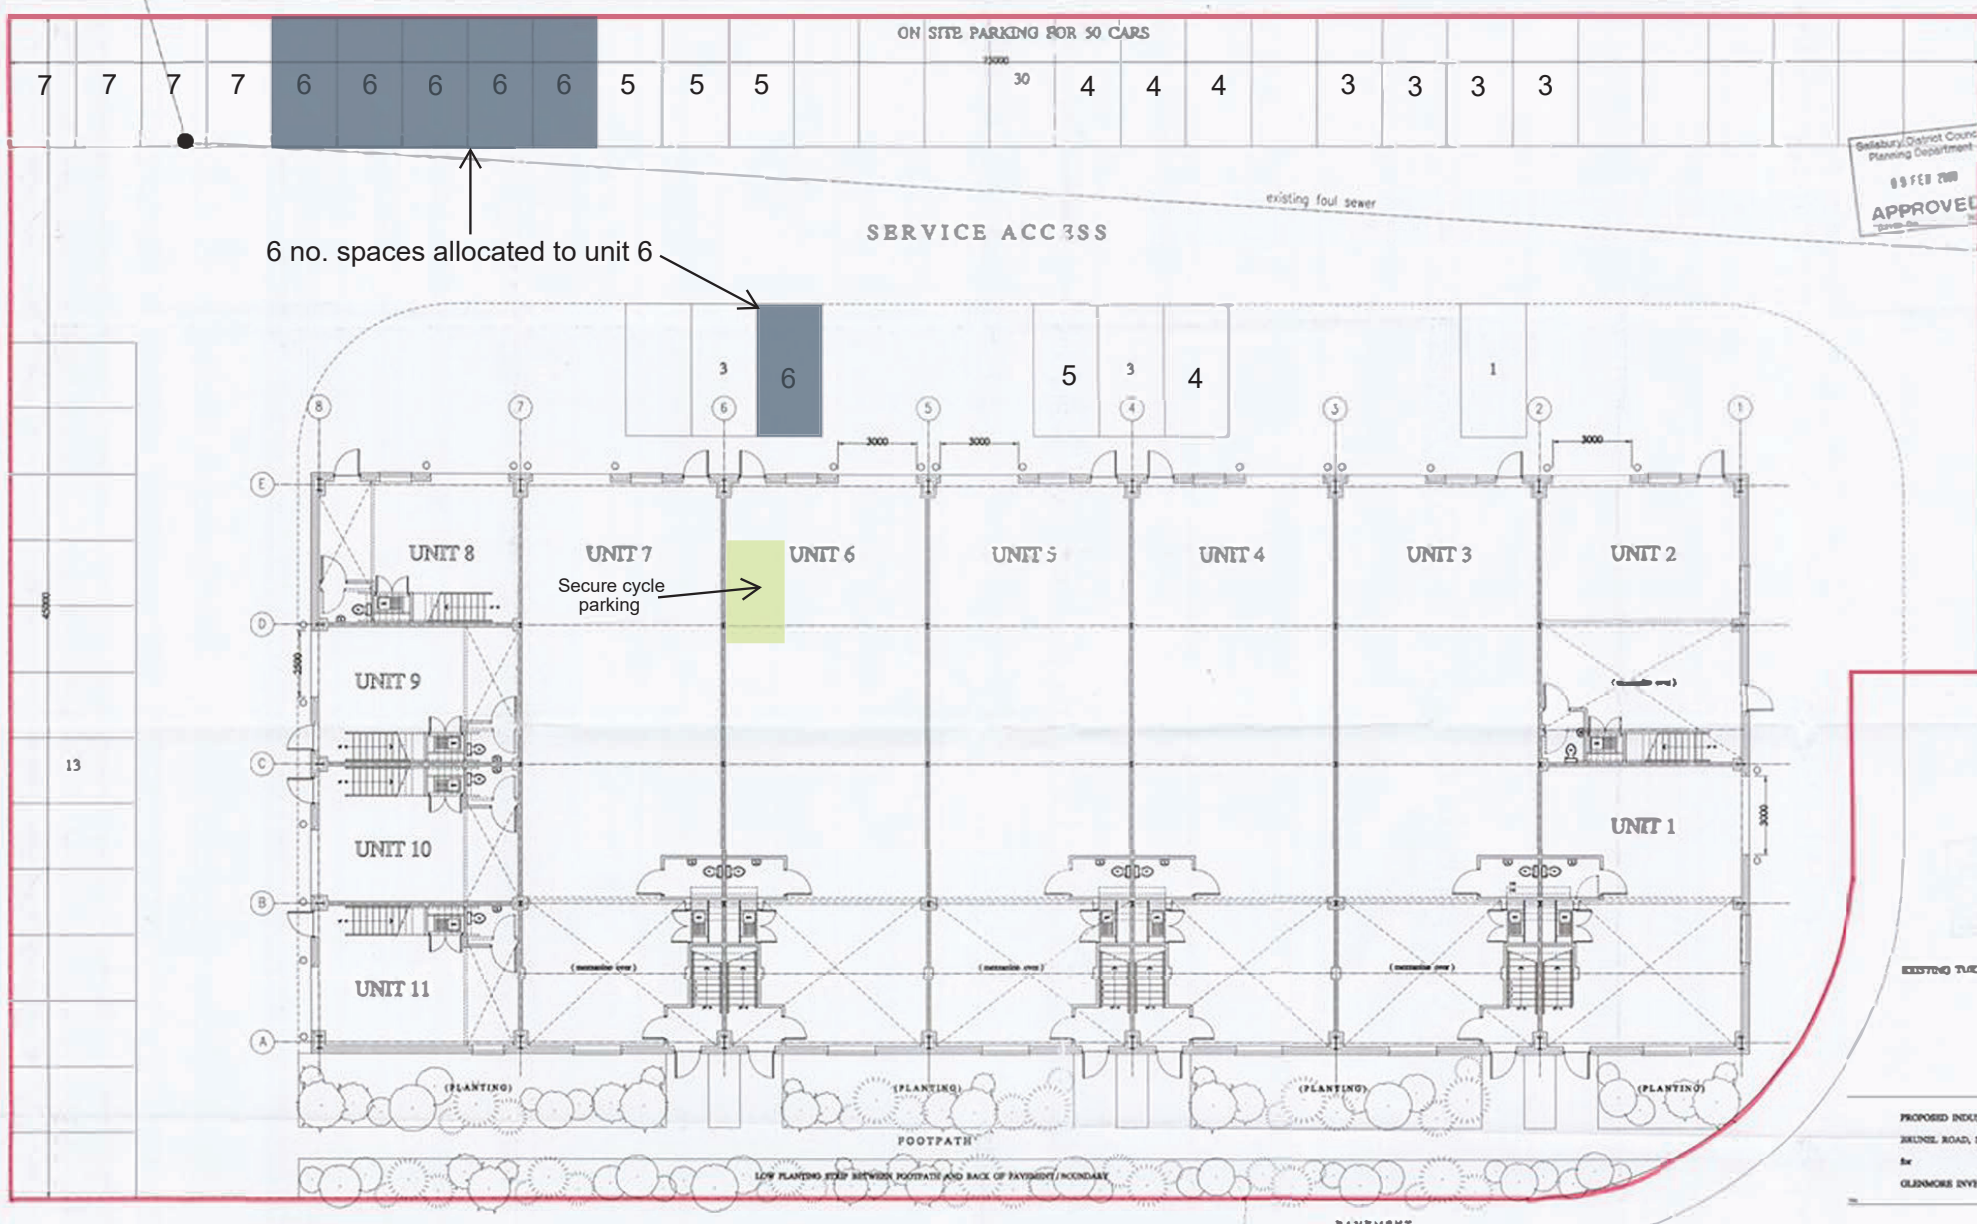

Salisbury District Council
Planning Department
09 FEB 2008
APPROVED

PUBLIC INSPECTION COPY

PROPOSED INDUSTRIAL UNITS AT
BRUNEL ROAD, SALISBURY, WILTSHIRE
for
GLIMMERS INVESTMENTS LIMITED

FLOOR PLAN

CASTLEWAY CONSTRUCTION
52 ST ANDREW'S ROAD
SALISBURY, WILTSHIRE
SP4 3JG
Tel: 01753 810041

Scale: 1:250 at A3
9911/1/100

Scale 1: 250 at A3

5/99/2079