

* COPYRIGHT.
DO NOT SCALE EXCEPT FOR PLANNING PURPOSES.
CHECK ALL DIMENSIONS ON SITE.
THIS DRAWING IS ONLY TO BE USED ON THE SITE
FOR WHICH DESIGNED.

1:50

1m2m3m

3m

1:100

1m2m3m4m5m6m

6m

1:20

200mm4600mm81000mm12


12

1:1


10mm2030mm4050mm60

60

PROPOSED MATERIALS (no change)	
WALLS	
Ashtar dressed natural stone	
ROOF	
Fibre glass flat roof cover	
WINDOWS	
Off white aluminium framed fanlight casement windows	
DOORS	
Aluminium framed glazed doors	
GUTTERS & DOWNPIPES	
White cast iron	
SCOFFITS & FASCIAS	
Ashtar copings	
HEADS / CILLS	
N/A	

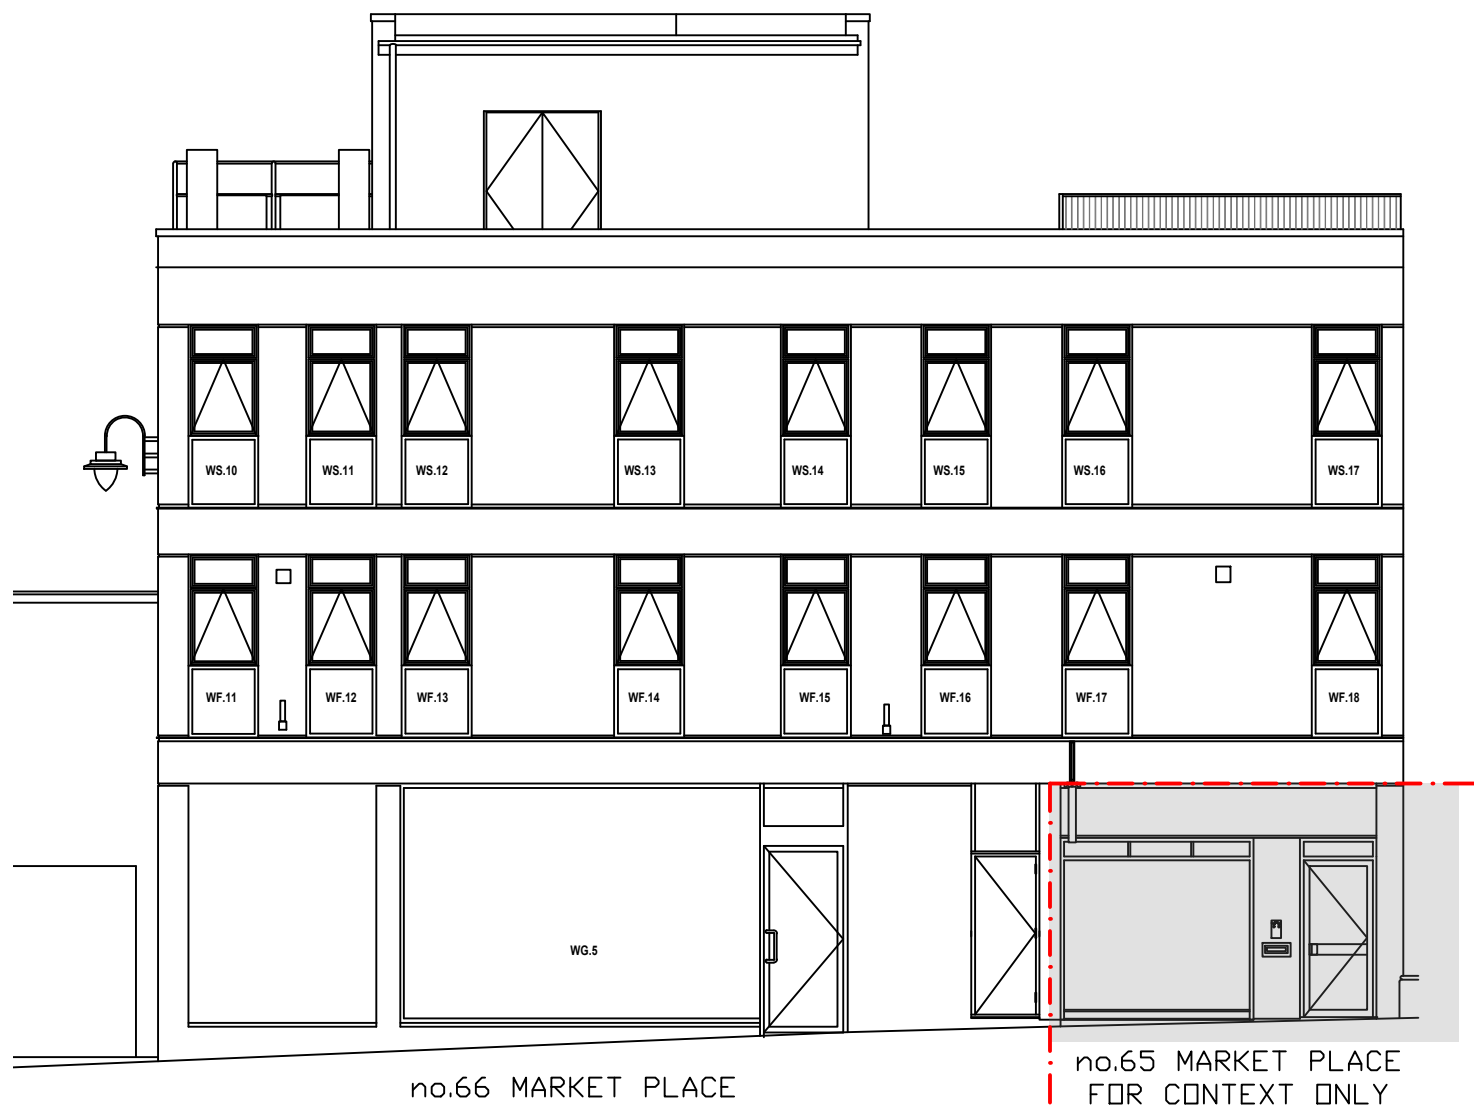


PROPOSED SOUTH WEST ELEVATION
(no change)
@1:100 SCALE

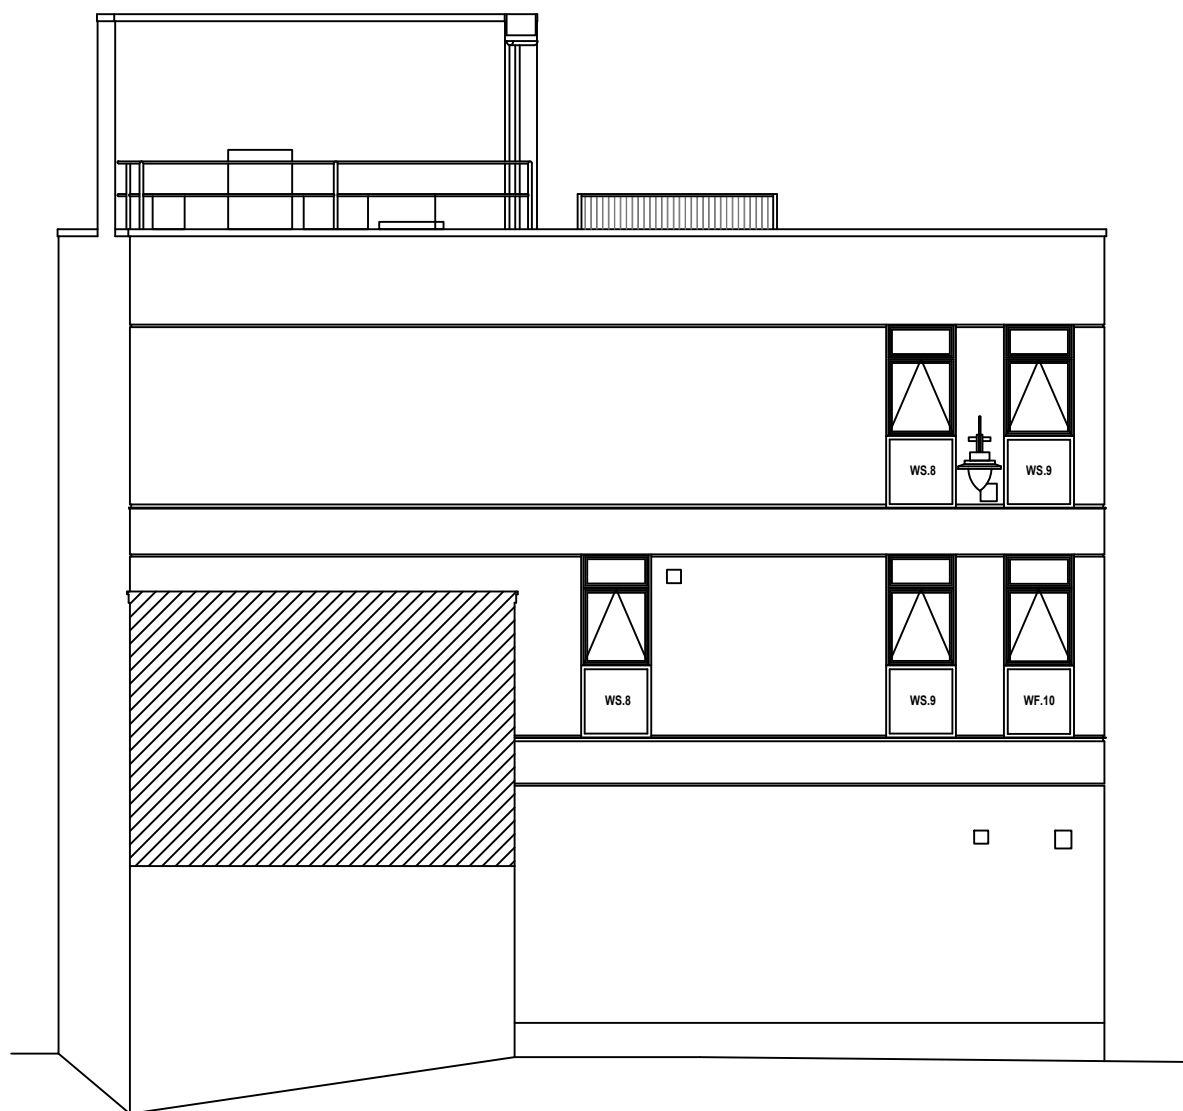

PROPOSED NORTH WEST ELEVATION
(no change)
@1:100 SCALE



PROPOSED NORTH EAST ELEVATION
(no change)
@1:100 SCALE

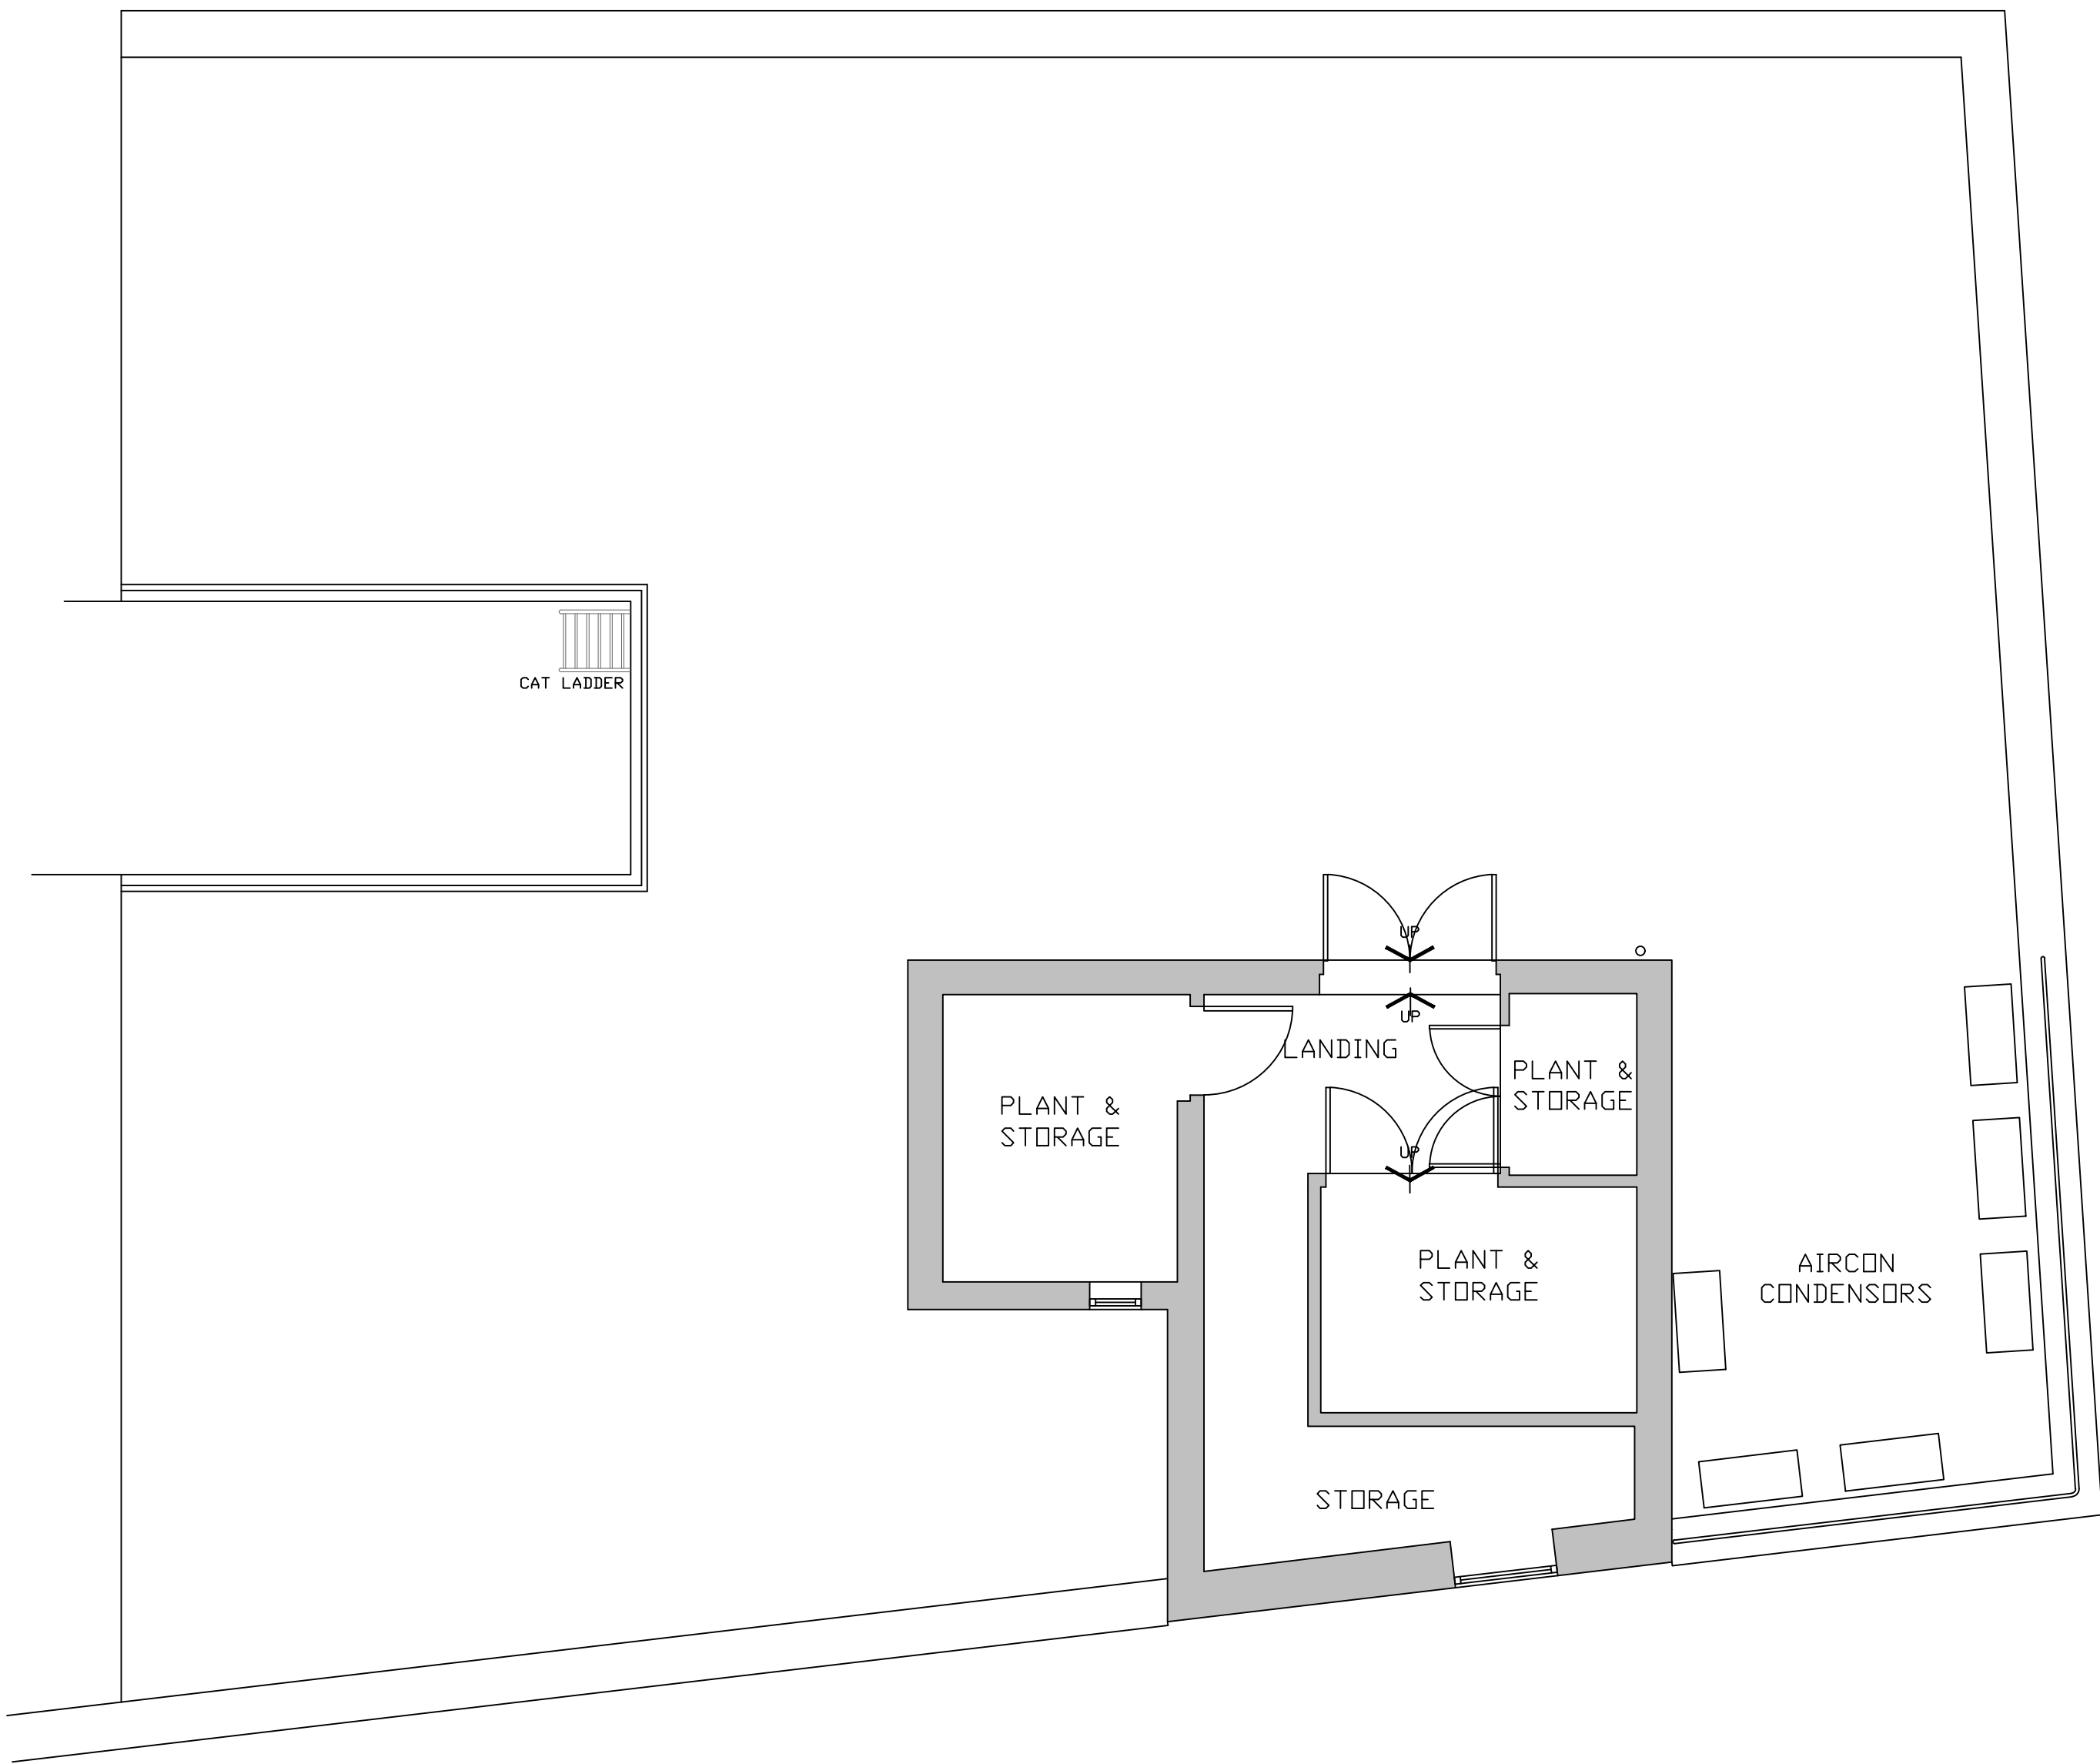

PROPOSED THIRD FLOOR PLAN
@1:50 SCALE

REVISIONS		DATE
CLIENT	MP66	
PROJECT	WORKS TO: 66 MARKET PLACE, CHIPPENHAM, WILTSHIRE, SN15 9JA	
TITLE	PROPOSED ELEVATIONS PROPOSED THIRD FLOOR PLAN	
DRAWN	RJ	SCALES @ A1
CHECKED	JA	1:100, 1:50
DATE	OCT 25	
DWG No.	AA/25/30/14	REV. -

Armstrong
architecture

THE OLD BAKEHOUSE, 21 TIMBER STREET,
CHIPPENHAM, WILTSHIRE, SN15 3BS
01245 494 004 info@armstrongarchitecture.co.uk