




01 - Front Elevation (North-West)



02 - Rear Elevation (South-East)

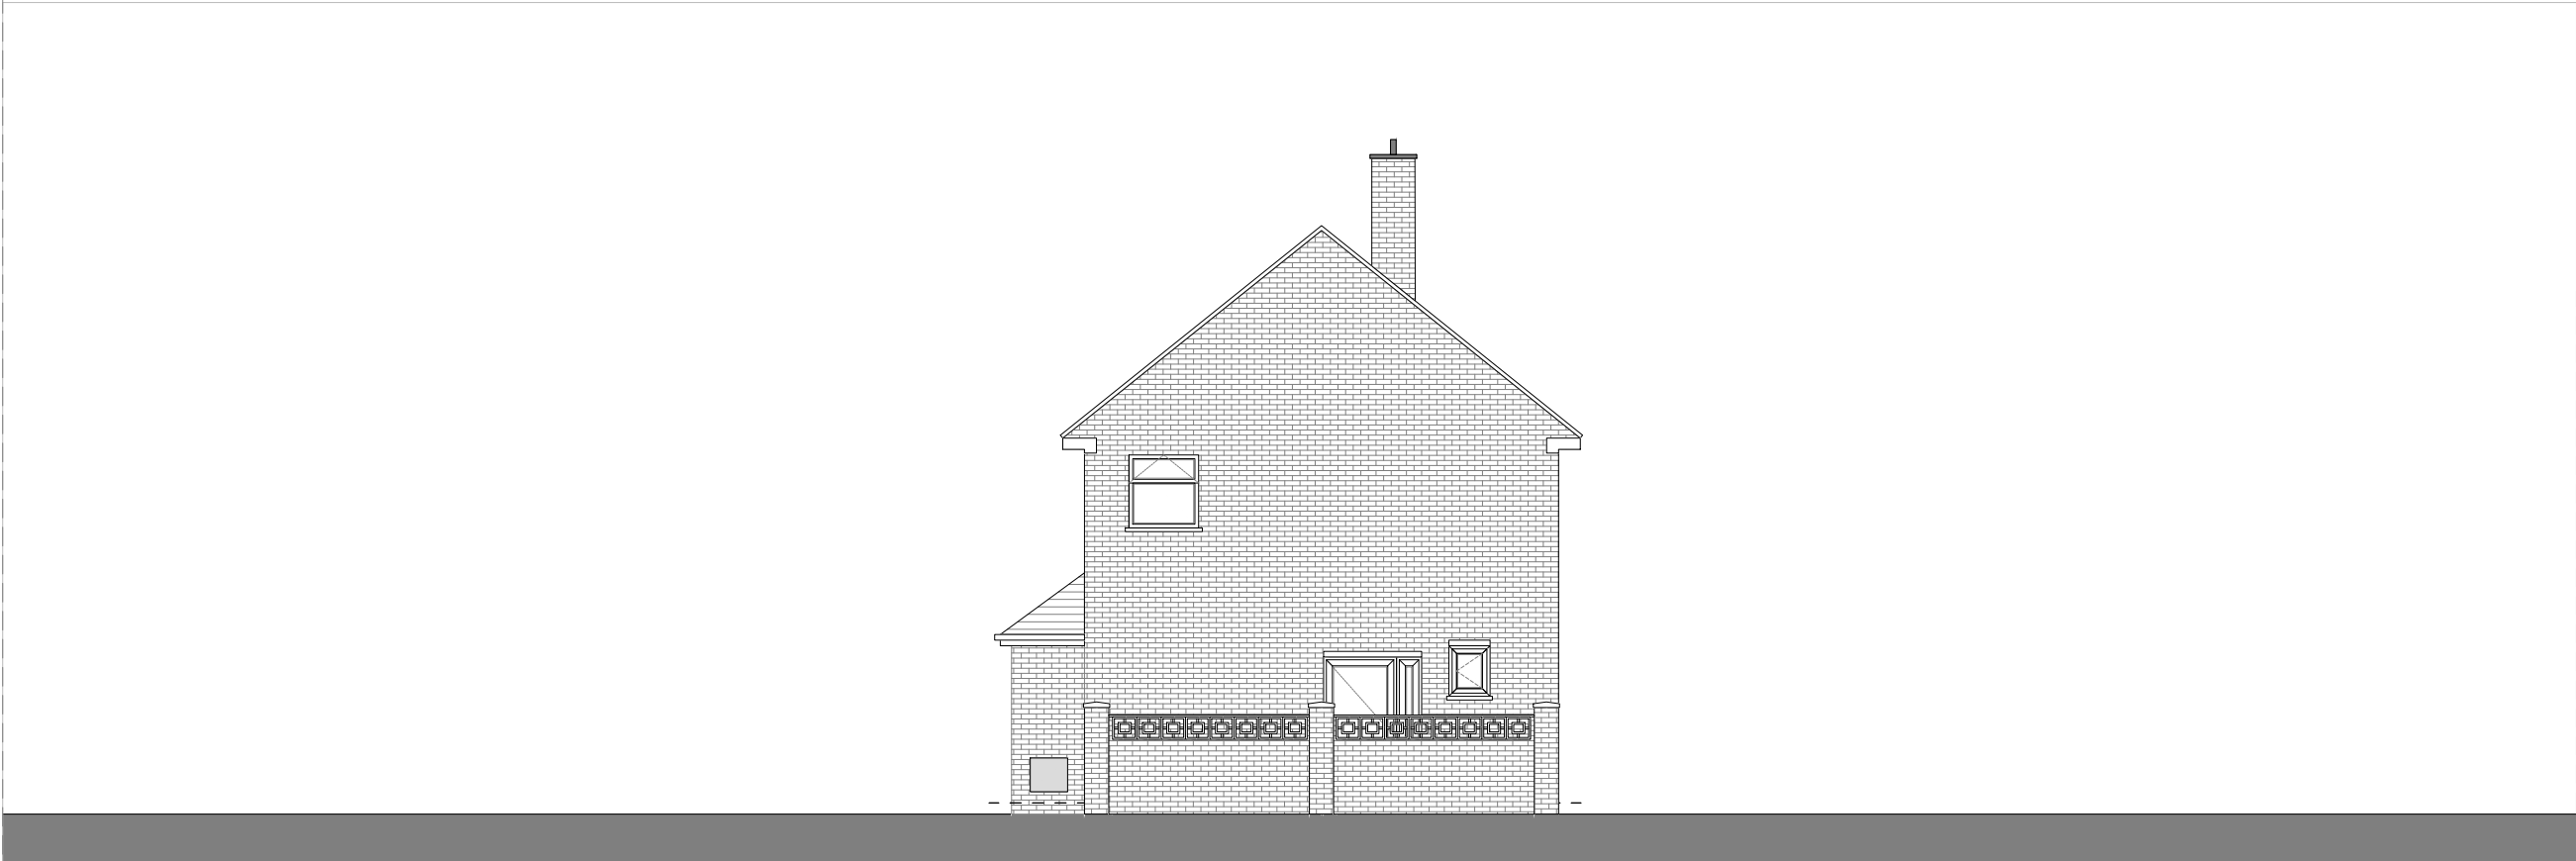

03 - Side Elevation (North-East)

General Notes:

- Do not scale drawings other than for planning purposes and refer only to figured dimensions.
- Contractor is to raise any concerns of discrepancies in this drawing and that of what is noted on site to the architect before building works commence.
- In the circumstance that the drawing relates to an existing building or setting, the contractor is to confirm there is no conflict between this drawings dimensions and the actual building/settings dimensions.
- Refer to all other project consultants and specialists relevant drawings and specifications.
- It is the contractor responsibility to ensure all site dimensions, levels and setting out is in line with the architects drawings.
- Refer to the Structural Engineers drawings for full details on structure where necessary

P3	17.06.26	Updated window
P2	25.03.26	Parking
P1	26.01.26	Planning Issue.
Rev:	Date:	Revision History:

ESDON ARCHITECTURE	T: 01722 680 419 M: 07810 647 790 W: info@esdon-architecture.com
------------------------------	--

Project:
25-089
Pauls Dene Crescent

Designed by:	Name:	Date:	Checked:	Name:	Date:
Drawn By:	EE		Approved:	EE	

Scale: @A3	Status:
1:100	PLANNING

Drawing Title:	
Proposed Elevations	
Drawing No:	Rev:
10-200	P3

