



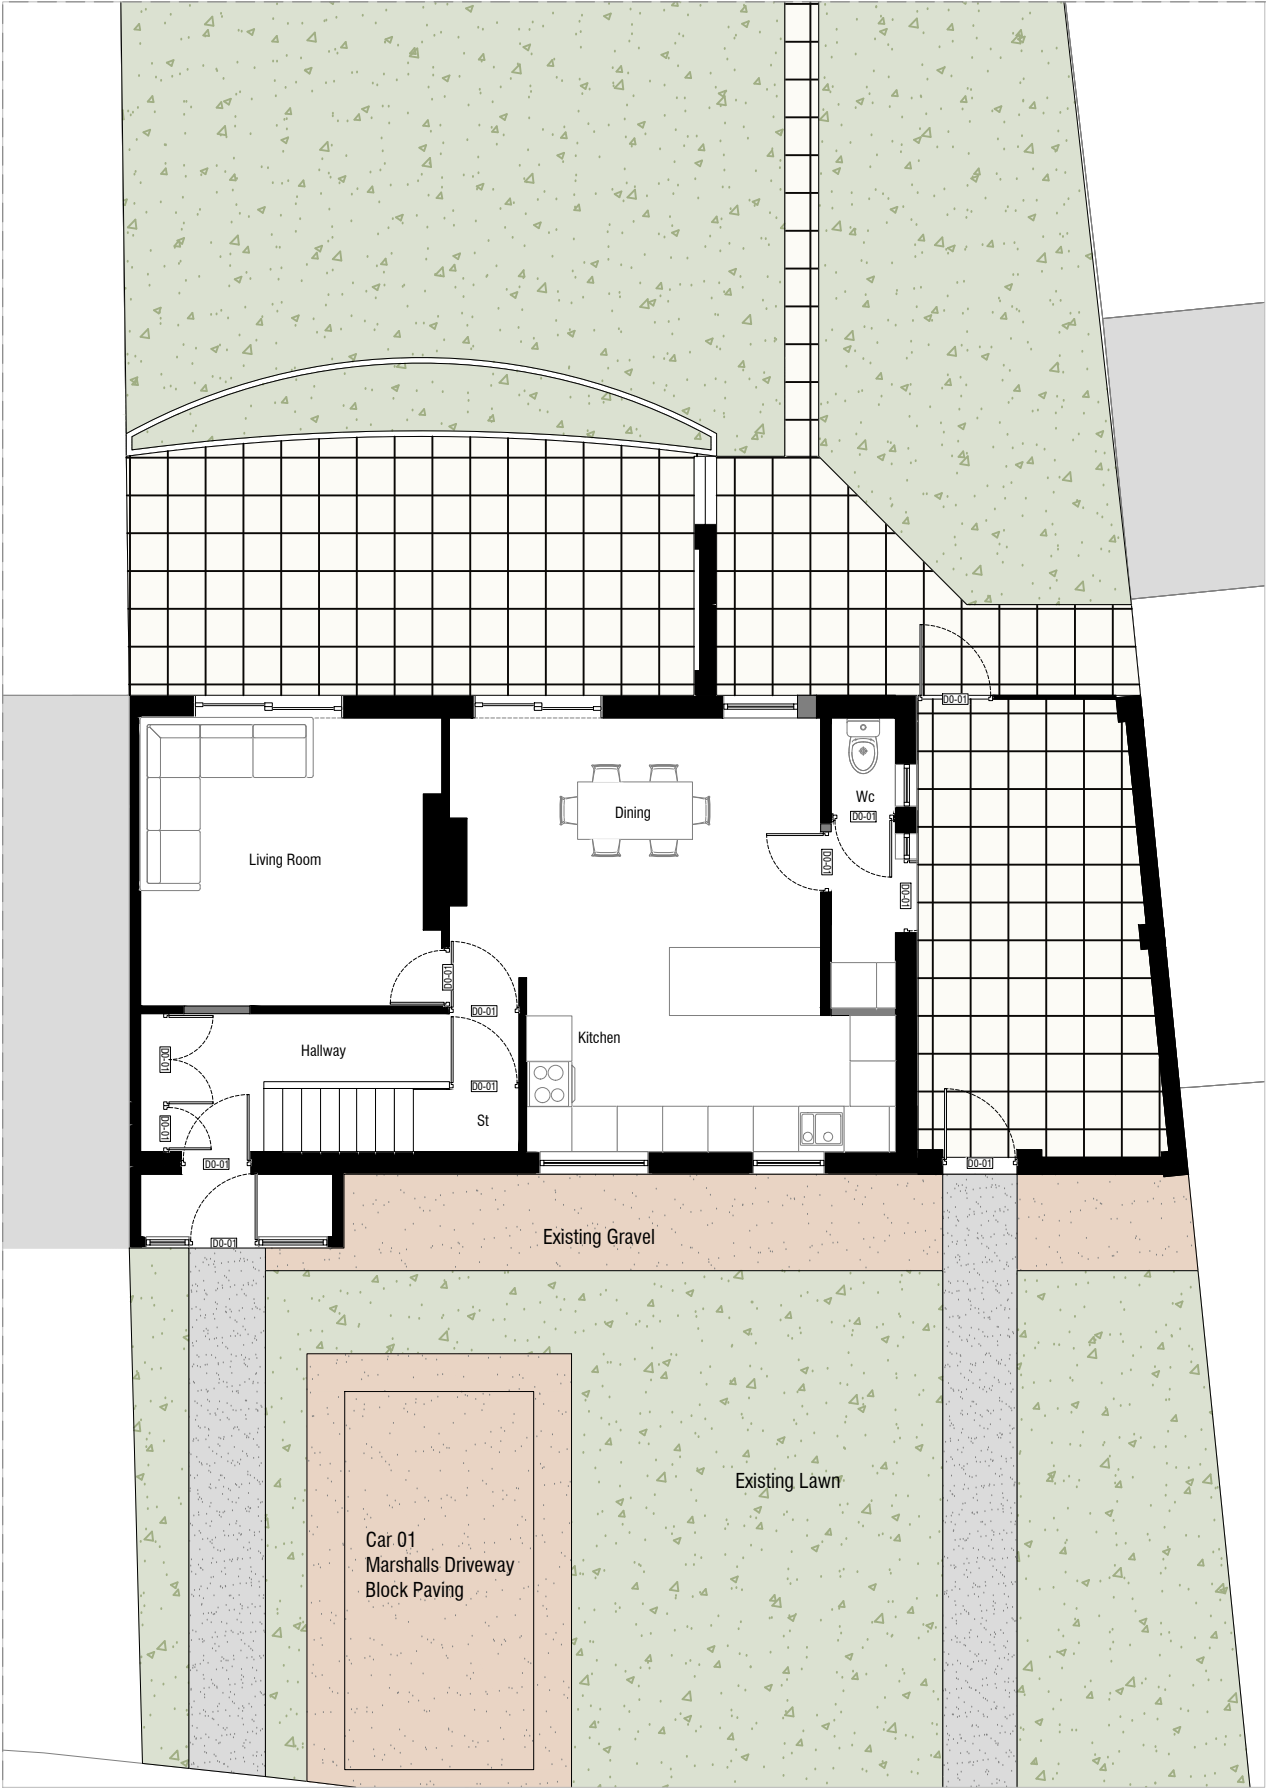

01 - Proposed Ground Floor Plan

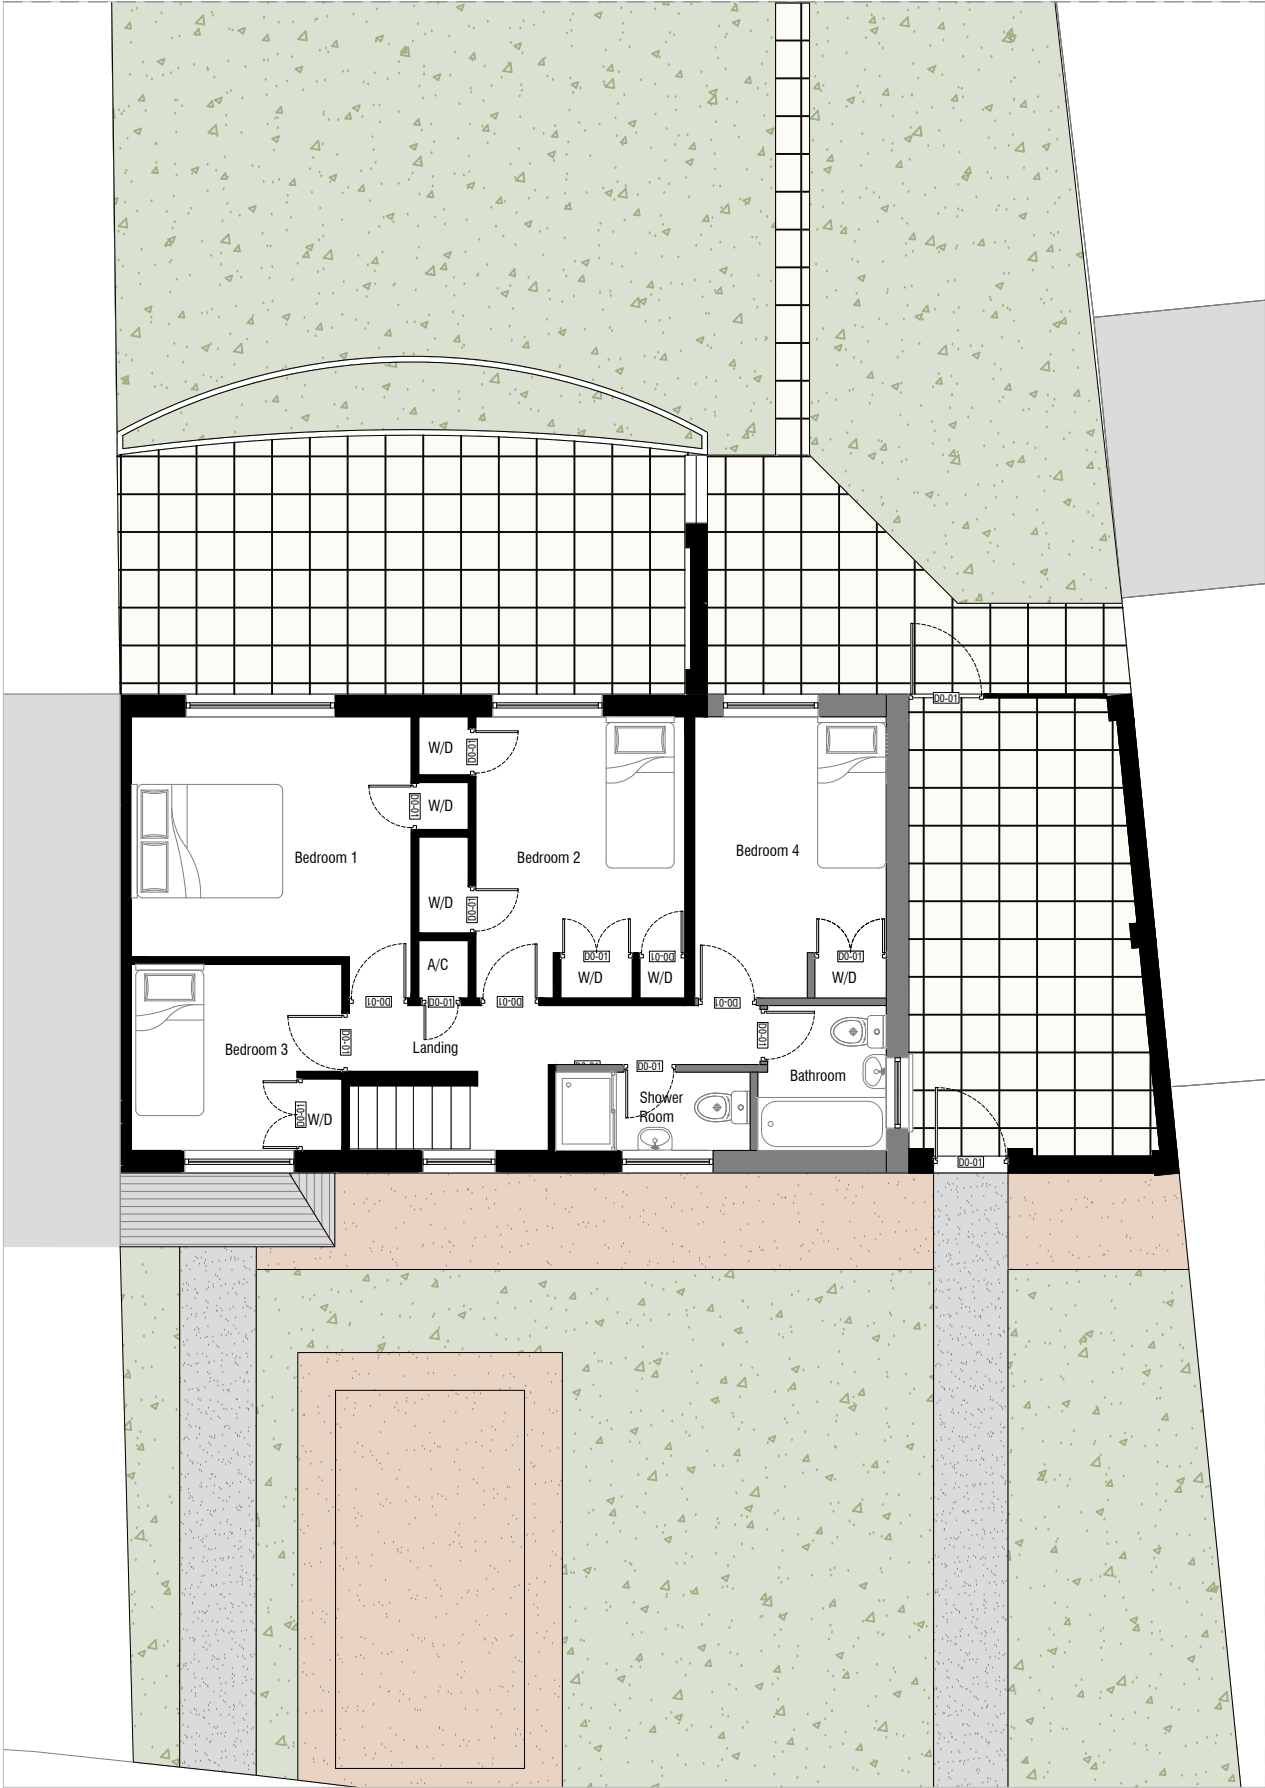

02 - Proposed First Floor Plan

- General Notes:**
- Do not scale drawings other than for planning purposes and refer only to figured dimensions.
  - Contractor is to raise any concerns of discrepancies in this drawing and that of what is noted on site to the architect before building works commence.
  - In the circumstance that the drawing relates to an existing building or setting, the contractor is to confirm there is no conflict between this drawings dimensions and the actual building/settings dimensions.
  - Refer to all other project consultants and specialists drawings and specifications.
  - It is the contractor responsibility to ensure all site dimensions, levels and setting out is in line with the architects drawings.
  - Refer to the Structural Engineers drawings for full details on structure where necessary

|      |          |                            |
|------|----------|----------------------------|
| P4   | 17.06.26 | Shower room window revised |
| P3   | 30.04.26 | Parking Revisions          |
| P2   | 25.03.26 | Parking                    |
| P1   | 26.01.26 | Planning Issue.            |
| Rev: | Date:    | Revision History:          |

T: 01722 680 419  
M: 07810 647 790  
W: info@esdon-architecture.com

Project:  
**25-089**  
**Pauls Dene Crescent**

|                 |       |              |       |
|-----------------|-------|--------------|-------|
| Name:           | Date: | Name:        | Date: |
| Designed by: EE |       | Checked: EE  |       |
| Drawn By: EE    |       | Approved: EE |       |

Scale: @A3  
1:100

Status:  
PLANNING

Drawing Title:  
**Proposed Ground and First Floor Plan**

Drawing No:  
**10-100**

Rev:  
**P4**

