




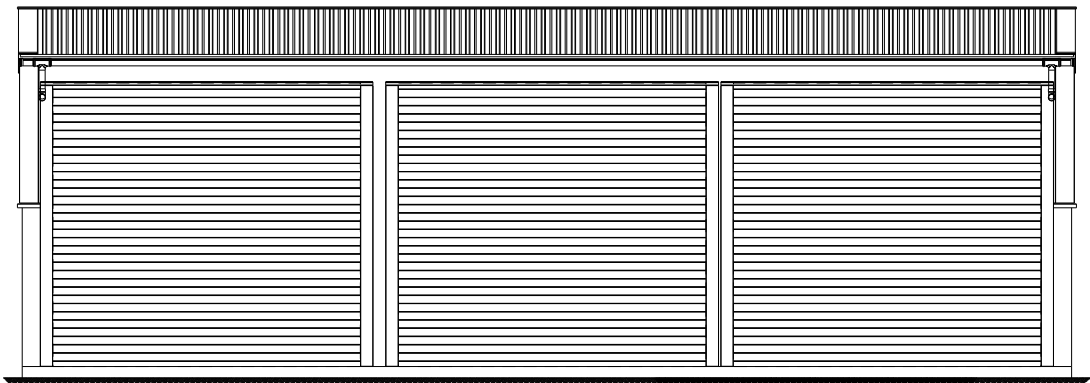


SOUTH ELEVATION

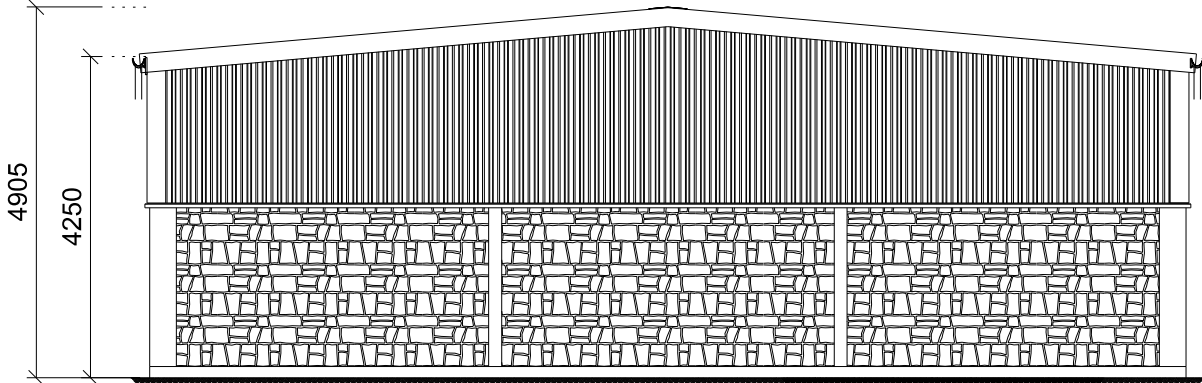


EAST ELEVATION

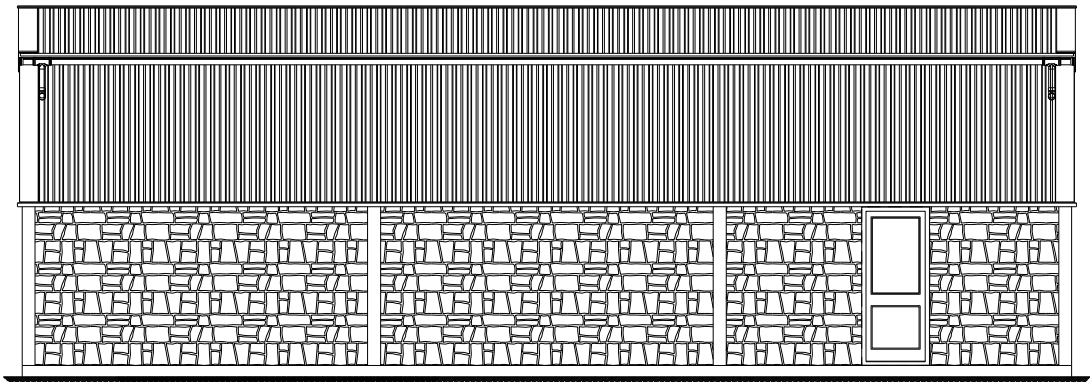

NORTH ELEVATION

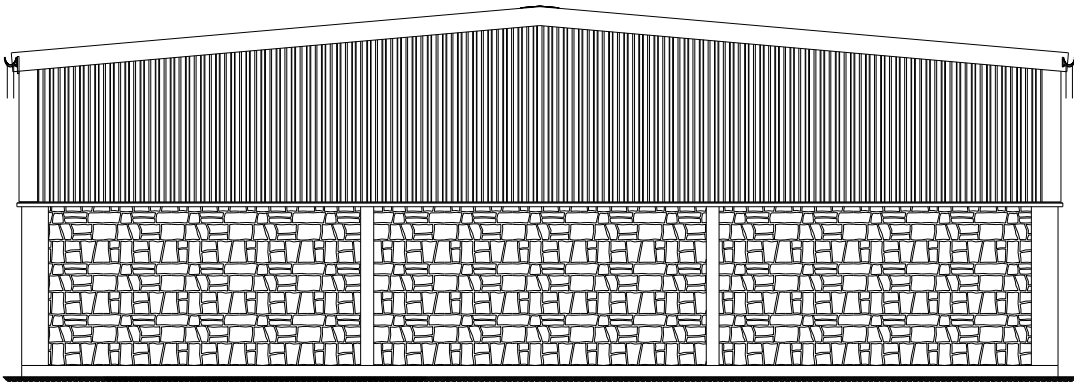

WEST ELEVATION

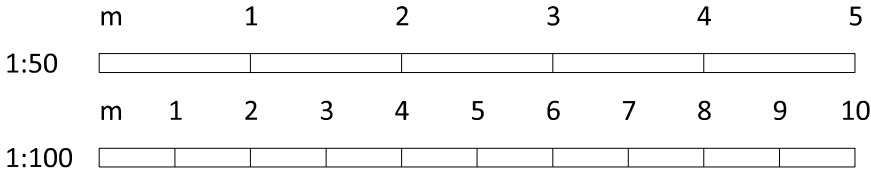

E
D
C
B
A June 26 Planning amends
Rev Date Notes



TOWN AND
COUNTRY
PLANNING
DEVELOPMENT
CONSULTANTS

LPC (TRULL) LTD.,
TRULL, TETBURY, GLOUCESTERSHIRE GL8 8SQ
Tel: 01285 841433 email: admin@lpcrull.com

Client OTM	
Project Proposed Workshop Yard at Stanton St Quintin	
Drawing Proposed Elevations	
Date November 25	Scale 1:100 @ A3
Drawing Number LPC 5293 PR 03 Rev A	