
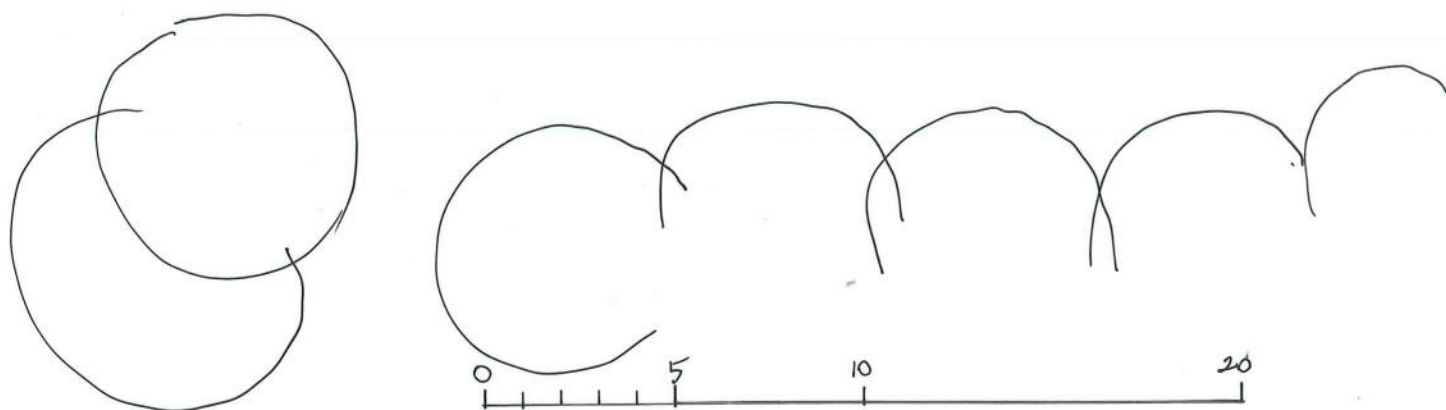


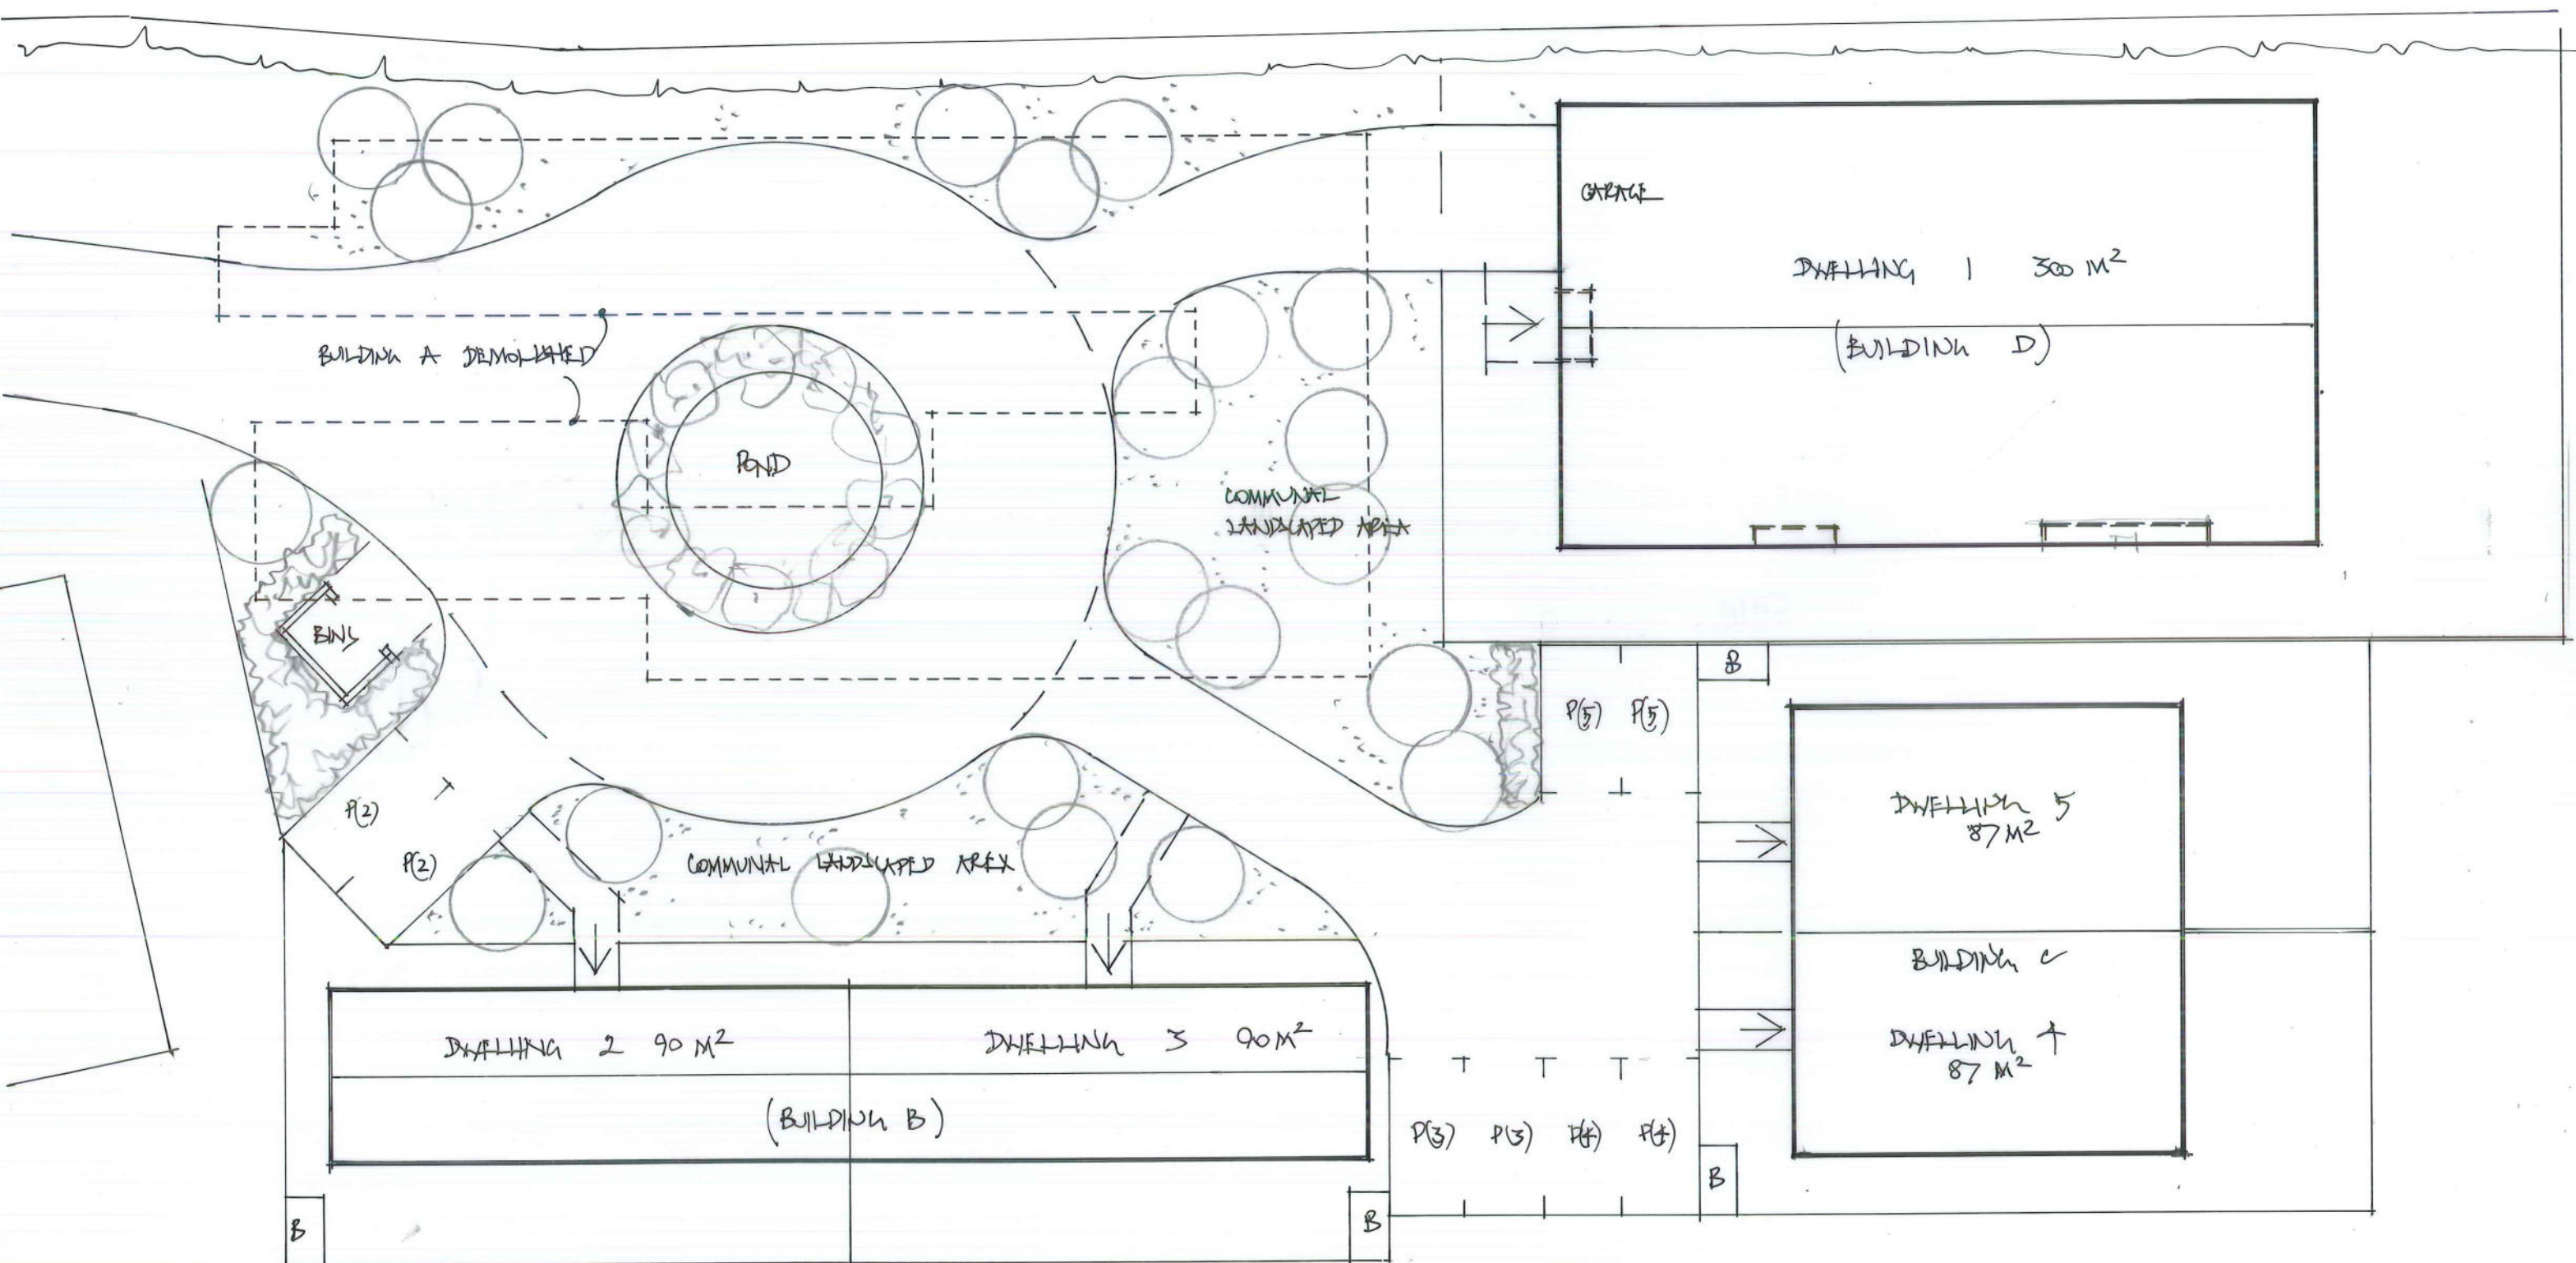

ROBERT H DAVIS FRICS ■ CHARTERED SURVEYOR ■ PROPERTY ■ ARCHITECTURE 3 MIDDLEBRIDGE STREET ■ ROMSEY ■ HAMPSHIRE ■ SO51 8HJ TELEPHONE 01794 515591 ■ FACSIMILE 01794 522119			
CONVERSION OF AGRICULTURAL BUILDINGS. PLYMOUTH CHICKEN FARM, STOK LANE, LUDFORD. SITE PLAN.			
SCALE 1/200	DATE JULY 2024	DRAWING NO 2604/12	REVISION

robertdavis