




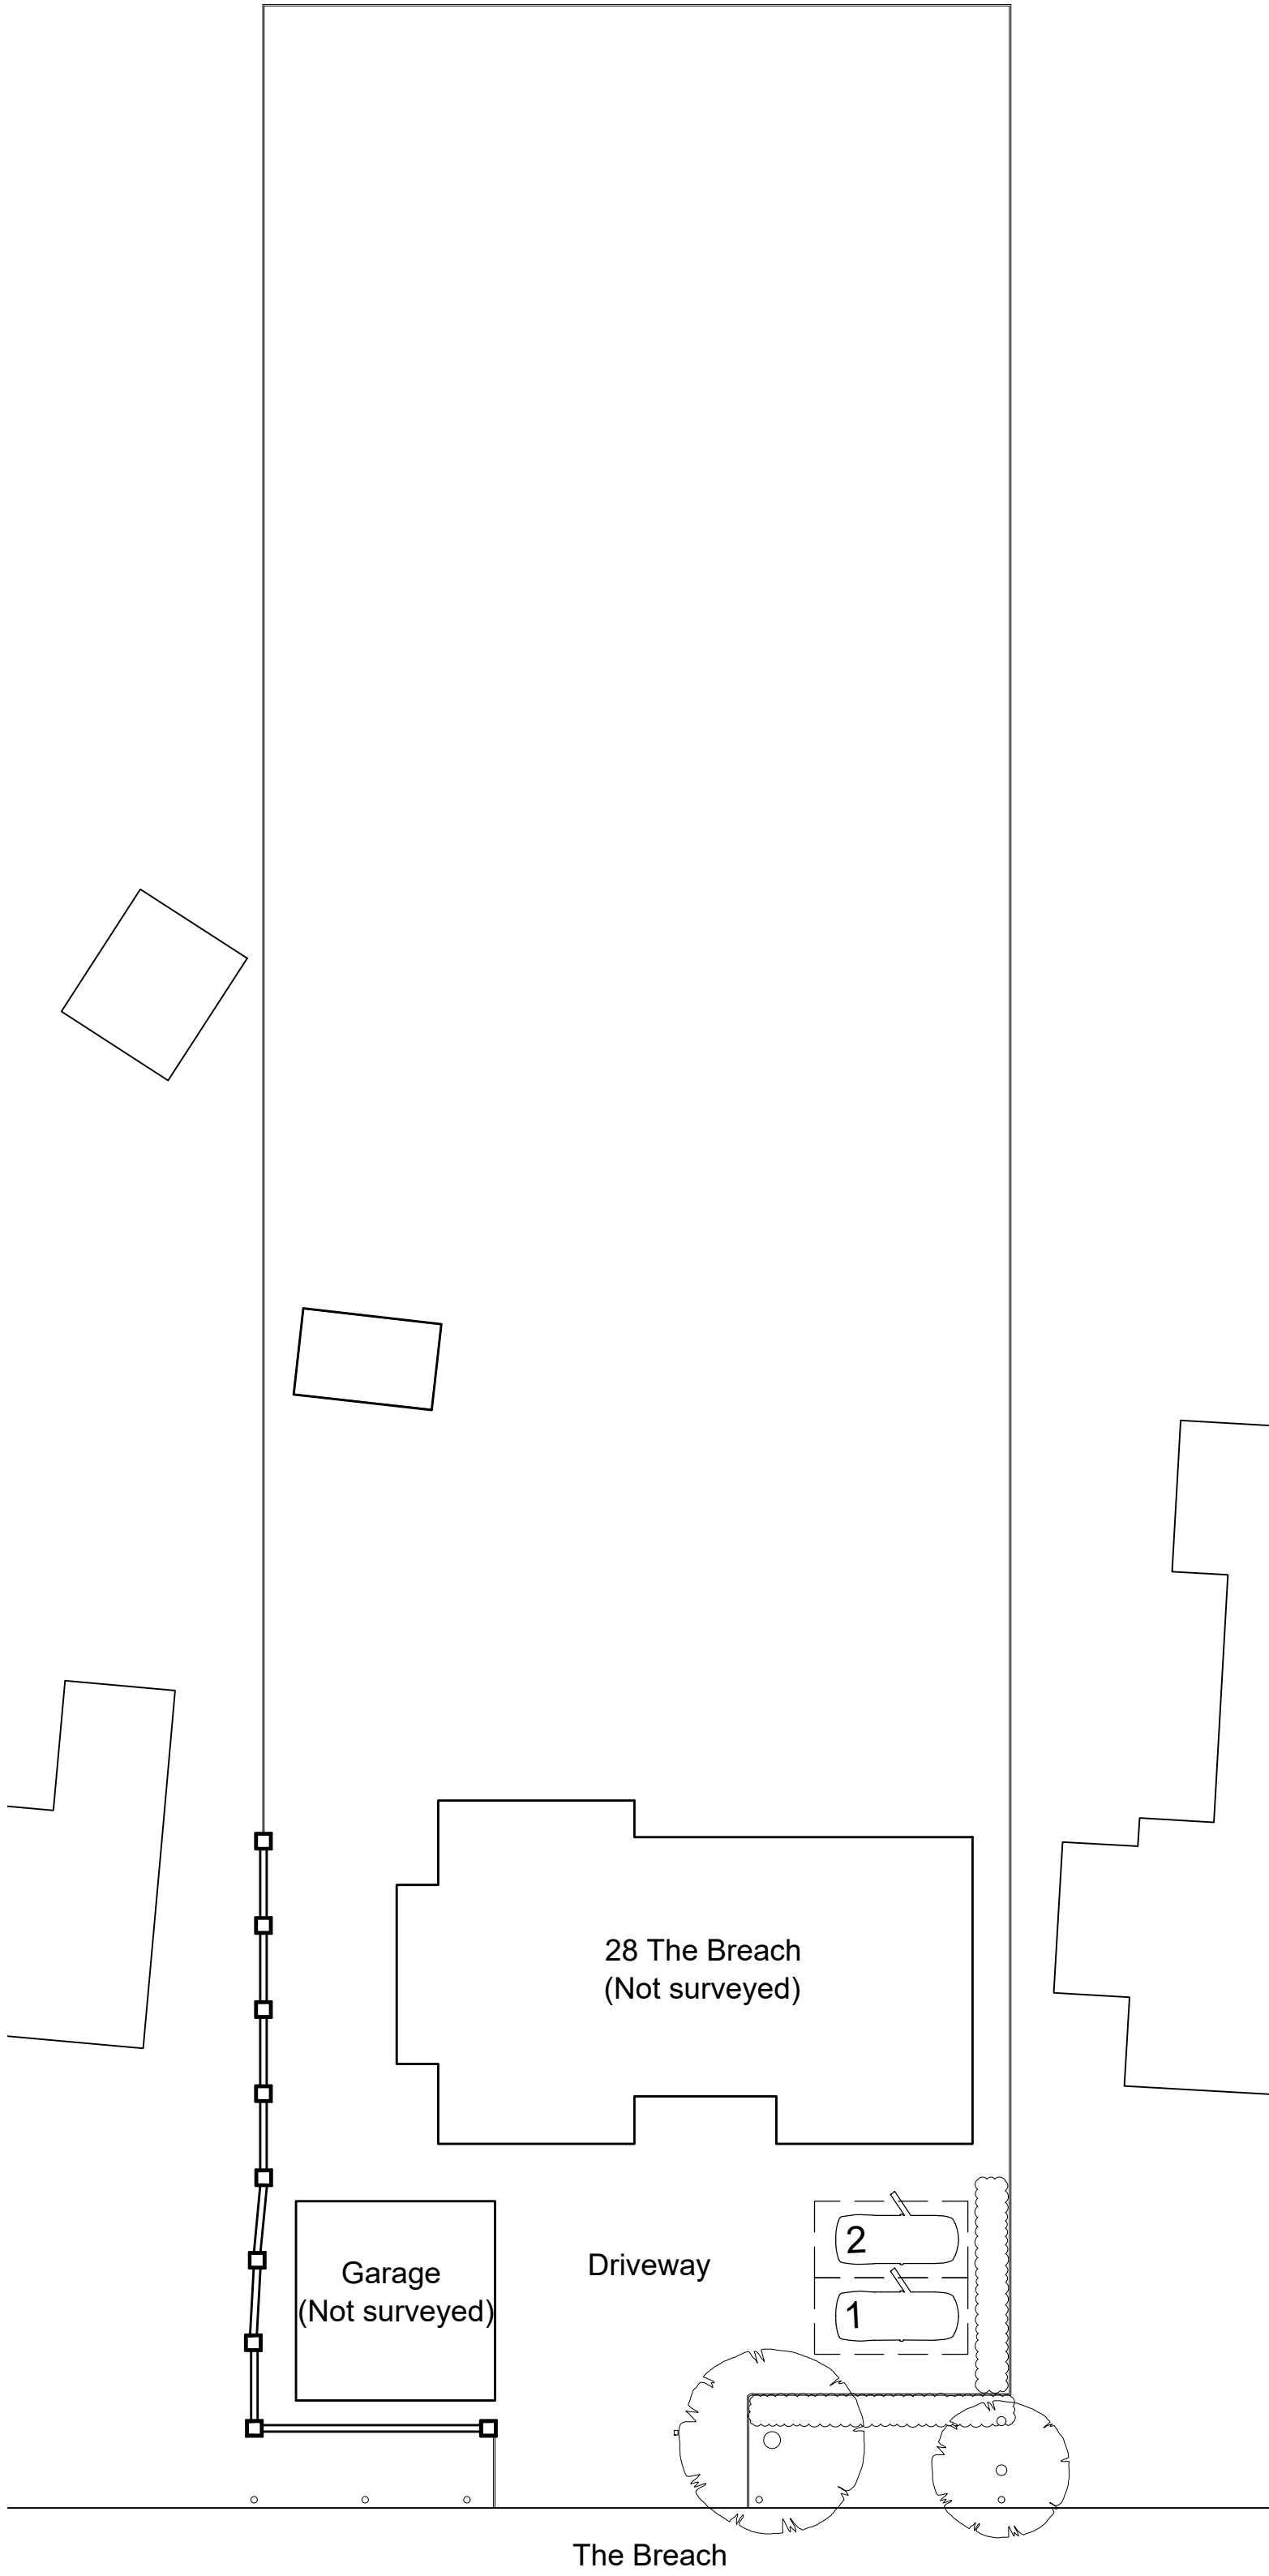

EXISTING
SITE PLAN
Scale 1:200

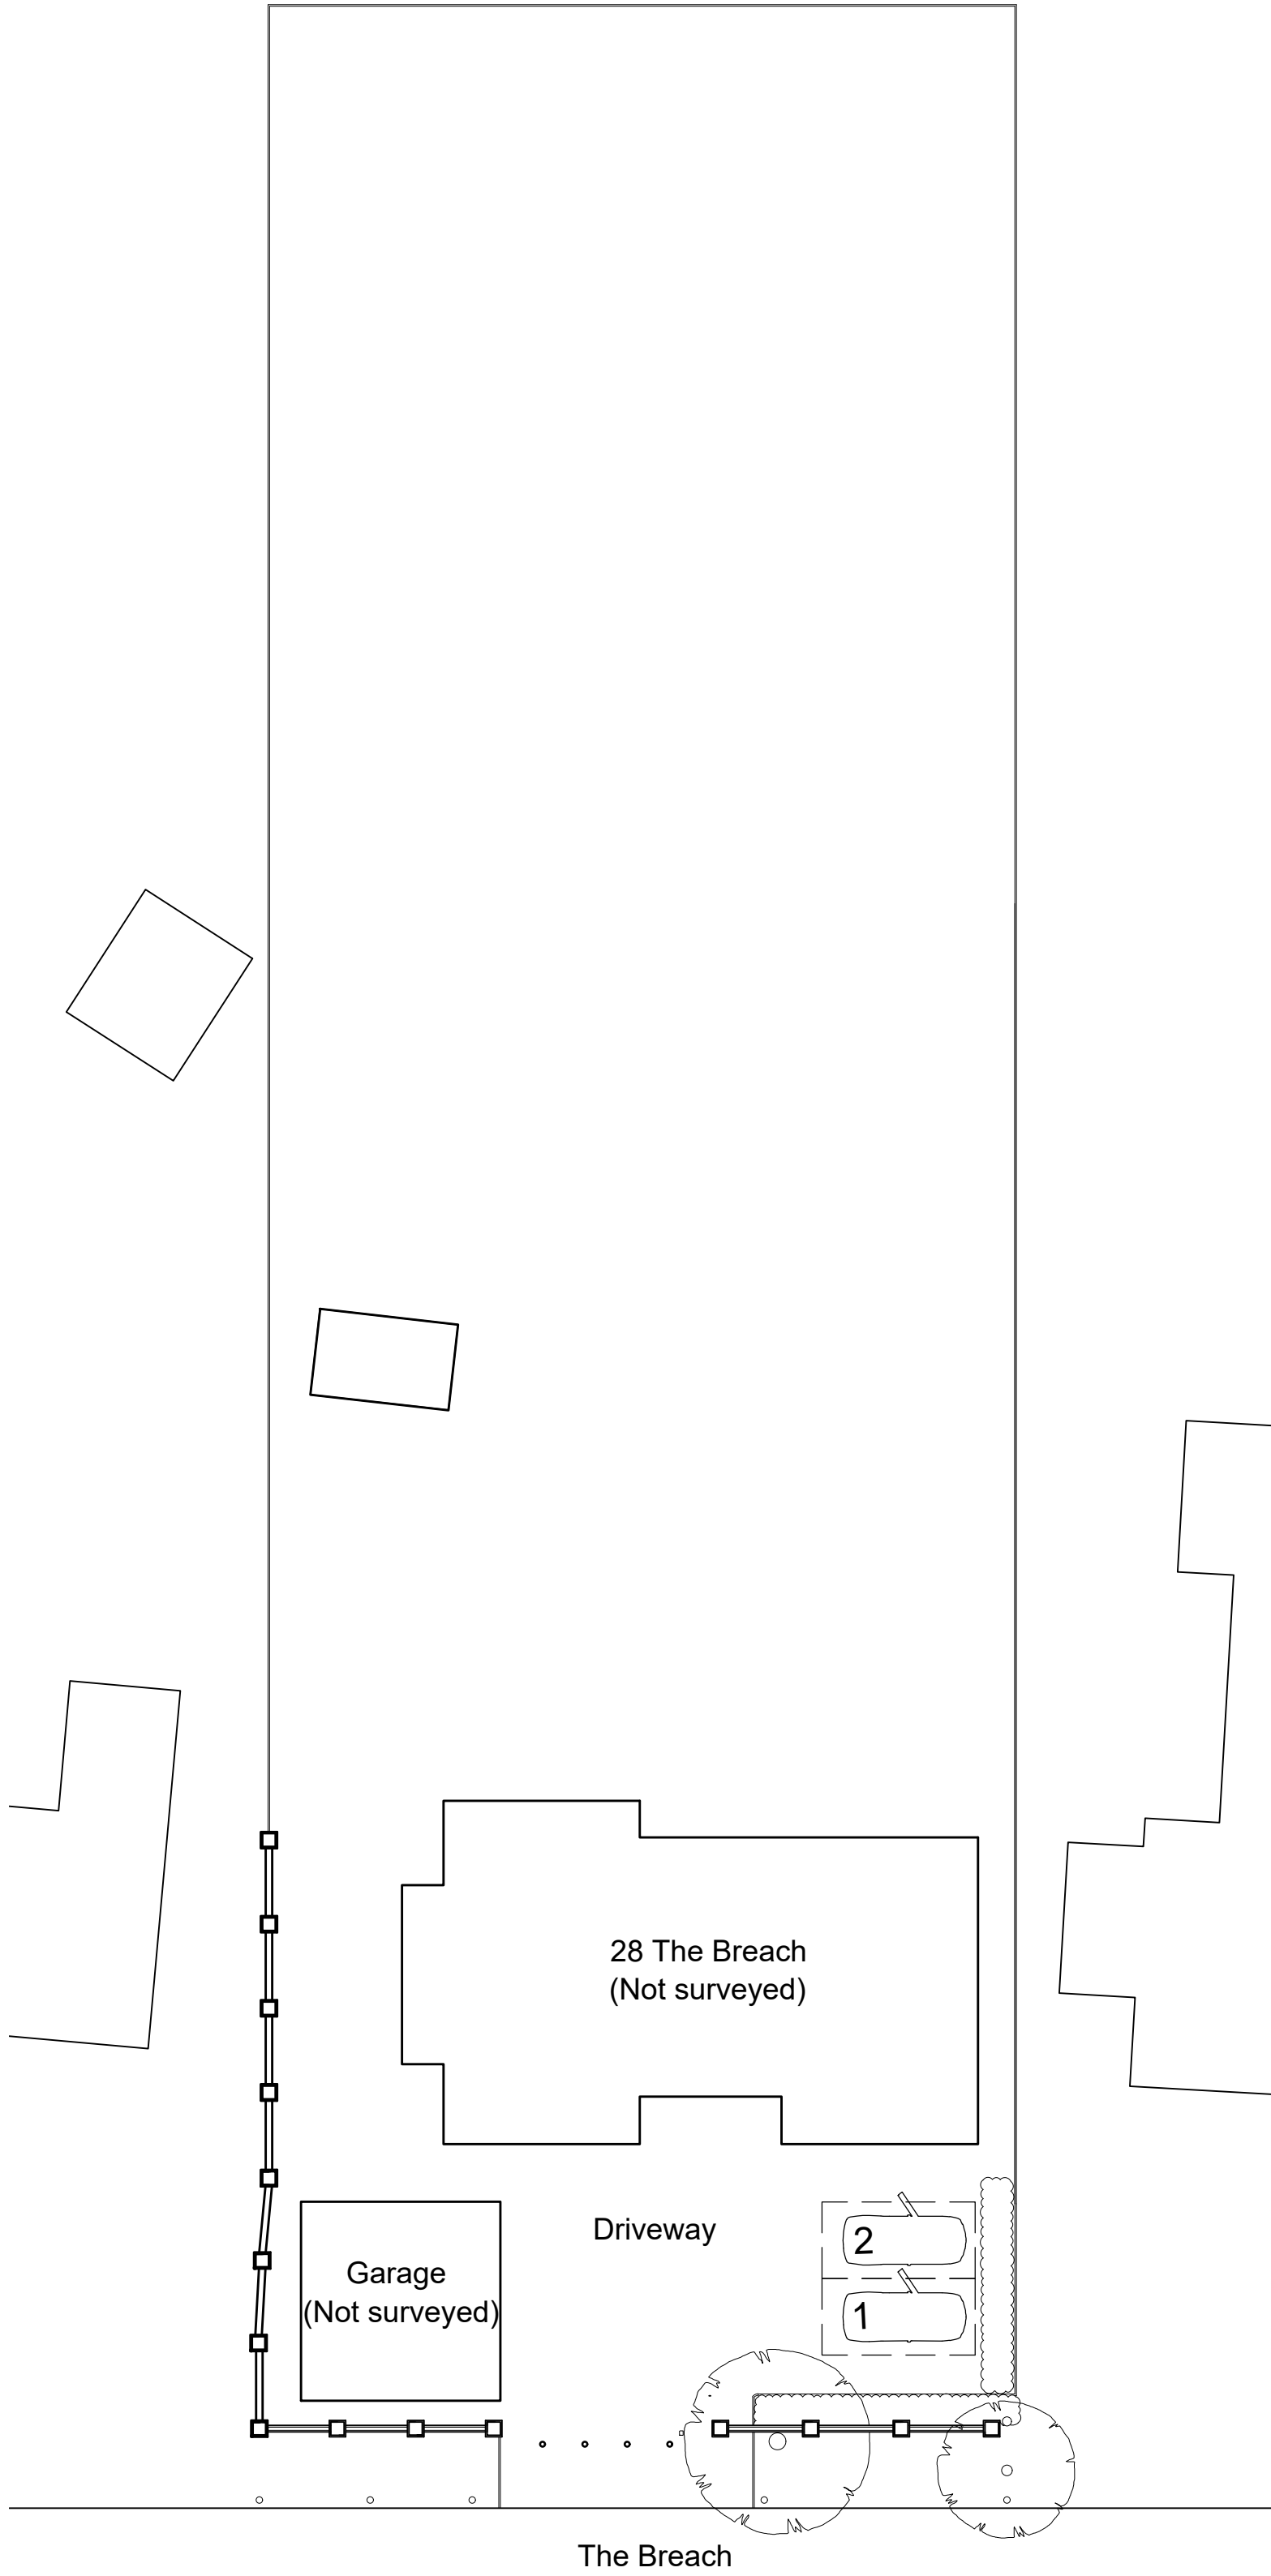

PROPOSED
SITE PLAN
Scale 1:200

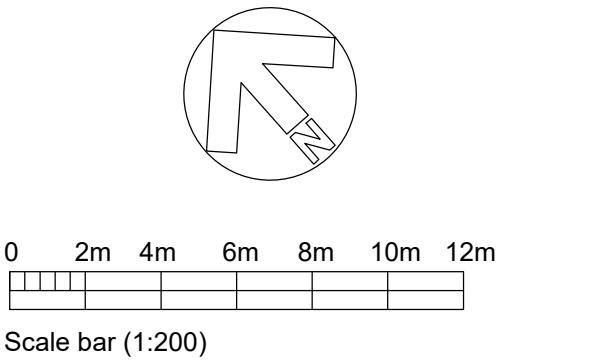

Rev.	Date	Init
C	16/06/26	JG
B	22/01/26	JAG
A	08/01/26	JAG

CLIENT	Mr G Little
--------	-------------

PROJECT	28 The Breach, Devizes. Proposed Gate to Driveway
---------	--

DRAWING	Existing and Proposed Site Plan
---------	------------------------------------

DRAWN:	Date:	Scale:
JAG	12/12/25	1:200 @ A1
Drawing number:	4423-03	Rev. C

DOLMAN ARCHITECTURAL DESIGNERS COST CONSULTANTS Sussex House Bath Road Devizes Wiltshire SN10 2AF	BUILDING SURVEYORS CDM PRINCIPAL DESIGNERS Tel: 01380 729456 Web: www.dolmansurveyors.co.uk Email: info@dolmansurveyors.co.uk
--	---