



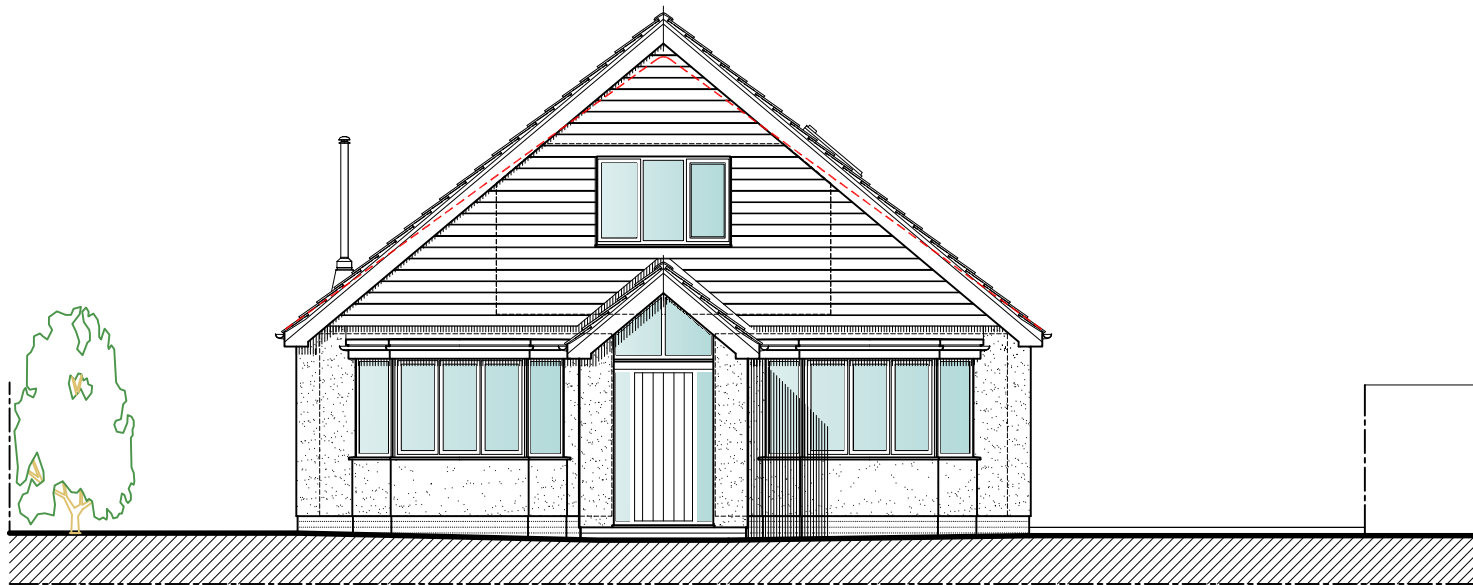


NORTH WEST ELEVATION

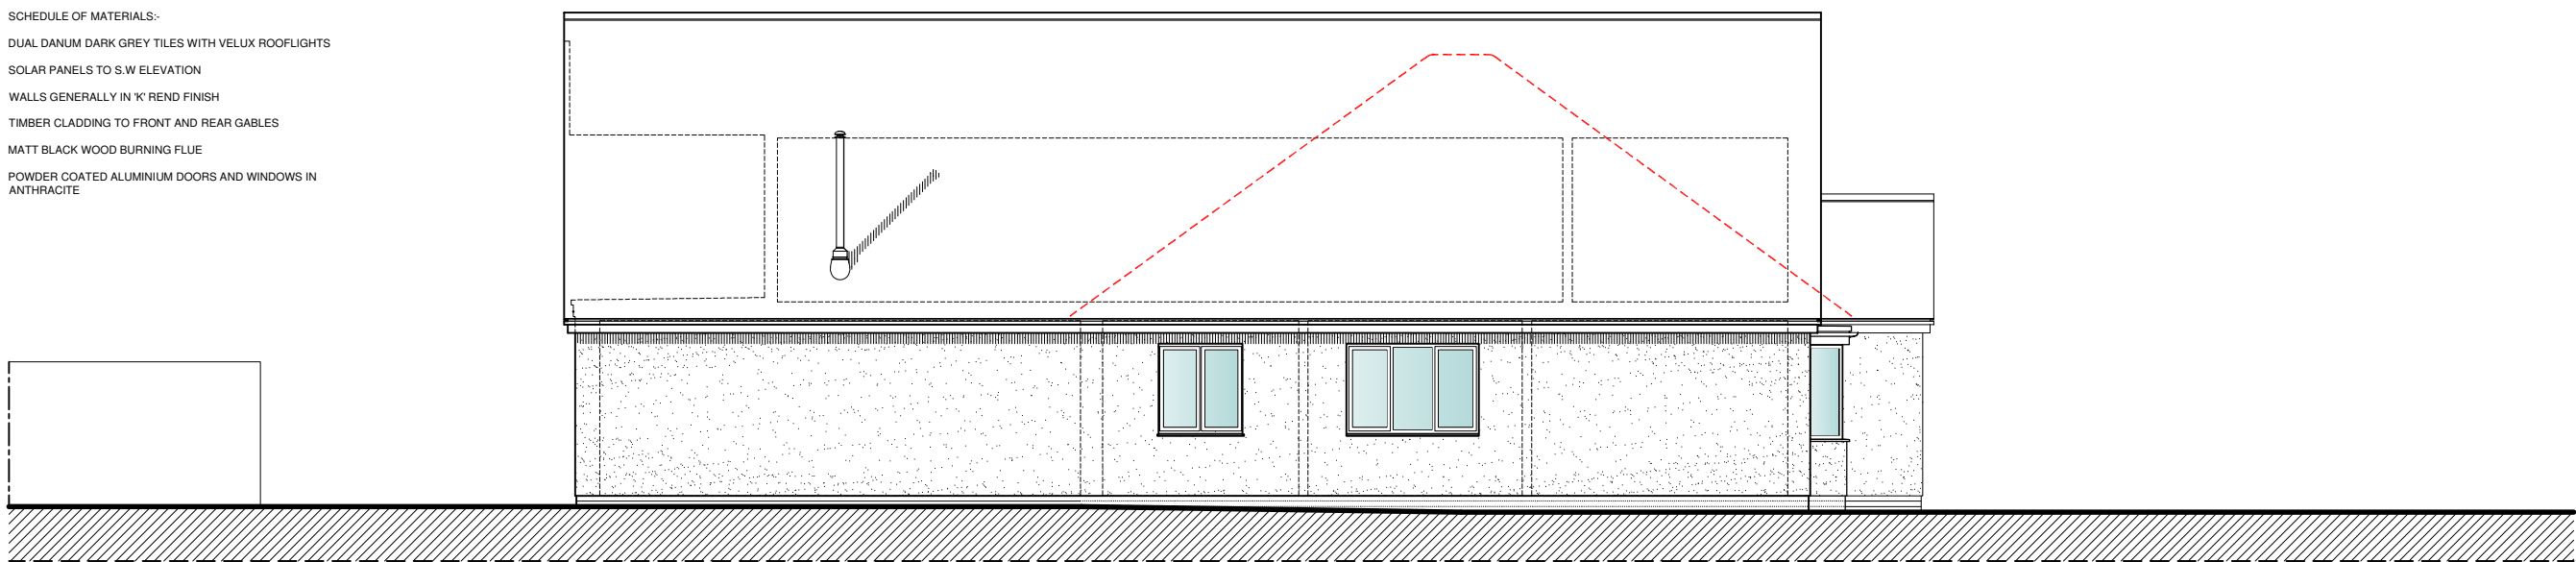


NORTH EAST ELEVATION




SOUTH EAST ELEVATION

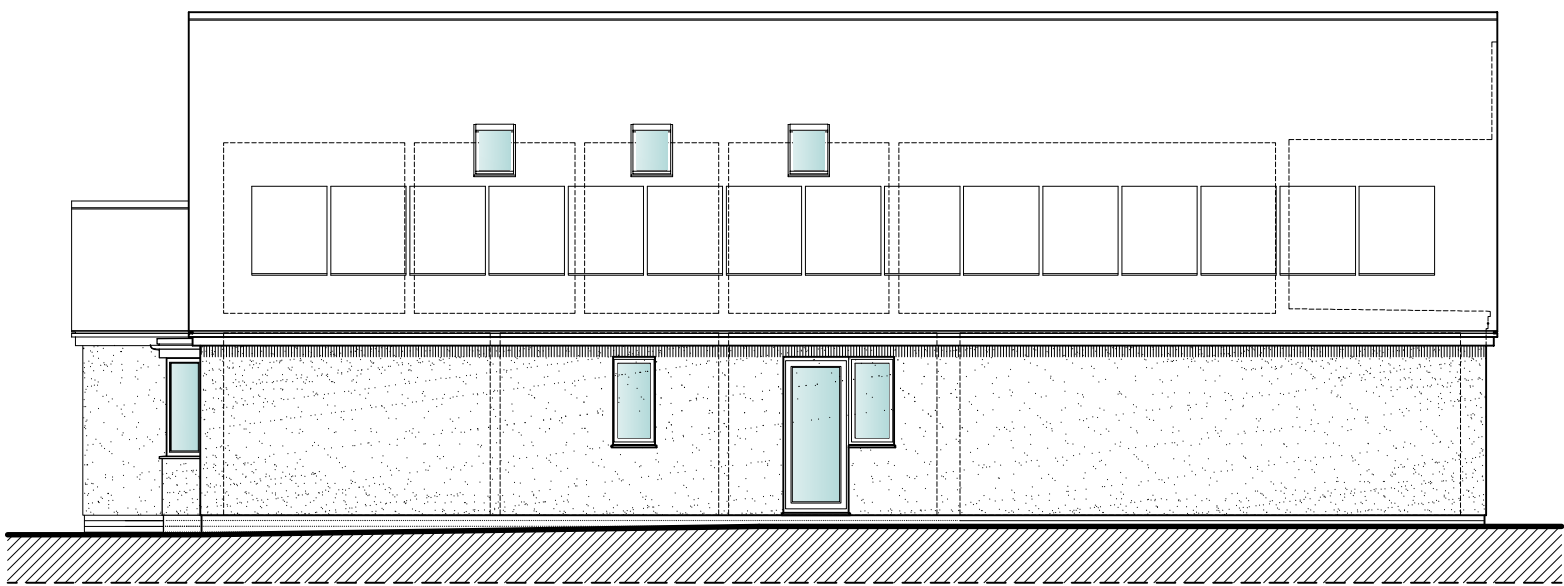


SOUTH WEST ELEVATION

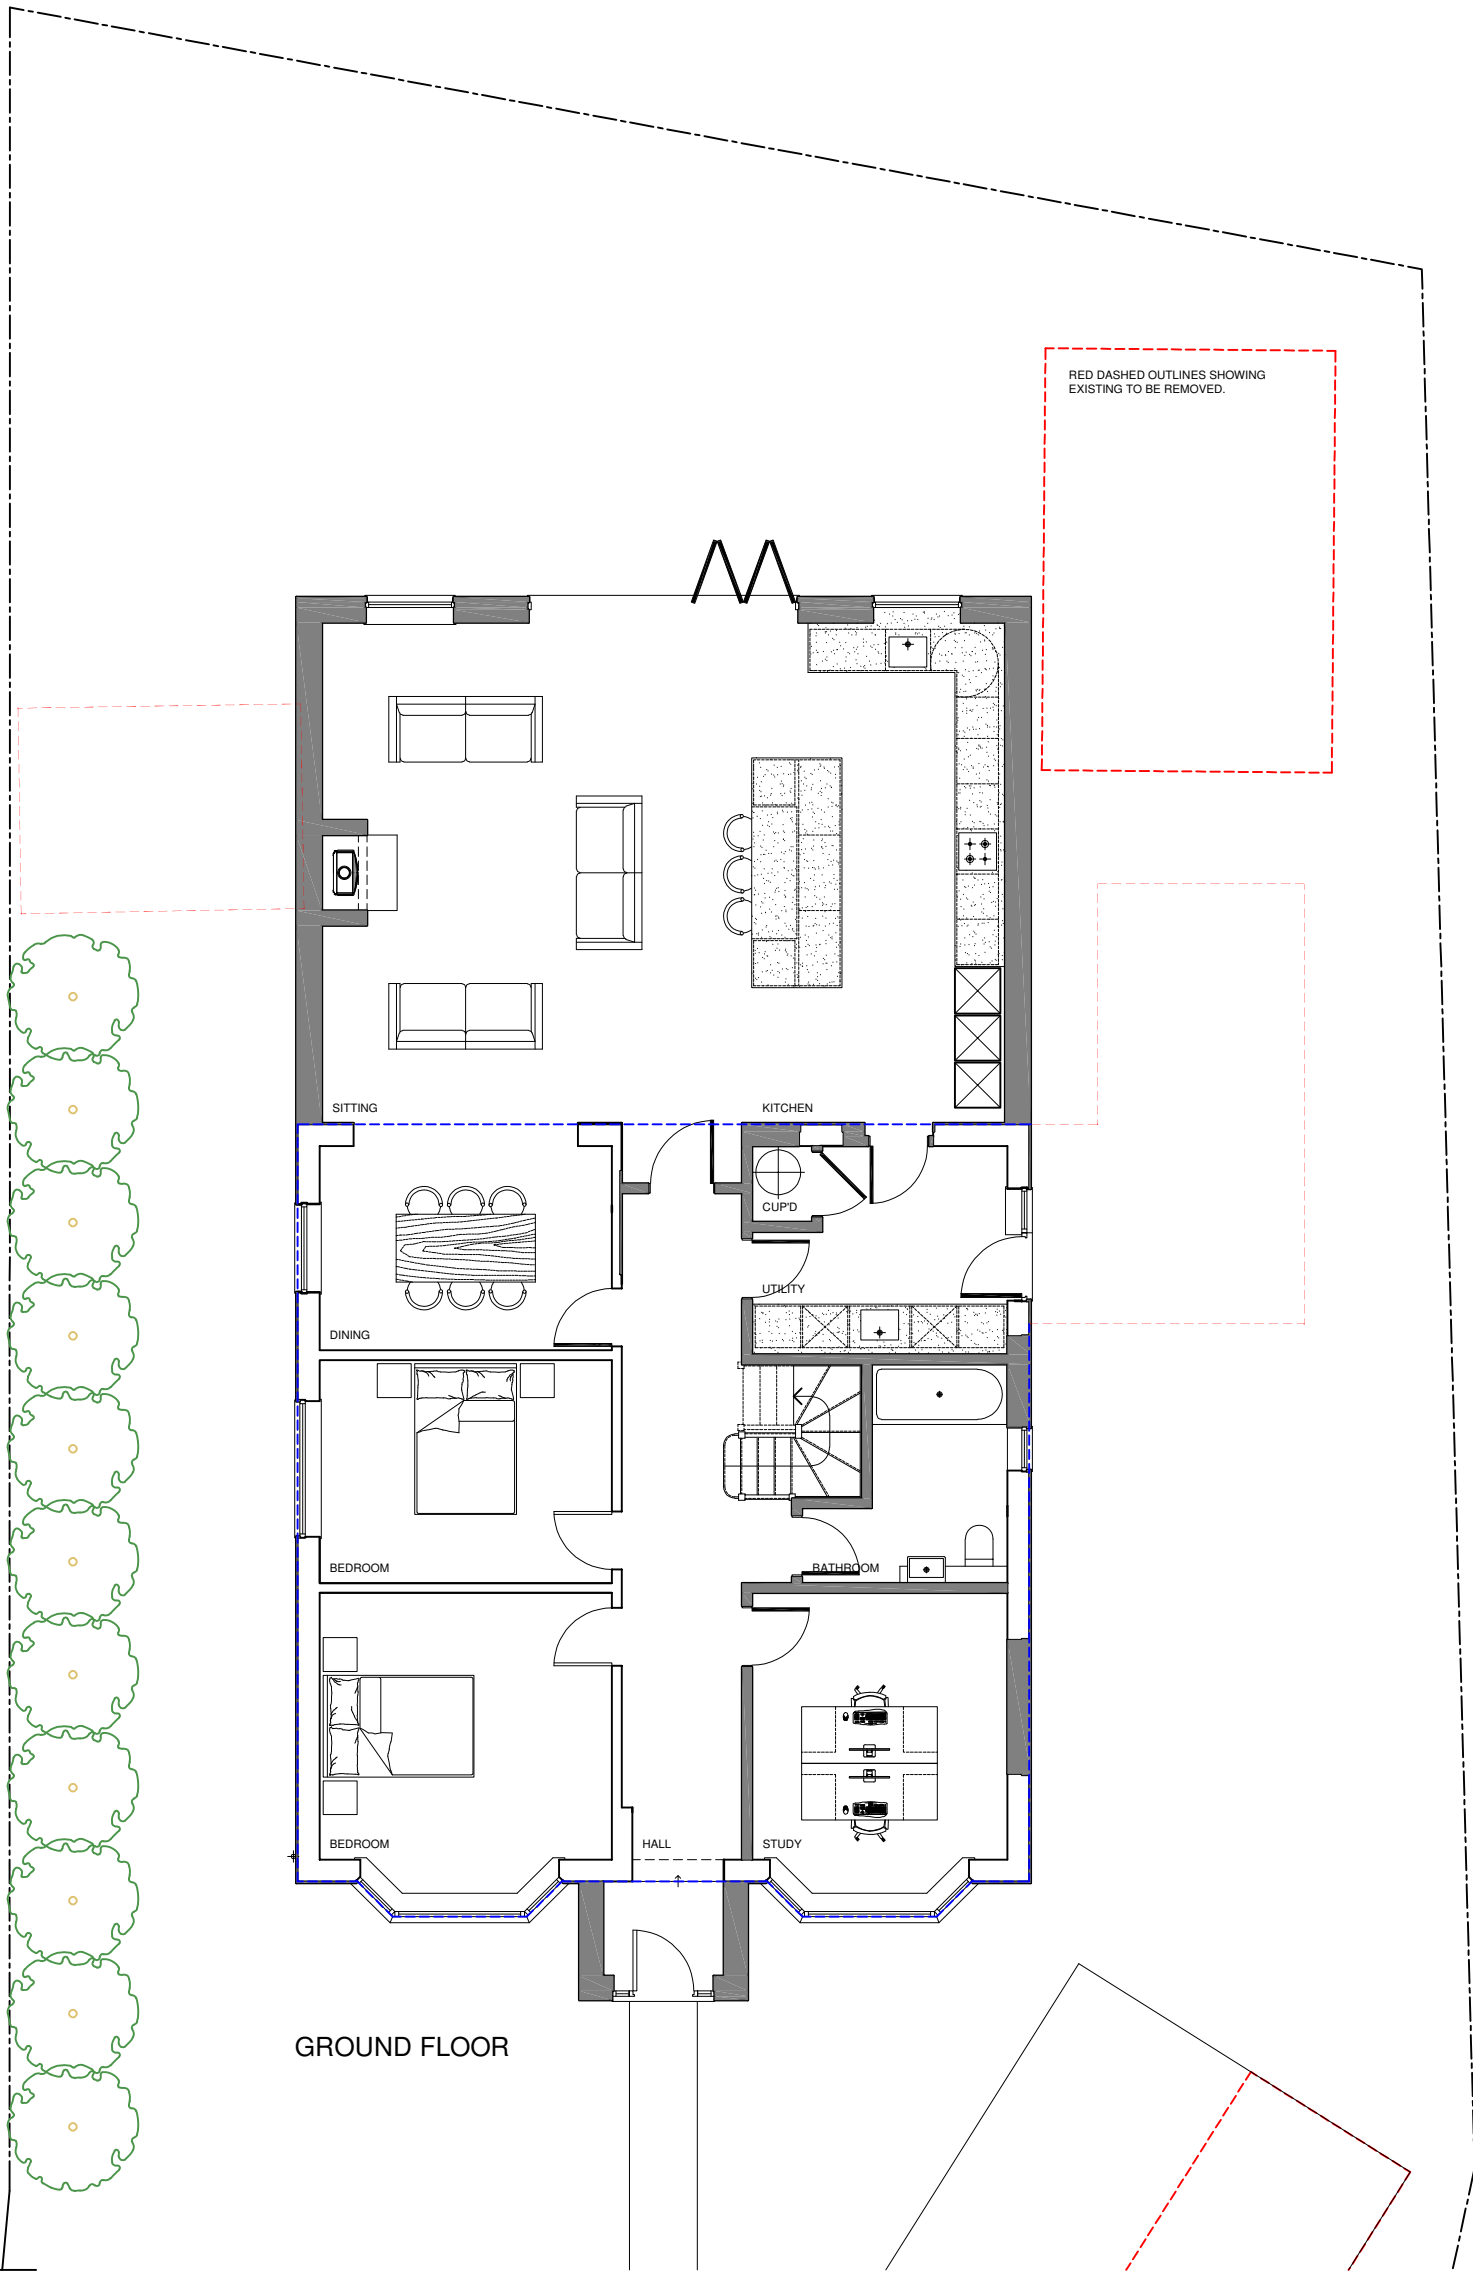

GROUND FLOOR

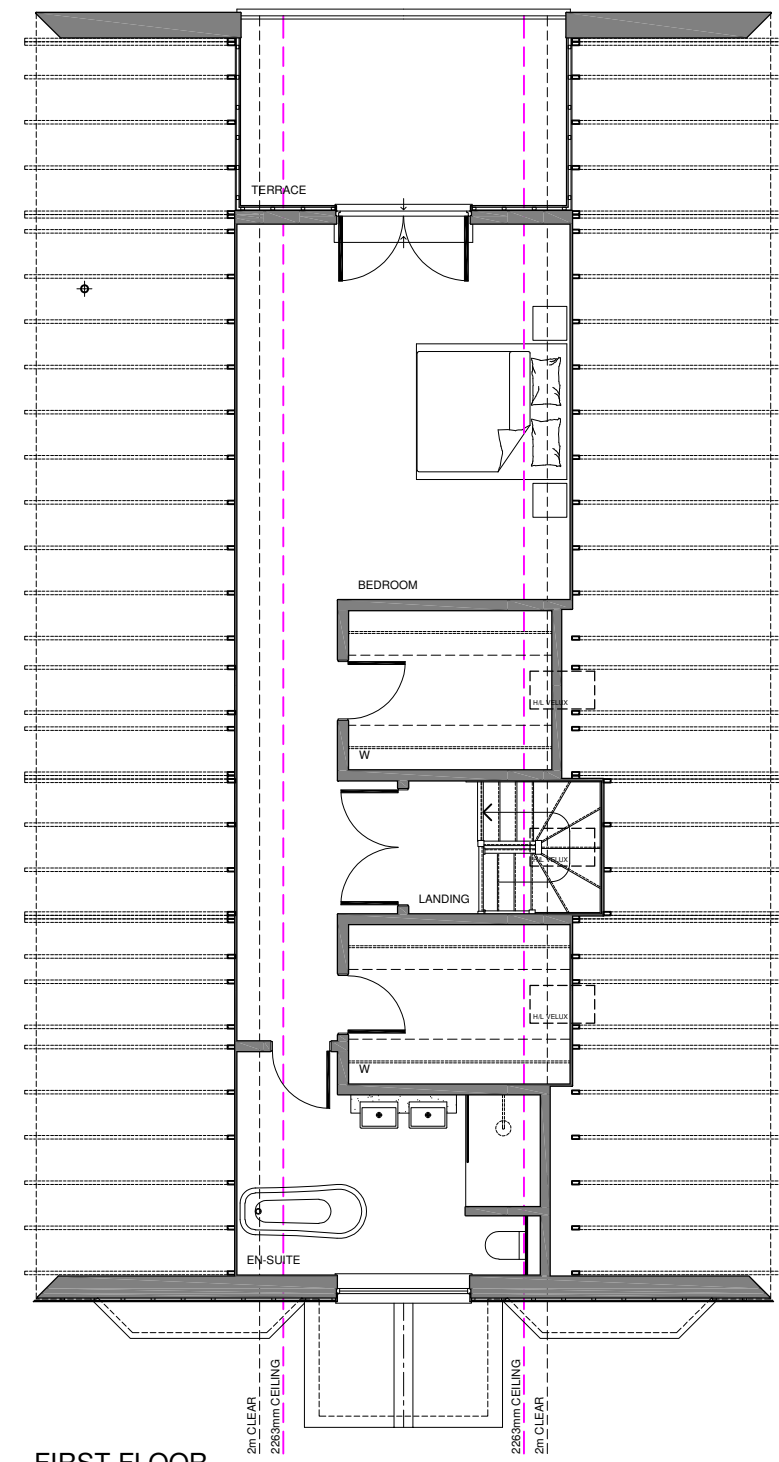

FIRST FLOOR

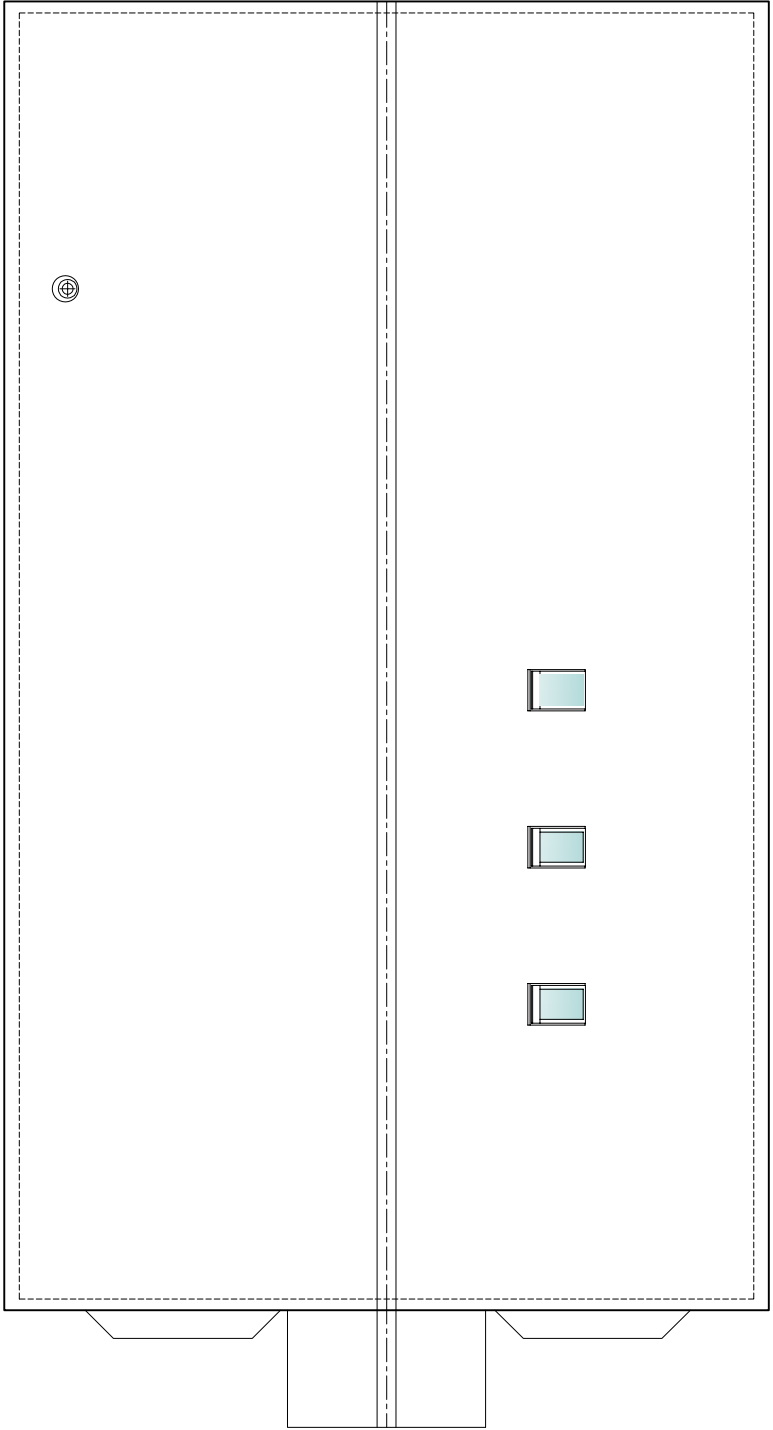

ROOF PLAN

0 0.5 1 2 3m

DATE	REVISIONS	DRAWING TITLE
		PROPOSED PLANS & ELEVATIONS.
CLIENT		PLANNING & DESIGN
JOB TITLE		22 DEVONSHIRE ROAD
PROPOSED IMPROVEMENTS		SALISBURY
11 CANDOWN ROAD		WILTSHIRE
TILSHEAD		SP1 3NW
WILTSHIRE		
1:100 @ A2		DRAWING No
MAR 2026	RJL	1626/02
		REV
		G