


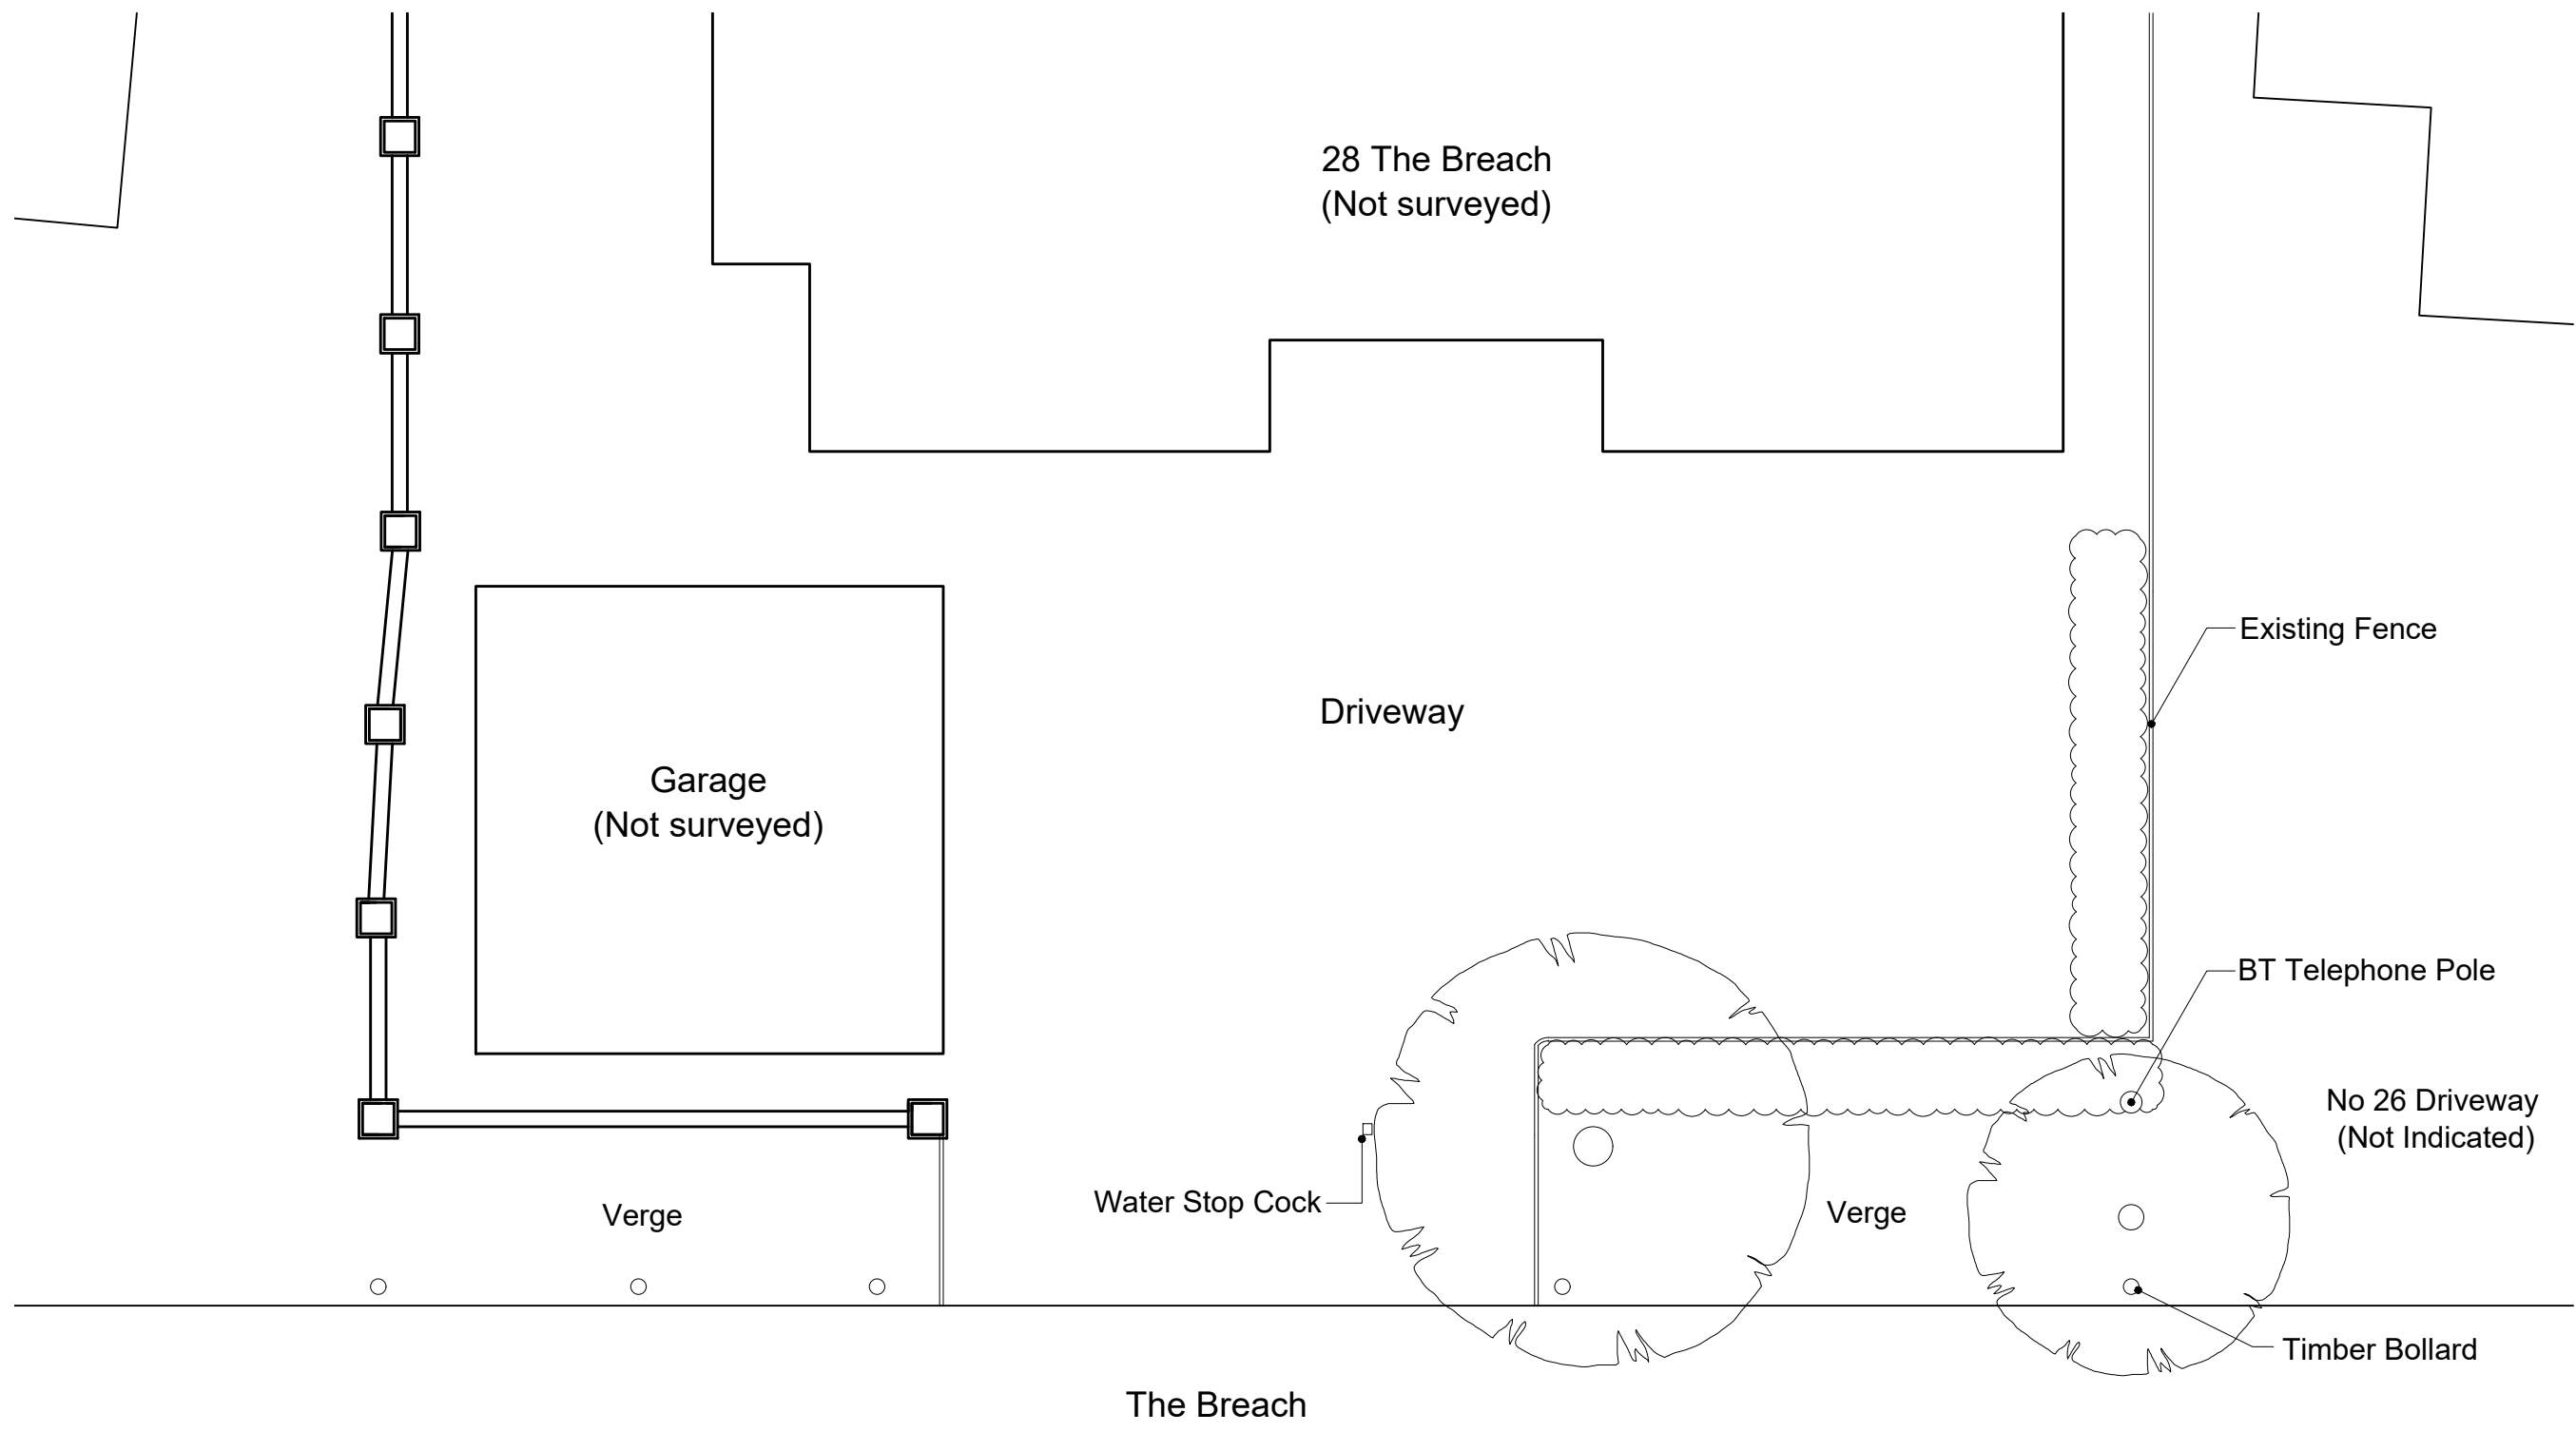


EXISTING
Block Plan
Scale 1:100



EXISTING
SOUTH WEST ELEVATION
Scale 1:100





PHOTO OF RETRACTABLE BOLLARDS

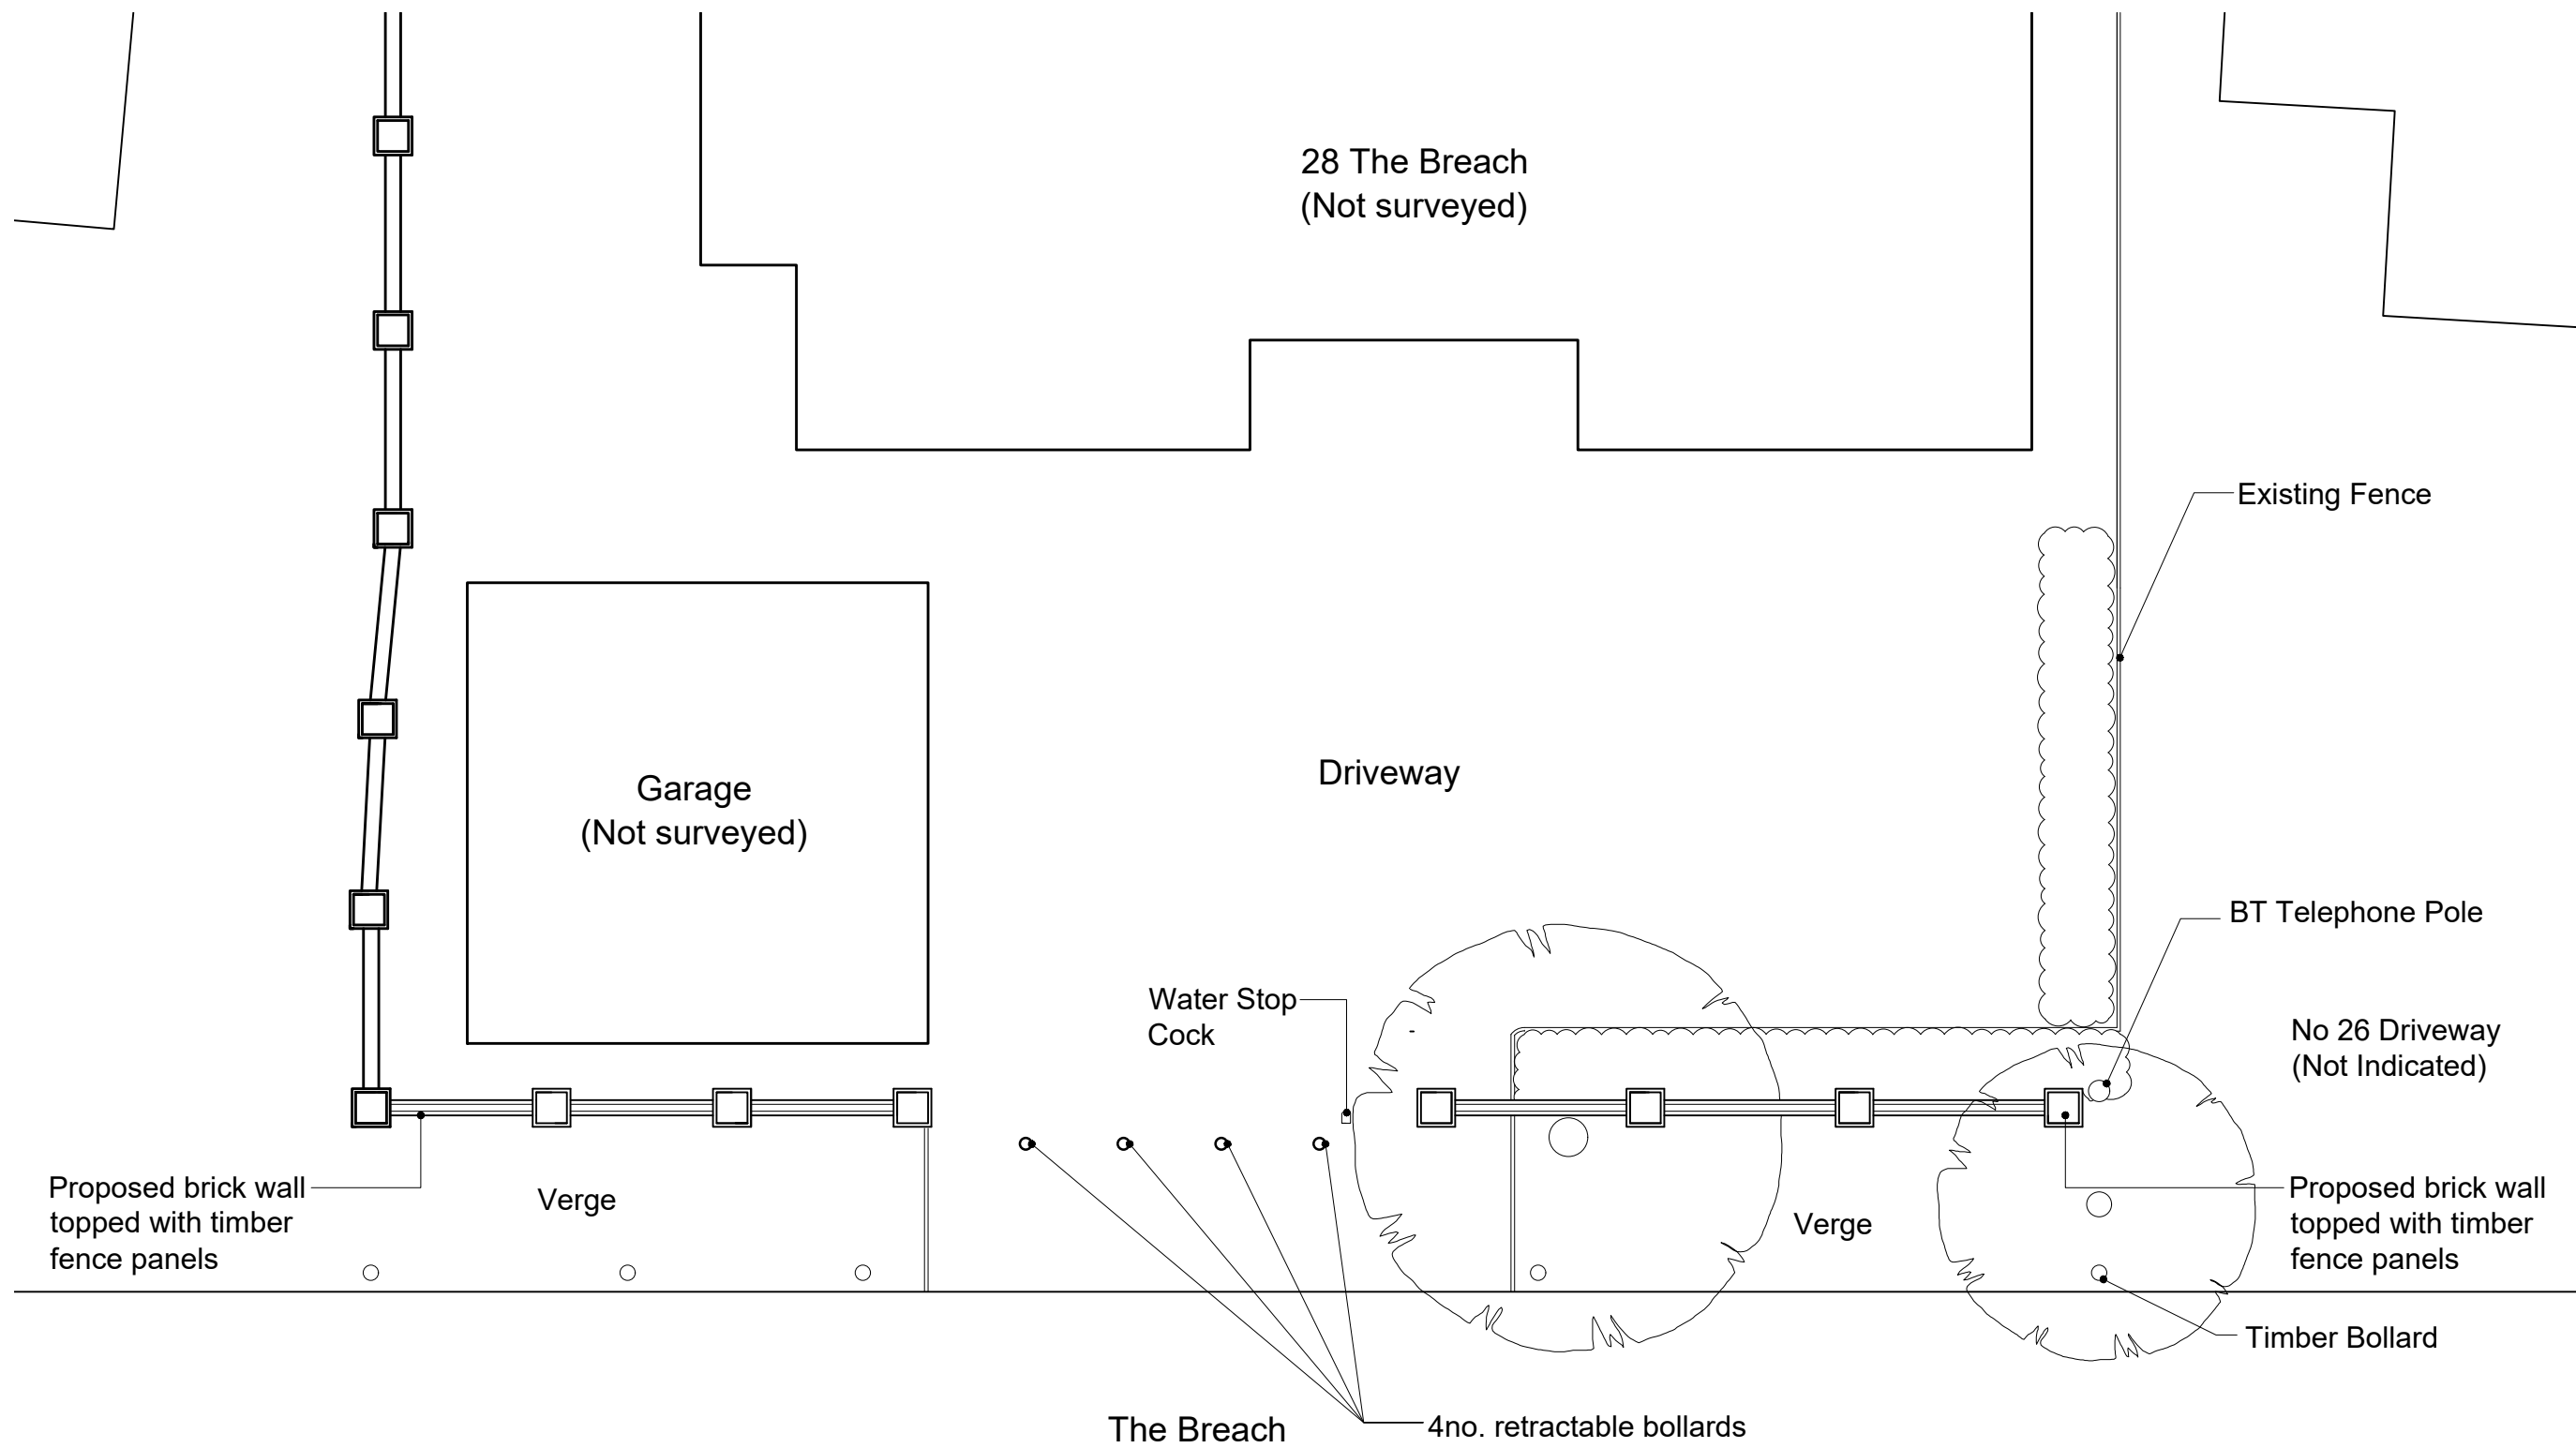

PROPOSED
BLOCK PLAN
Scale 1:100



PROPOSED
SOUTH WEST ELEVATION
Scale 1:100

 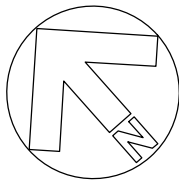

Scale bar (1:100)

D	16/06/26	Proposed gates removed and 4no. retractable bollards added.	JAG
C	22/01/26	Front right corner amended	JAG
B	08/01/26	Neighbouring properties added to block plans	JAG
A	31/10/25	Changes to proposed wall	JAG
Rev.	Date		Init

CLIENT			
Mr G Little			
PROJECT			
28 The Breach, Devizes. Proposed Gate to Driveway			
DRAWING			
Existing and Proposed Plans and Elevations			
DRAWN:	Date:	Scale:	
JAG	11/08/25	1:100	
Drawing number:		@ A1	
		Rev.	D
4423-01			
DOLMAN			
ARCHITECTURAL DESIGNERS		BUILDING SURVEYORS	
COST CONSULTANTS		CDM PRINCIPAL DESIGNERS	
Sussex House		Tel: 01380 729456	
Bath Road		Web: www.dolmansurveyors.co.uk	
Devizes		Email: info@dolmansurveyors.co.uk	
Wiltshire SN10 2AF			