



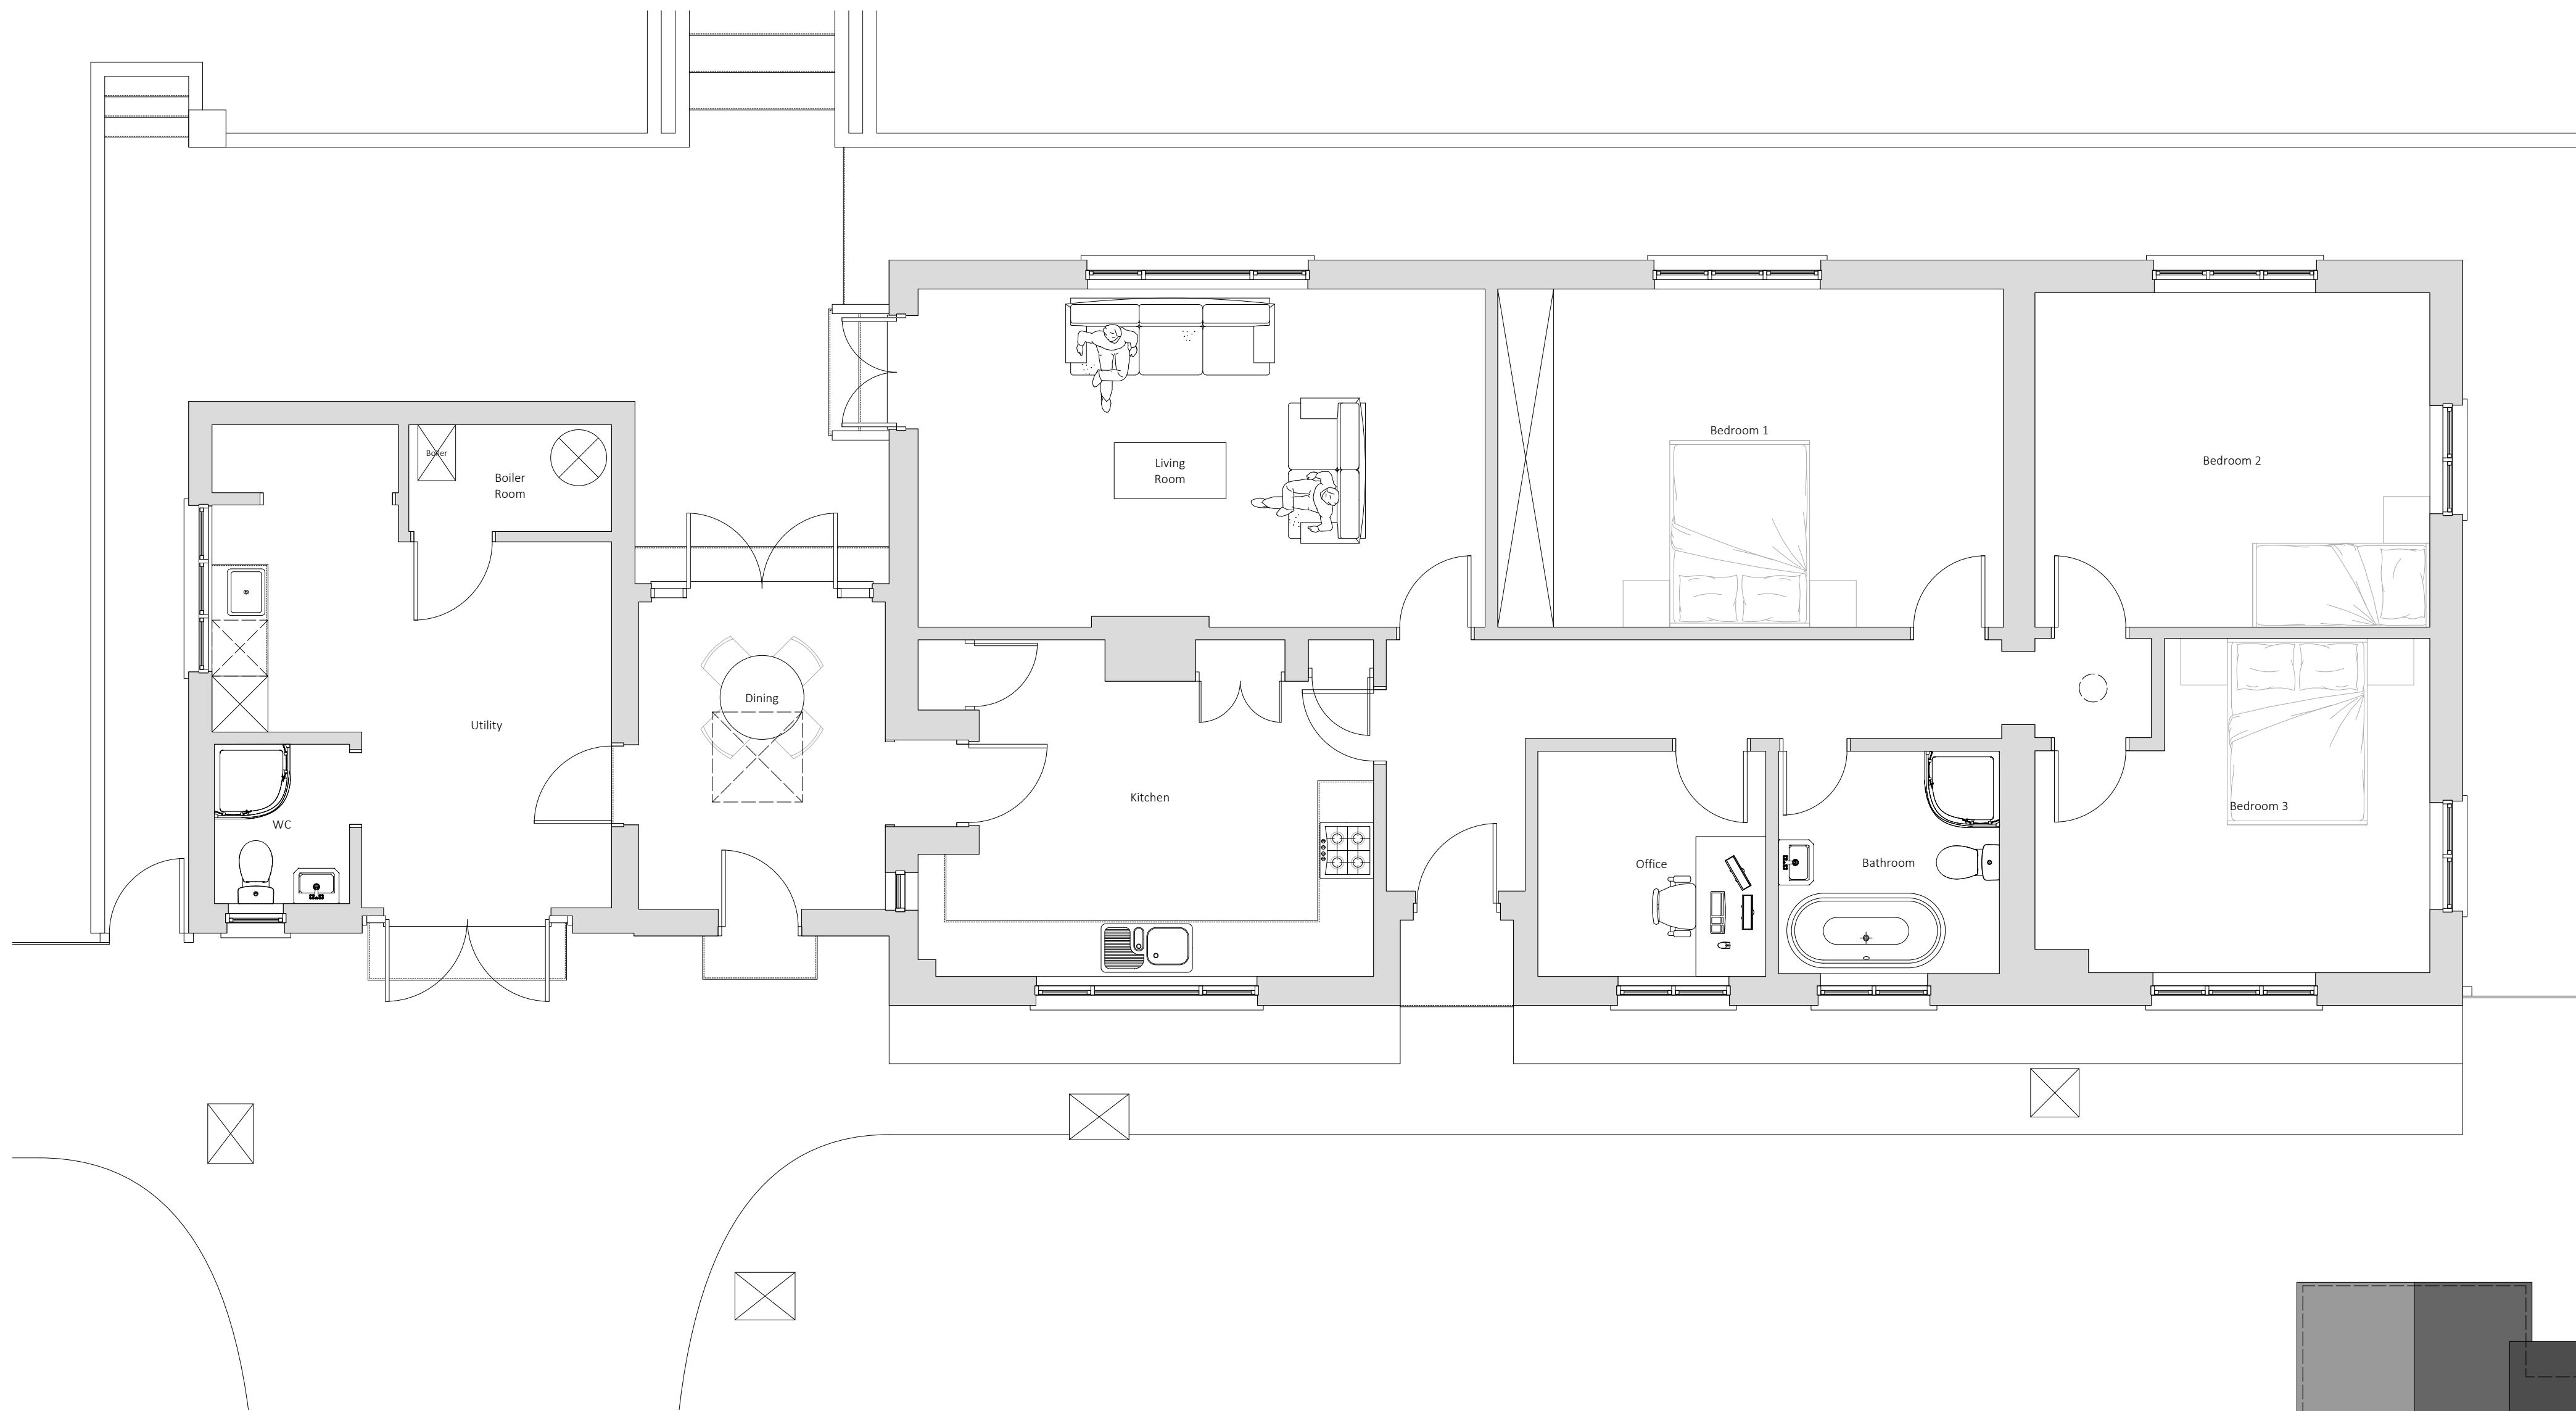

PLN EXISTING GF PLAN
01 1:50




PLN EXISTING ROOF PLAN
02 1:100

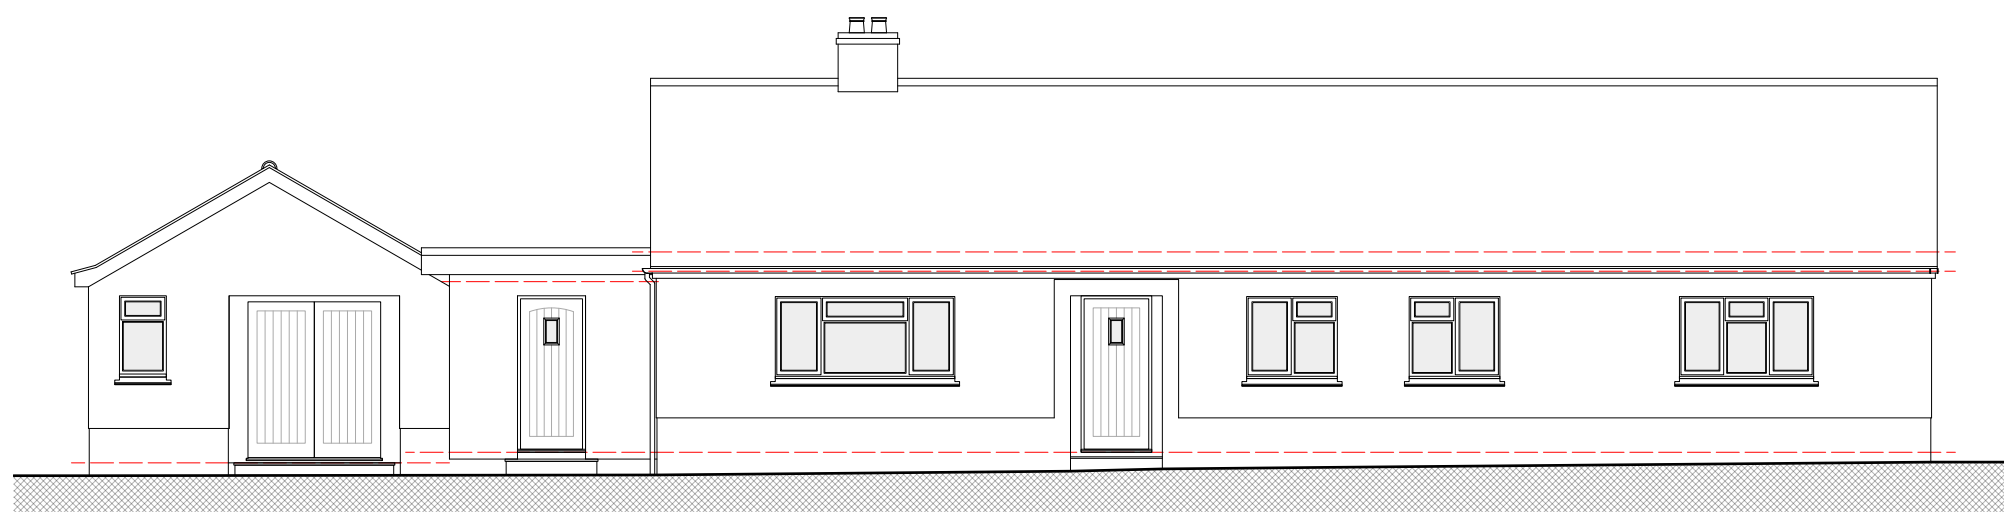


ELV PROPOSED SE ELEVATION
03 1:100



ELV PROPOSED SW ELEVATION
02 1:100


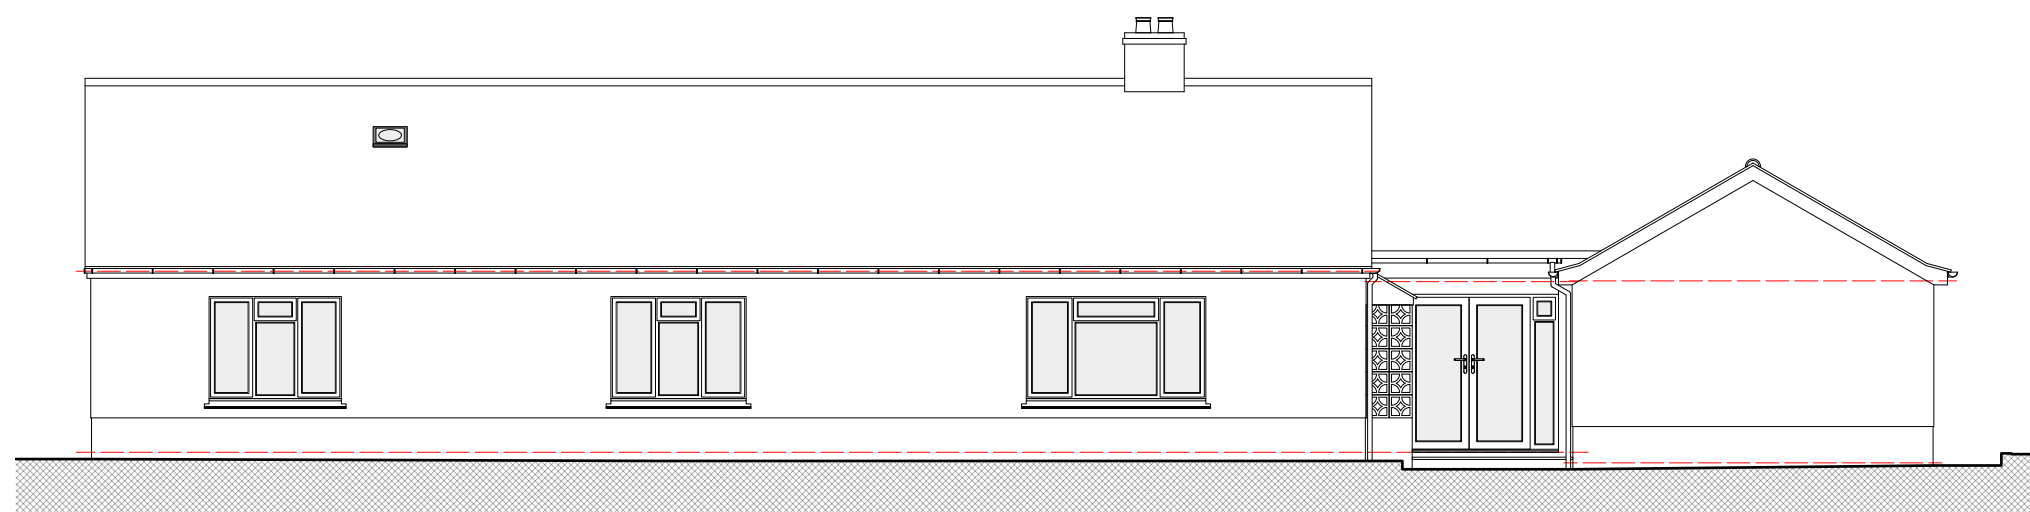


ELV PROPOSED NW ELEVATION
04 1:100

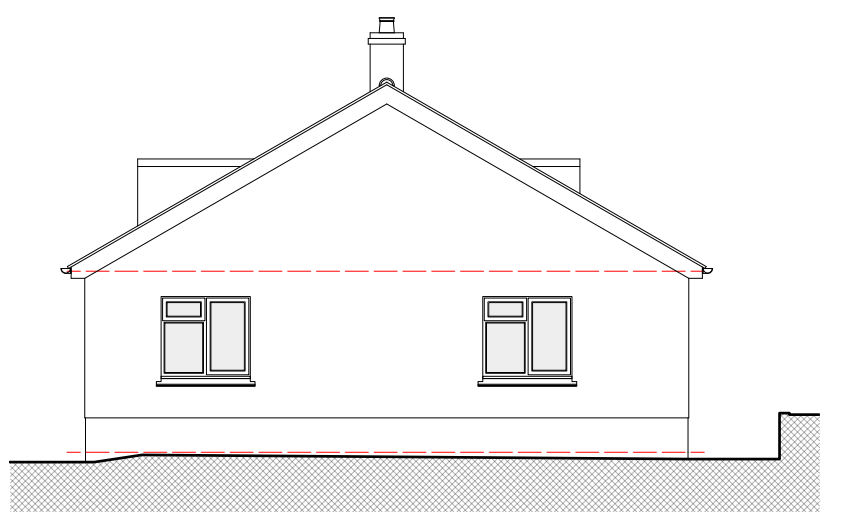

ELV PROPOSED NE ELEVATION
01 1:100

SURVEY

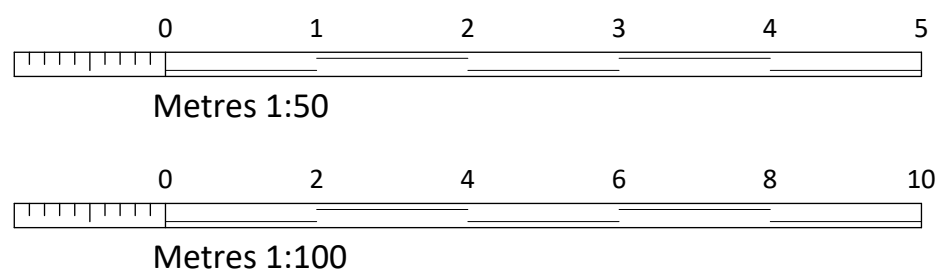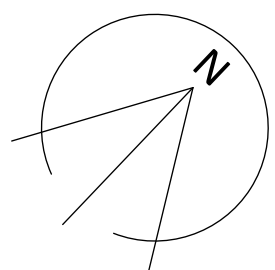

Scale:
1:50 & 1:100 @ A1
Drawn by: **CC** Date: **07/04/2026**

Project: **THE FAWNS
WILSFORD
AMESBURY
WILTSHIRE
SP4 7BL**

Drawing: **EXISTING
PLANS & ELEVATIONS**
DWG No: **1185/01** Rev: **---**