



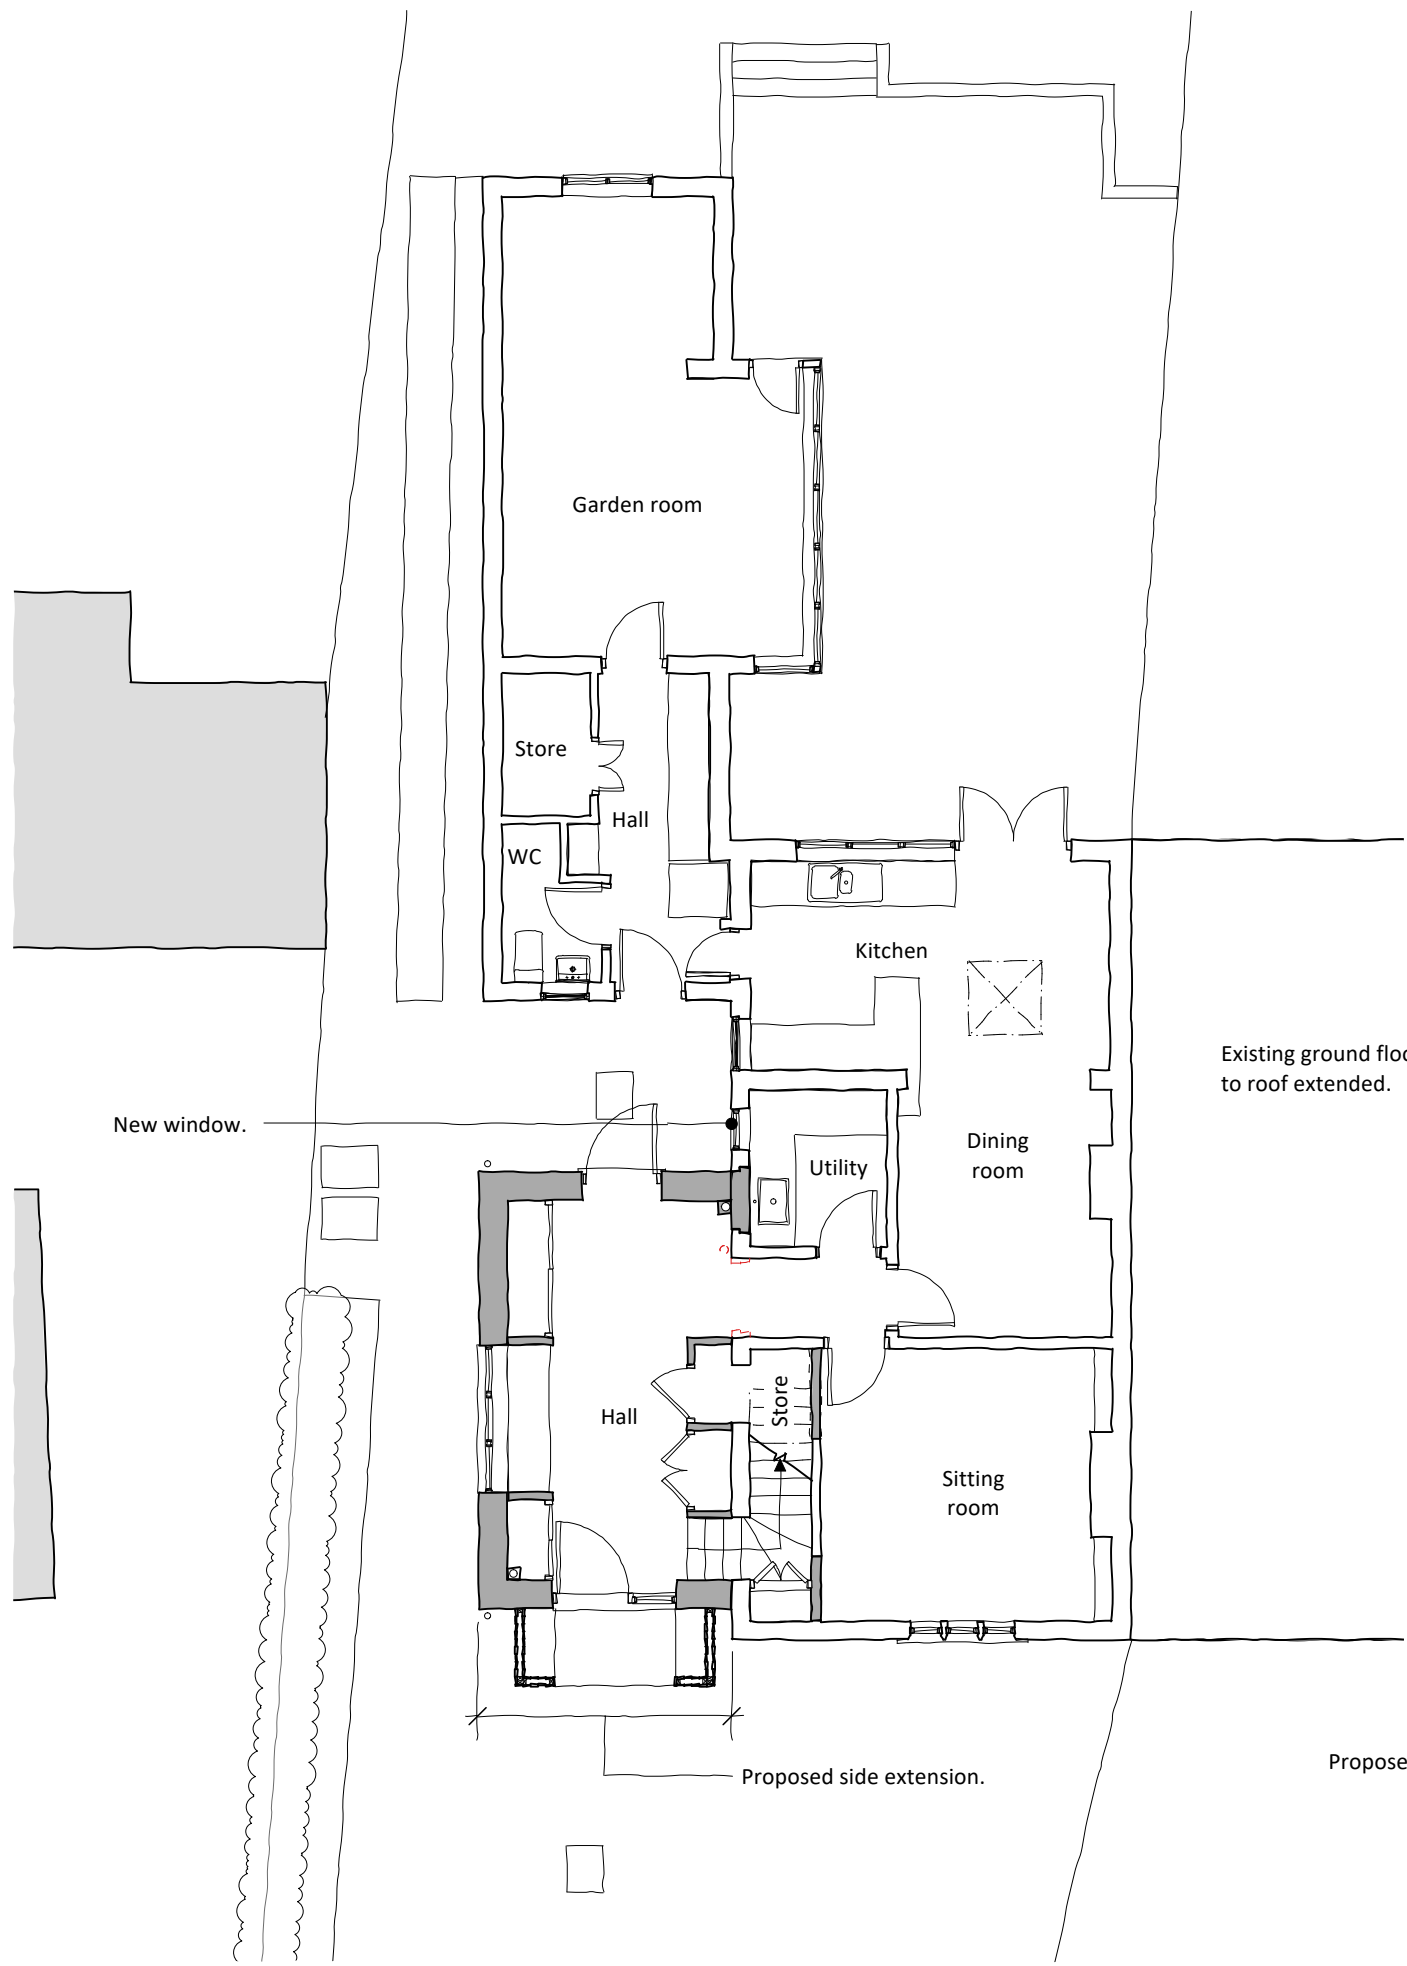


1-250 - Proposed site plan

0 2.5 5.0 7.5 12.5m
1:250

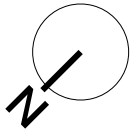


1-100 - Proposed Ground Floor plan


0 1 2 3 4 5 m
1:100

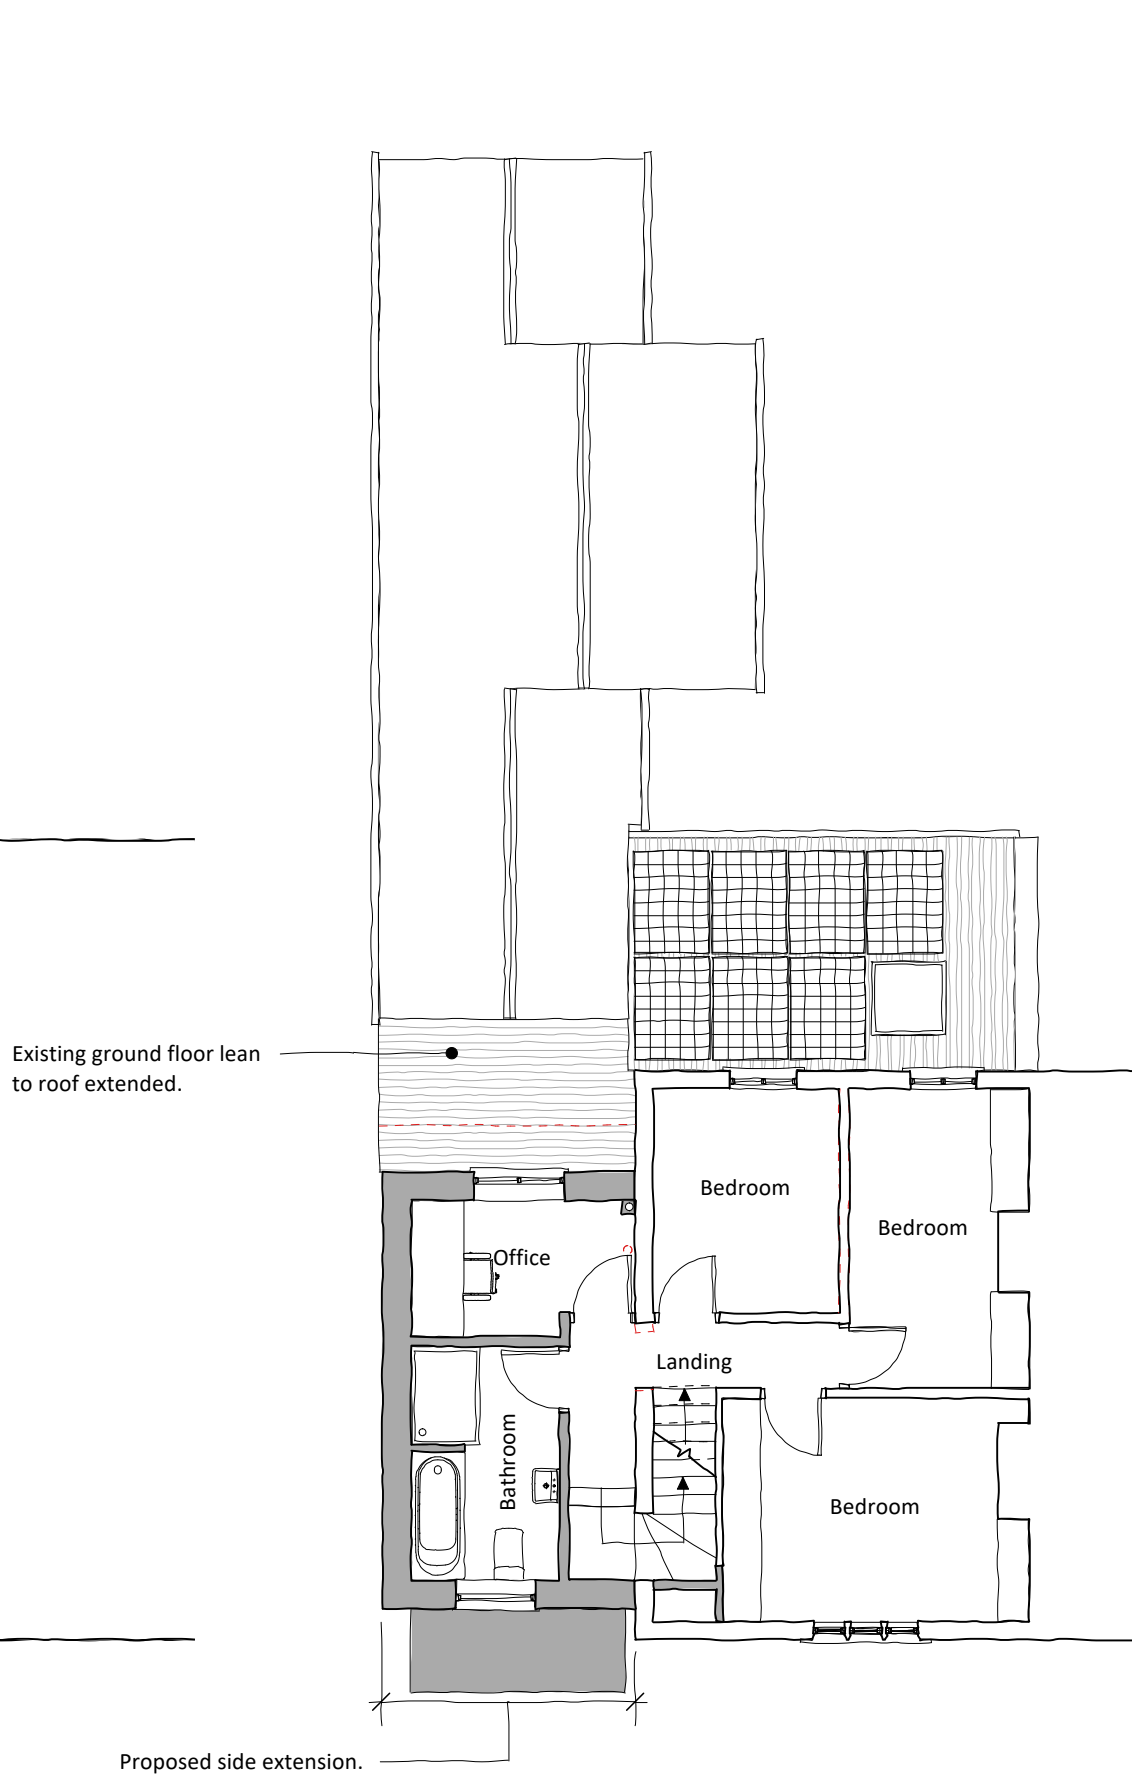


1-100 - Proposed First Floor plan

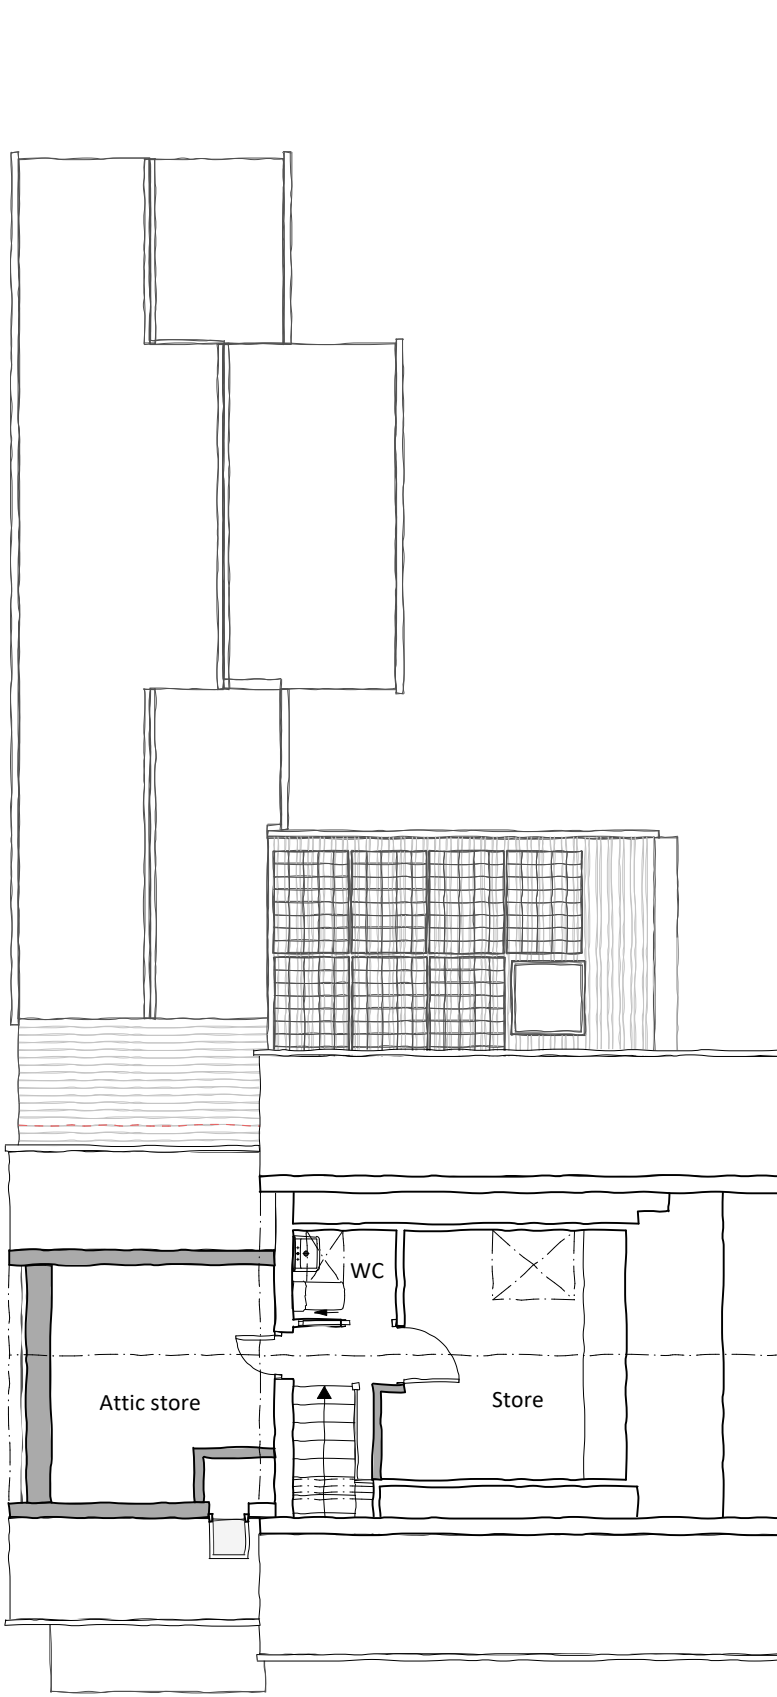

1-100 - Proposed Attic Floor plan

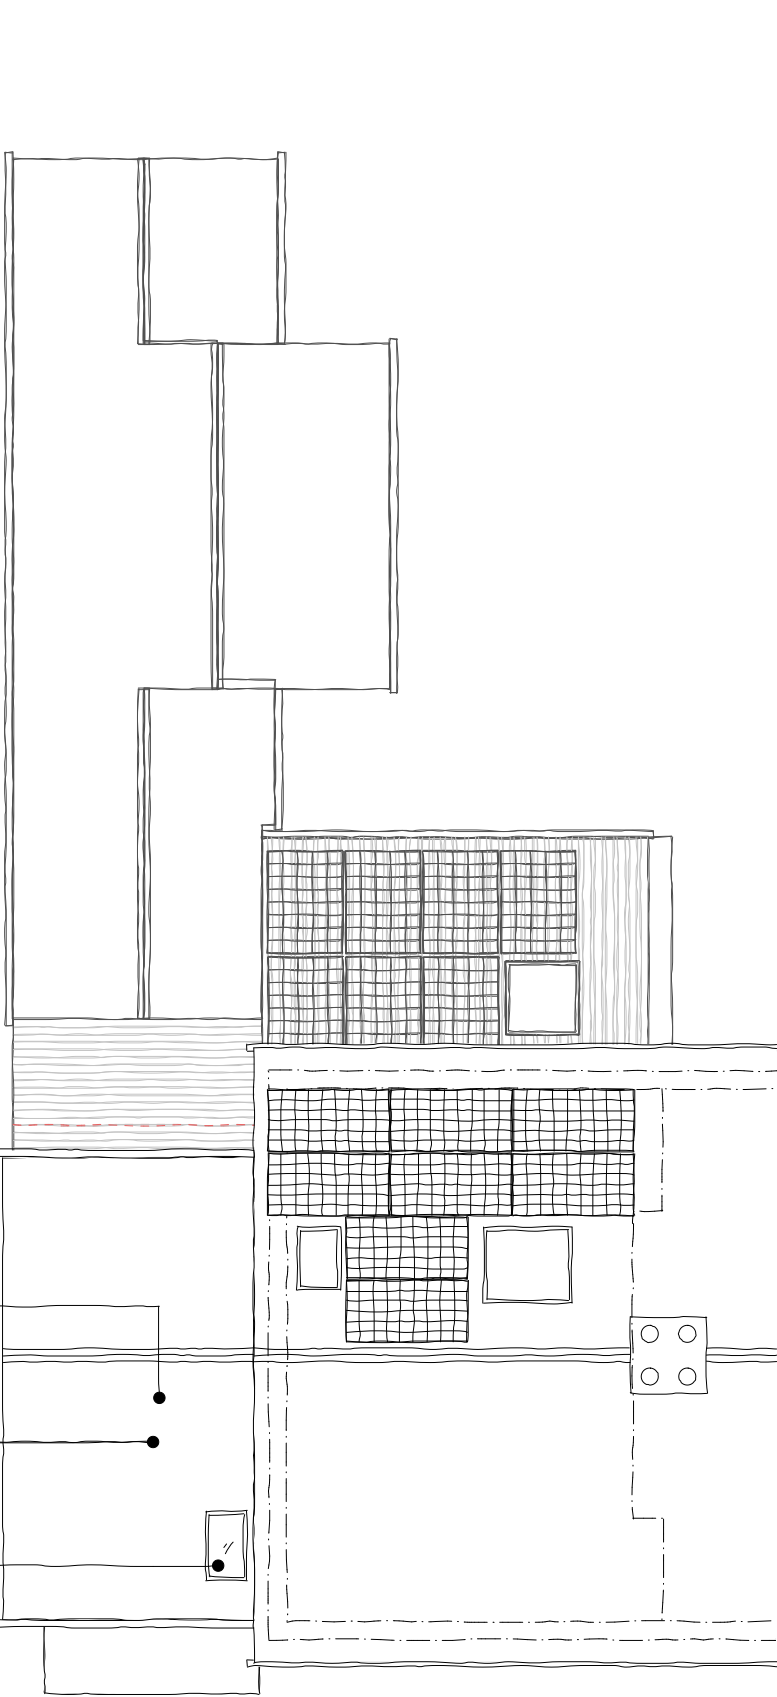


1-100 - Proposed Roof plan

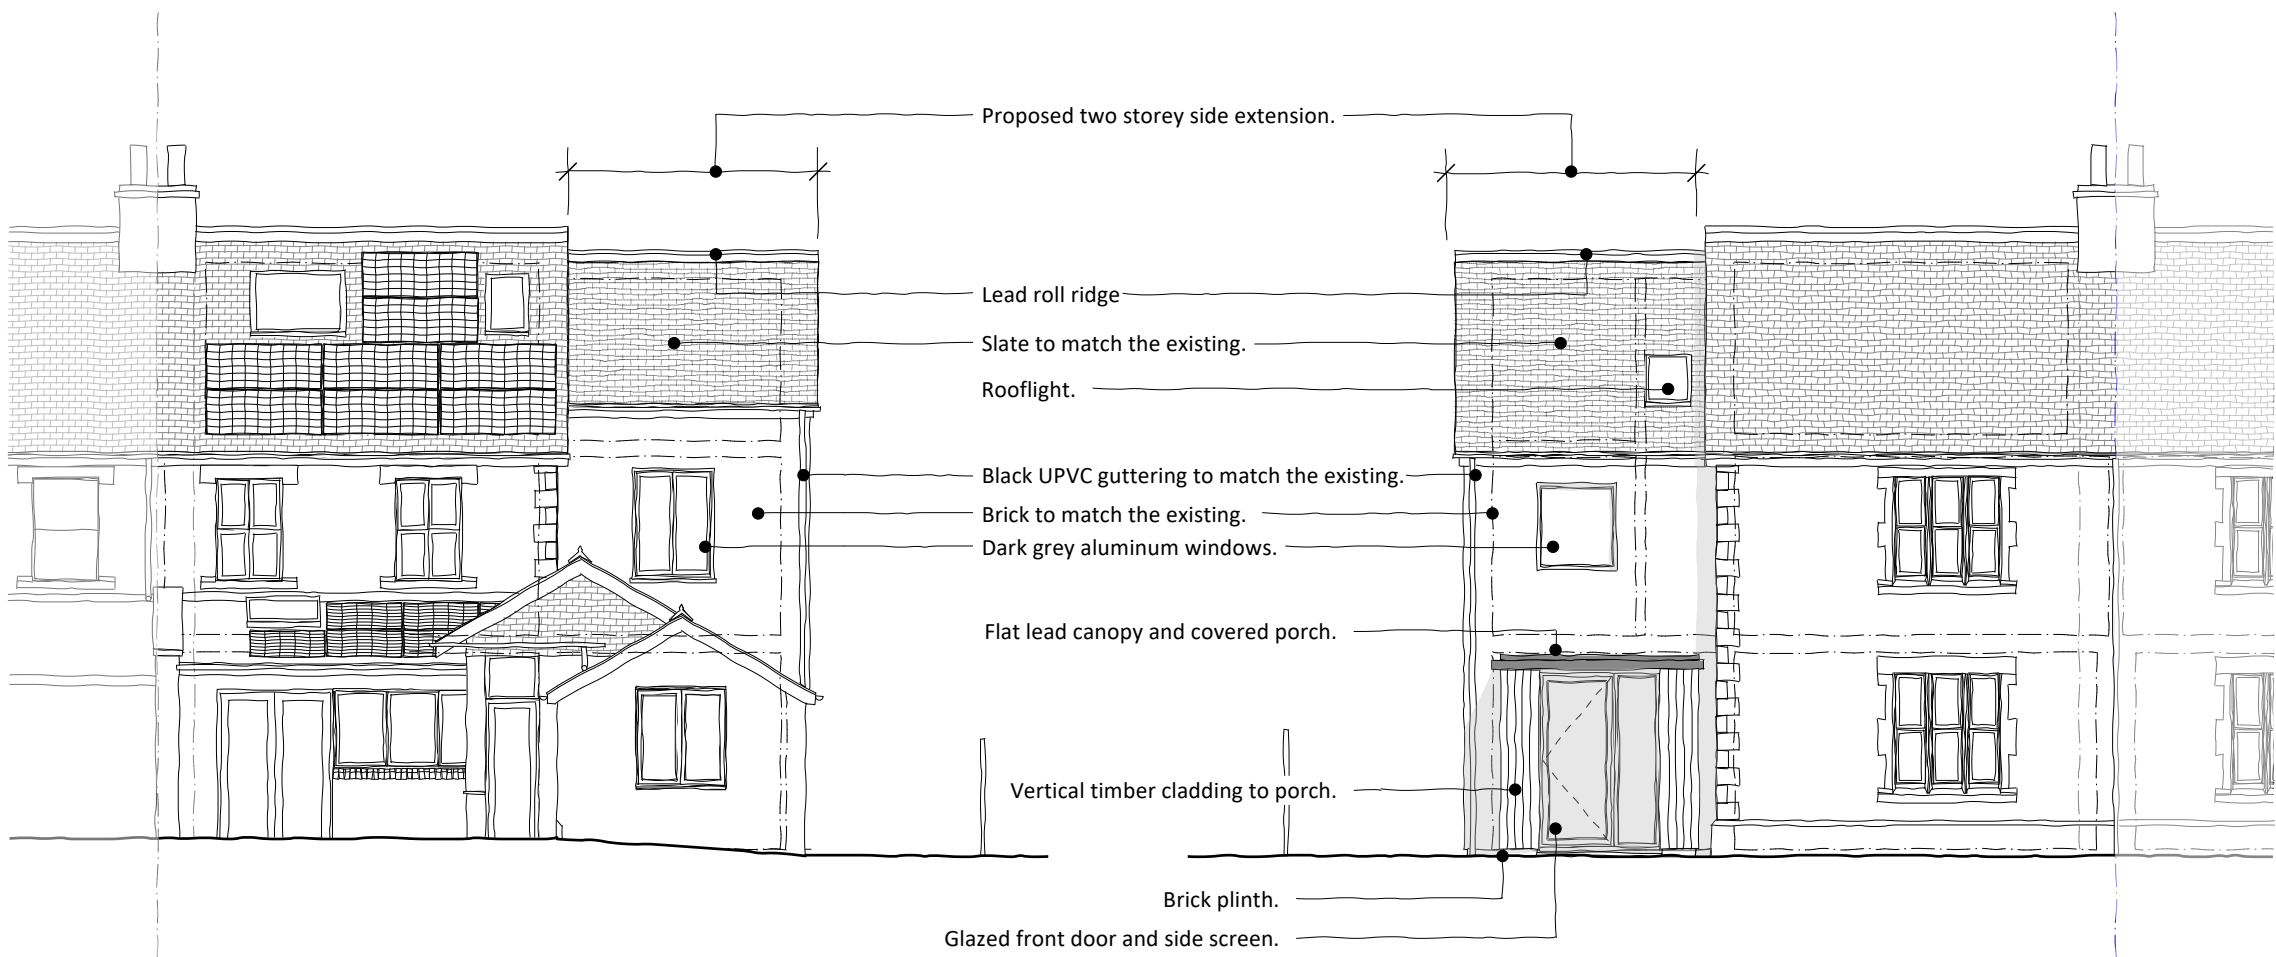

1-100 - Proposed SE (rear) Elevation

0 1 2 3 4 5 m
1:100

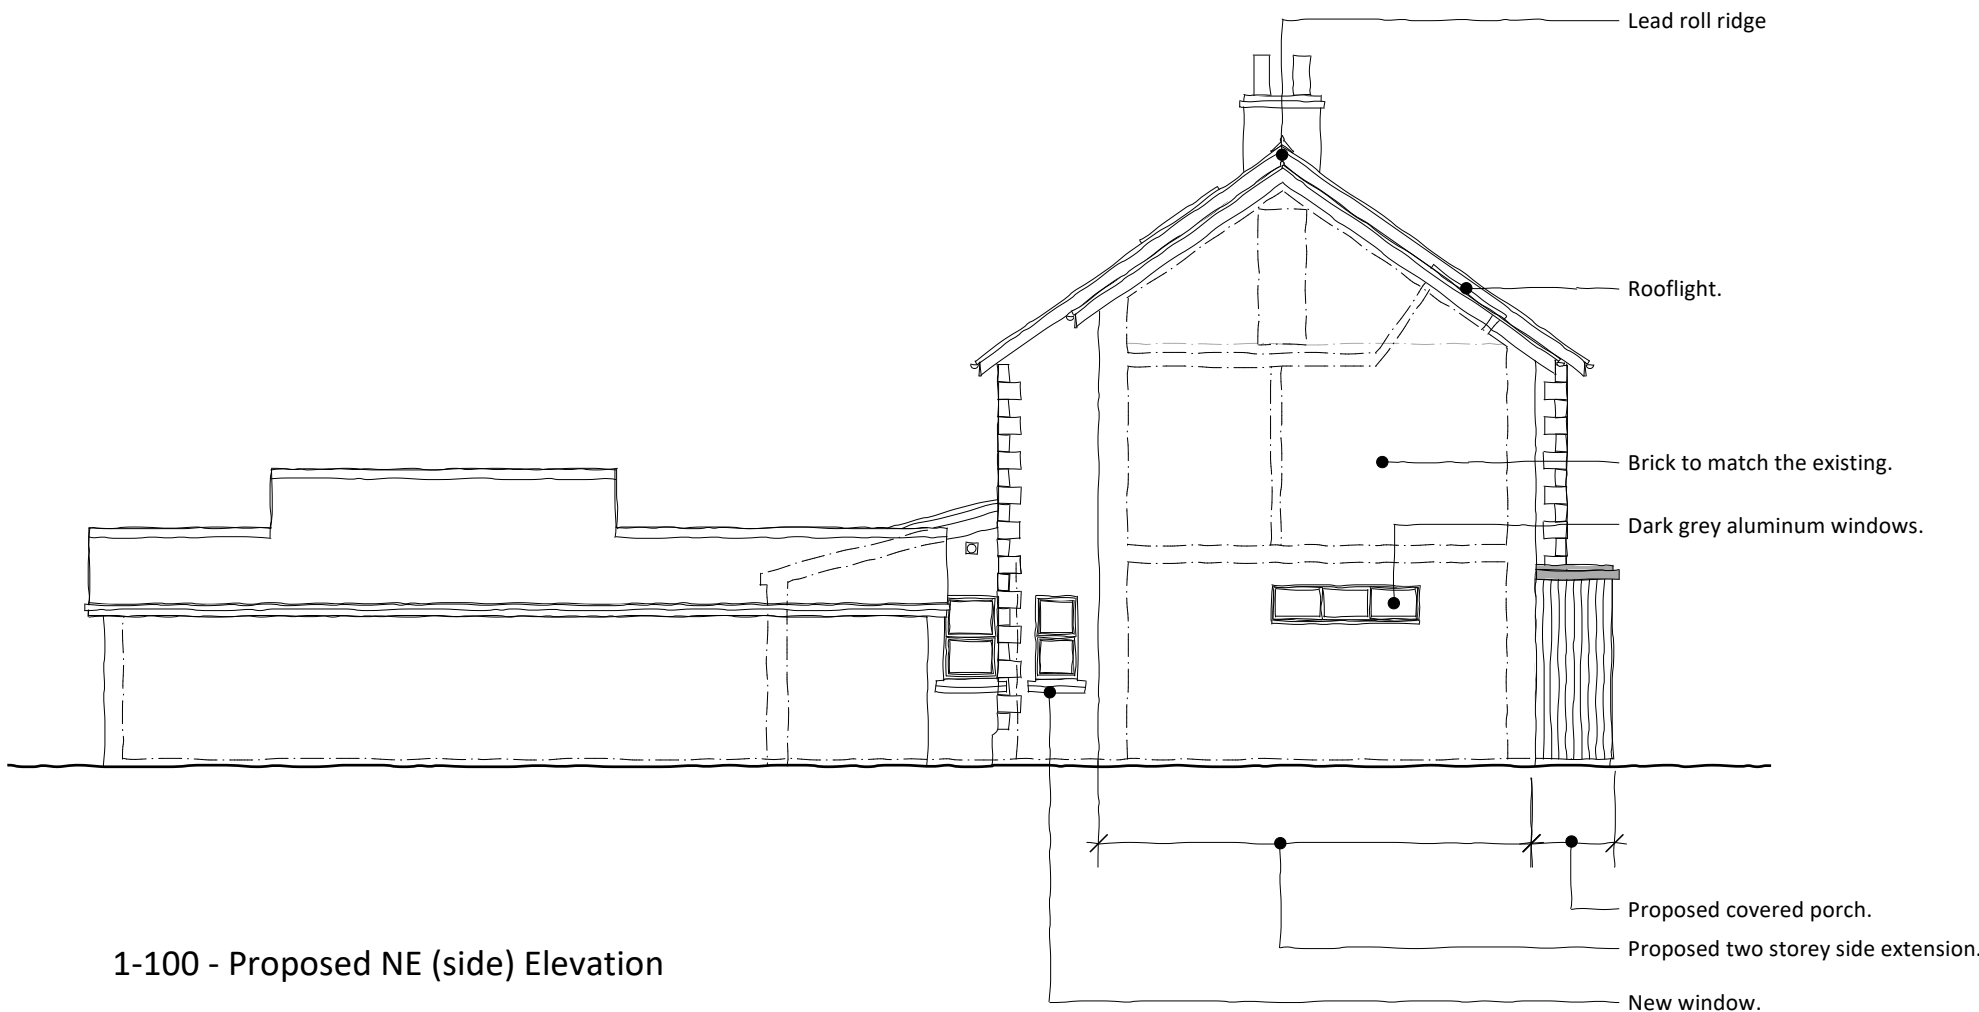

1-100 - Proposed NE (side) Elevation

Date No. Revision Notes



PKA Architects Ltd
Featherbrook, Whitley Road, Potters, Devizes, Wiltshire SN10 3TD
tel 01380 725688 tom@pka-architects.com www.pka-architects.com

Project Title
Extension and alterations

Address
24 The Street, All Cannings,
Devizes, SN10 3PA

Client
Mr and Mrs Barker

Sheet Title
Proposed GA drawings

Scale
Varies @A1

Drawn By
SW

Date
17/06/2026

Project ID: 2176 - PL-100 -

Status
PLANNING

File Name
2176 - GA drawings.vwx

Stage Key:
EX - Existing
SK - Sketch
PL - Planning
WD - Working
DR - Drawings
BR - Building
Regulations
TR - Tender
CN - Construction
AB - As Built