



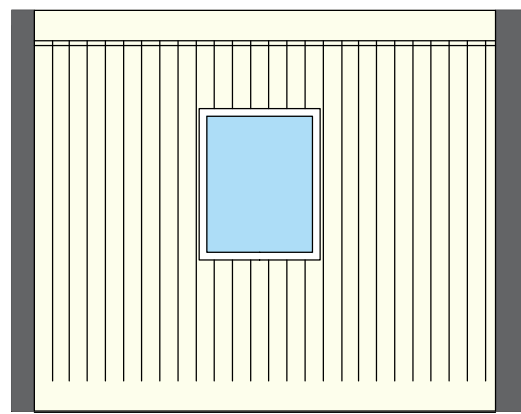


EAST ELEVATION @ 1:50

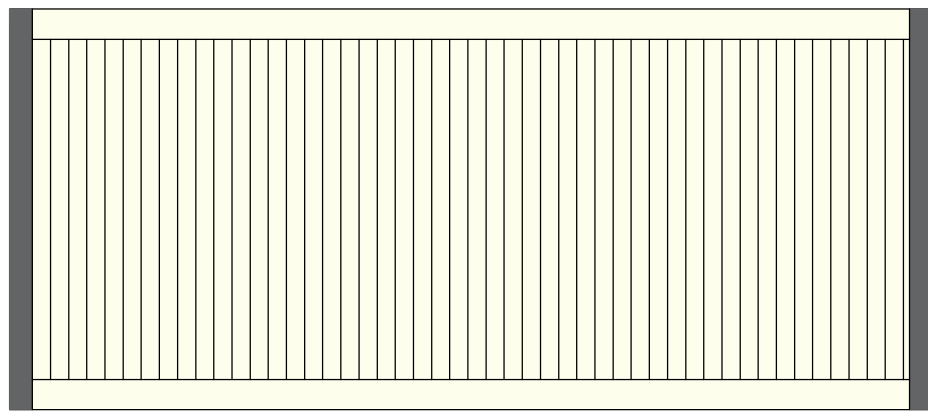


NORTH ELEVATION @ 1:50




Indicative image of new unit

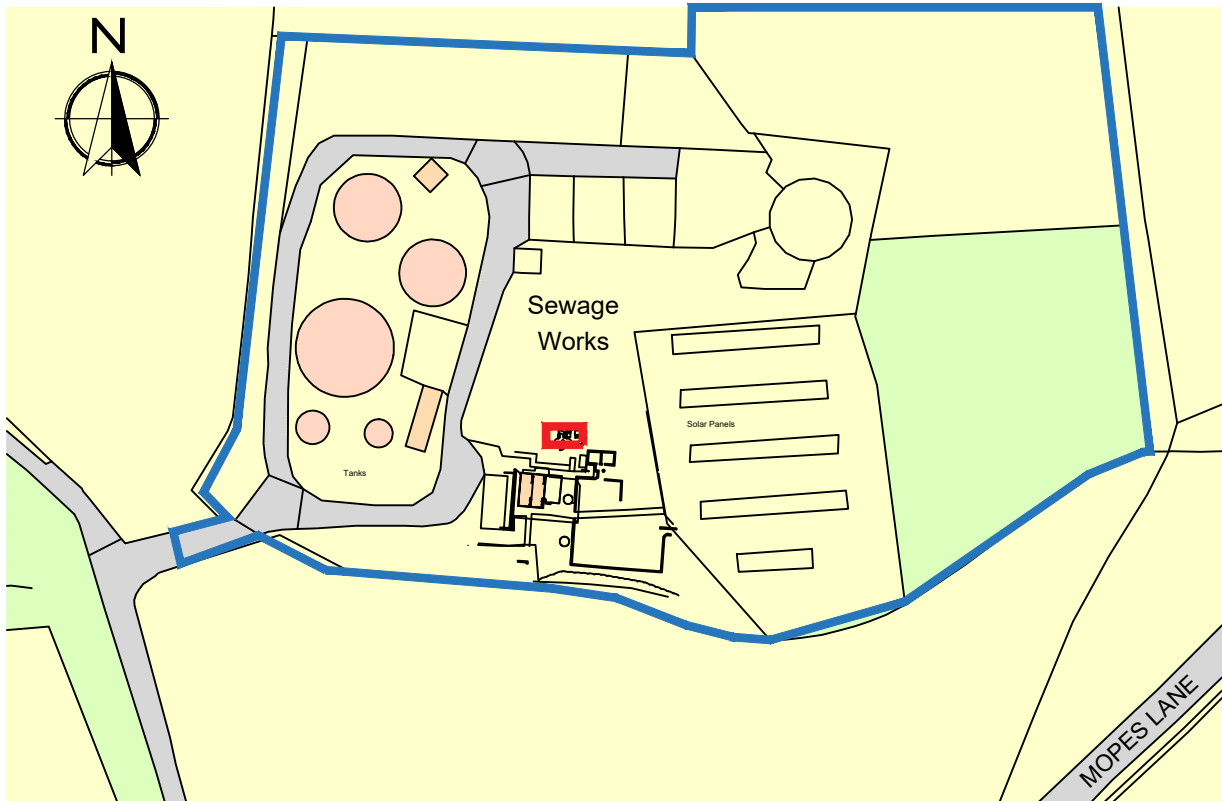

Location Plan 1:1250

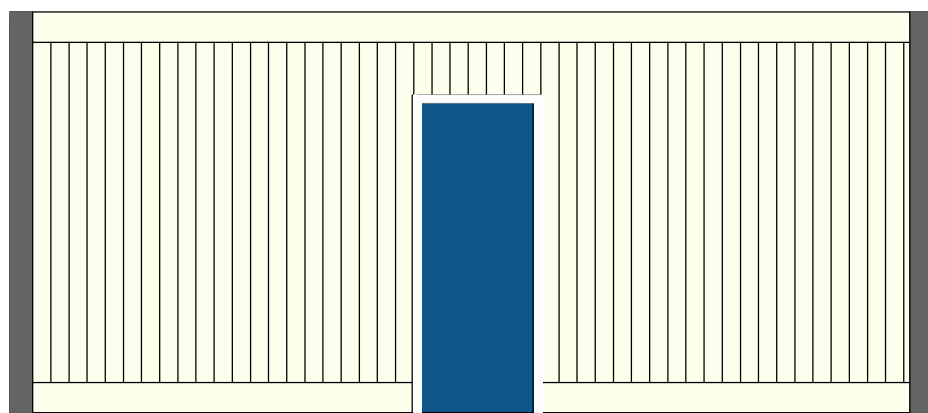


SOUTH ELEVATION @ 1:50

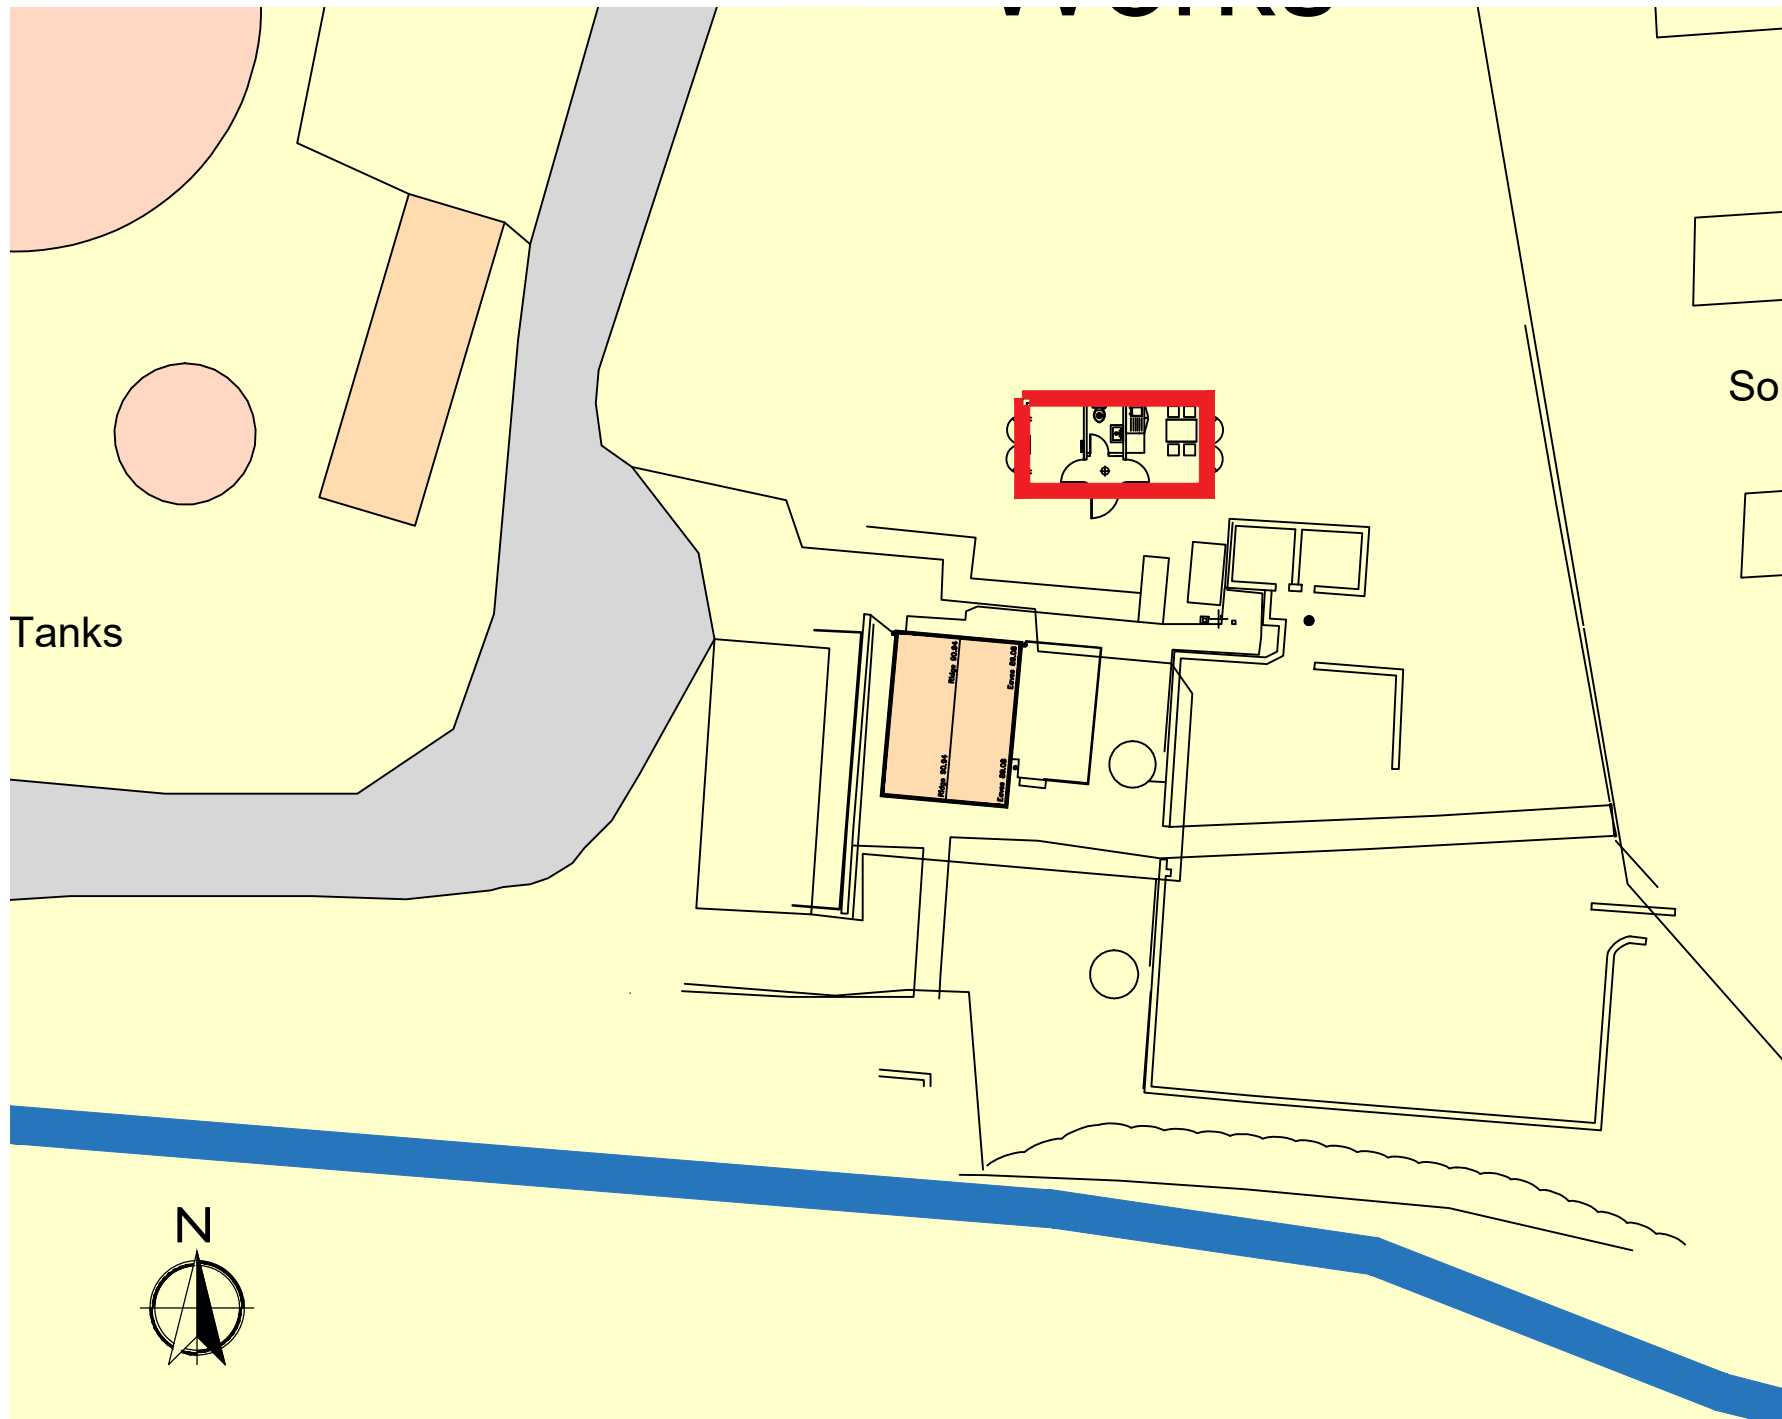


Block Plan @ 1:250

- MATERIALS:**
- NEW PREFABRICATED UNIT CONSTRUCTED OF PRESSED STEEL WALL AND ROOF PANELS FINISHED IN SEMI-GLOSS PAINT
- FINISHES:**
- NEW MODULAR CABIN TO BE WHITE (RAL9003) OR OFF-WHITE (RAL1000) WITH BLUE DOORS.
- DRAINAGE:**
- SURFACE WATER DRAINAGE IS TO DISCHARGE DIRECTLY TO GROUND
 - WASTE WATER TO DISCHARGE INTO NEW FOUL CONNECTION TO TREATMENT PLANT
- WASTE:**
- GENERAL WASTE IS TO BE MANAGED IN LINE WITH THE EXISTING GENERAL WASTE REFUSE PROVISIONS FOR THE SITE.

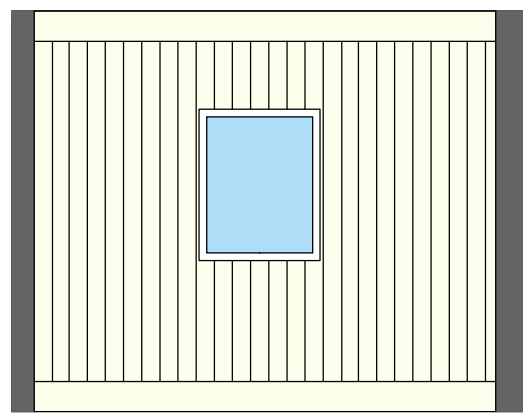

WEST ELEVATION @ 1:50

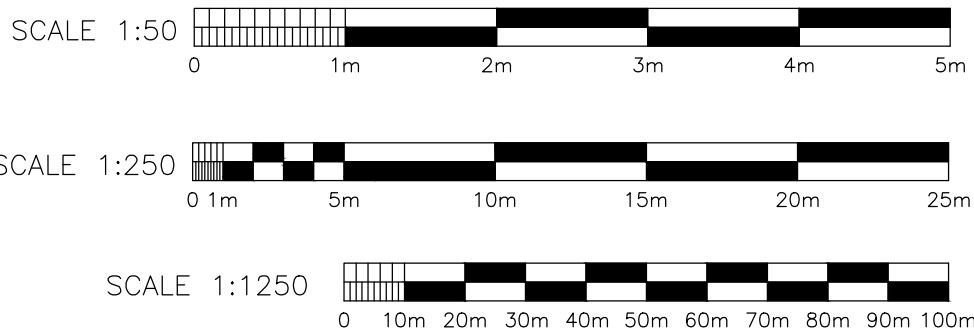

PL I	27.02.26	PLANNING ISSUE
Rev.	Date	Notes
 Dovetail Building Consultants Ltd. Severnside Business Centre 15 Lime Tree Walk Severnside, Kent TN13 1YH		
Project New Welfare Unit Purton STW Mopes Lane Purton, SN5 4HG		
Drawing Planning Drawing		
Date 27.02.2026	Drawn by JB	Scales As marked @ A1
Status	PLANNING	
Drawing No. 4266-AS1	Rev. PL I	