




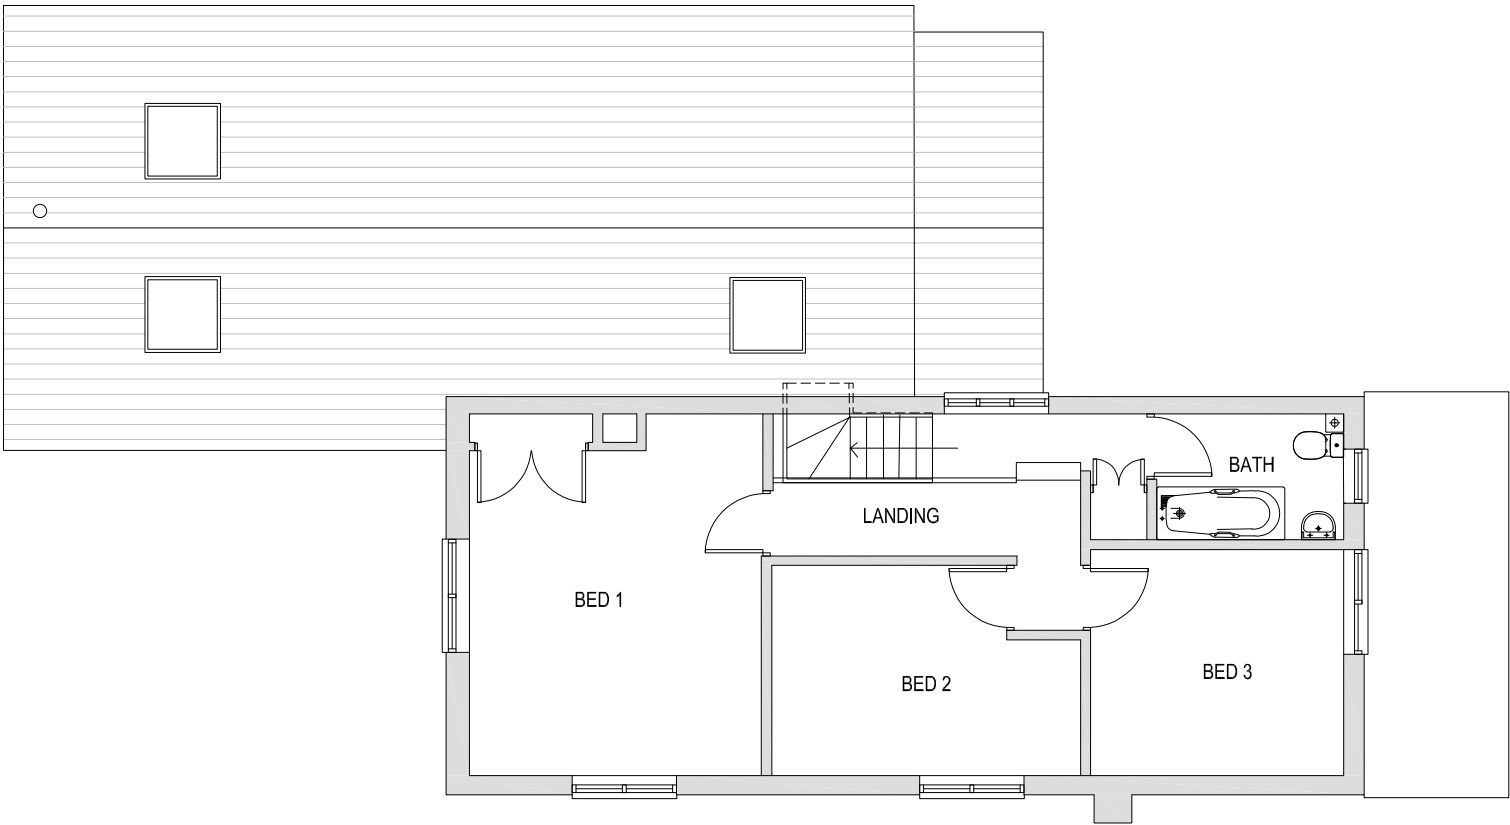

FIRST FLOOR

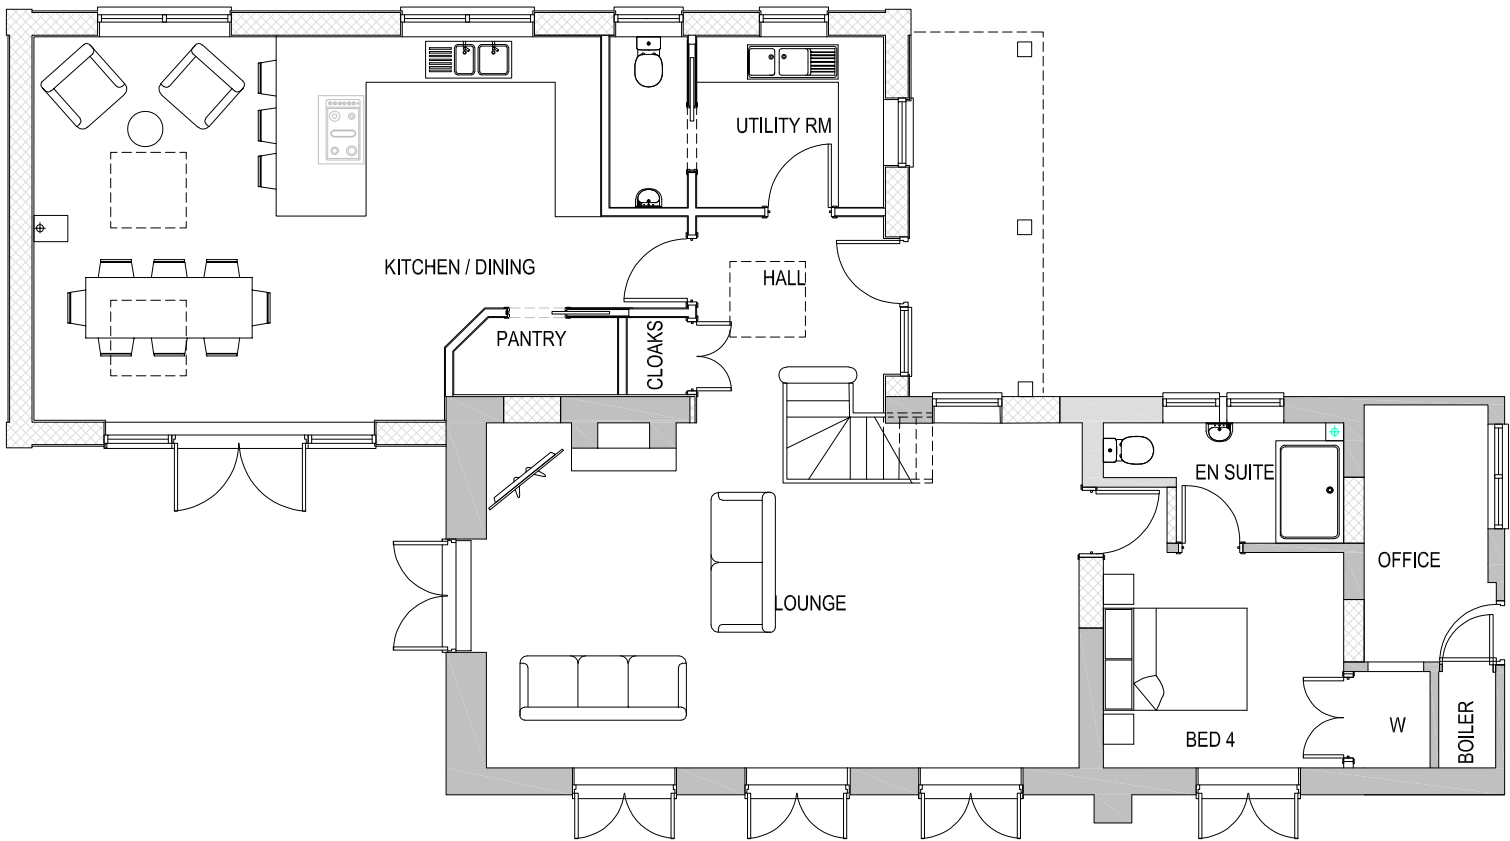

GROUND FLOOR

 

- NOTES**
- © Copyright Reserved
1. This drawing is the copyright of **NA PALMER DESIGN LTD**. It may not be copied, altered or reproduced in any way whatsoever neither passed to a third party without their written authority.
 2. Diminensions to be checked on site prior to commencing any work. Any discrepancies should be reported to the project architect immediately.
 3. Listed dimensions must be assumed approximate and checked on site.
 4. If in doubt ask.

rev.	description	date	by	ch
	drawing status: PLANNING			



NA PALMER
DESIGN LTD

NA PALMER DESIGN LTD
M: 01360109434 E: na@nypalmer.co.uk

client	MR & MRS GRACE
project	PROPOSED EXTENSION WOOD COTTAGE PYTHOUSE TISBURY SP3 6PA
drawing	PROPOSED FLOOR PLANS

drawn	scale	checked	date
NAP	1:100@A3		JUN 26

drawing No.	revision
10588-PL-02	A