


262

Buildings 18 & 19 - Proposed North Elevation

1:50 @ A1

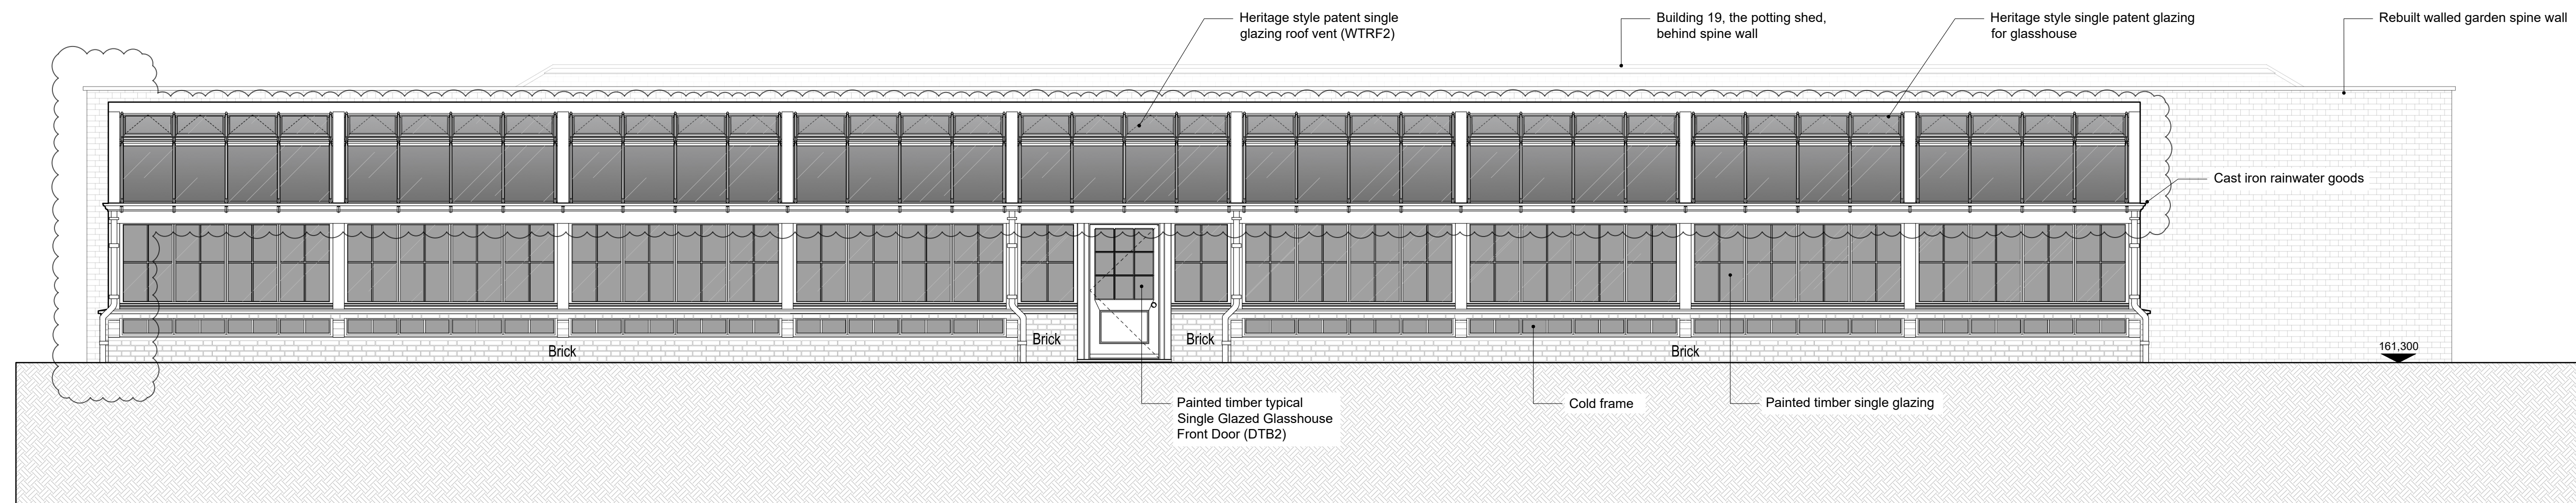



262

Buildings 18 & 19 - Proposed South Elevation

1:50 @ A1

No. Notes

1. Dimensions to be verified on site. Only figured dimensions to be used and any discrepancies in dimensions are to be reported to the architect. No dimensions are to be scaled from printed drawings. Any areas indicated on this drawing are for guidance only. No responsibility is taken for their accuracy.
2. There is a risk of injury or death in construction if the works are not properly planned and supervised. The contractor must not undertake any element of the work without first having carried out the necessary risk assessments and prepared detailed method statements.

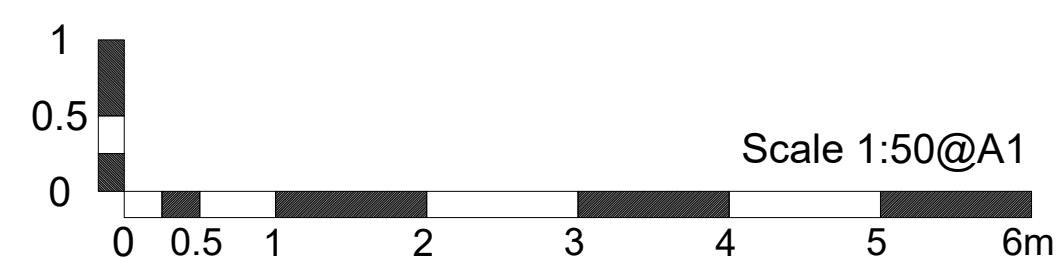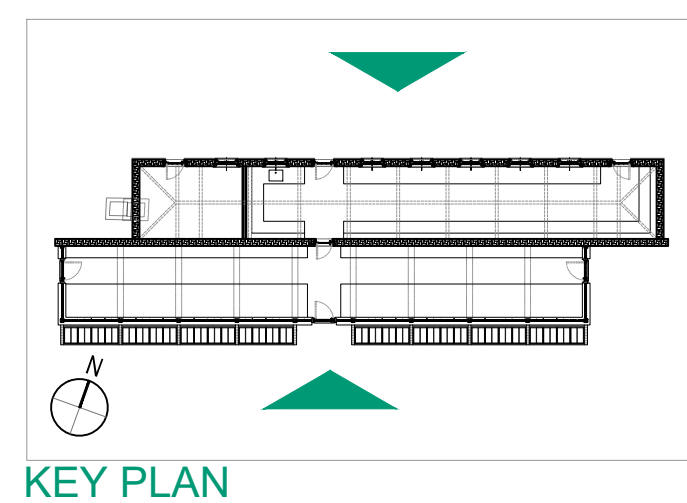

FOR PLANNING

Job: TH - Walled Garden Buildings

Title: Buildings 18 & 19 - North & South Elevations P3

Type: Building 18 & 19

Status: FOR PLANNING

P3	Secondary spine wall length reduced. Glasshouse roof glazing amended according to supplier design	15/06/26	drawn by	JM	checked by	-	approved by	-
P2	Casement & doors amended. Levels added	14/03/26	scale	1:50 @ A1	size	A1	date	15/06/26
P1	Initial Release	dd/mm/yy	job number	3124	drawing number	262	revision	P3
no.	revision.	date.						

BLDA ARCHITECTS

RIBA  211 Design Centre East
Chelsea Harbour
London, SW10 0XF
mail@blda.co.uk
www.blda.co.uk
t +44 (0) 20 7838 5555