


b o u n d a r y



SCALE 1:50 (at size A3)

D R I V E W A Y

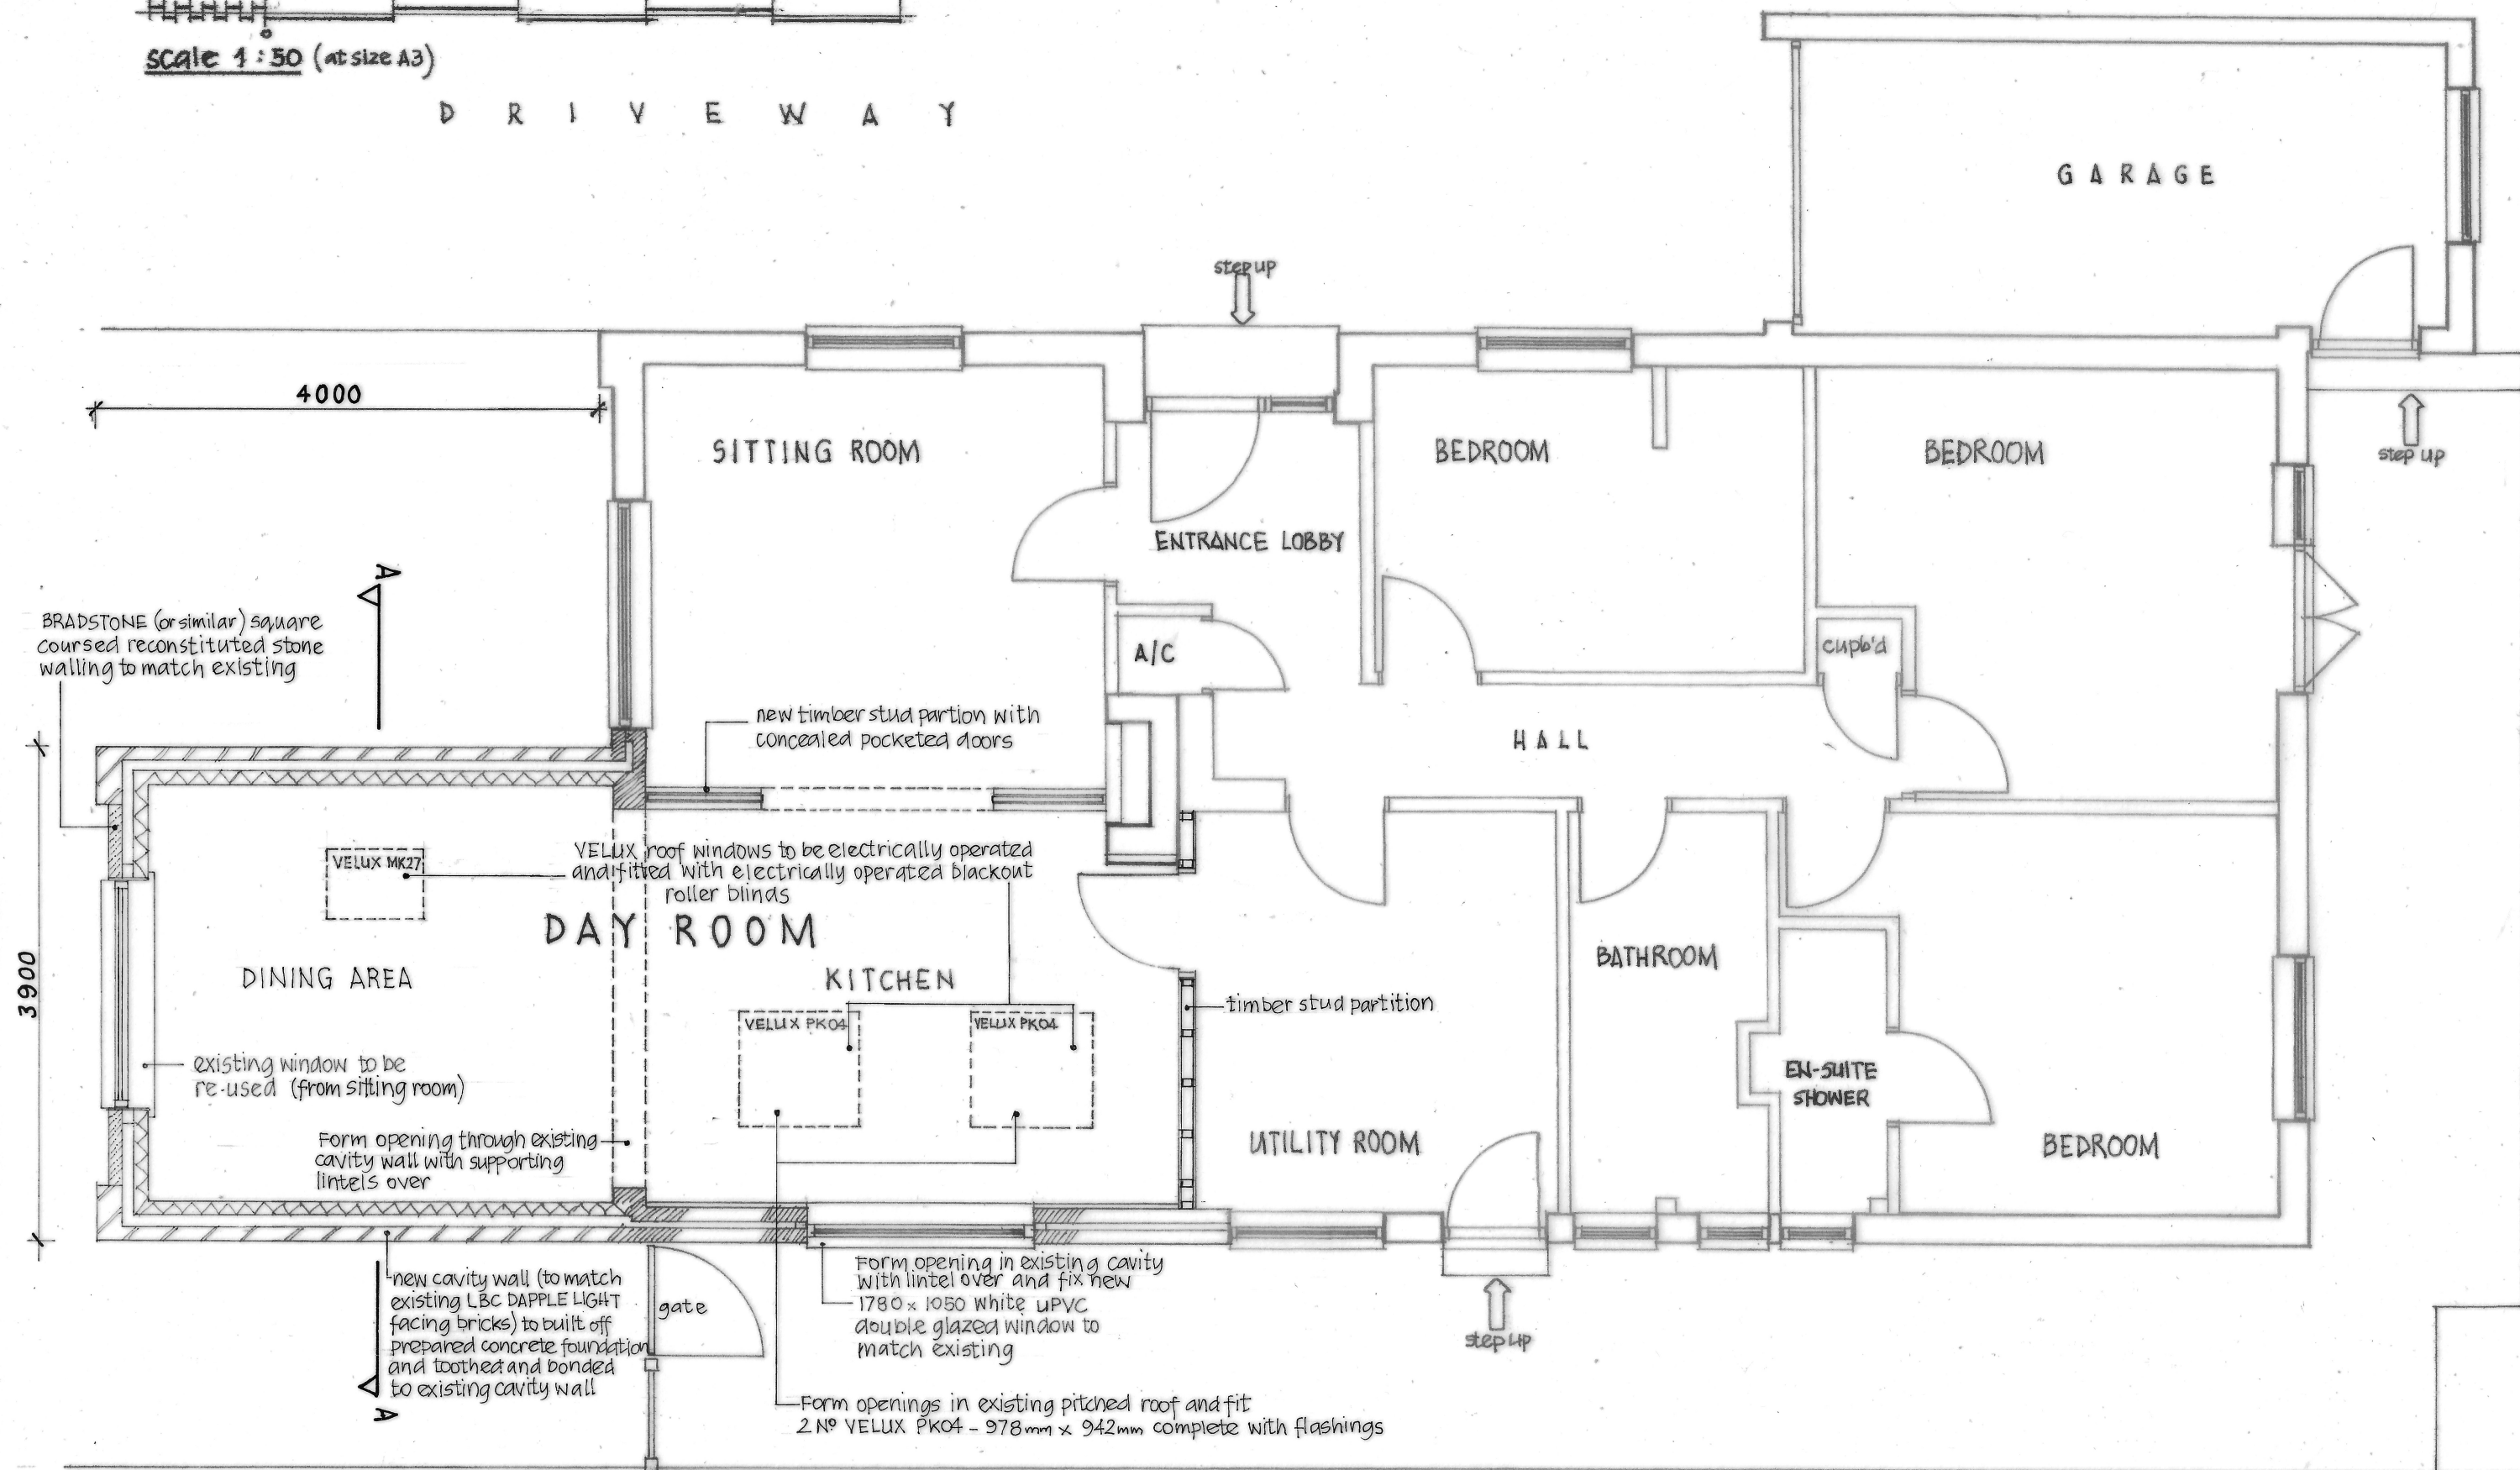

GRAHAM C DYE

Building Design Service

44 The Oaks, Quakers Yard, Treharris

MERTHYR TYDFIL CF46 5HQ

tel: 07771 908488

email: gdye4801@gmail.com

NOTES:

Rev A - additional notes - 12/6/26

All dimensions must be checked on site and not scaled from this drawing.

Client

MS. SARAH ROBSON

Job Title PROPOSED SINGLE STOREY EXTENSION TO FRONT ELEVATION TO FORM A DAY ROOM AT SALLY'S GARDEN, DINTON ROAD, FOVANT, WILTS.. SP35JW

Scale

1:50 (at size A3)

Drawn by GCD

Date June 2026

Drawing Title

PROPOSED FLOOR PLAN

Drg No.

0646/7/26

Rev

A