


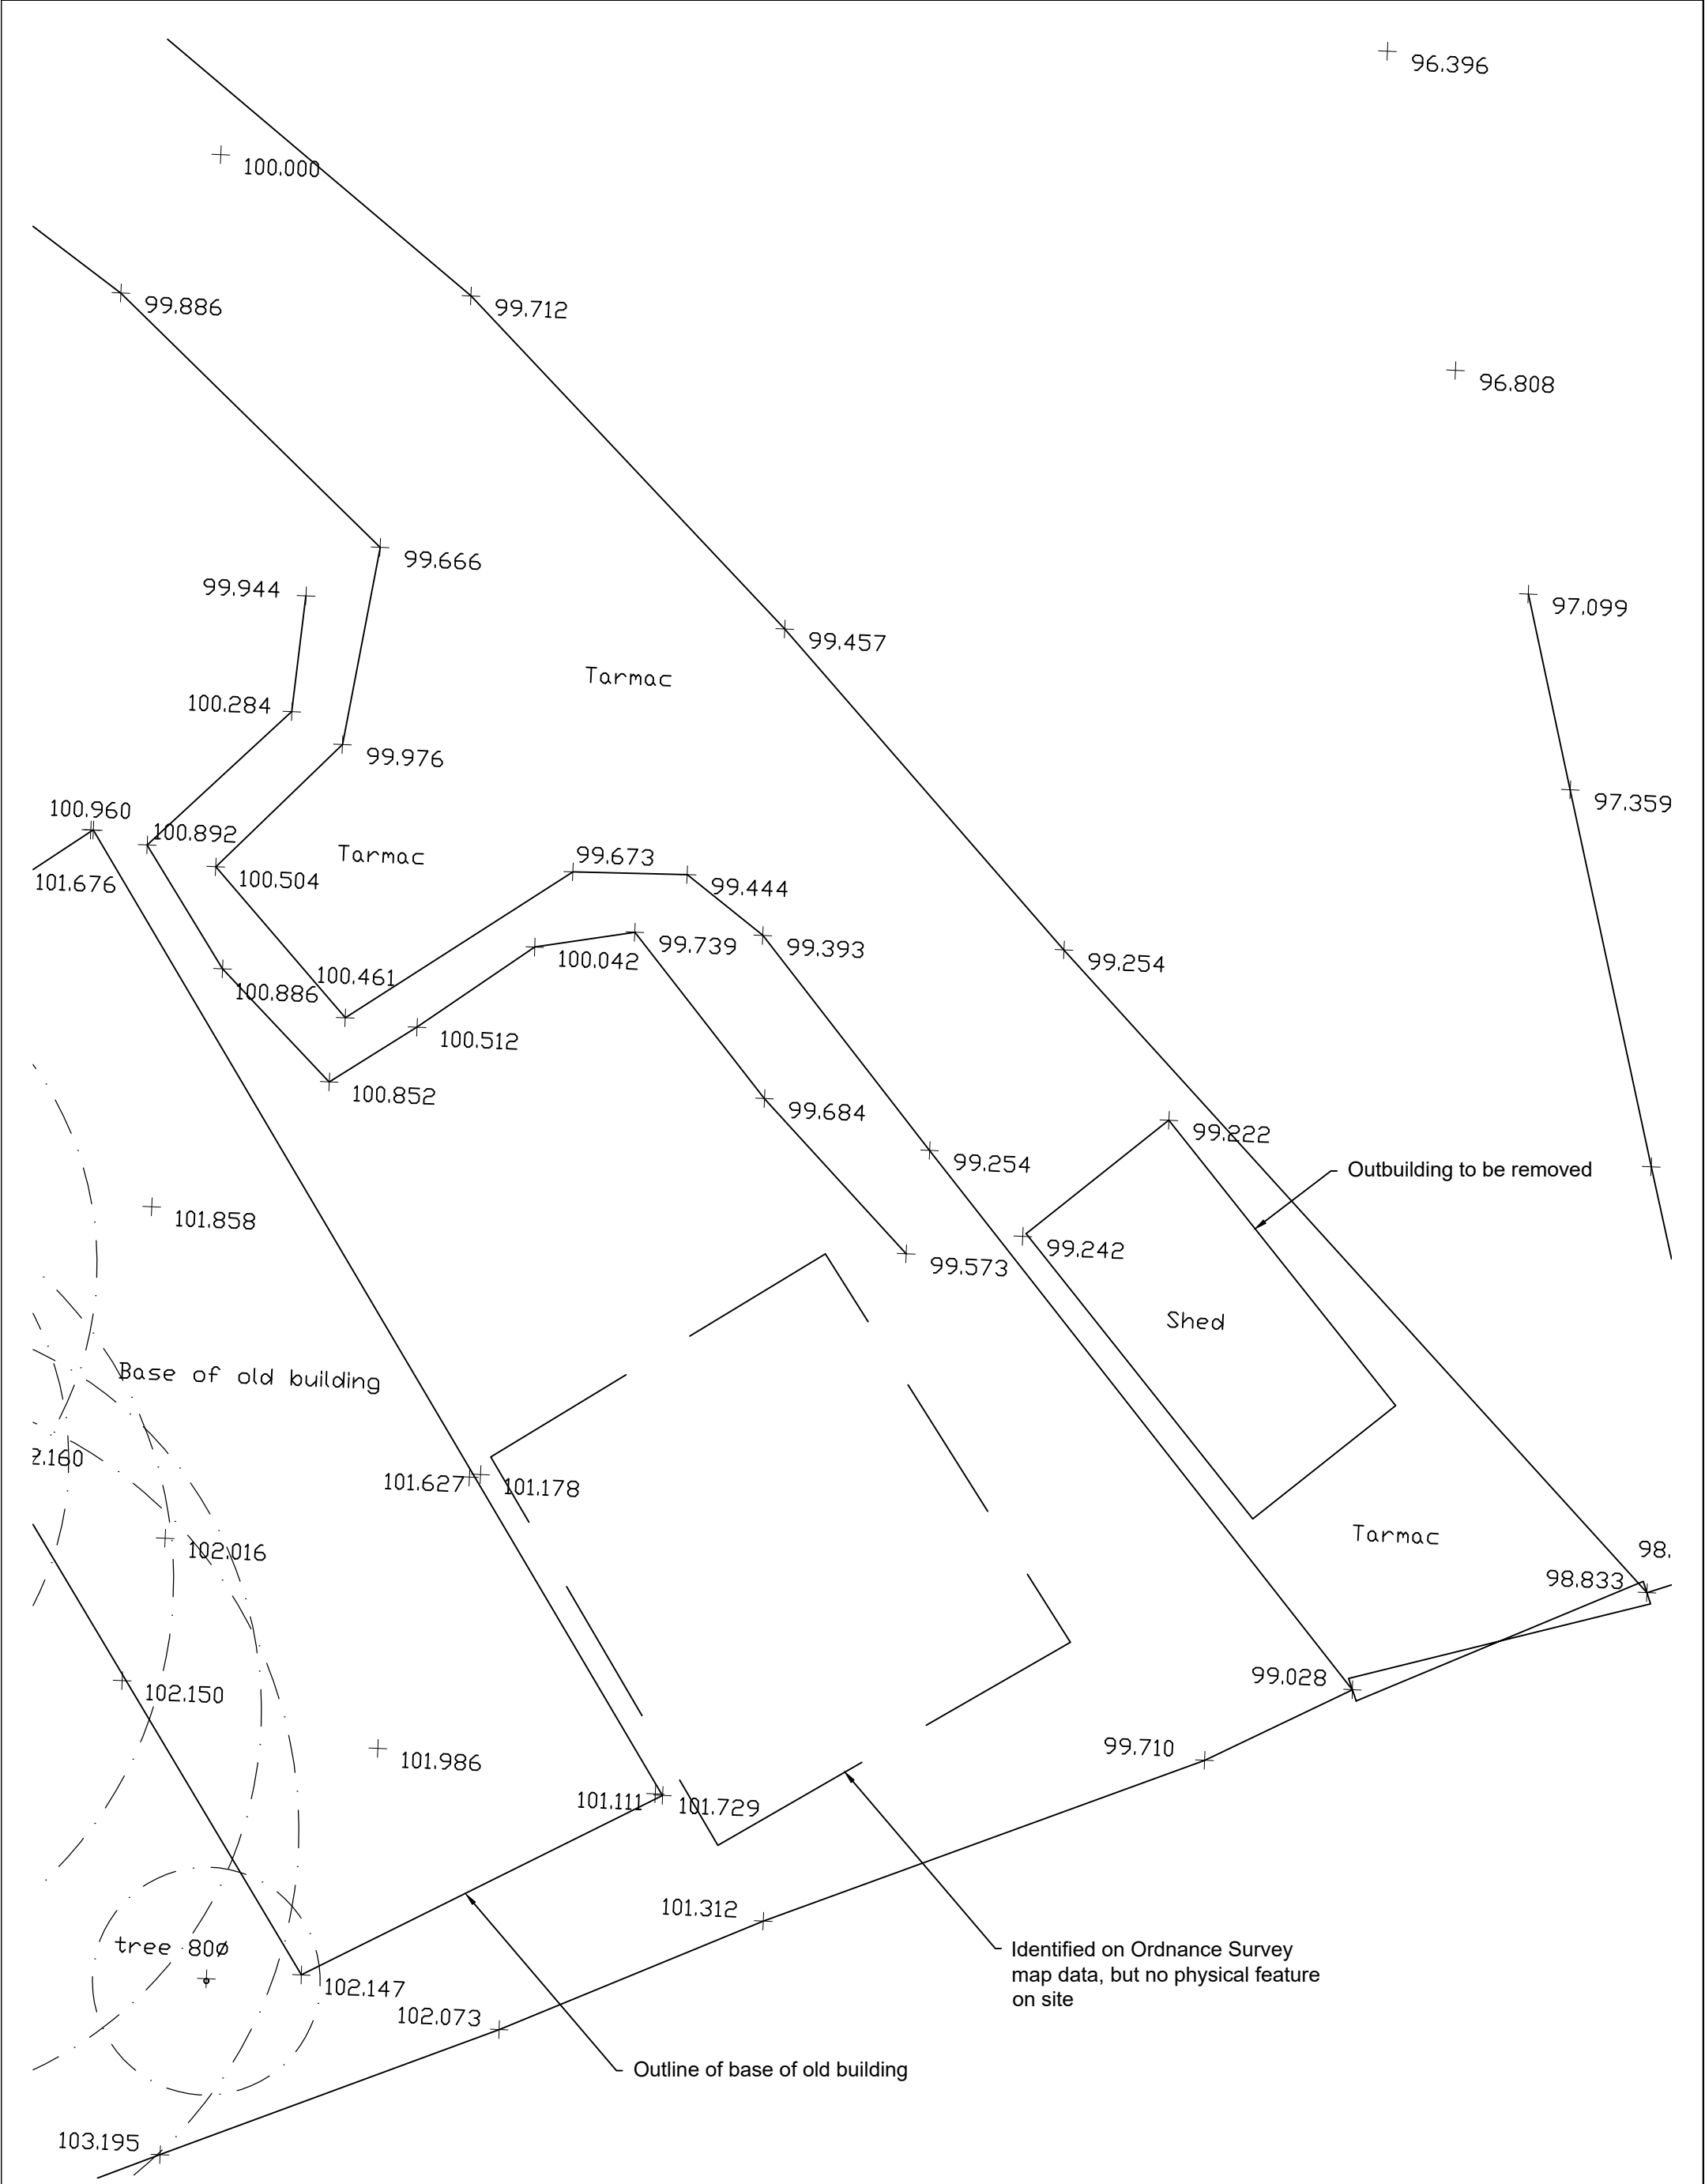

Rev No.	Revision Note.	Date	Drawn	Checked

NUMBER - REV - CLIENT - PROJECT 05800-00 - A - Mr & Mrs Veitch - Netheravon House		
TITLE Existing Site Plan		BOURNE VALLEY ASSOCIATES ANDOVER LANE FARM FABERSTOWN ANDOVER HAMPSHIRE SP11 9PE Tel: 01264 850159 Email: info@bournevalley.co.uk
DATE 23.04.26	SHEET 03	
DRN BY AW	CHK BY AW	
SCALE 1:100		PAPER SIZE A3