


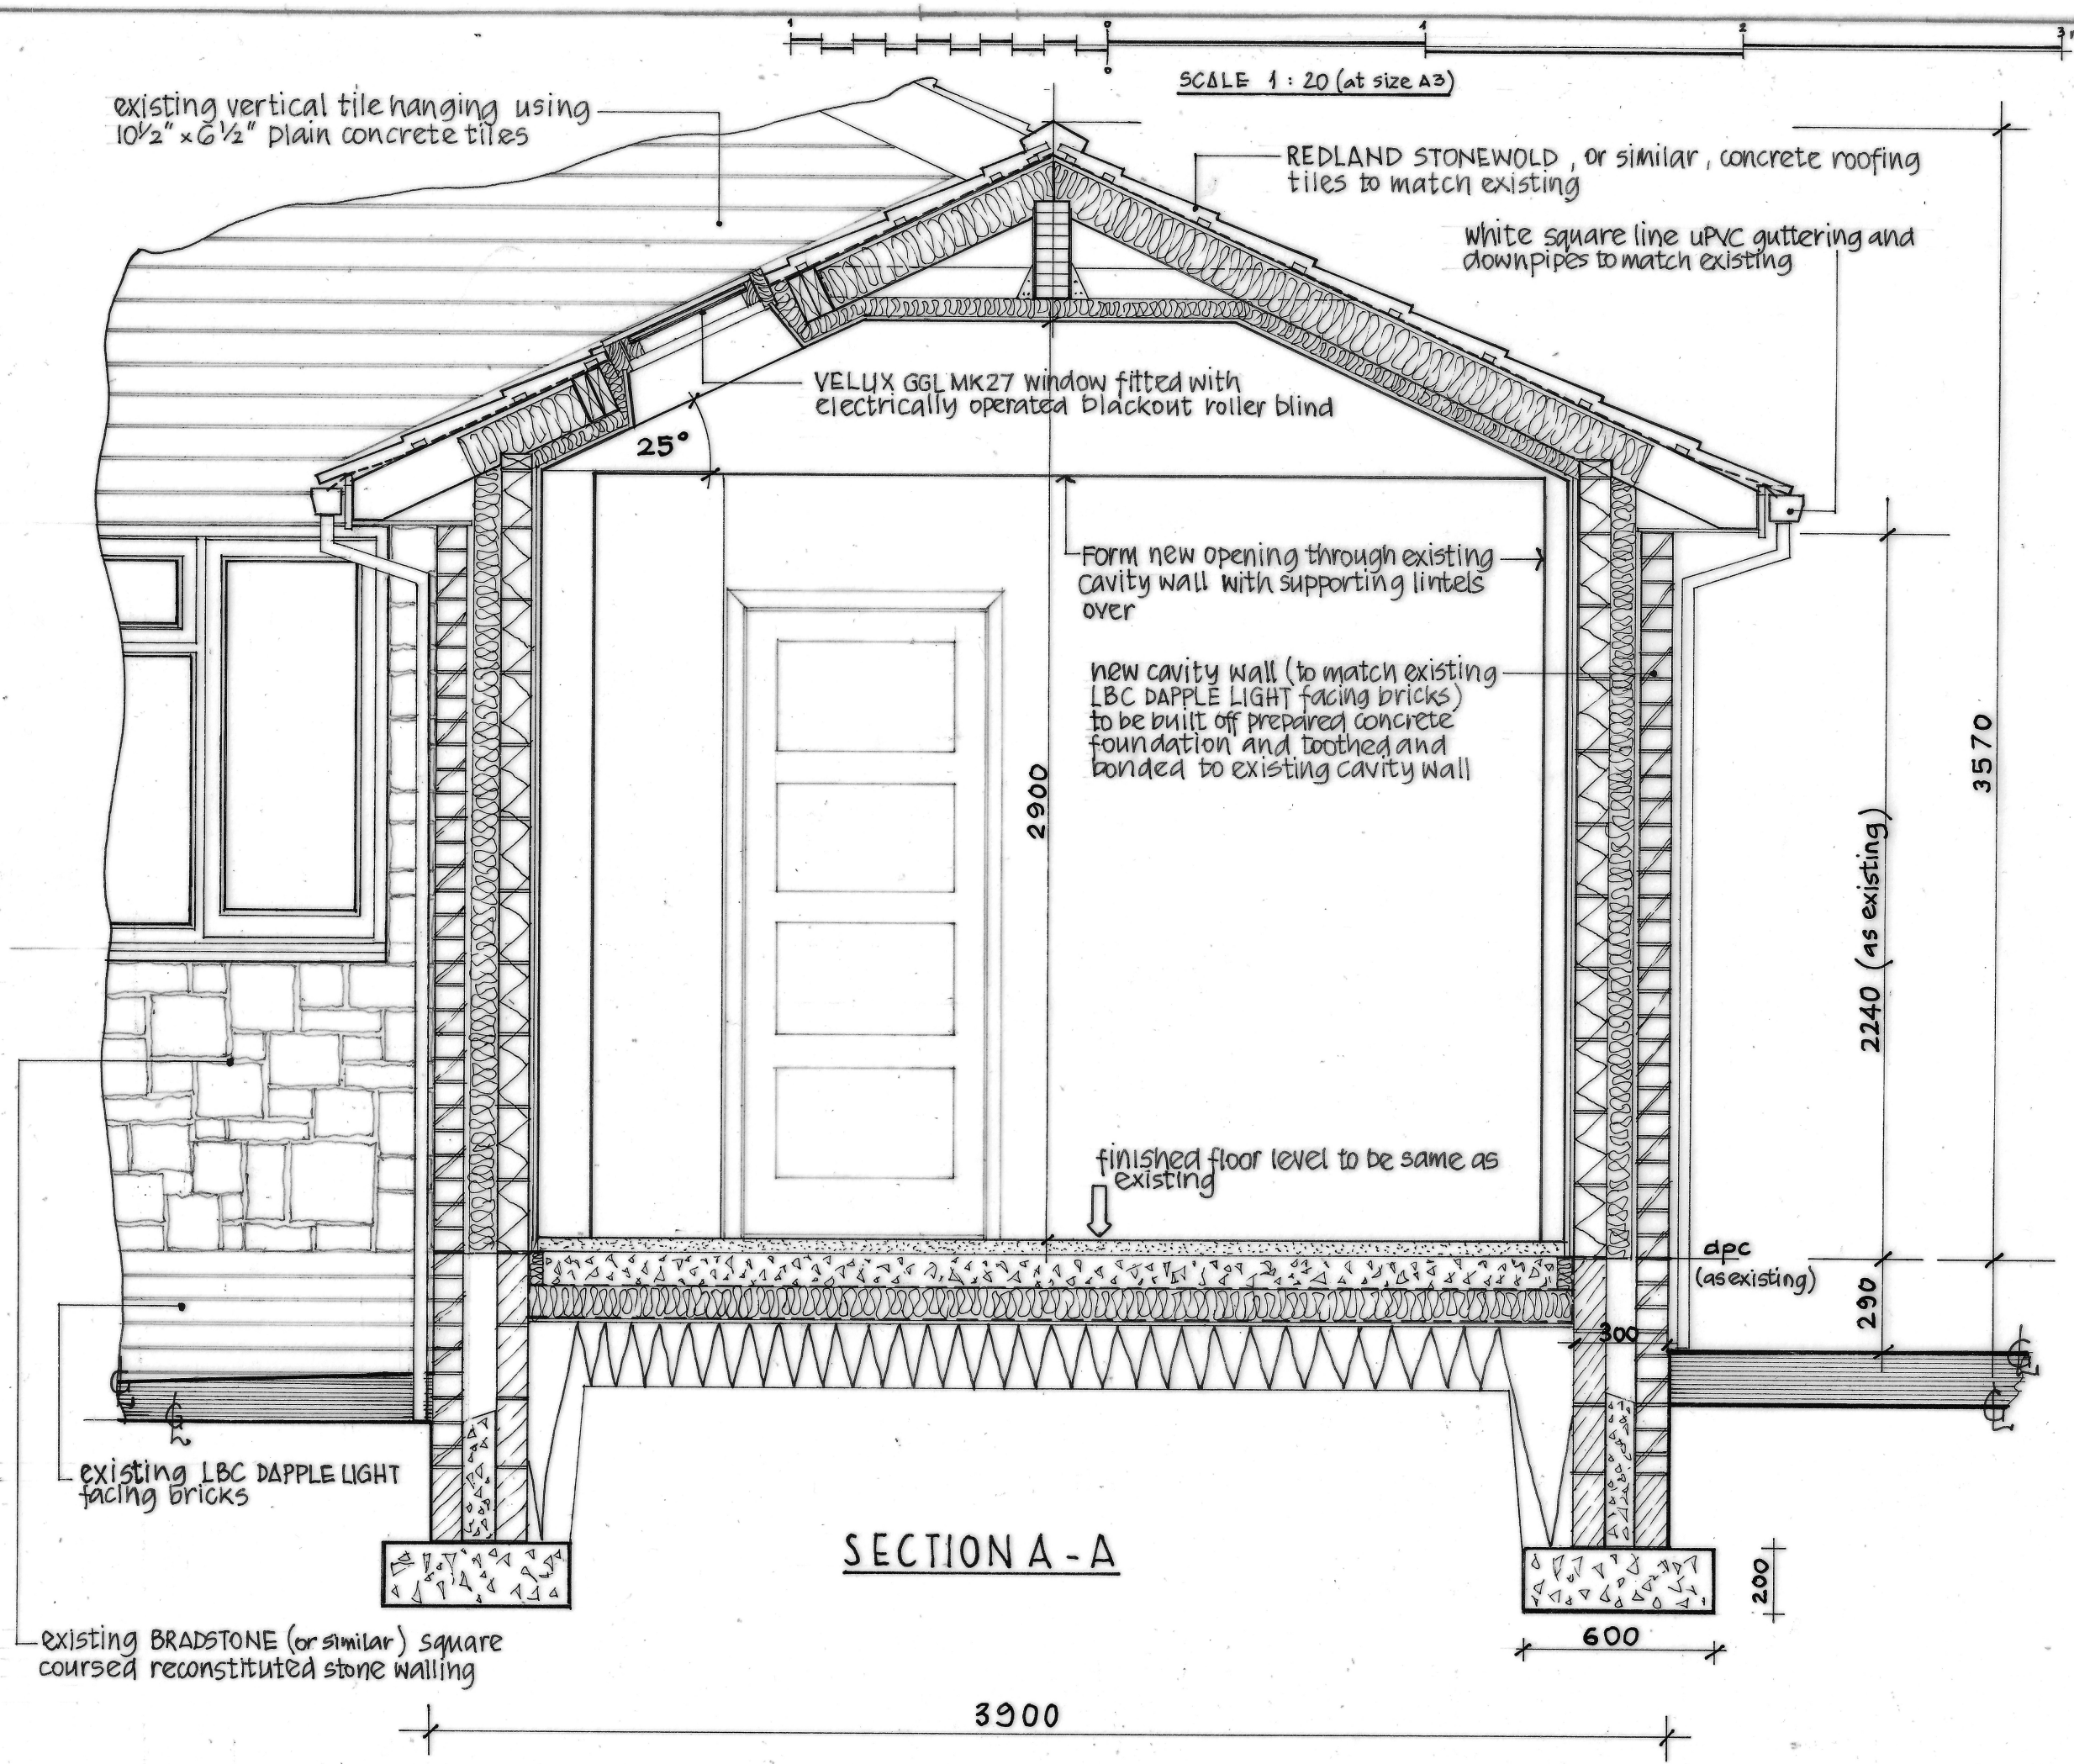

SCALE 1 : 20 (at size A3)

existing vertical tile hanging using  
10 1/2" x 6 1/2" plain concrete tiles

REDLAND STONEWOLD, or similar, concrete roofing  
tiles to match existing

white square line upvc guttering and  
downpipes to match existing

VELUX GGL MK27 window fitted with  
electrically operated blackout roller blind

25°

Form new opening through existing  
cavity wall with supporting lintels  
over

new cavity wall (to match existing  
LBC DAPPLE LIGHT facing bricks)  
to be built off prepared concrete  
foundation and toothed and  
bonded to existing cavity wall

2900

finished floor level to be same as  
existing

3570

2240 (as existing)

dpc  
(as existing)

290

300

200

600

3900

existing LBC DAPPLE LIGHT  
facing bricks

existing BRADSTONE (or similar) square  
coursed reconstituted stone walling

SECTION A - A

© copyright

**GRAHAM C DYE**

44 THE OAKS  
QUAKERS YARD  
TREHARRIS  
MERTHYR TYDFIL  
CF46 5HQ

Mobile: 07771 908488  
e-mail: [gdye4801@gmail.com](mailto:gdye4801@gmail.com)

Client

MS SARAH ROBSON

Job Title

PROPOSED SINGLE STOREY  
EXTENSION TO FRONT ELEVATION  
TO FORM A DAY ROOM AT  
SALLY'S GARDEN, DINTON ROAD,  
FOVANT, WILTS.. SP3 5JW

Drawing Title

SECTION A - A

Scale

1 : 20 (at size A3)

Date

June 2026

Drawn by

GCD

Drg. No.

0646/12/26

Rev.