

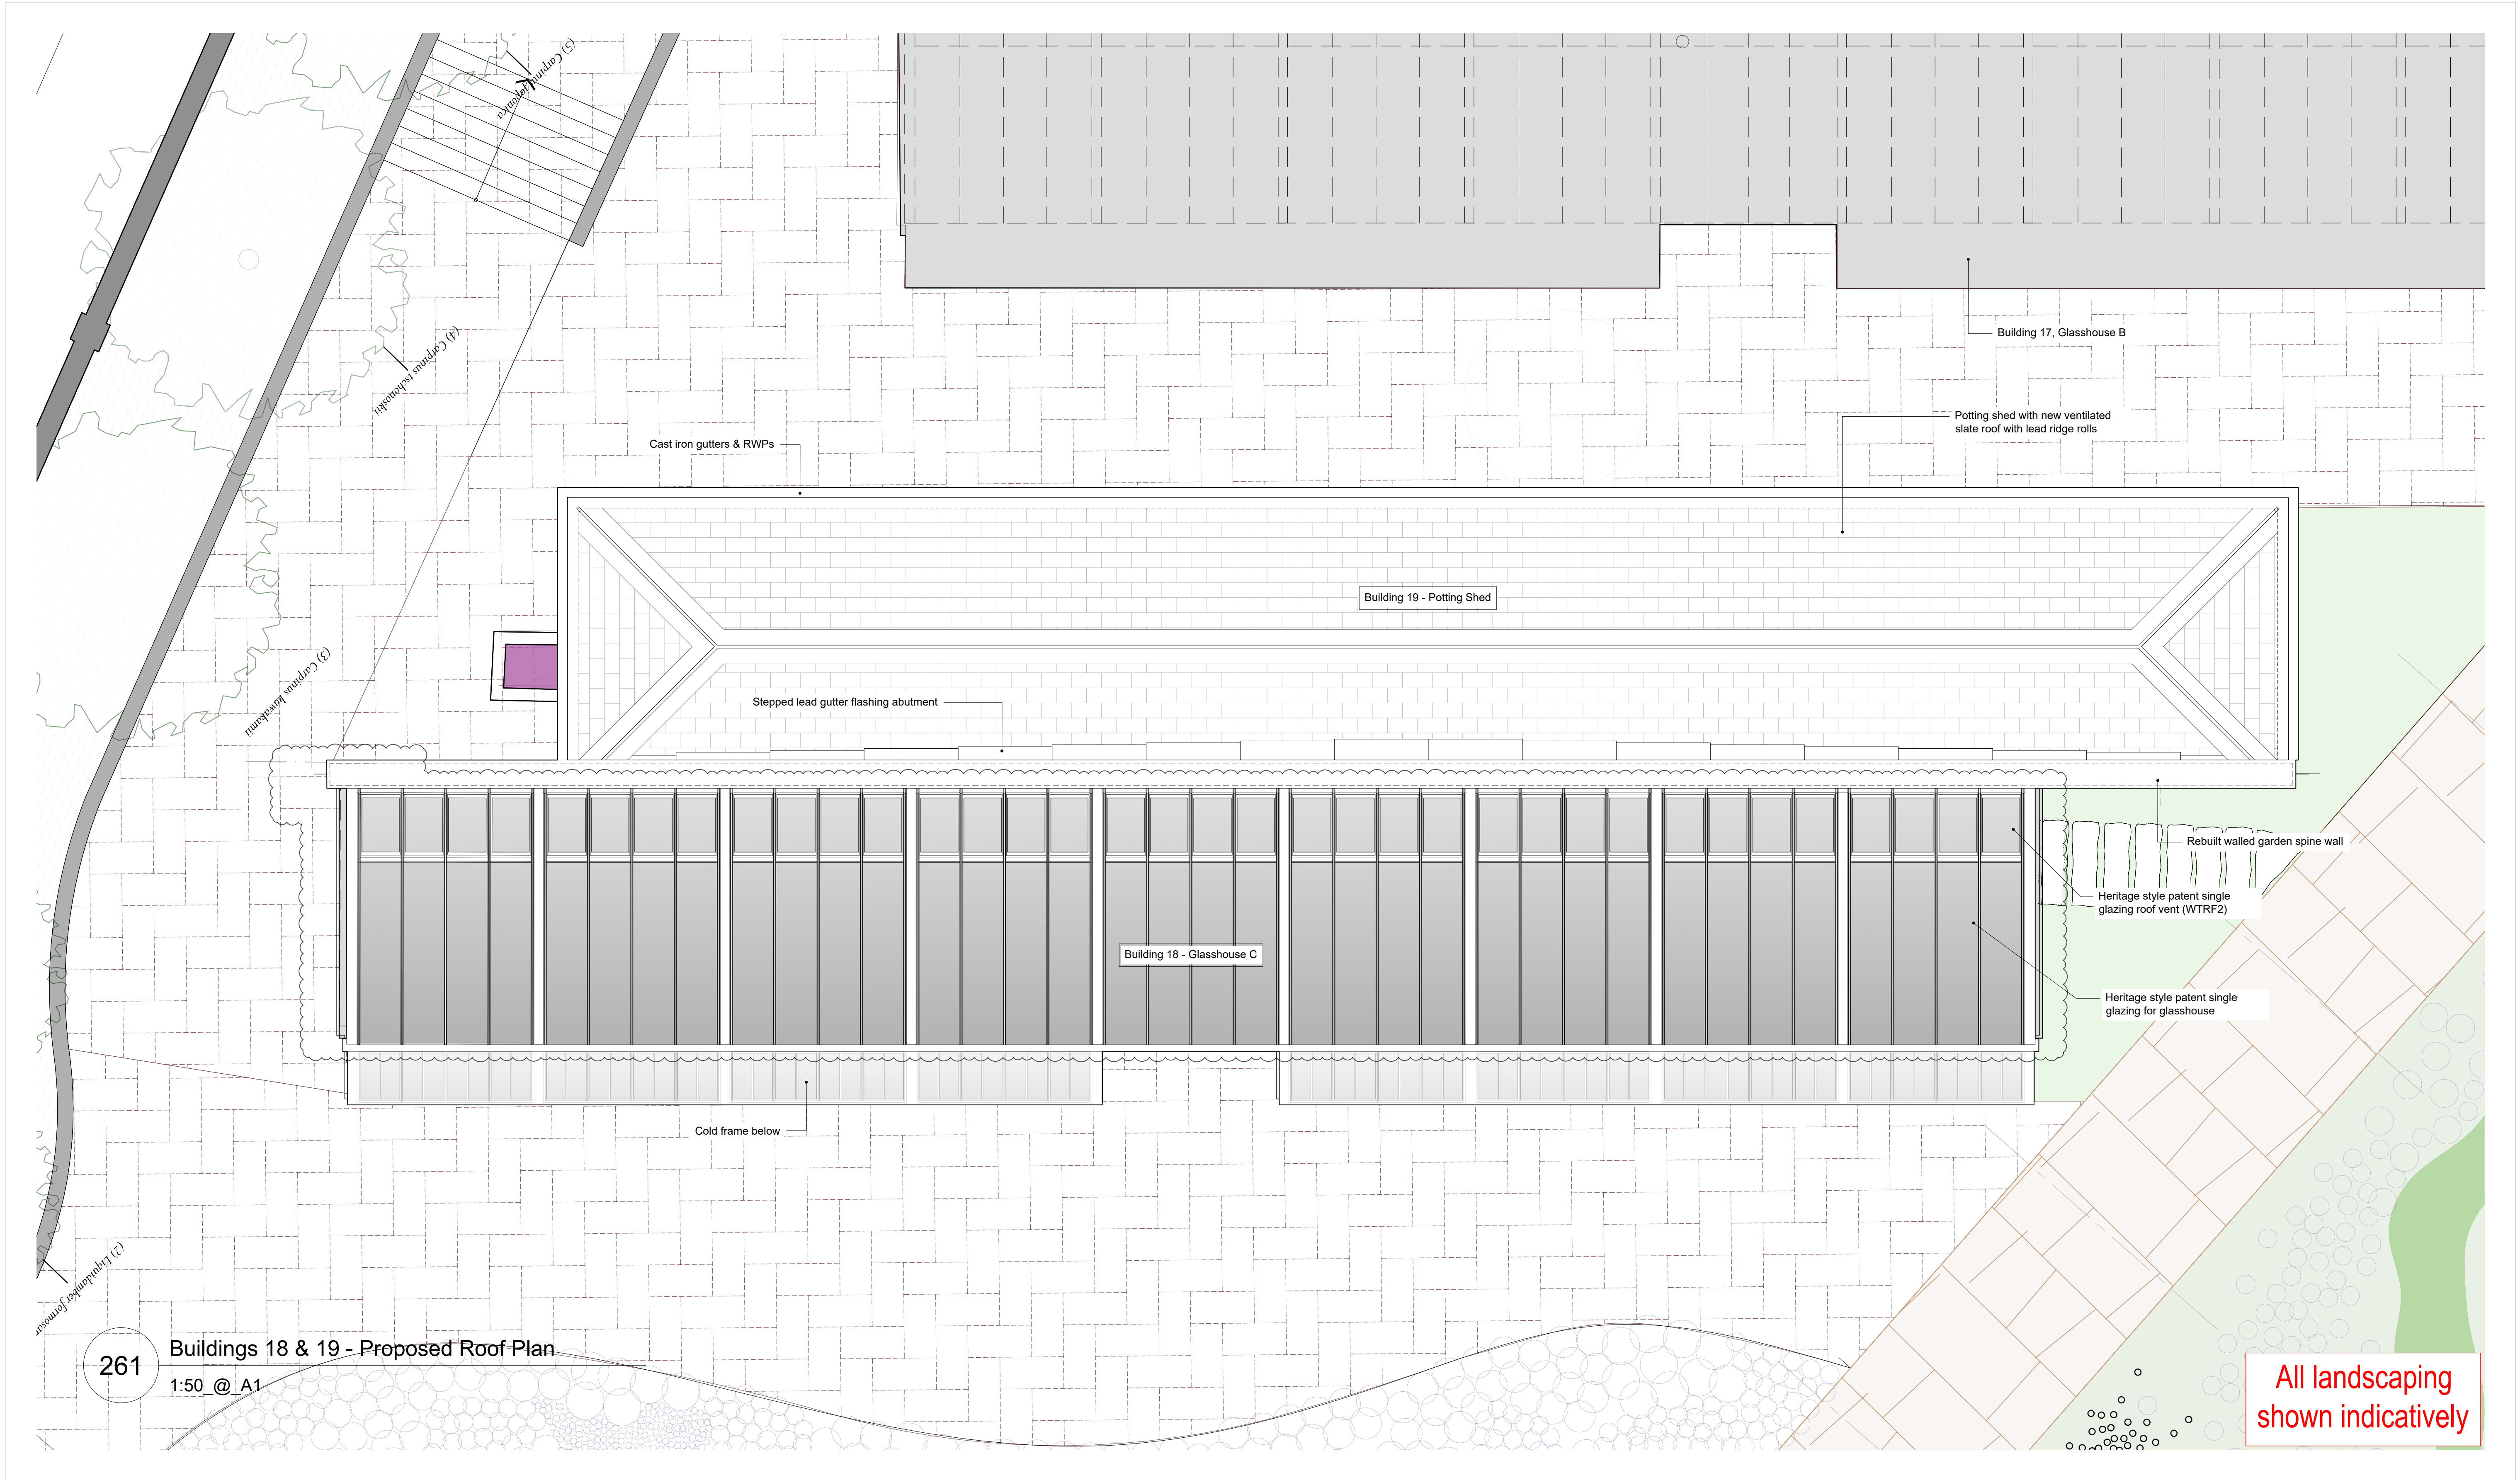
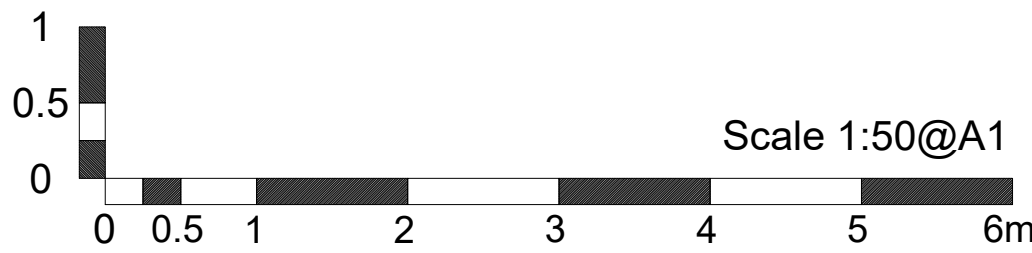


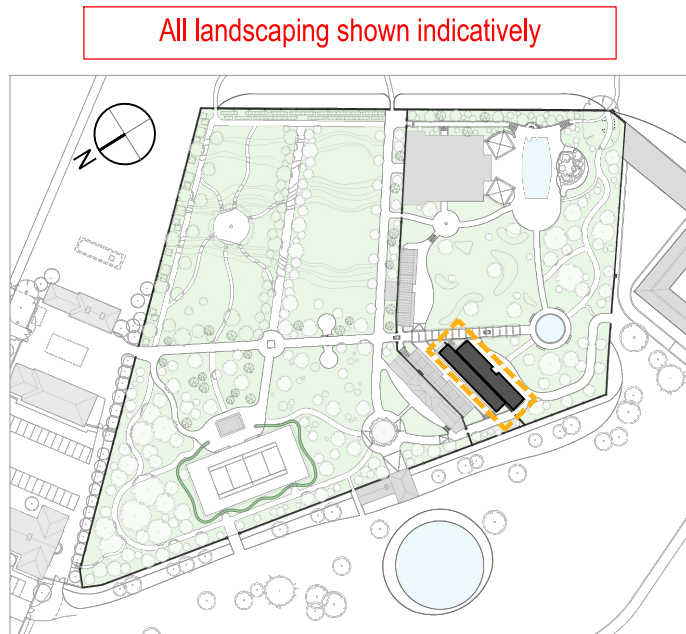

No. Notes

- Dimensions to be verified on site. Only figured dimensions to be used and any discrepancies in dimensions are to be reported to the architect. No dimensions are to be scaled from printed drawings. Any areas indicated on this drawing are for guidance only. No responsibility is taken for their accuracy.
- There is a risk of injury or death in construction if the works are not properly planned and supervised. The contractor must not undertake any element of the work without first having carried out the necessary risk assessments and prepared detailed method statements.

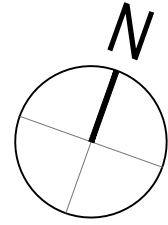

FOR PLANNING

Job: TH - Walled Garden Buildings
Title: Buildings 18 & 19 GA Roof Plan P3

Type: Building 18 & 19

Status: FOR PLANNING

drawn by	JM	checked by	DY	approved by	DY
scale	1:50 @ A1	size	A1	date	15/06/26
job number	3124	drawing number	261	revision	P3

P3	Secondary spine wall reduced. Glasshouse roof glazing changed according to supplier design	15/06/26
P2	Spine wall extent and annotation amendments	14/03/26
P1	Initial Release	dd/mm/yy
no.	revision.	date.

BLDA ARCHITECTS

RIBA
Chartered Practice

211 Design Centre East
Chelsea Harbour
London, SW10 0XF

mail@blda.co.uk
www.blda.co.uk
t+44 (0) 20 7838 5555