


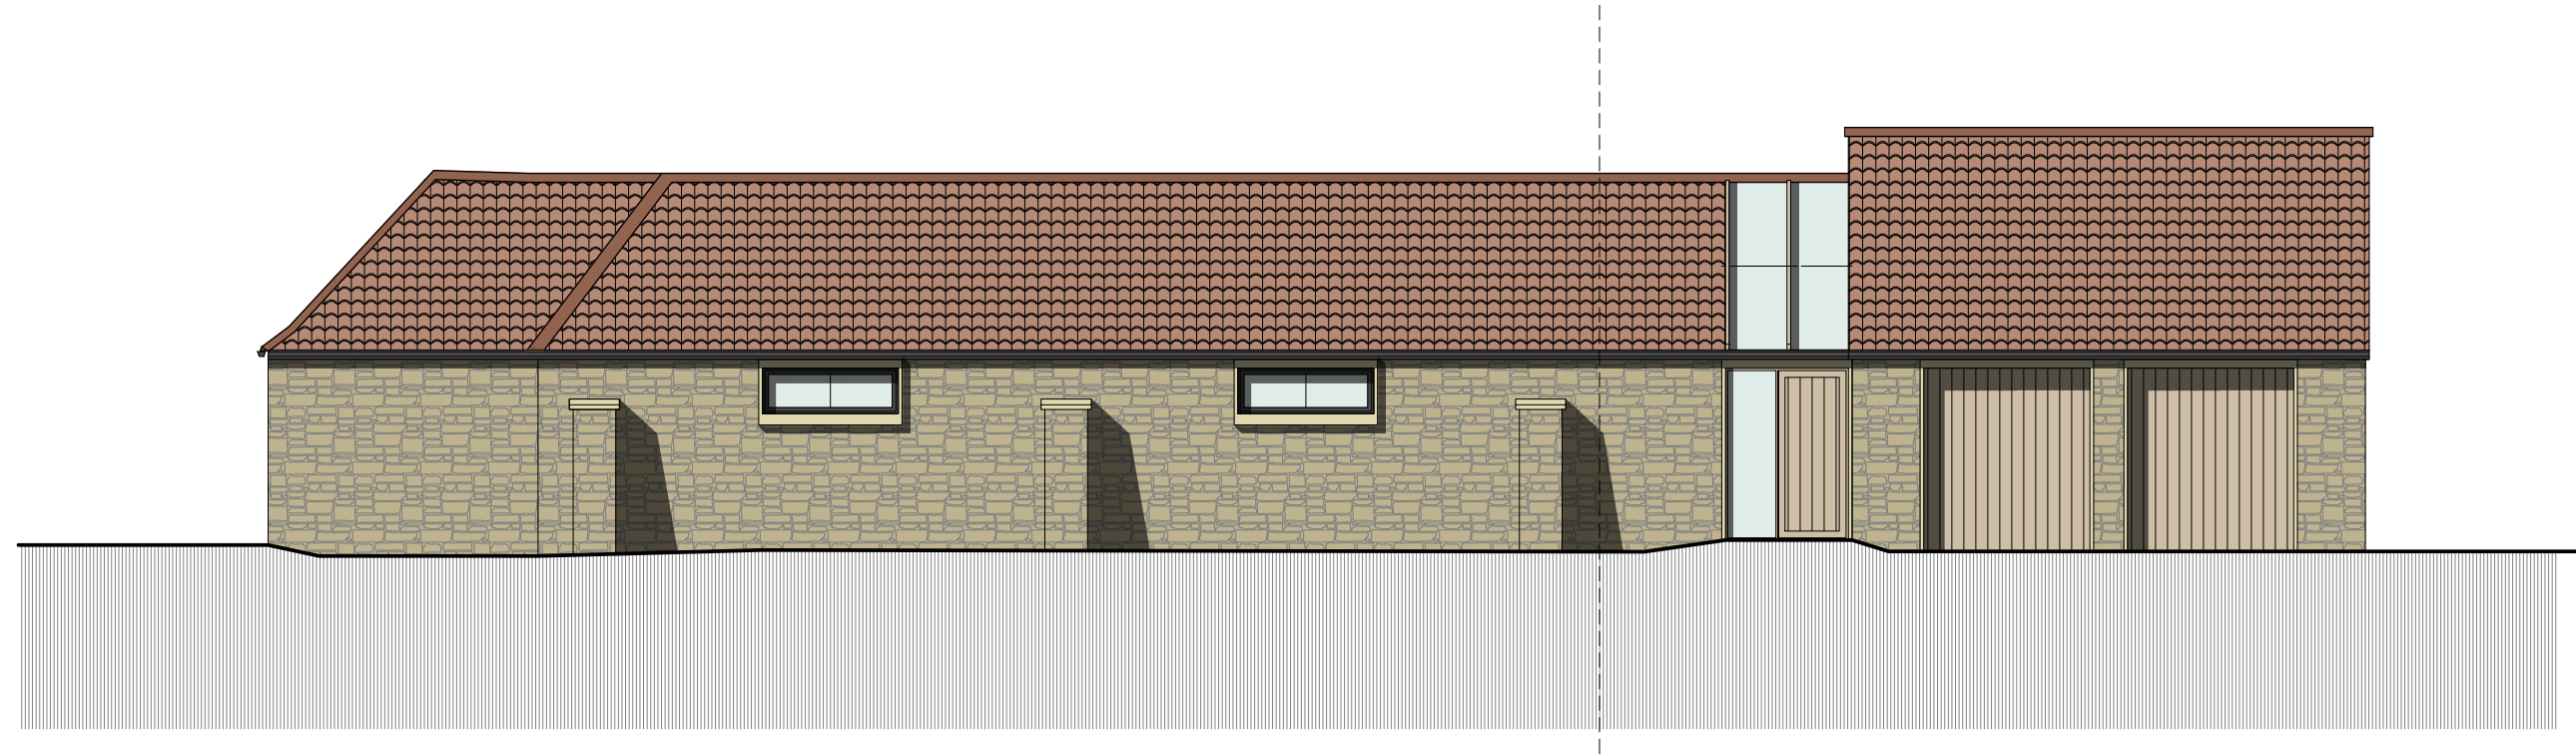

0 5m
East Elevation
Proposed

ECOLOGY LEGEND
Ecology features marked in blue on plans.



West Elevation
Proposed

ECOLOGY LEGEND
Ecology features marked in blue on plans.

TEA ARCHITECTS
5 Argyle Street
Bath
BA2 4BA
www.tea-architects.co.uk

Do not scale, use only figured dimensions unless for planning purposes. Dimensions are displayed in millimetres unless stated otherwise. All dimensions and setting out are to be checked on site prior to starting work, report any discrepancies immediately. This drawing is not to be used for either the valuation or purchase of a property or building site.

Copyright of this drawing belongs solely to TEA Architects Ltd. This drawing must only be used for the purpose for which it is supplied and its contents must not be reproduced for any purpose without written permission.

Project Name:	Palmers Close, Hilperton
Drawing Title:	East And West Elevations - Proposed
Project Number:	2436
Drawing No:	031
Revision:	H
Date:	15/06/2026
Status:	Planning
Scale @	A3 HORIZONTAL
	1:100