
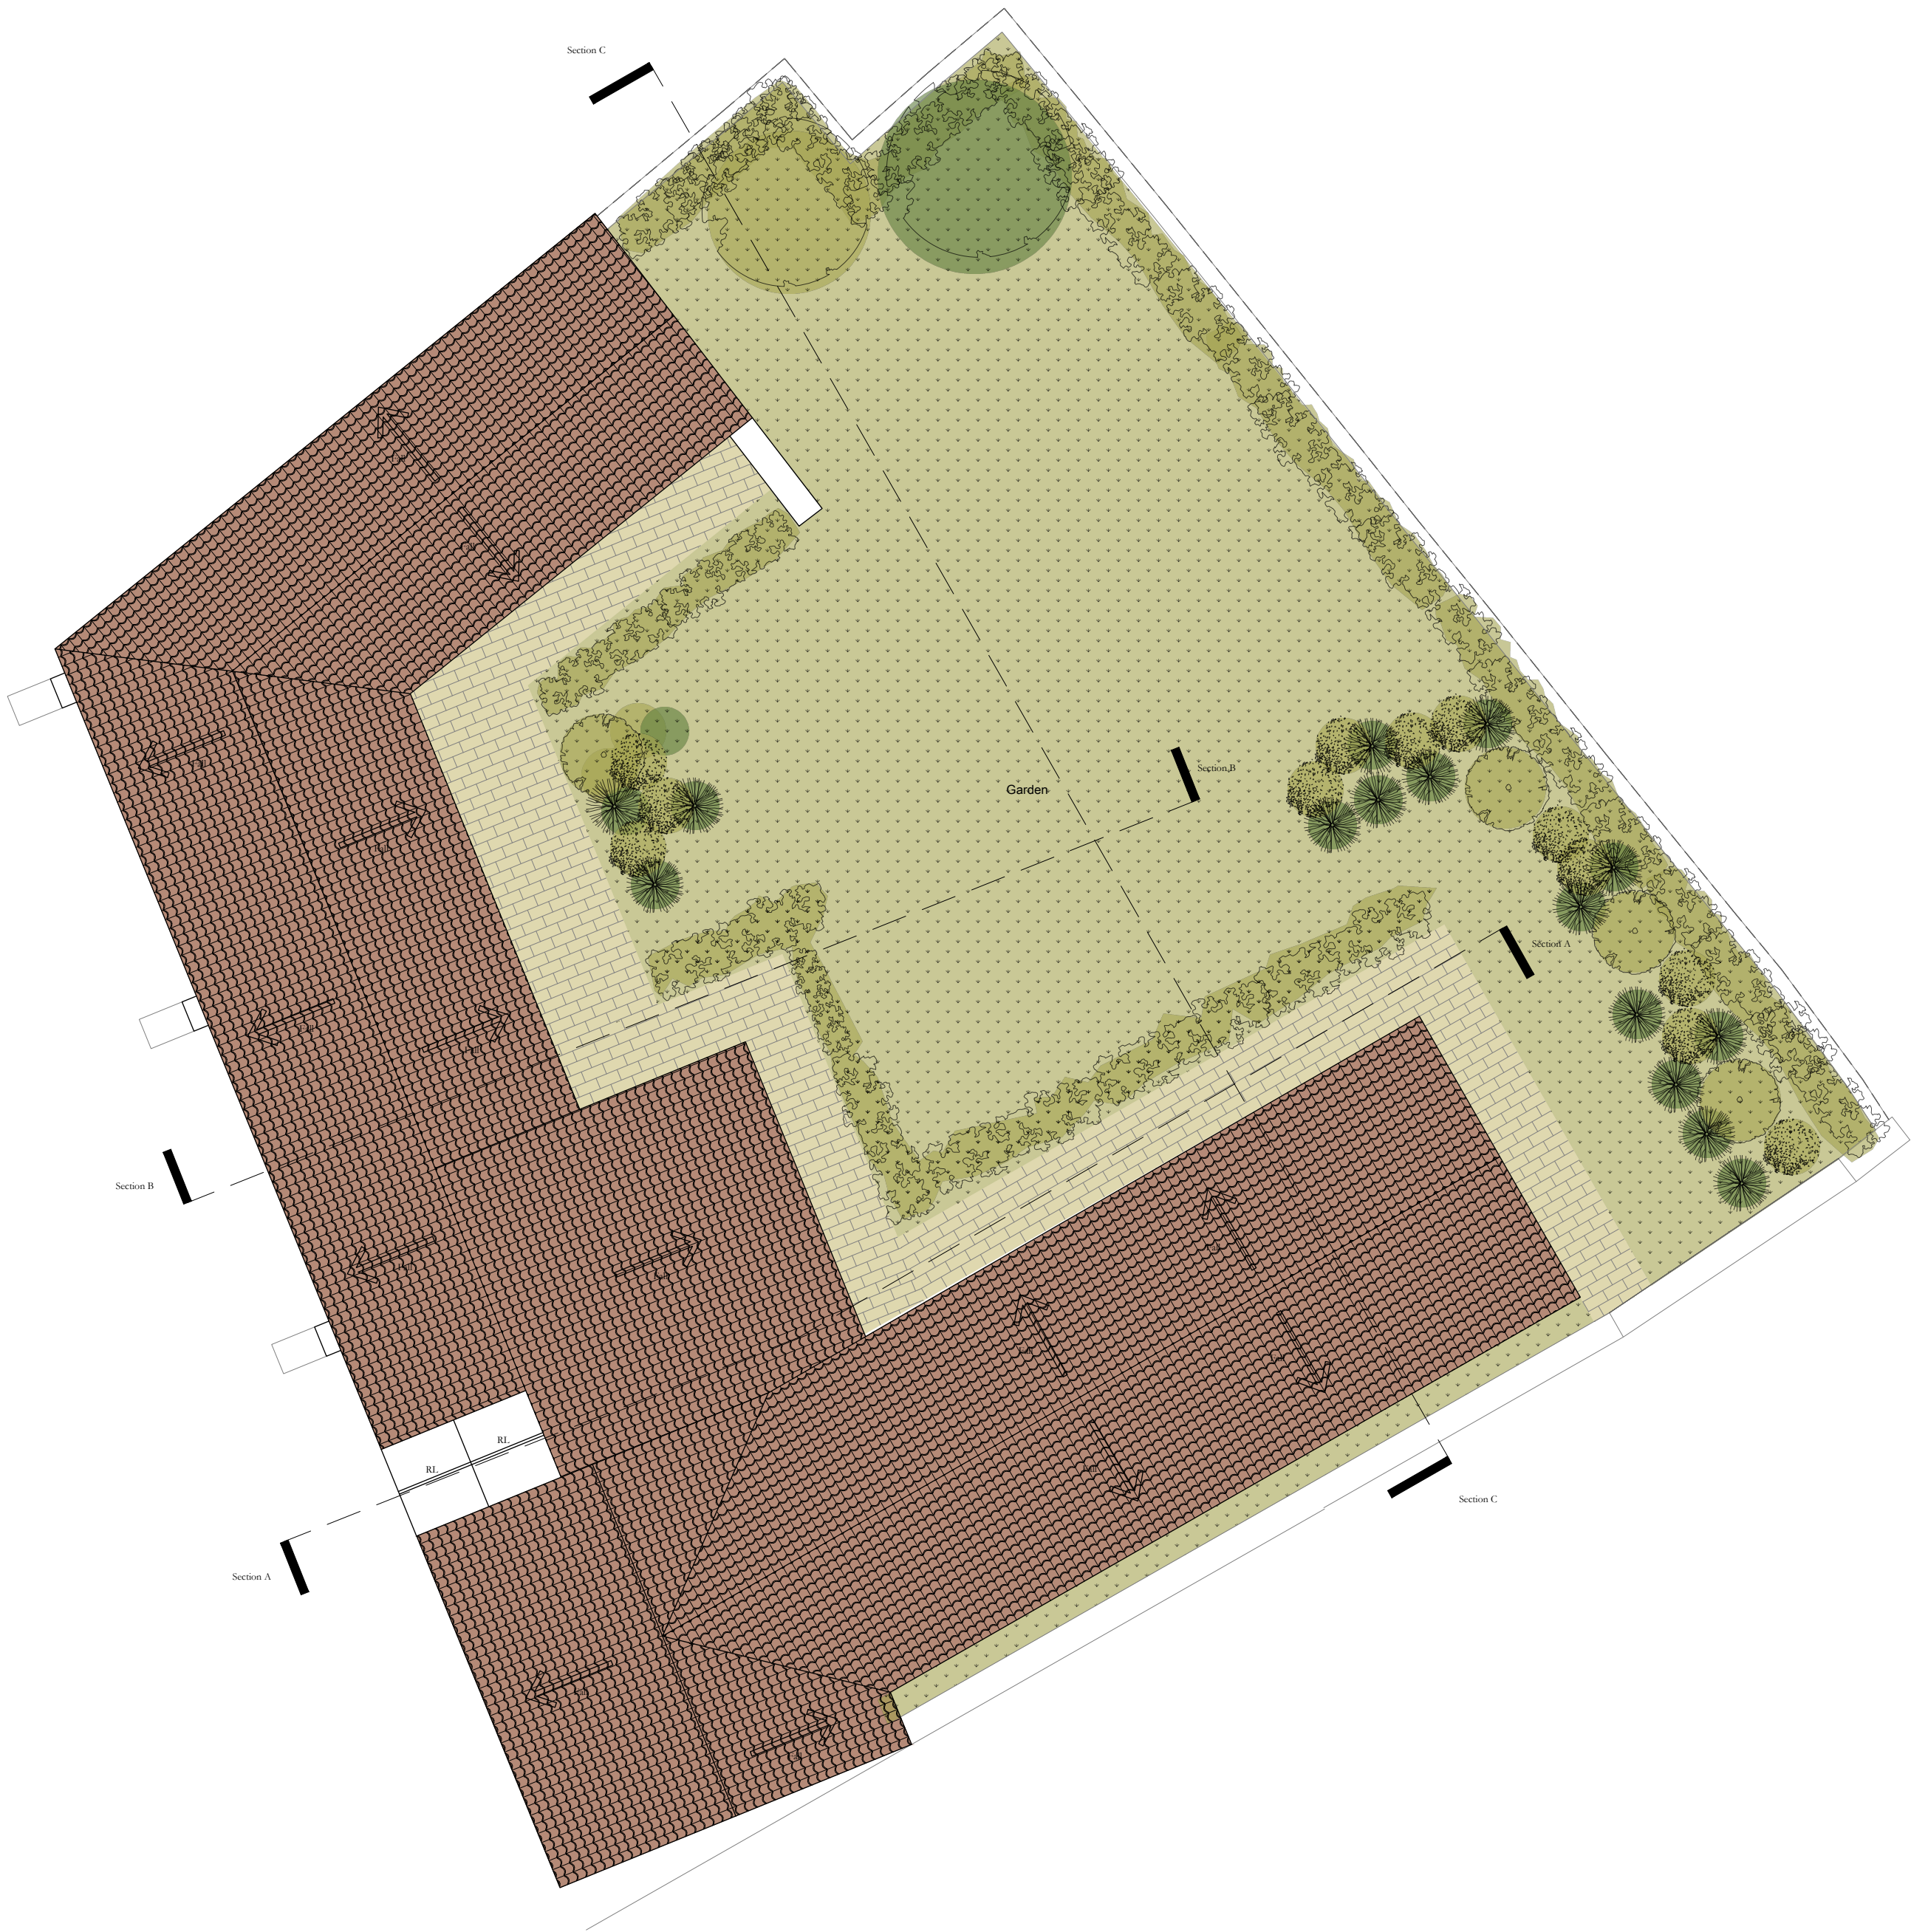


ECOLOGY LEGEND
Ecology features marked in blue on plans.

LEGEND	
	Site Boundary
	Block paved roads/footpaths
	Roller gravel drives
	Terracotta roof tiles
	Lawns/soft landscaping areas
	Existing Walls
	New Walls
	New Native hedgerows/tree planting

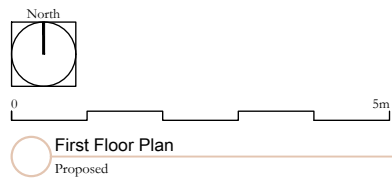

Project Name:	Palmer's Close, Hilberton
Drawing Title:	Roof Plan - Proposed
Project Number:	2436
Drawing No:	023
Revision:	ID
Date:	15/06/2026
Status:	Planning
Scale @ A2 HORIZONTAL	1:100