




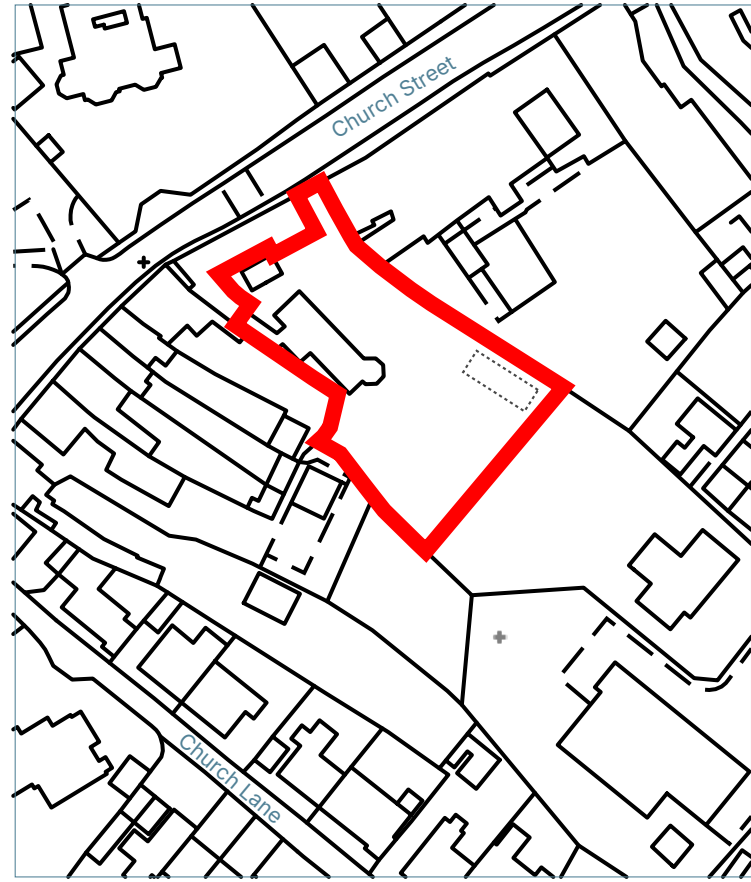


Location Plan as Existing - 1:1250

 


Site Plan as Existing - 1:500

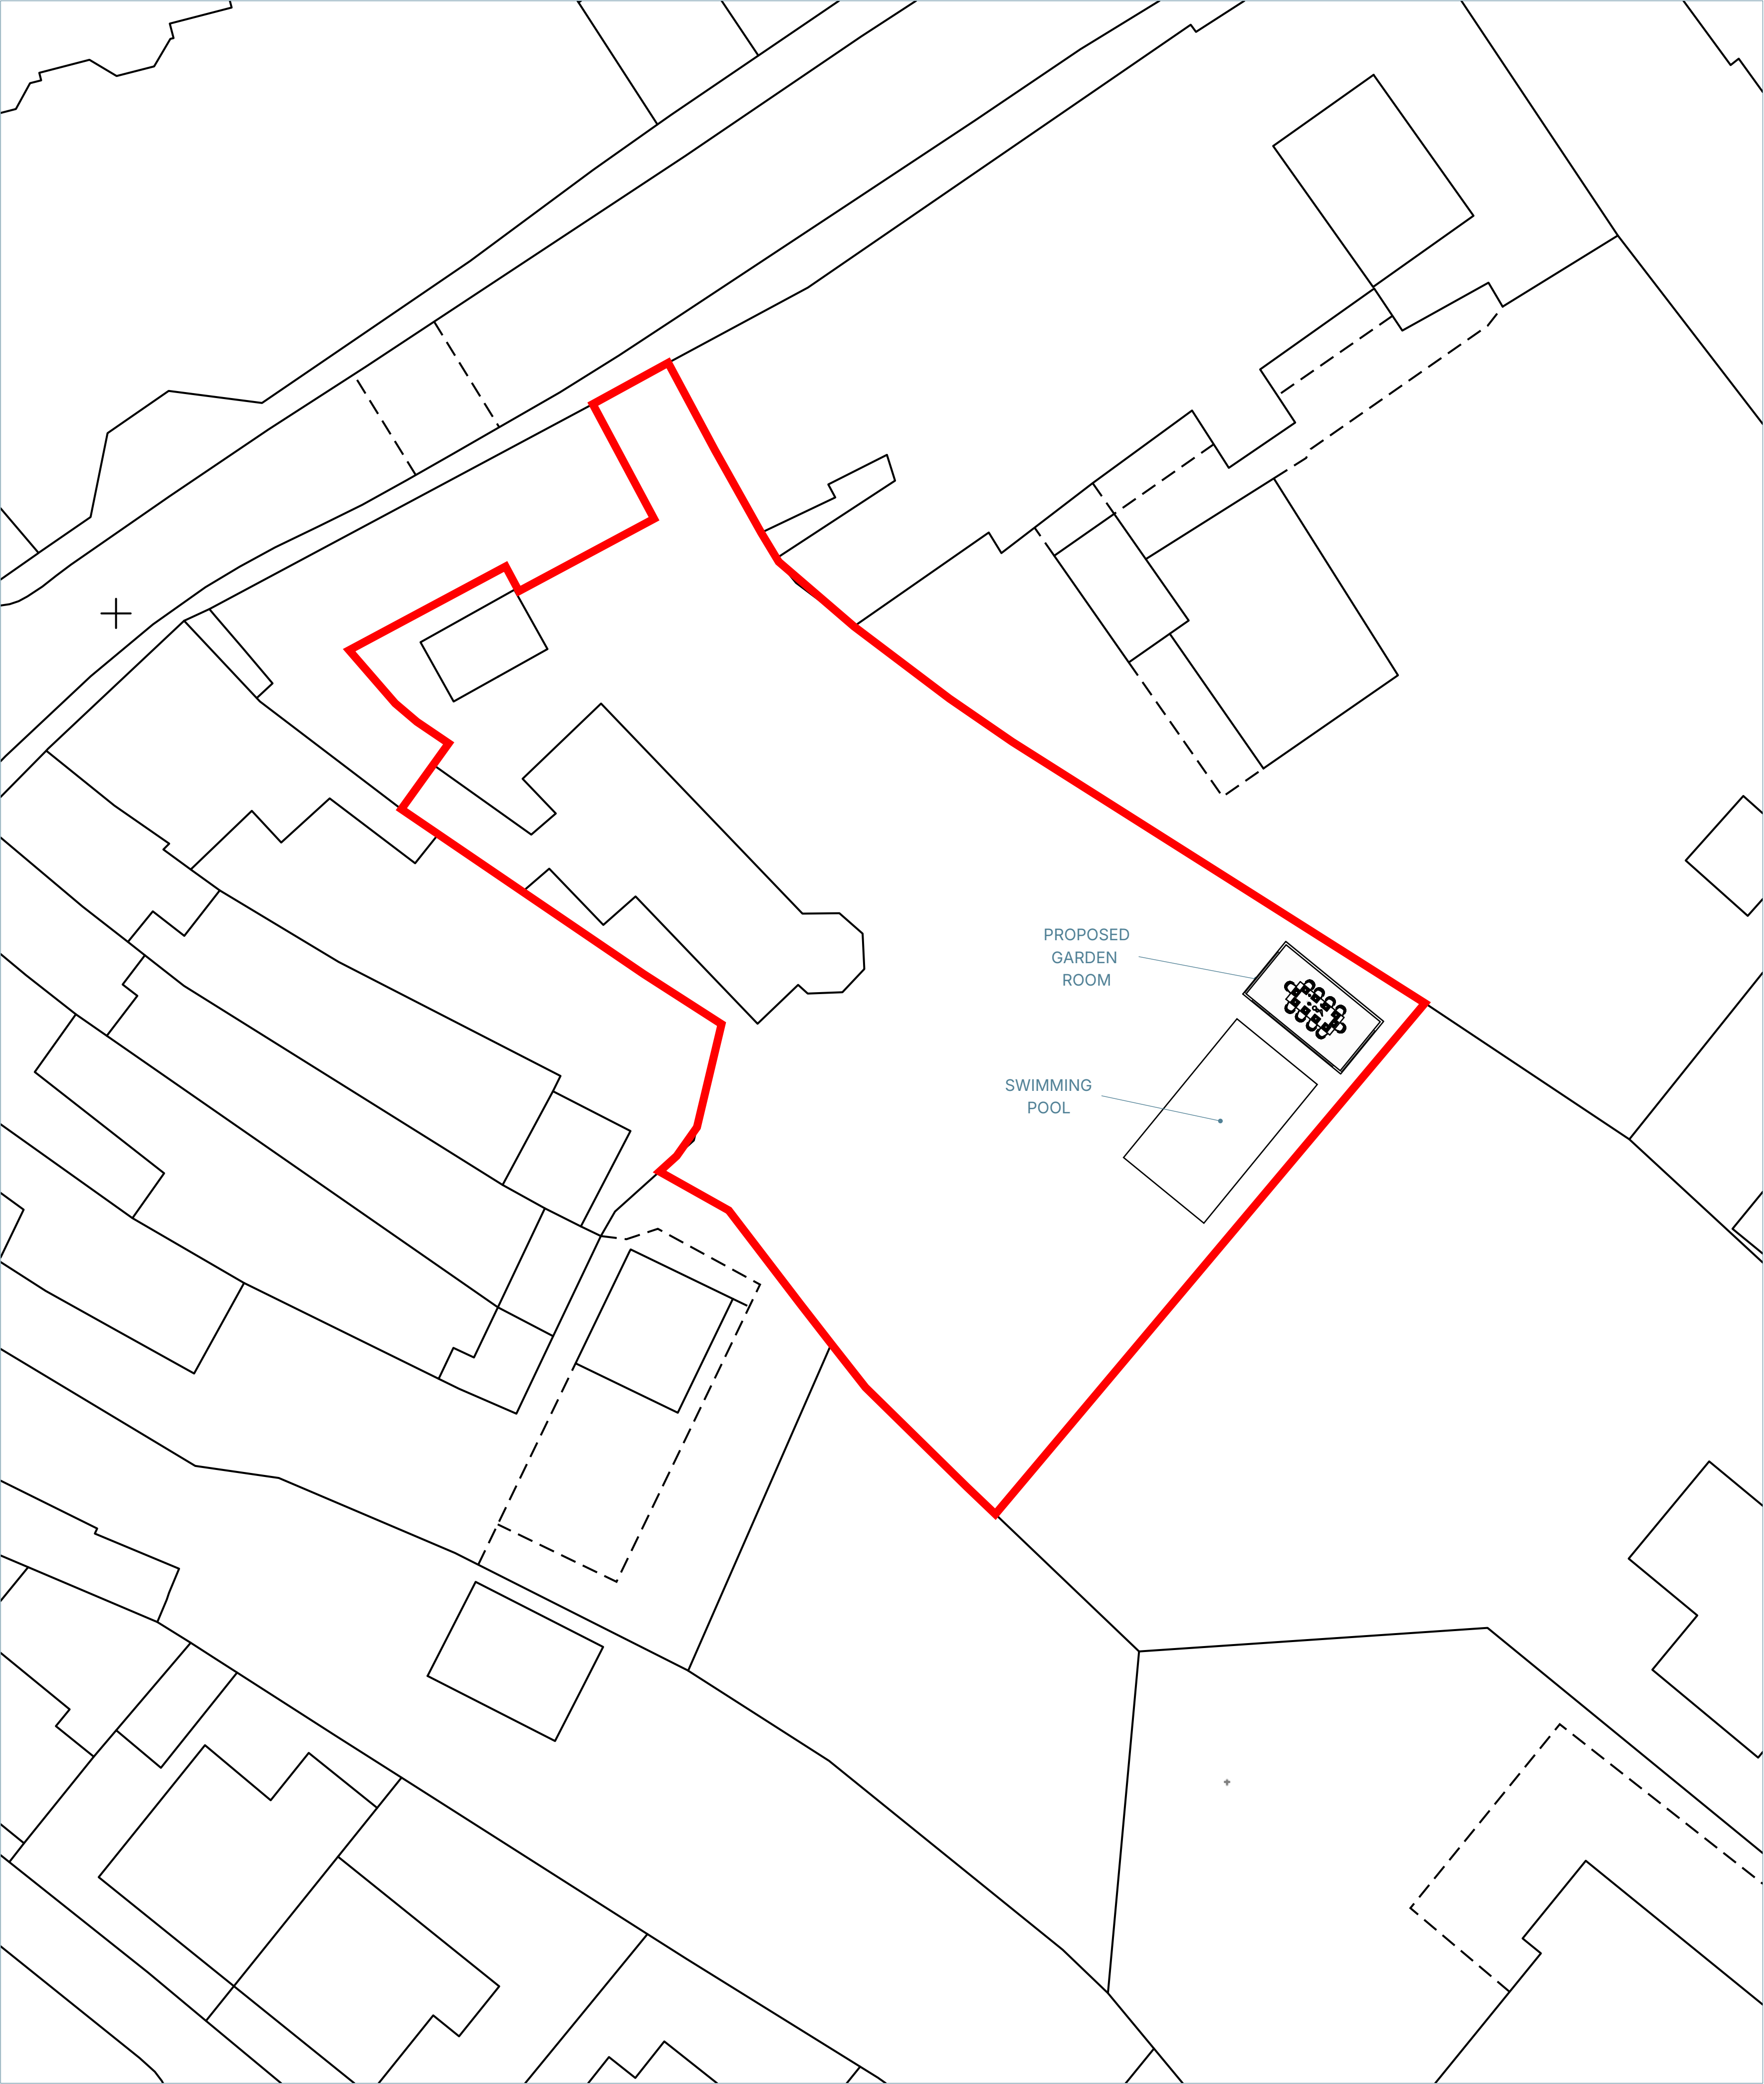

Site Plan as Proposed - 1:200

 

Watermoor Point, Watermoor Road
Cirencester, Gloucestershire, GL7 1L

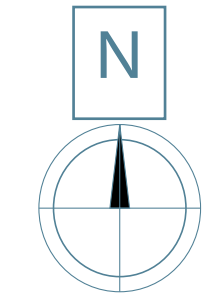

T: 01285 283200
E: info@napc.uk
W: www.napc.uk

Client Name -
Andrew Blake

Project Address -
Fairholme
21 Church Street
Salisbury
SP4 7EU

PLANNING

Drawing Description

Existing Location, Ordnance
Survey
&
Proposed Site Plans

Scale	Sheet Size	Date
As Noted	A1	Jun 26

DRAWN BY NAPC

Project Ref.	Drawing No.
NAPC -2805B	01 A

This plan includes the following licenced data: OS MasterMap Black and White PDF Location Plan by the Ordnance Survey National Geographic Database and incorporating surveyed revision available at the date of production. Reproduction in whole or in part is prohibited without the permission of Ordnance Survey, the representation of a road, track or path is no evidence of a right or way, the representation of features, as lines is no evidence of a property boundary.

© crown copyright and database rights, 2025.
Ordnance Survey - 01000316731