



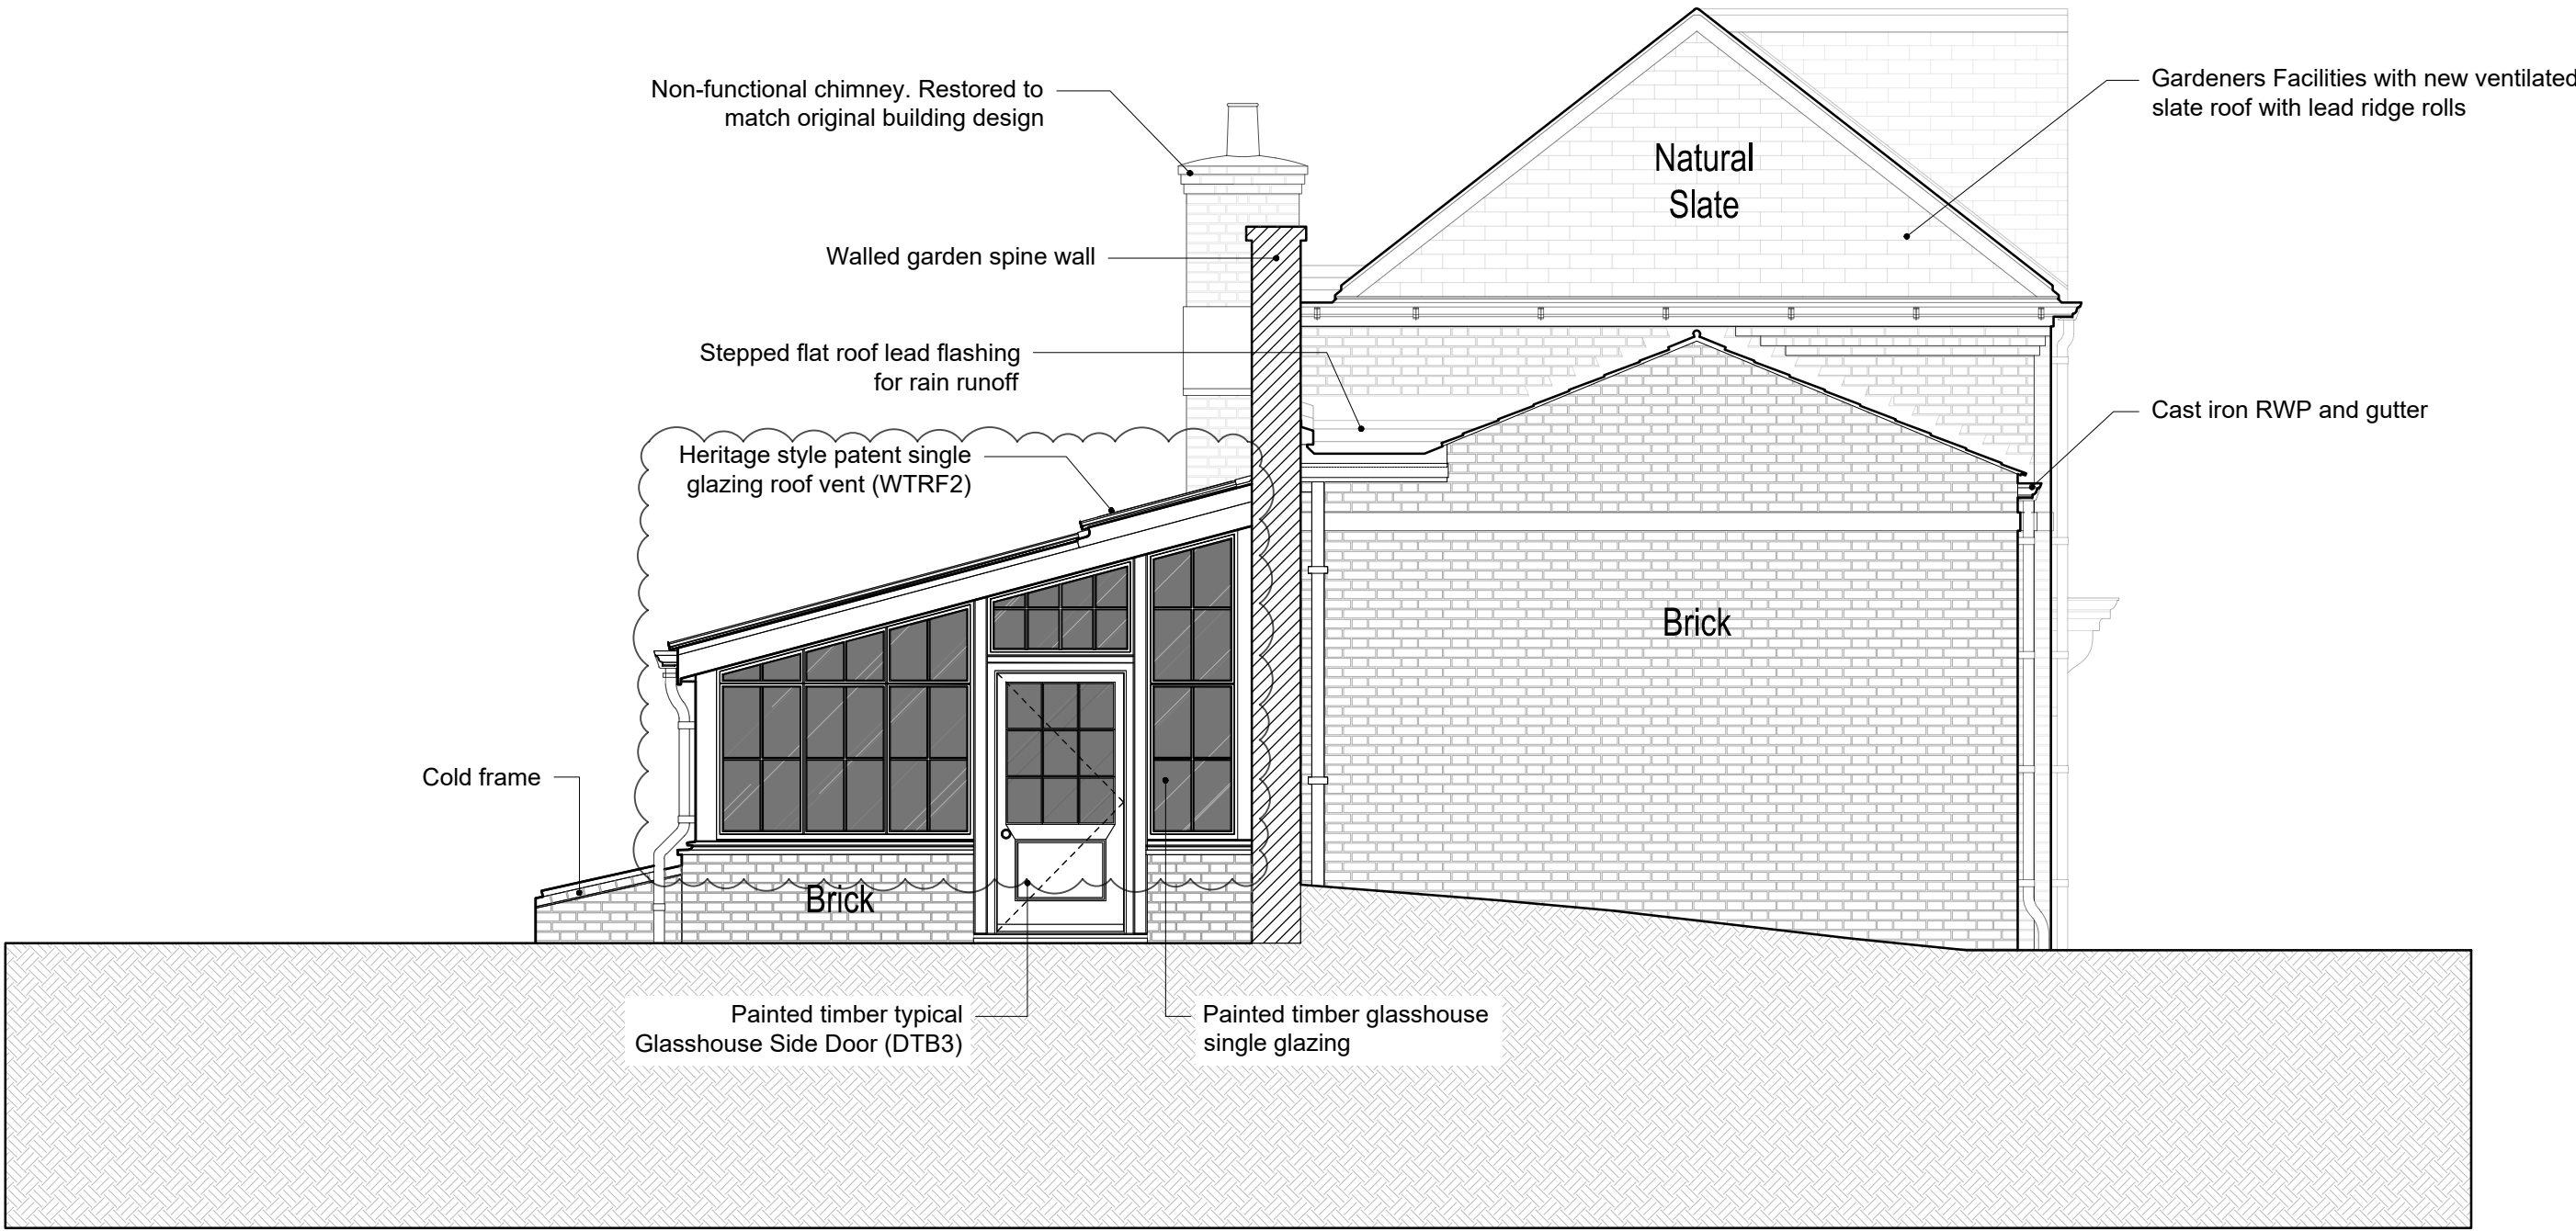

224

Buildings 14 & 17 - Proposed East Elevation

1:50 @ A1

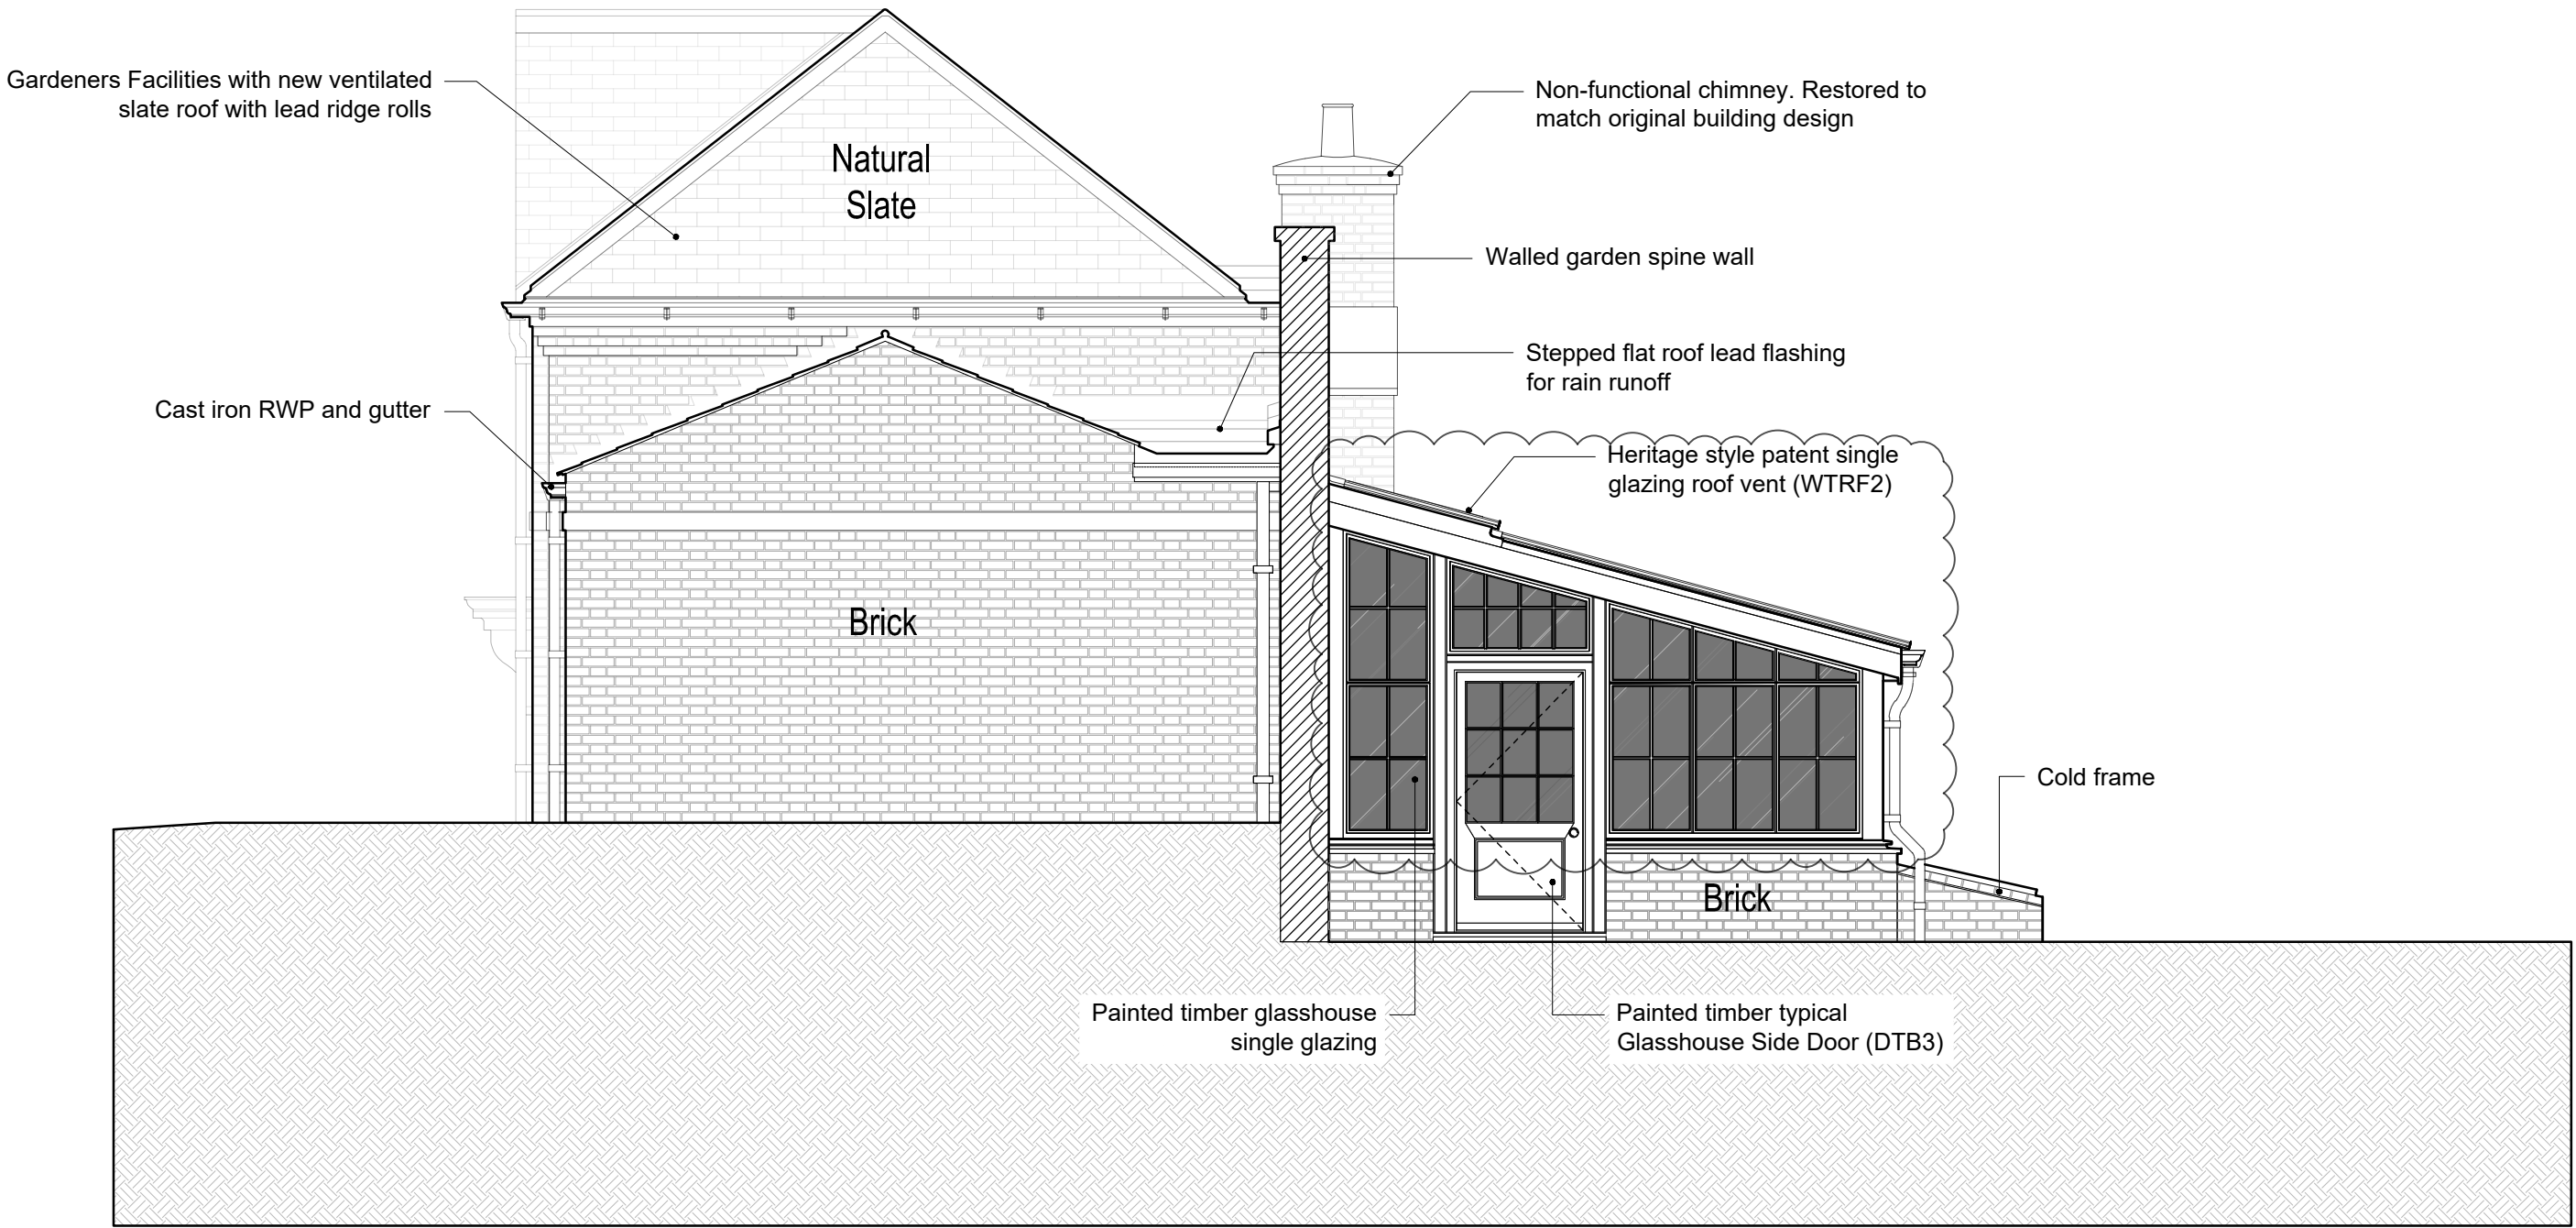



224

Buildings 14 & 17 - Proposed West Elevation

1:50 @ A1

No. Notes

1. Dimensions to be verified on site. Only figured dimensions to be used and any discrepancies in dimensions are to be reported to the architect. No dimensions are to be scaled from printed drawings. Any areas indicated on this drawing are for guidance only. No responsibility is taken for their accuracy.
2. There is a risk of injury or death in construction if the works are not properly planned and supervised. The contractor must not undertake any element of the work without first having carried out the necessary risk assessments and prepared detailed method statements.

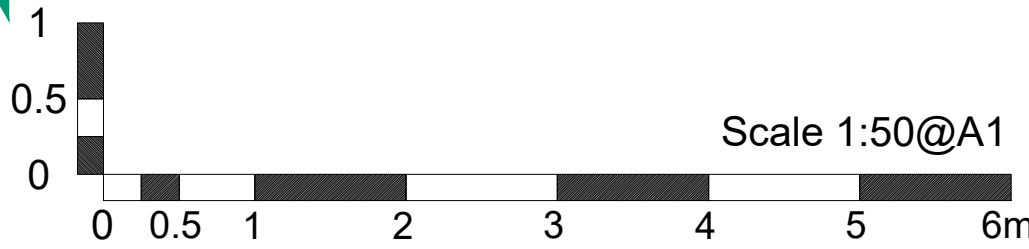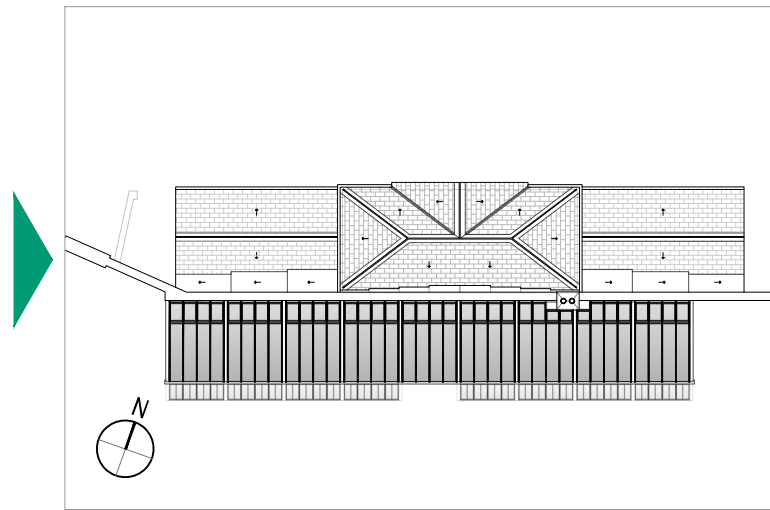

FOR PLANNING

P3 Glasshouse roof glazing and edge detail amended
P2 Chimney and glasshouse doors amended
P1 Initial Release

12/06/26
26/03/26
dd/mm/yy

date.

drawn by JM
scale 1:50 @ A1
job number 3124

checked by -
size A1
drawing number 224

approved by -
date 12/06/26
revision
P3

Job: TH - Walled Garden Buildings
Title: Buildings 14 & 17 - East & West Elevations P3

Type: Building 14 & 17
Status: FOR PLANNING

BLDA ARCHITECTS

RIBA
Chartered Practice

211 Design Centre East
Chelsea Harbour
London, SW10 0XF

mail@blda.co.uk
www.blda.co.uk
t+44 (0) 20 7838 5555