


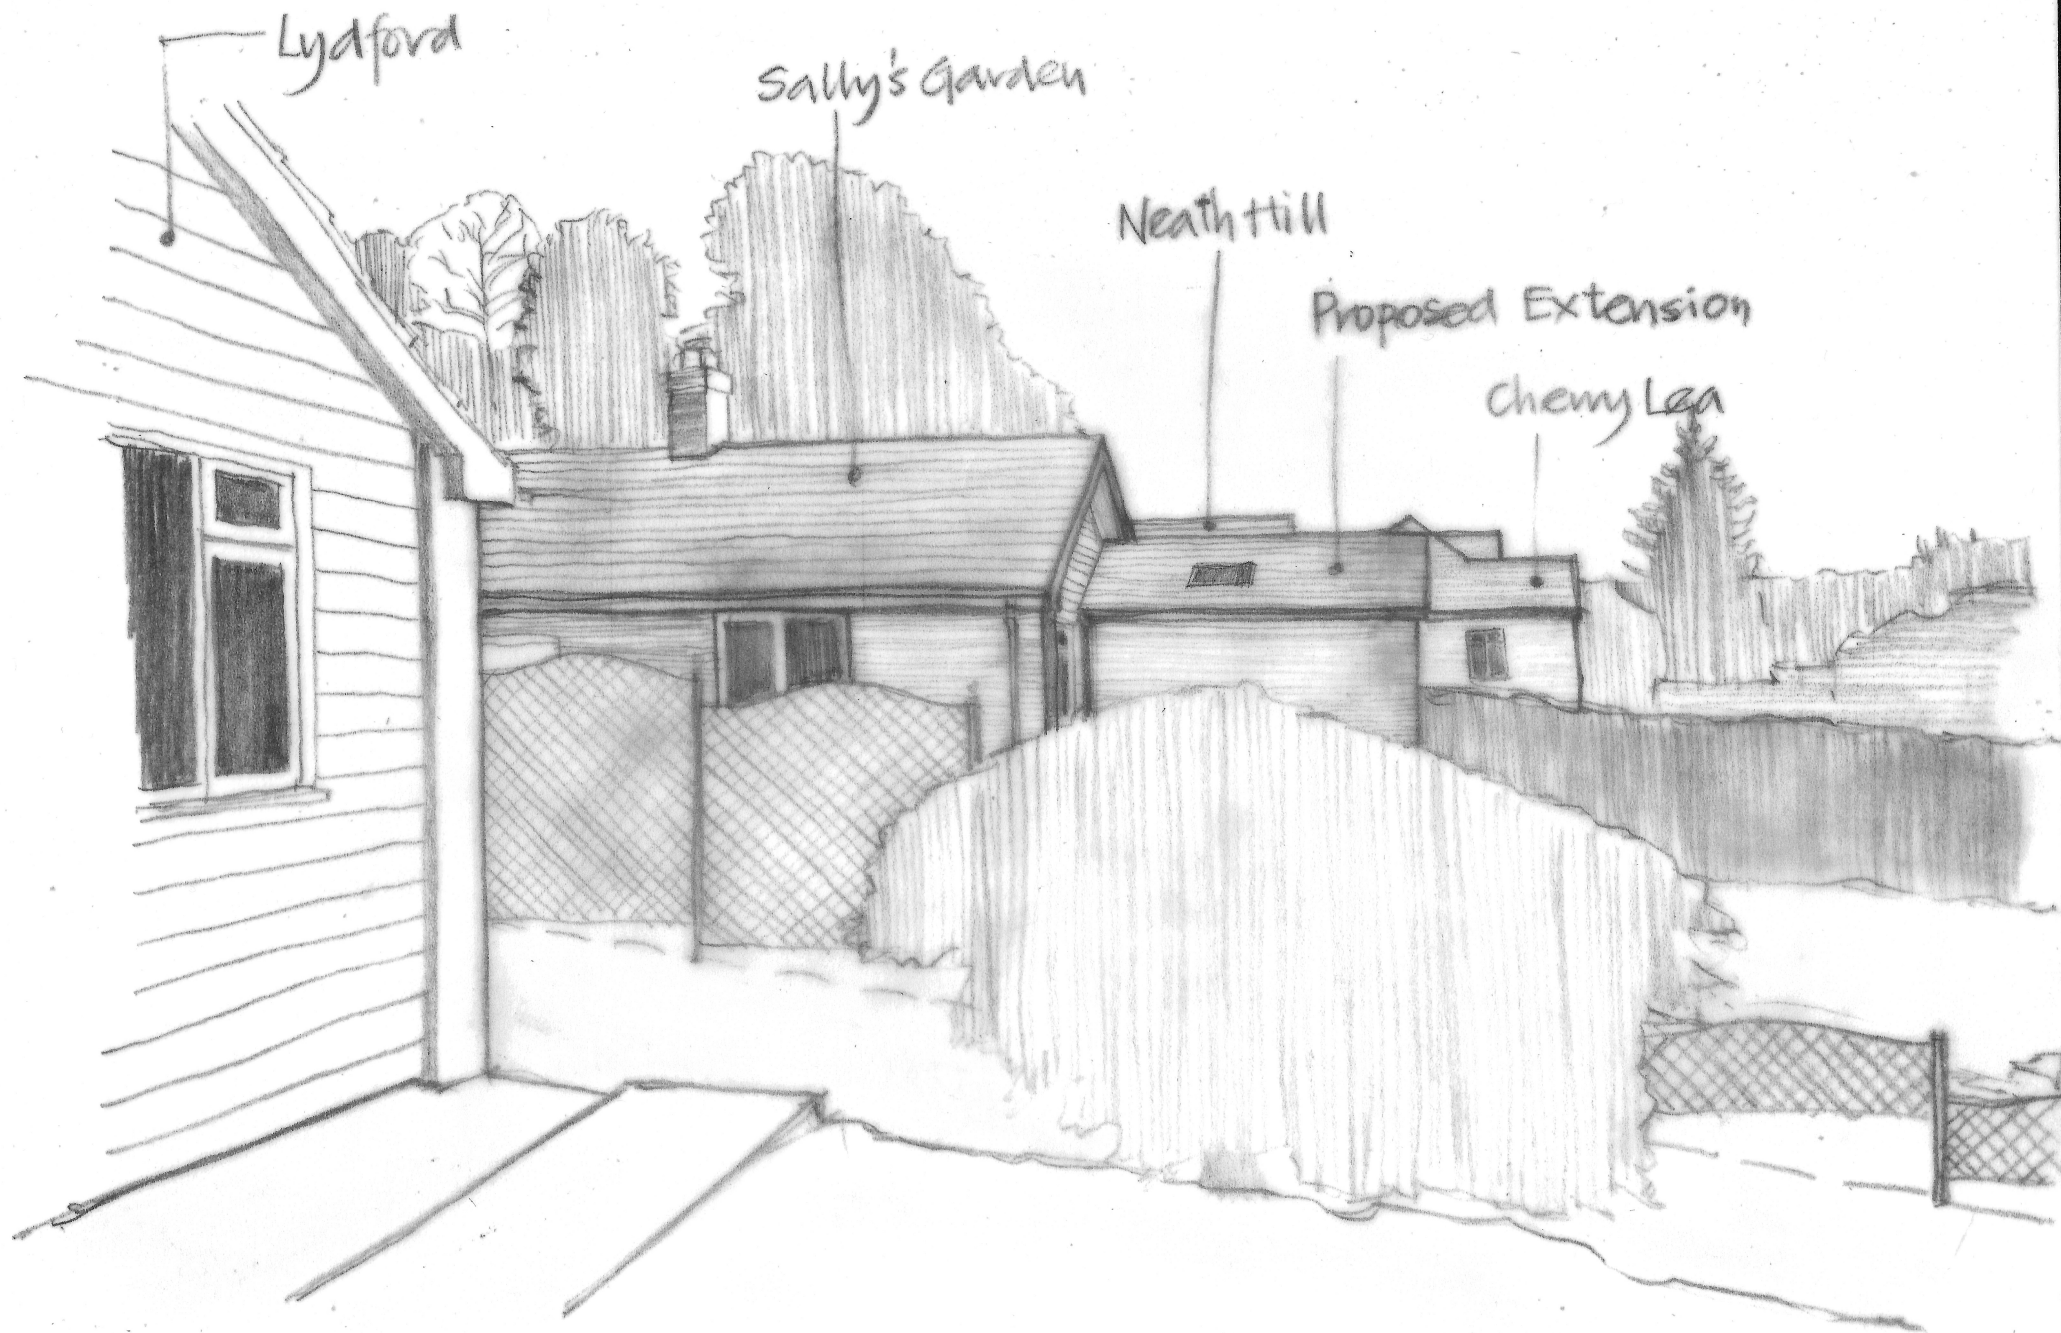

GRAHAM C DYE

Building Design Service

44 The Oaks, Quakers Yard, Treharris

MERTHYR TYDFIL. CF46 5HQ

tel: 07771 908488

email: gdye4801@gmail.com

NOTES:

Rev A - additional information - 12/6/26

All dimensions must be checked on site and not scaled from this drawing.

Client

MS. SARAH ROBSON

Job Title PROPOSED SINGLE STOREY EXTENSION TO FRONT ELEVATION TO FORM A DAY ROOM AT 'SALLY'S GARDEN, DINTON ROAD, FOVANT. WILTS.. SP3 5JW

Scale

not to scale (size A)

Drawn by GCD

Date June 2026

Drawing Title

artist sketch looking S/East

Dwg No.

0646/10/26

Rev

A