






PLAN AT GROUND FLOOR LEVEL

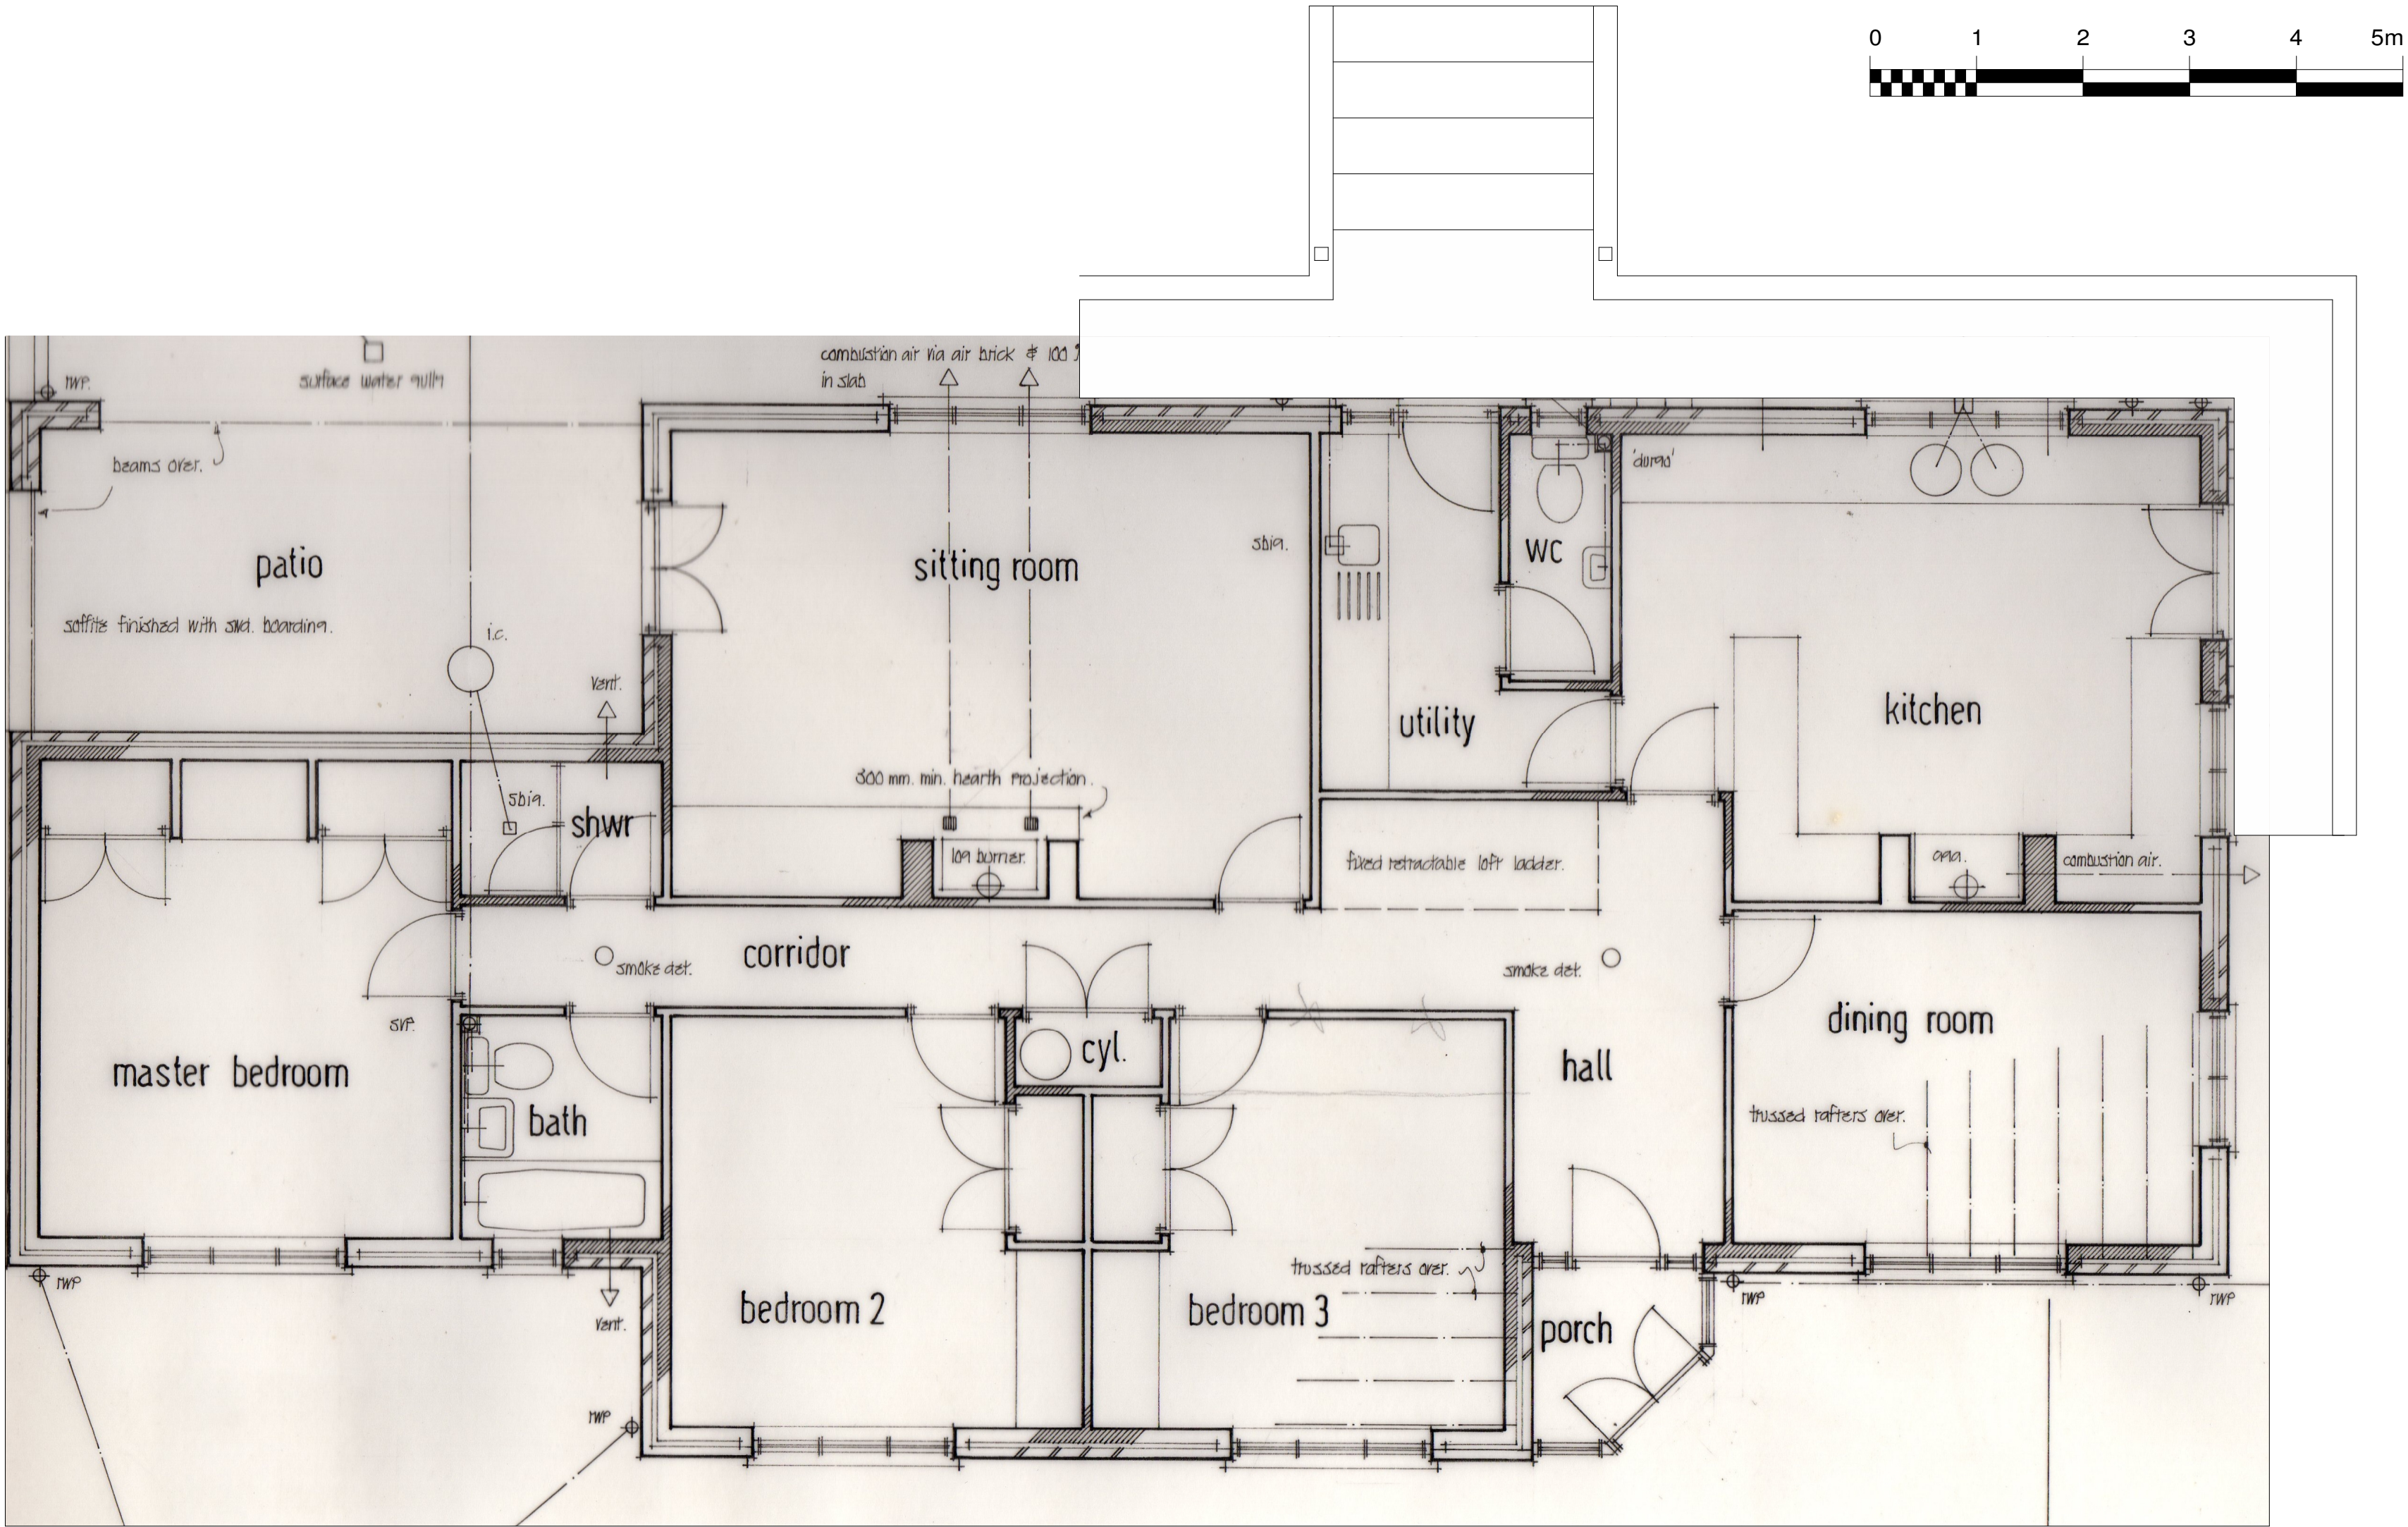

NORTH EAST ELEVATION

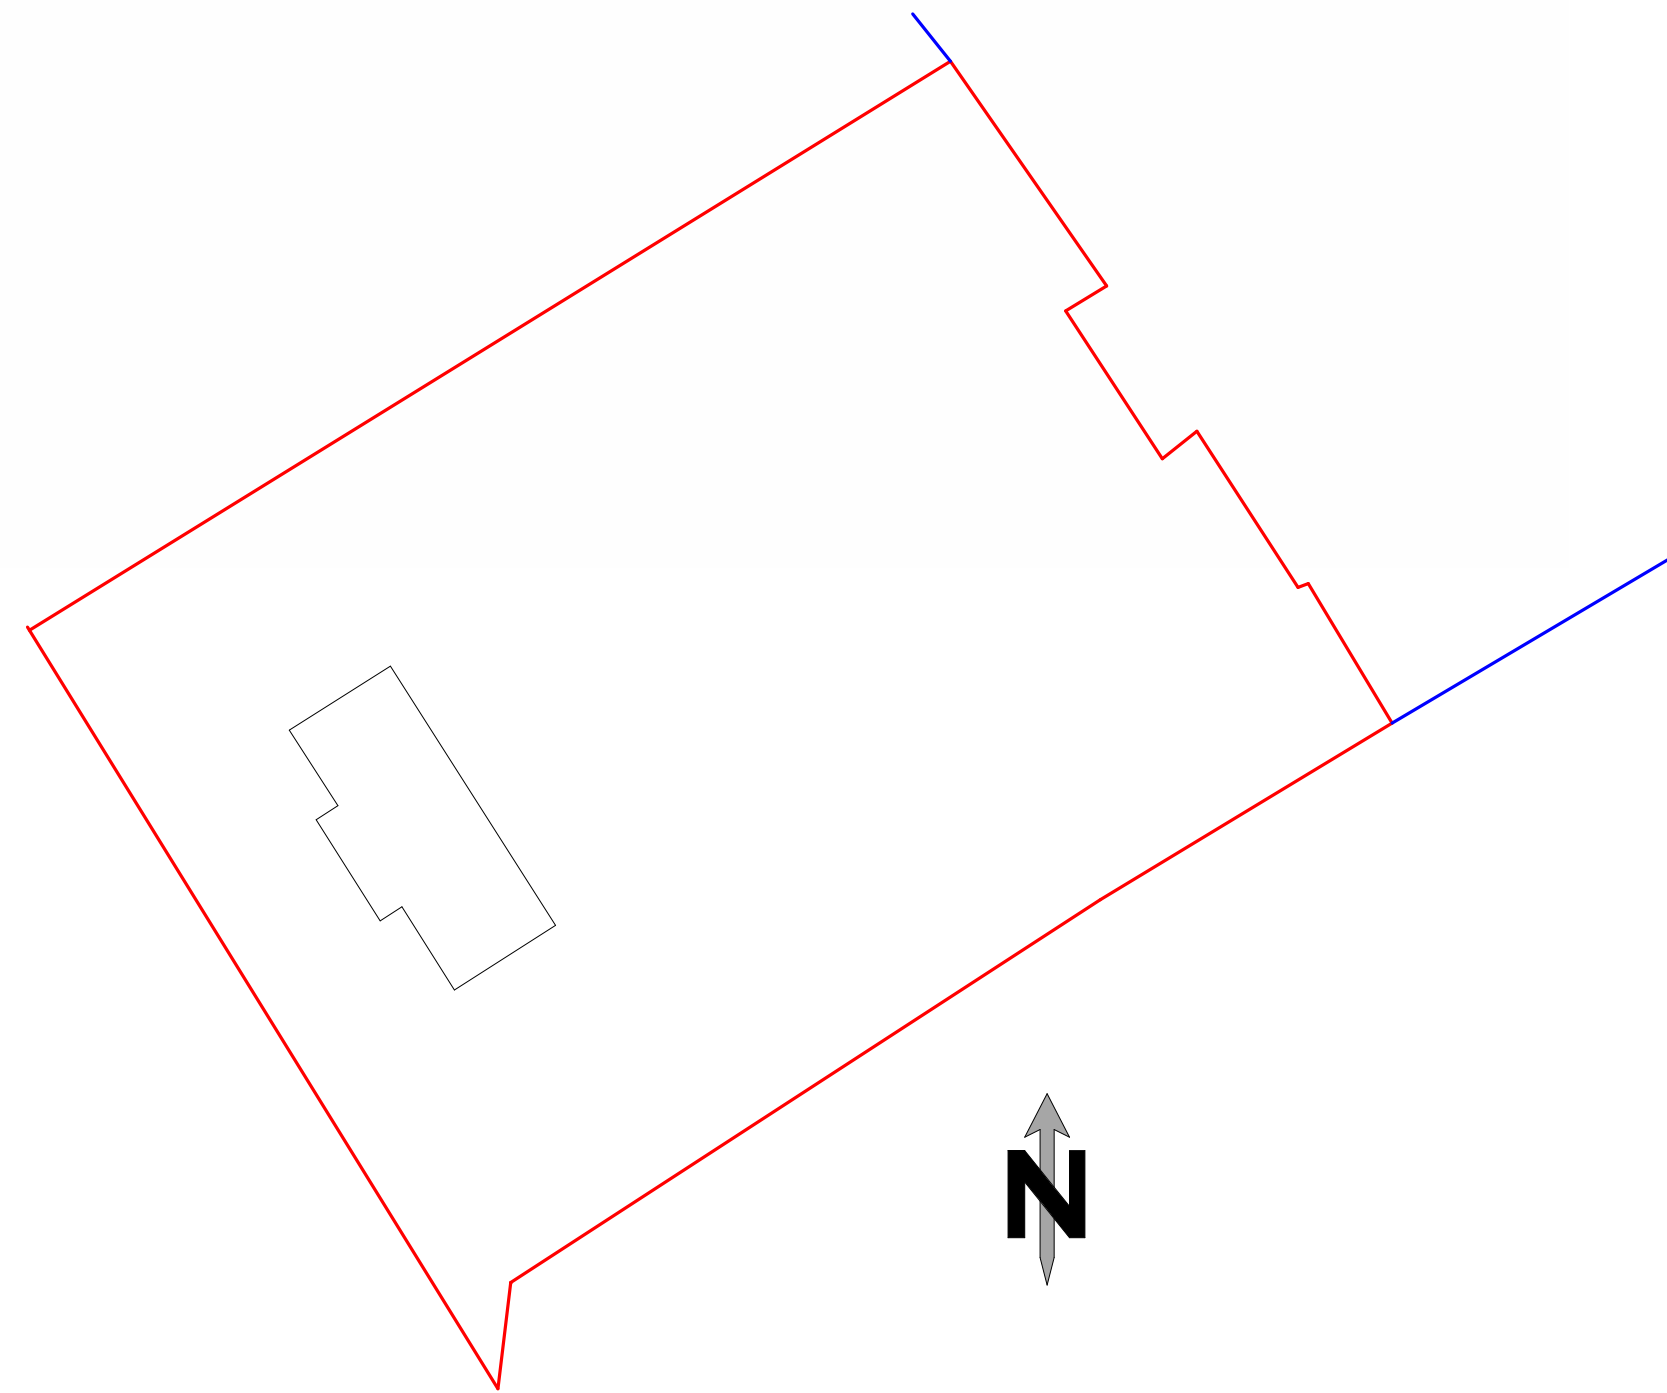

BLOCK PLAN 1:500

 

SITE LOCATION PLAN 1:1250

R PENNELLS

proposed sunroom extension
at
lower woodgate farm
livery road
west winterslow

PLANS AS EXISTING

scale 1:50 1:100 date jan 2026

drawing no RPw/p/01