





SIDE ELEVATION AS EXISTING



REAR ELEVATION AS EXISTING

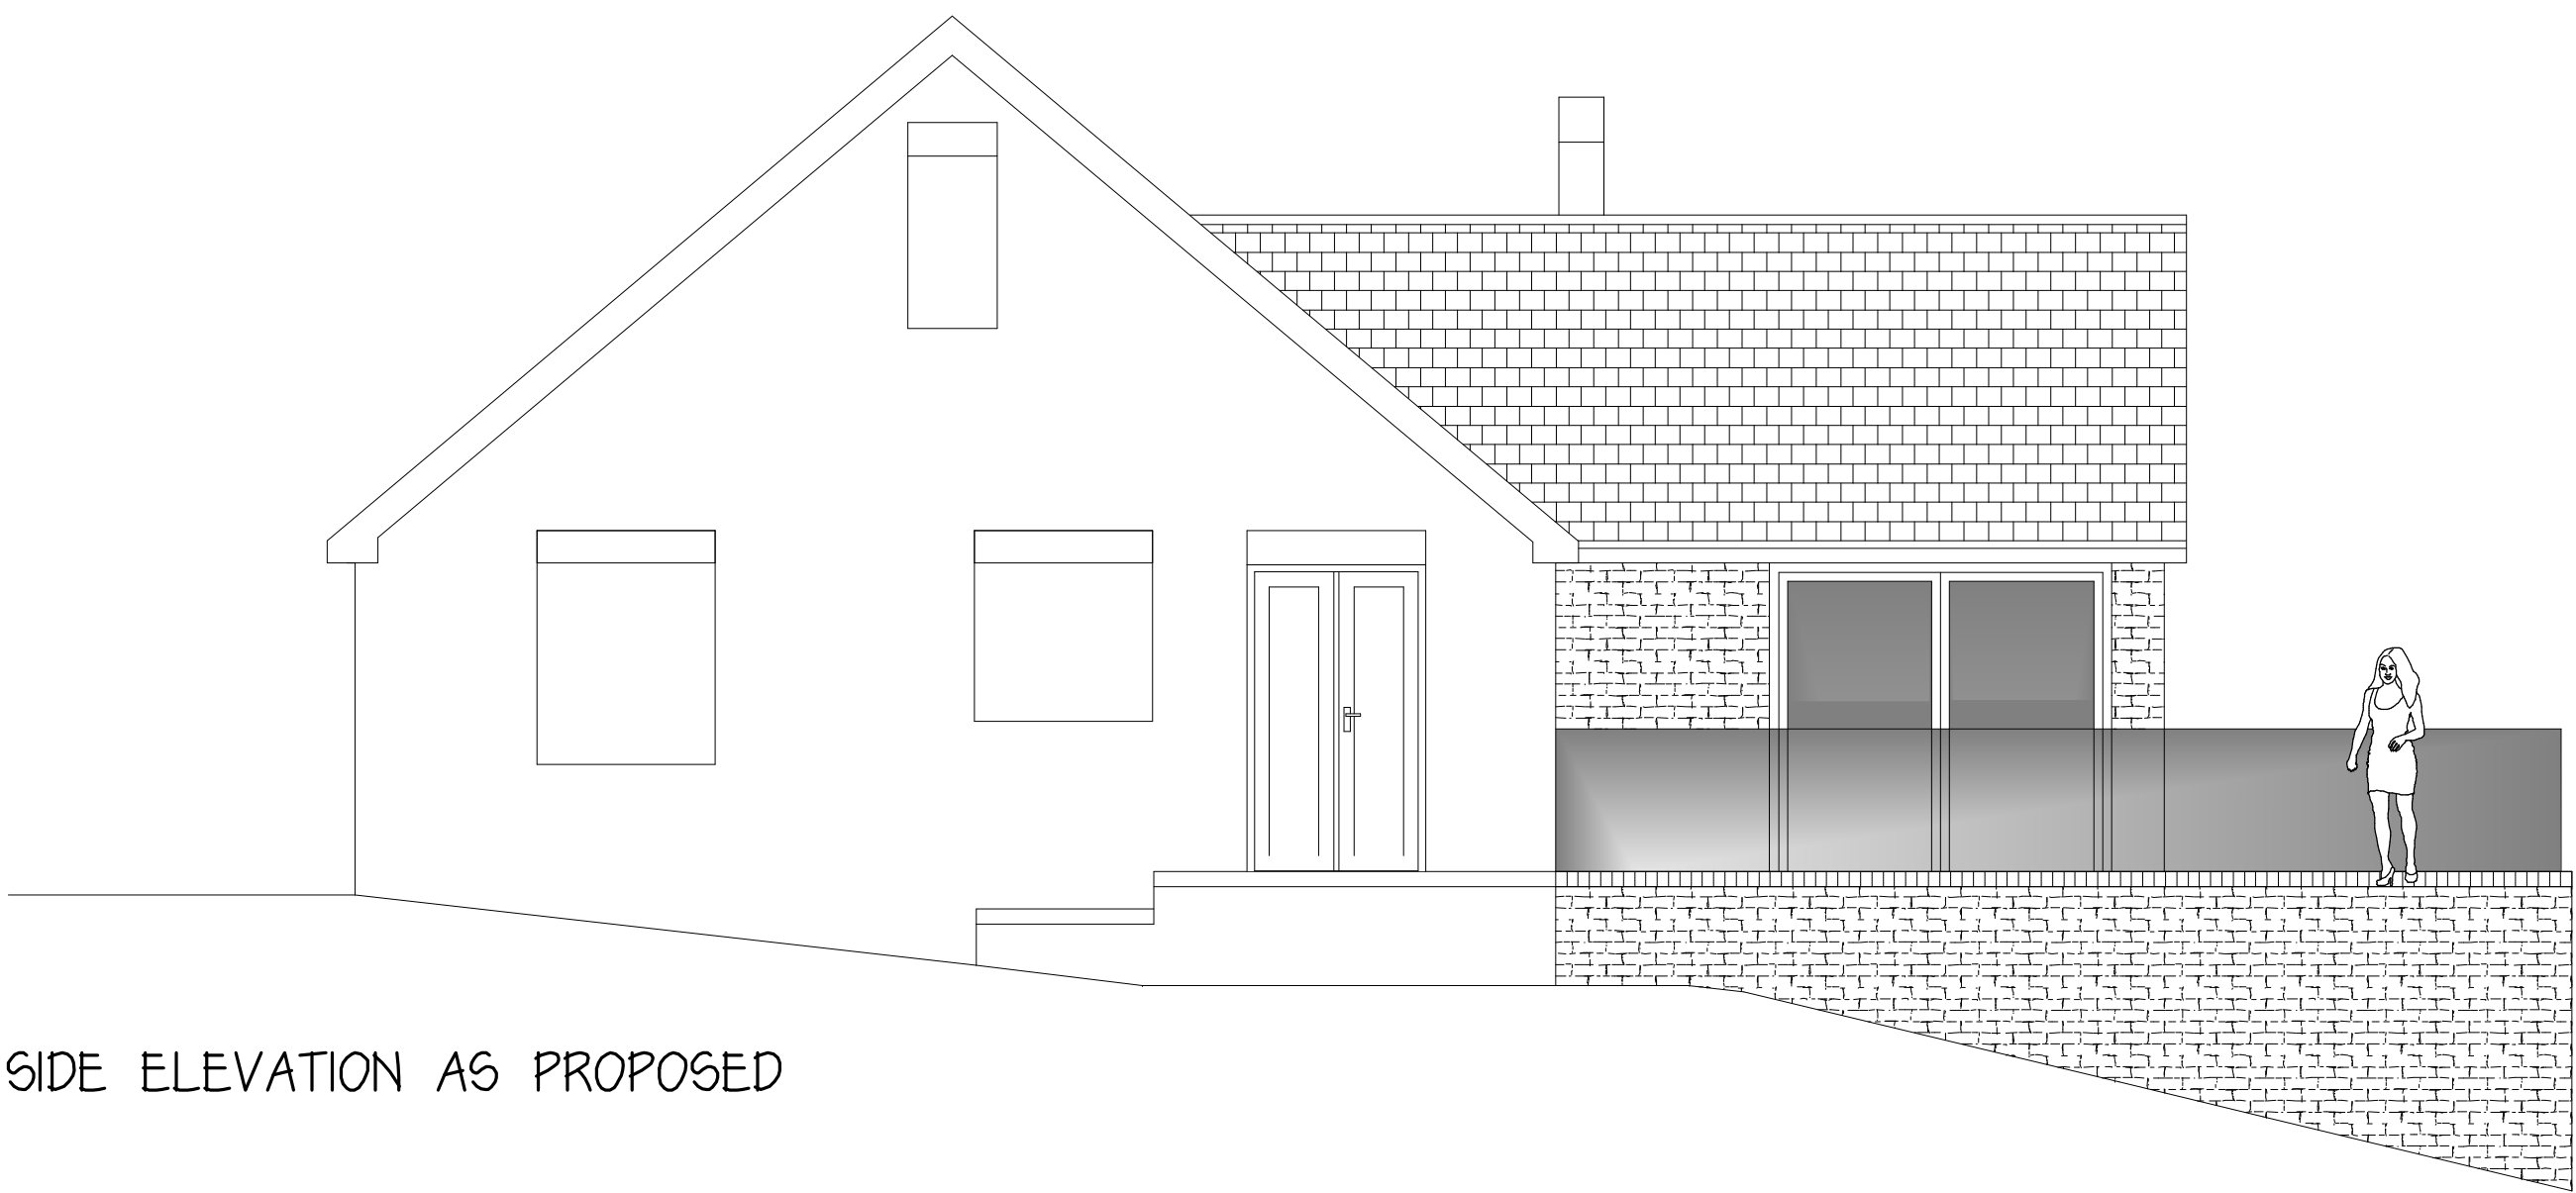


SIDE ELEVATION AS PROPOSED

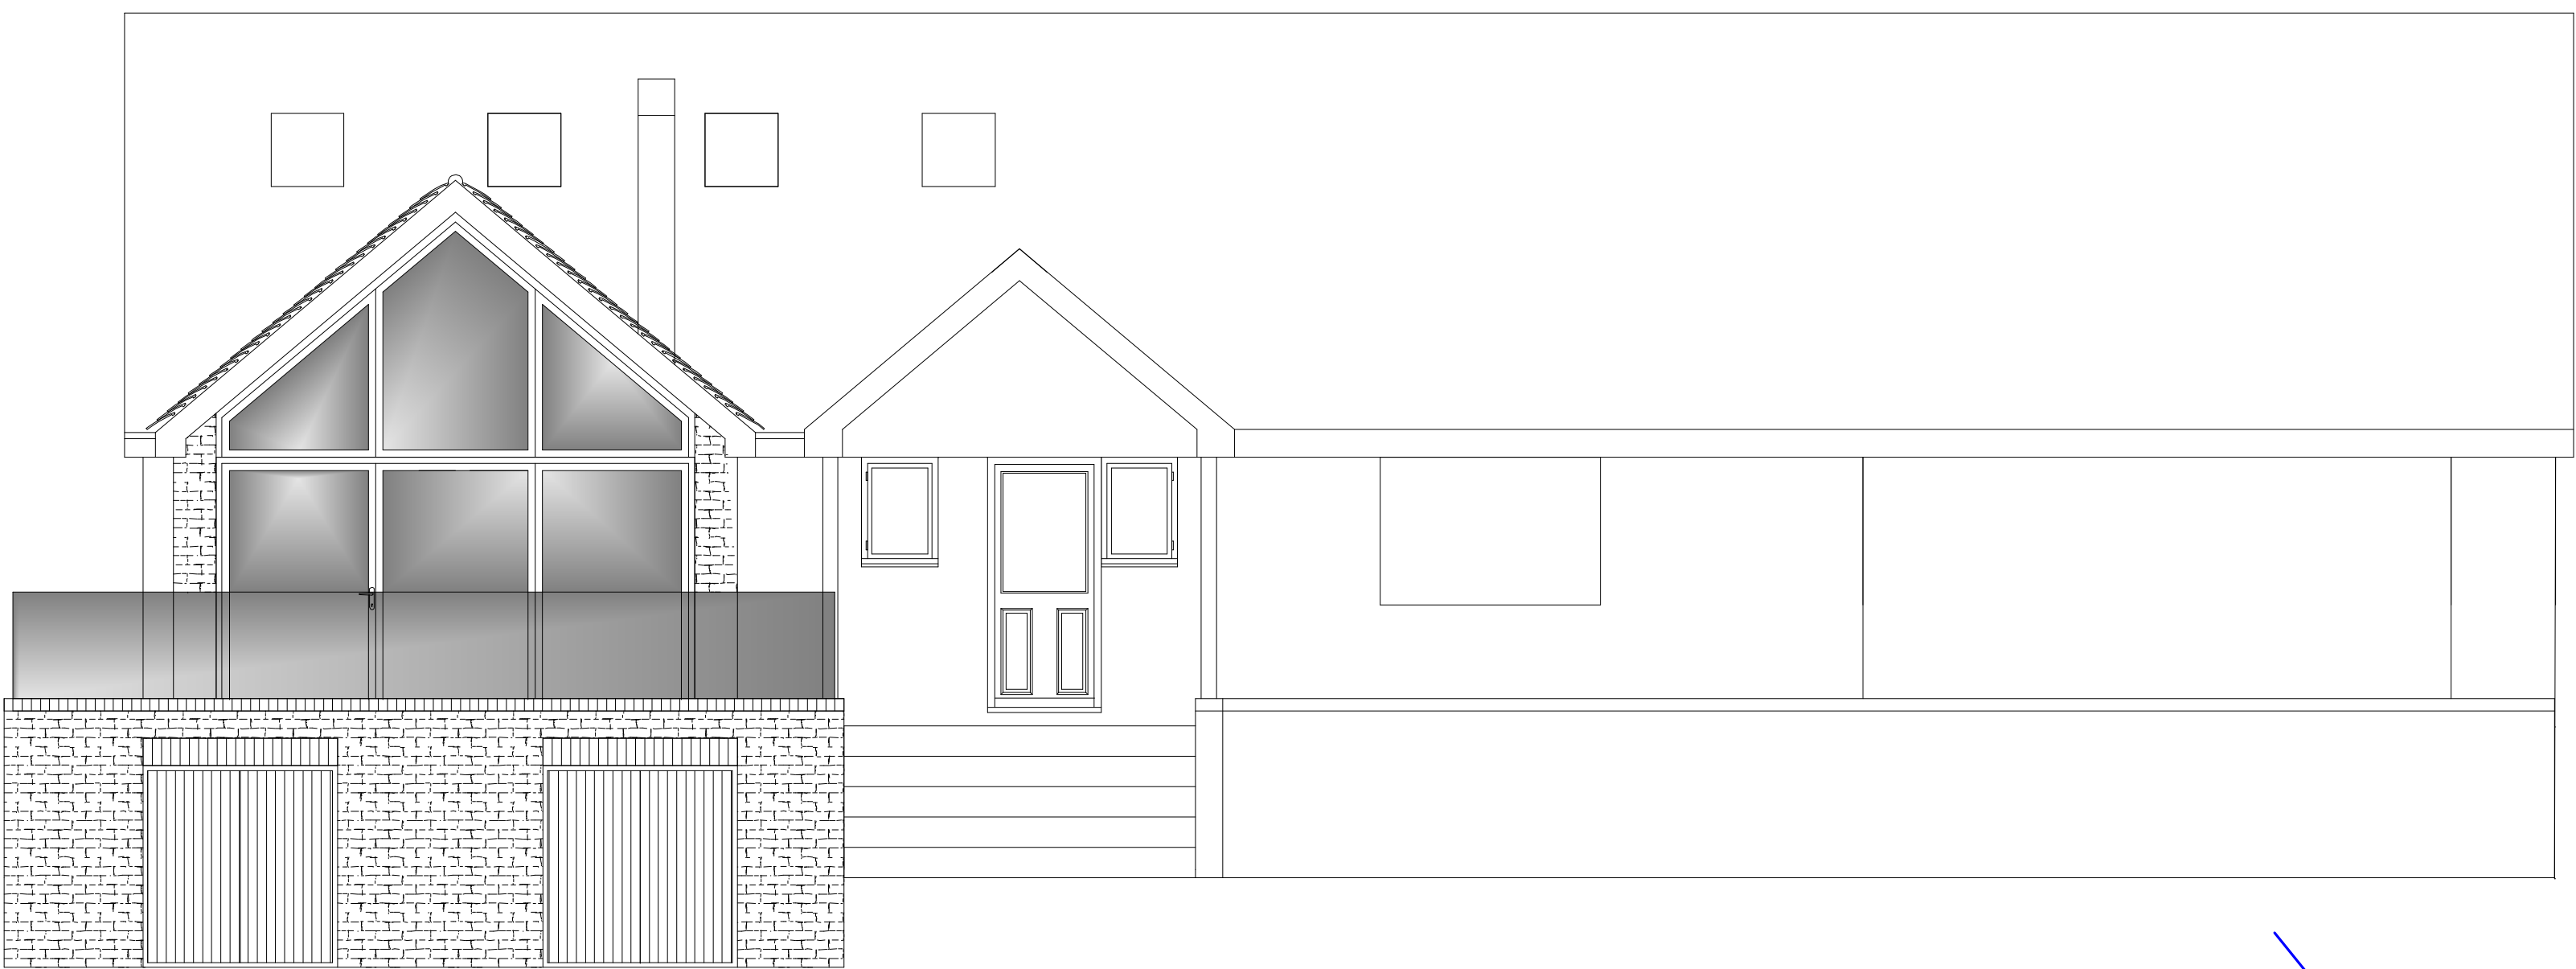


REAR ELEVATION AS PROPOSED

MATERIALS
ROOF TILES, BRICKWORK AND WINDOWS ALL TO MATCH EXISTING

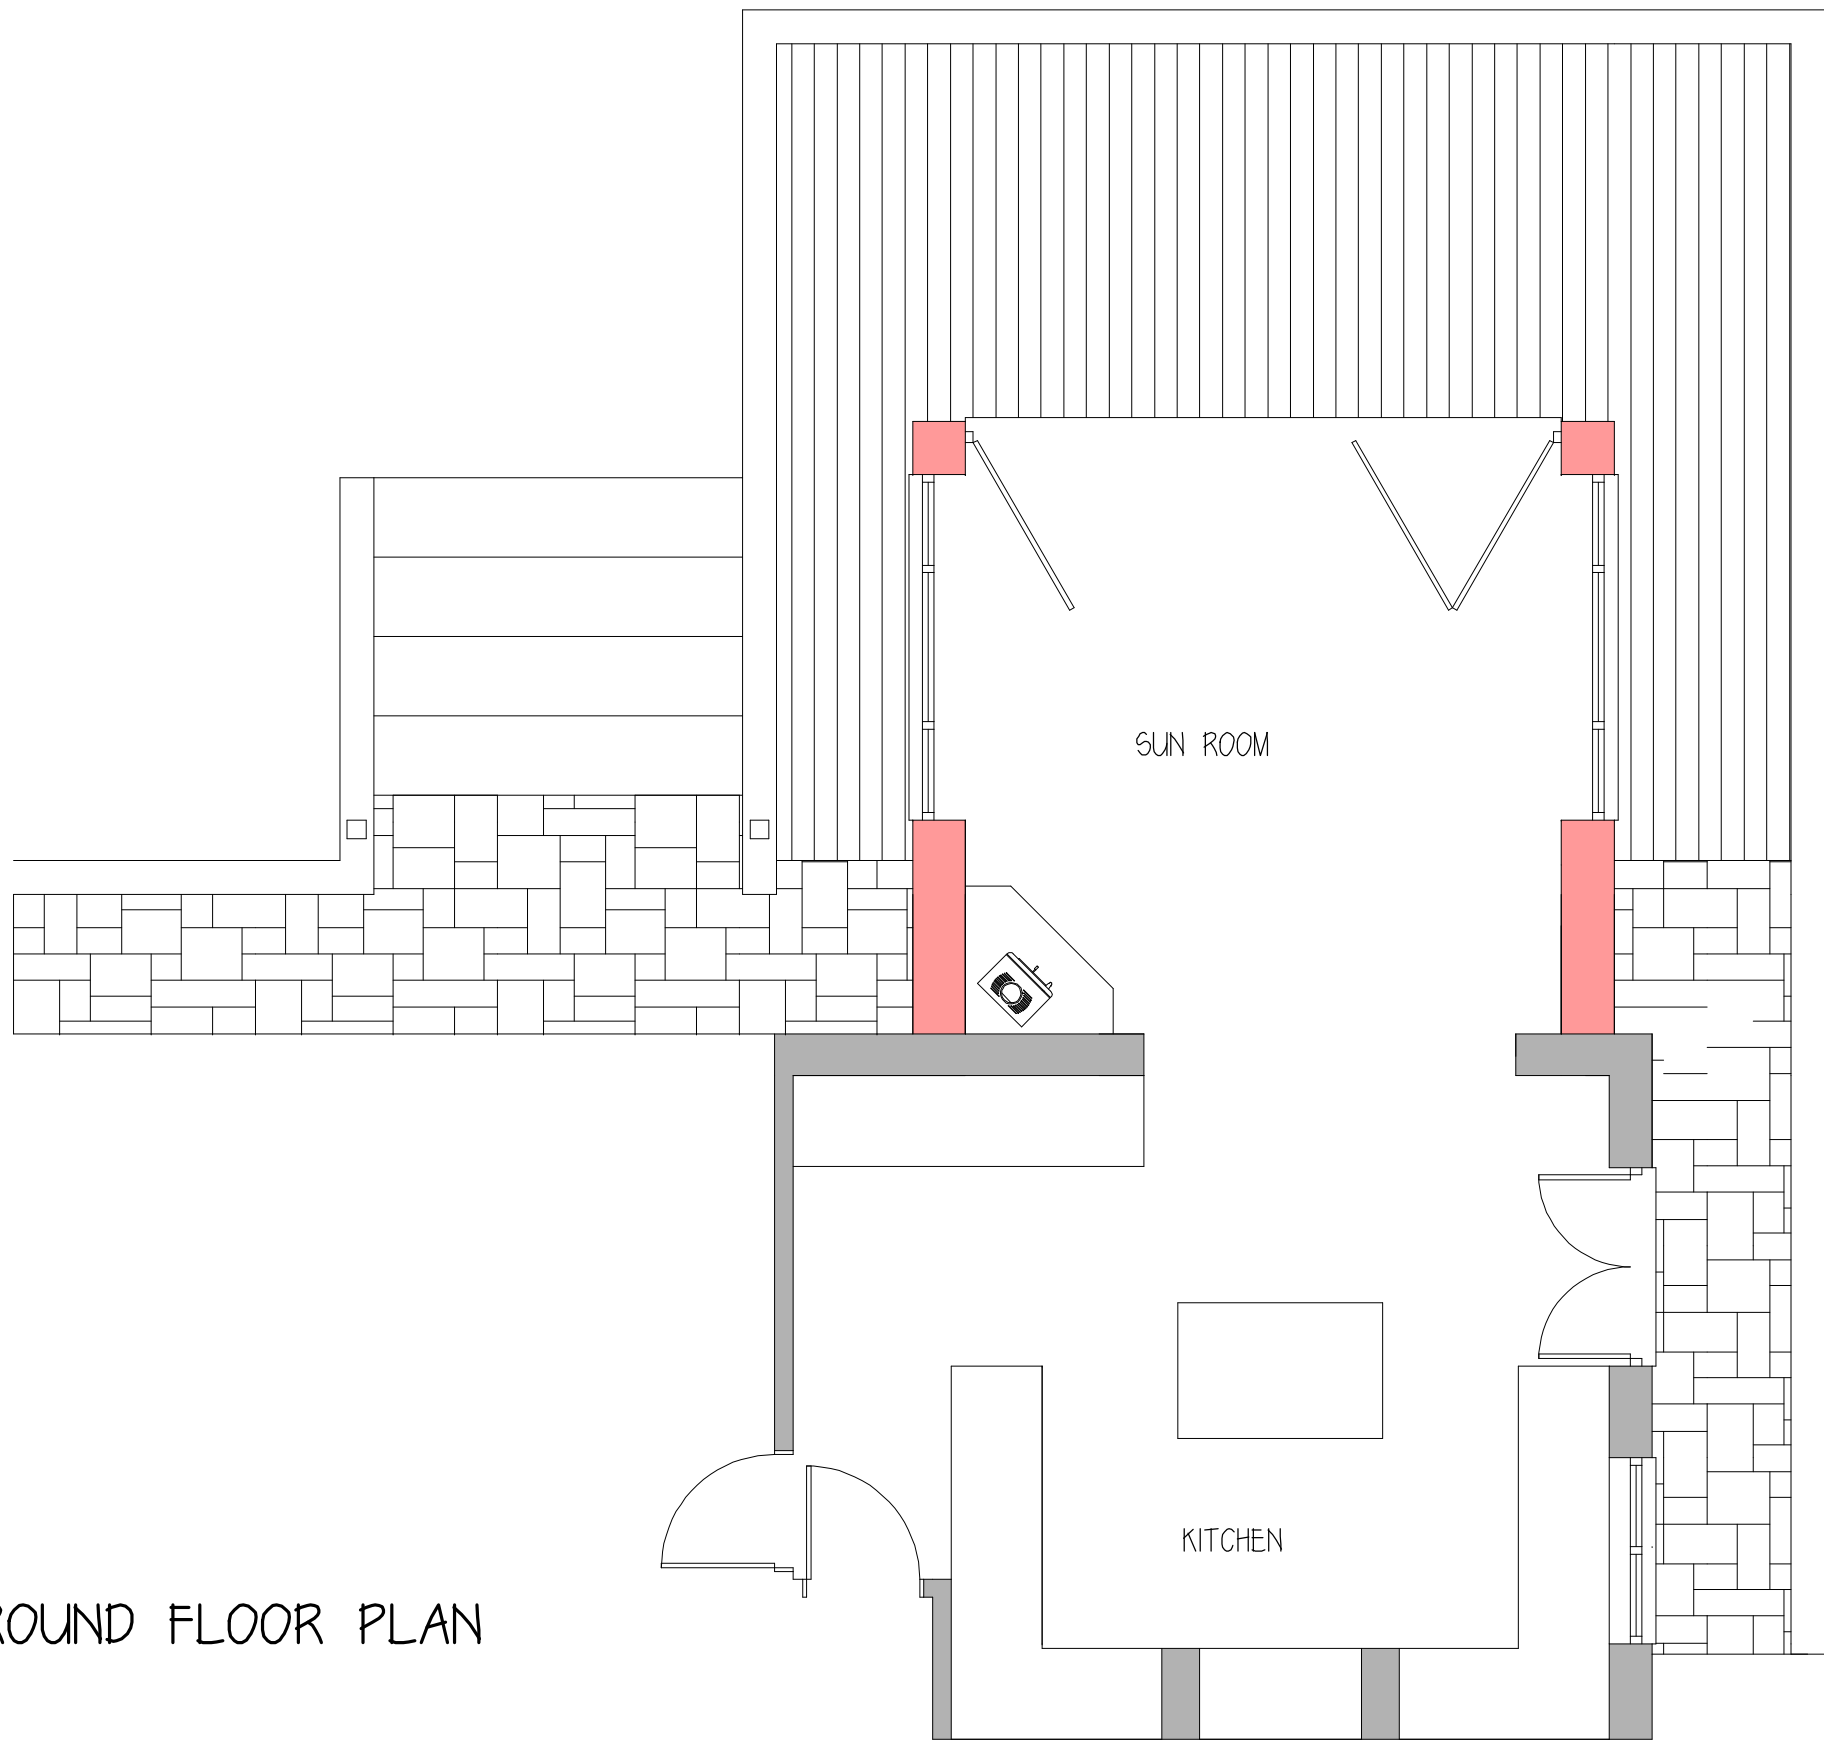

GROUND FLOOR PLAN

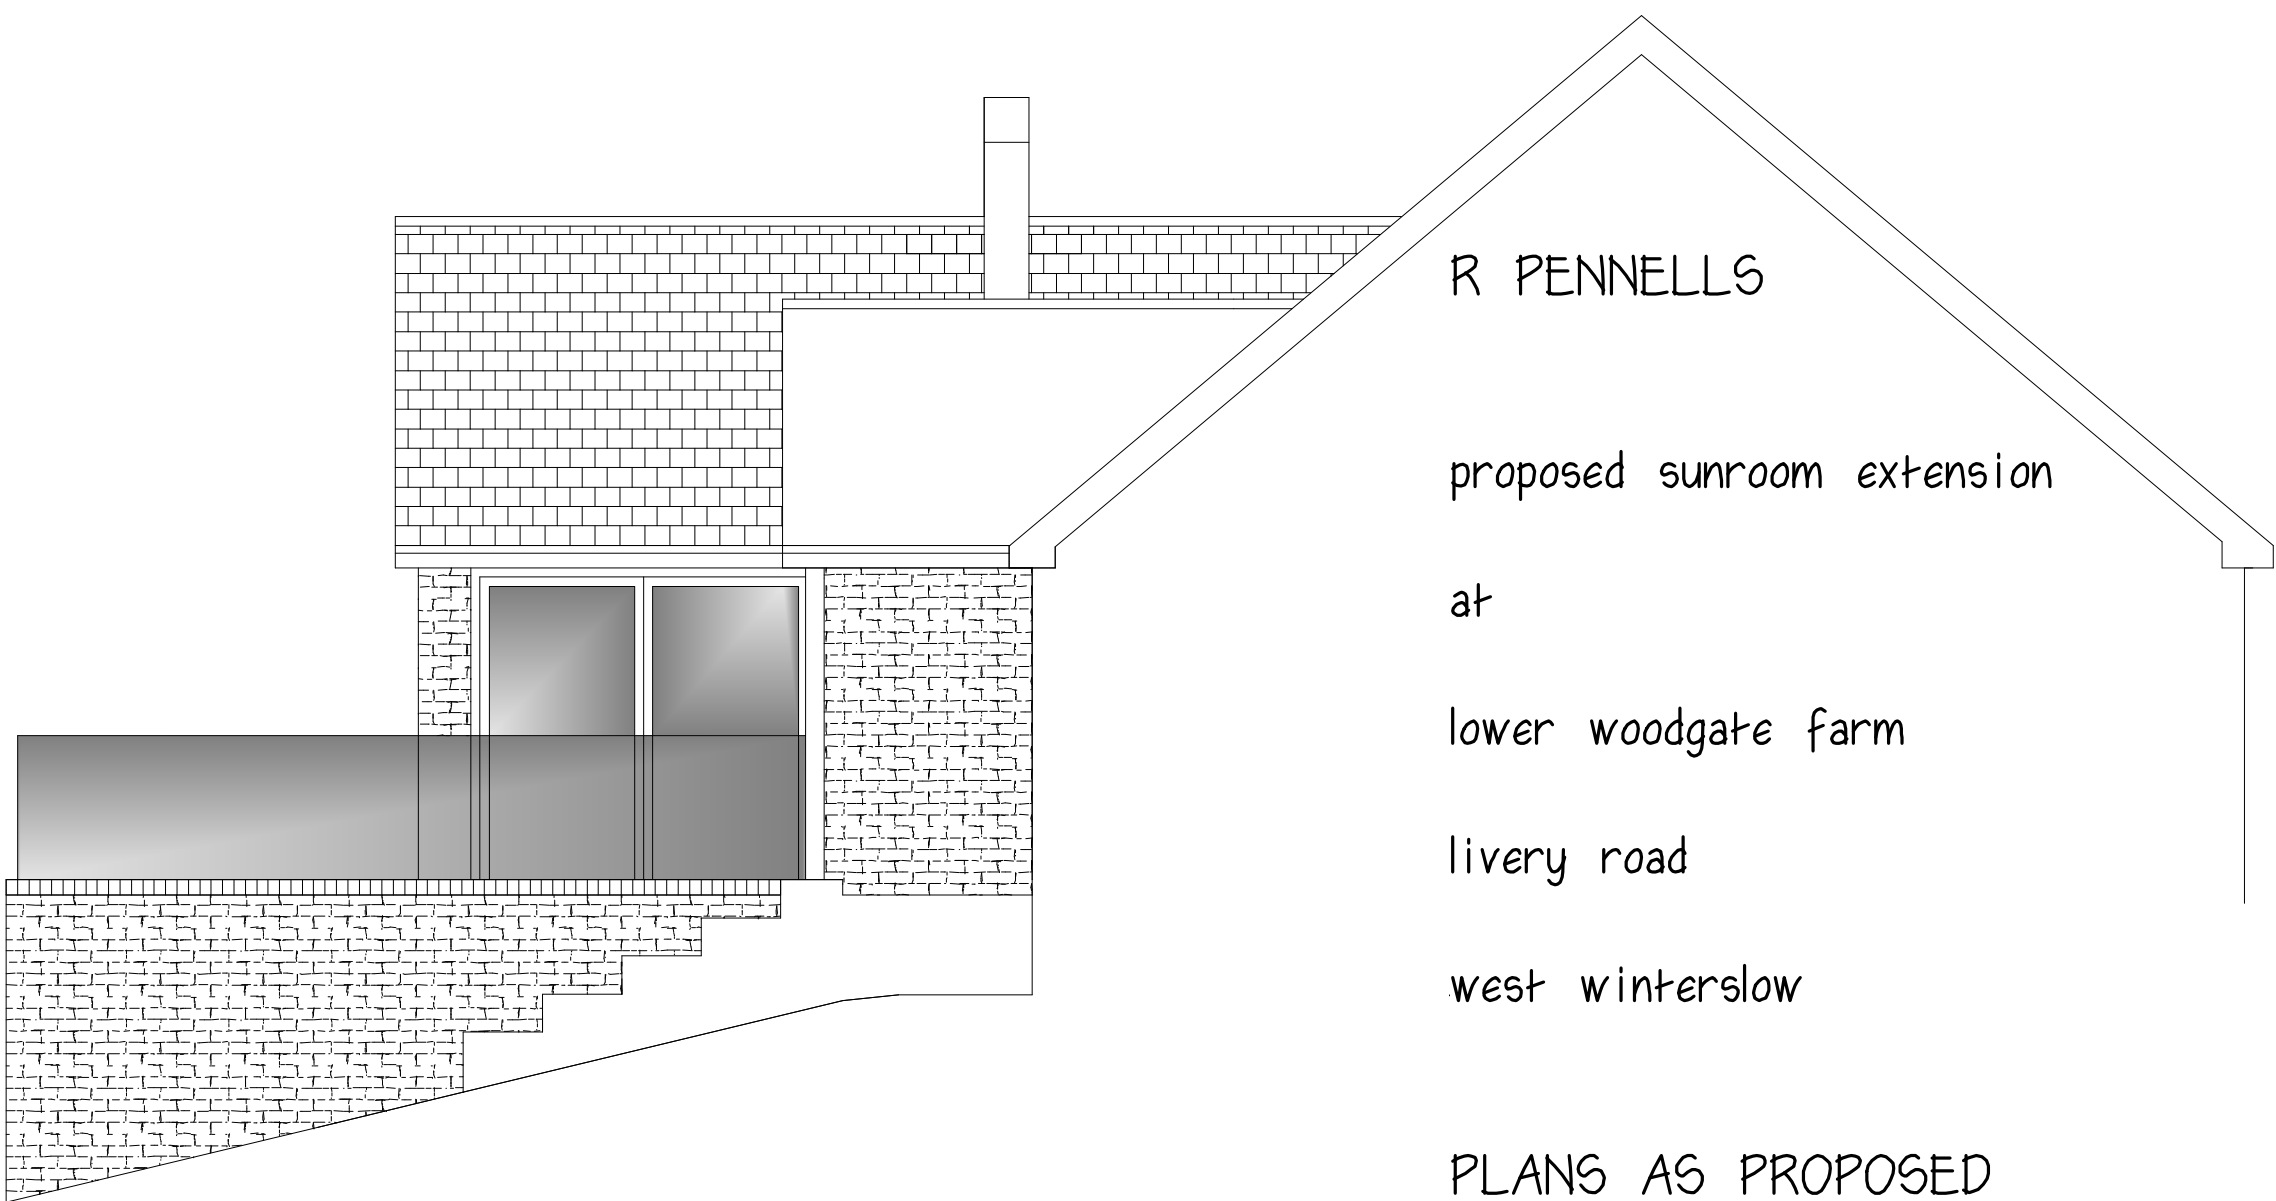


SIDE ELEVATION AS PROPOSED

R PENNELLS
proposed sunroom extension
at
lower woodgate farm
livery road
west winterslow

PLANS AS PROPOSED

scale 1:50 date may 2026

drawing no RPw/p/02

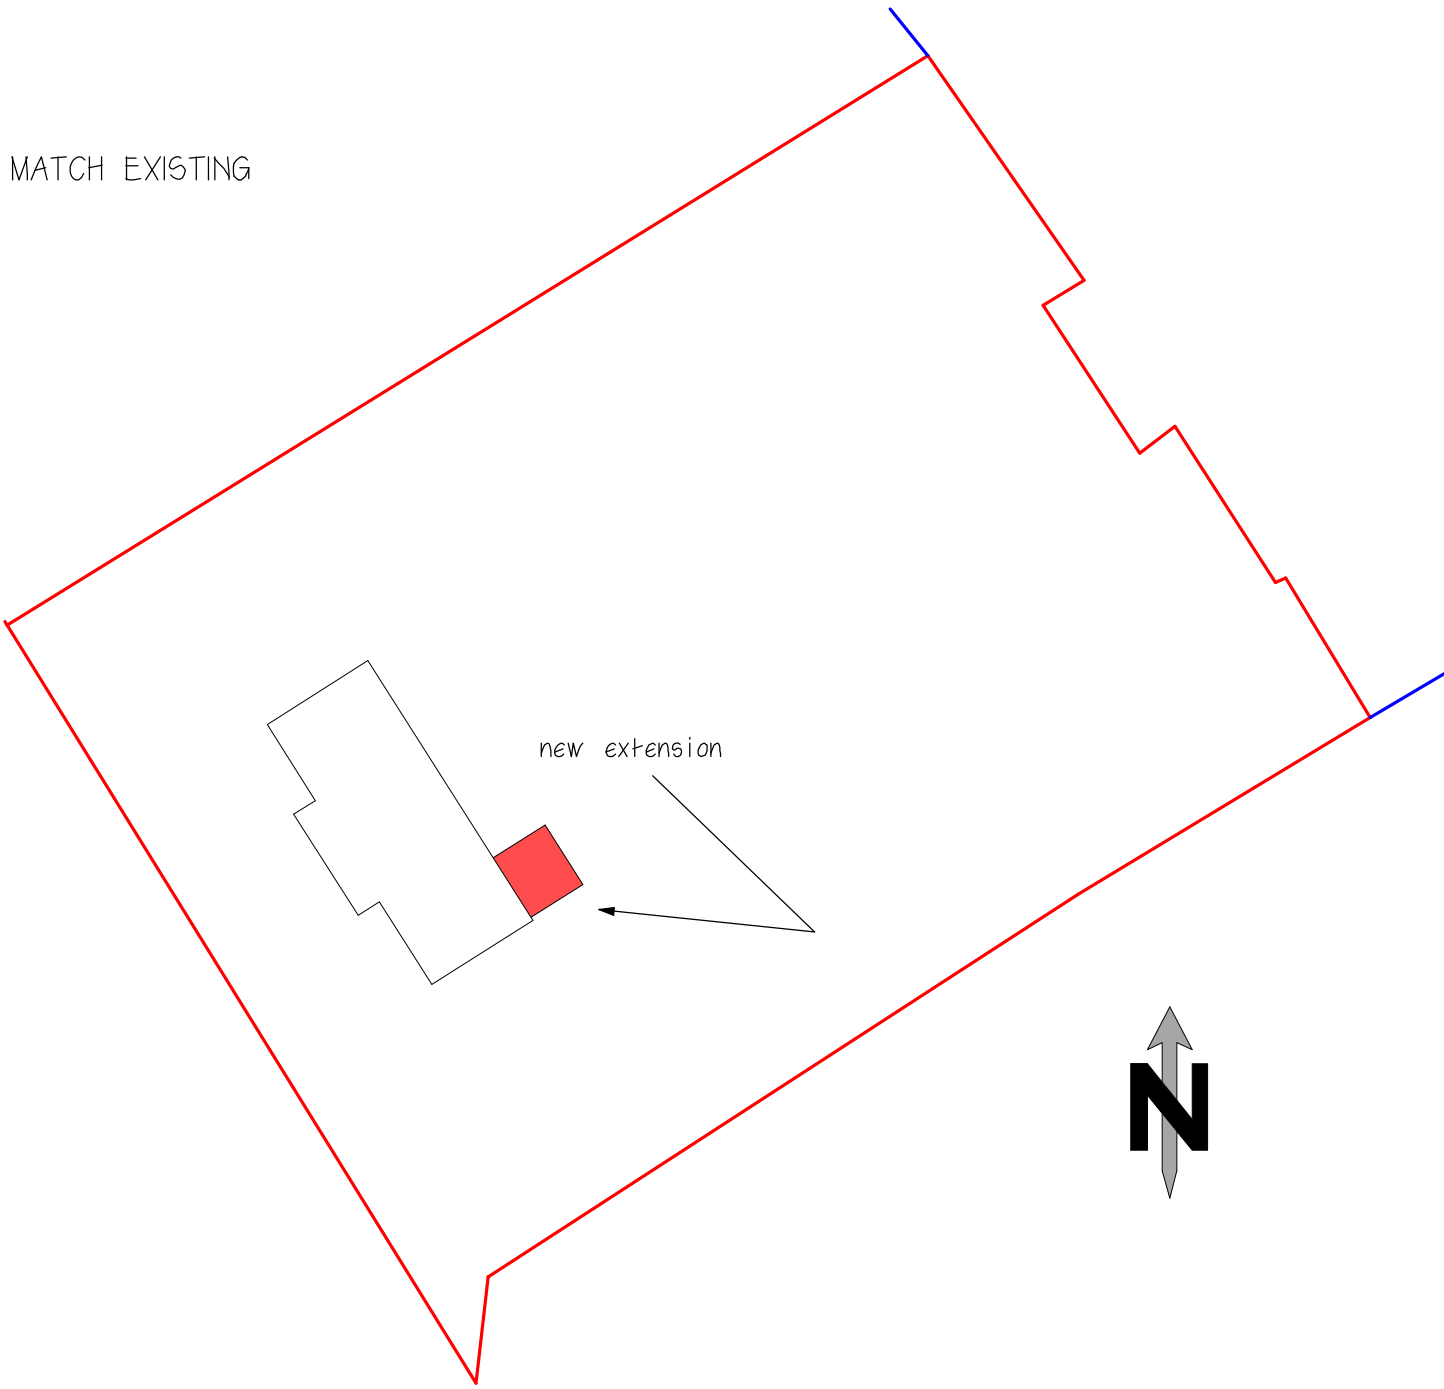

BLOCK PLAN 1:500