

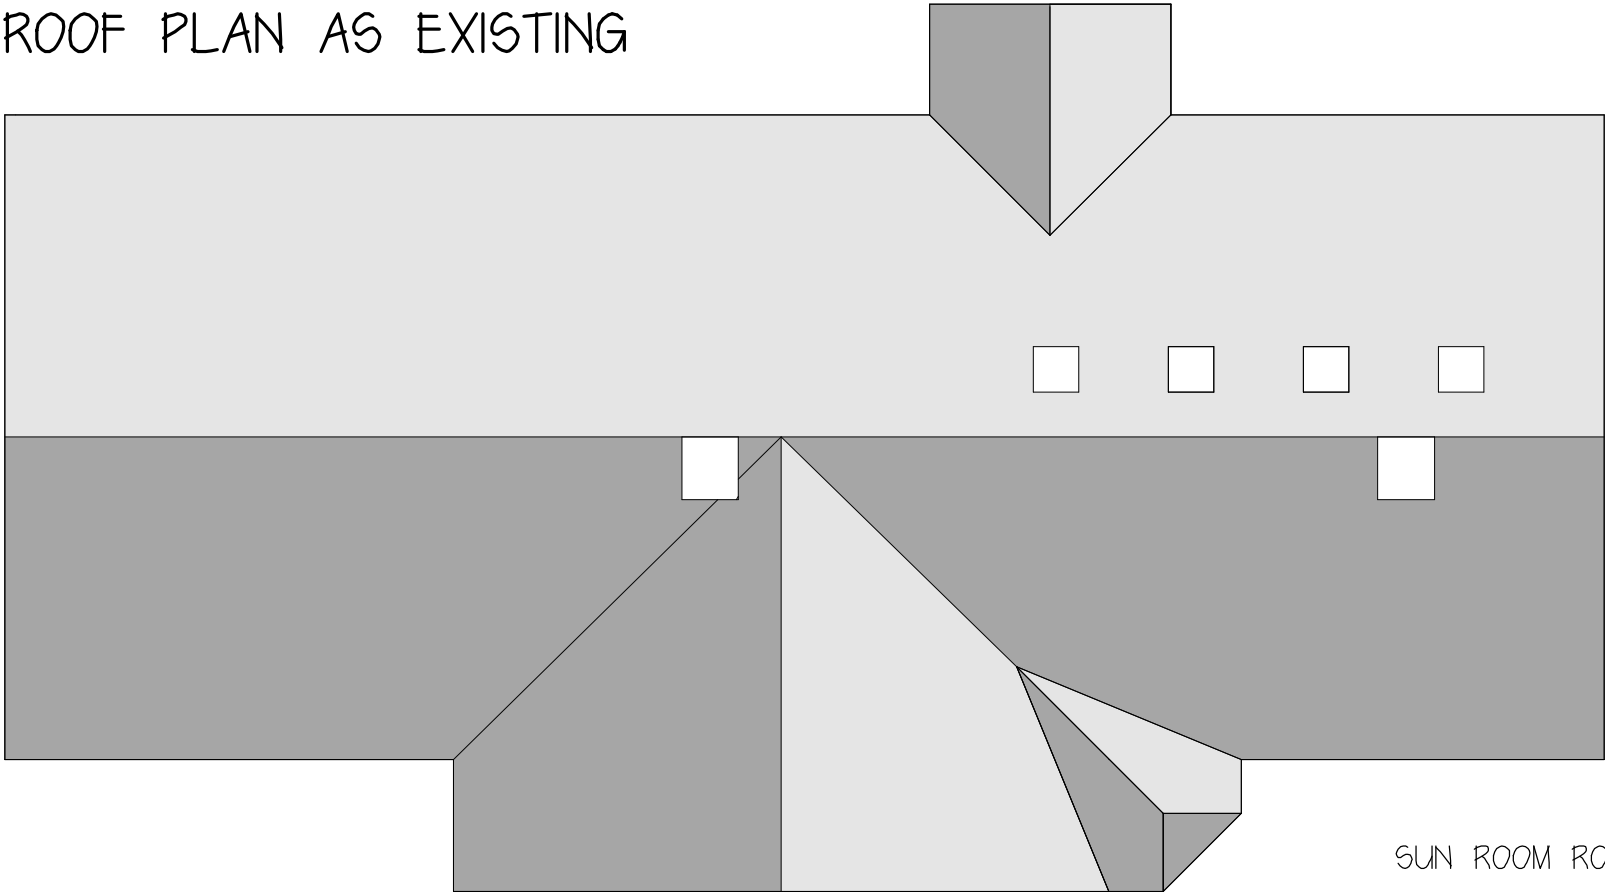


ROOF PLAN AS EXISTING

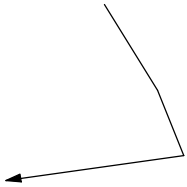

SUN ROOM ROOF EXTENSION

ROOF PLAN AS PROPOSED

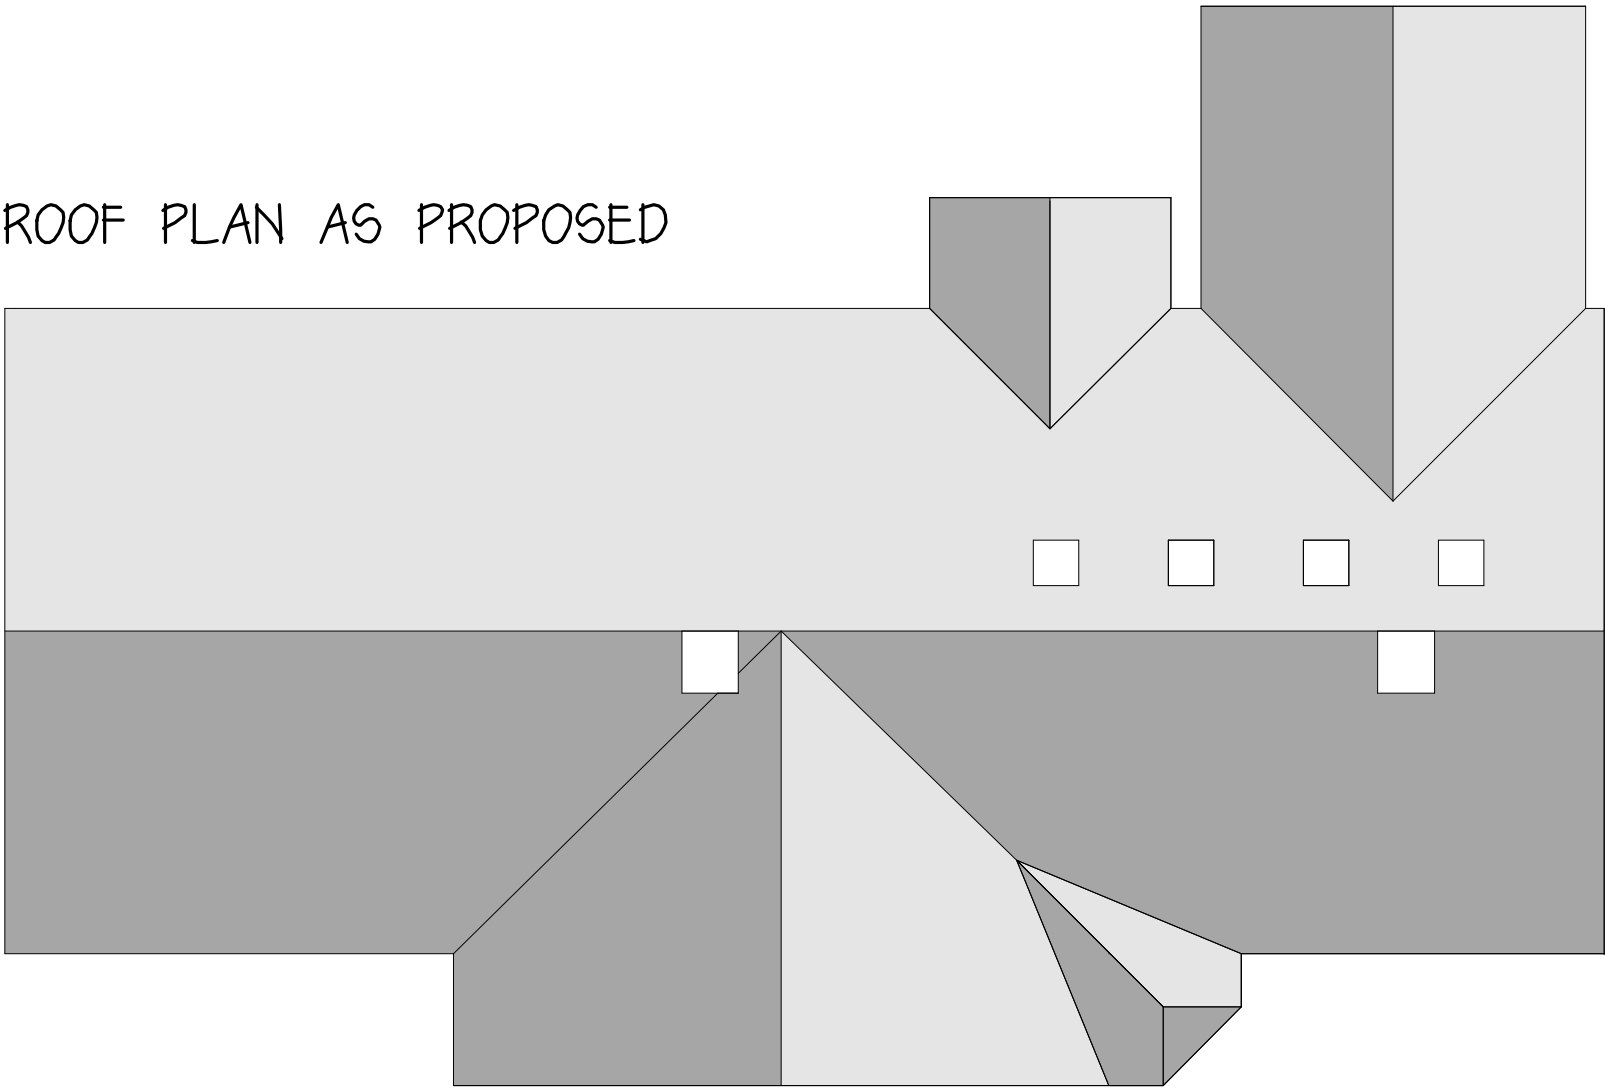

R PENNELLS

proposed sunroom extension

at

lower woodgate farm

livery road

west winterslow

ROOF PLANS

scale 1:100 date june 2026

drawing no RPw/p/03