


scale 1:50 (at size A3)

D R I V E W A Y

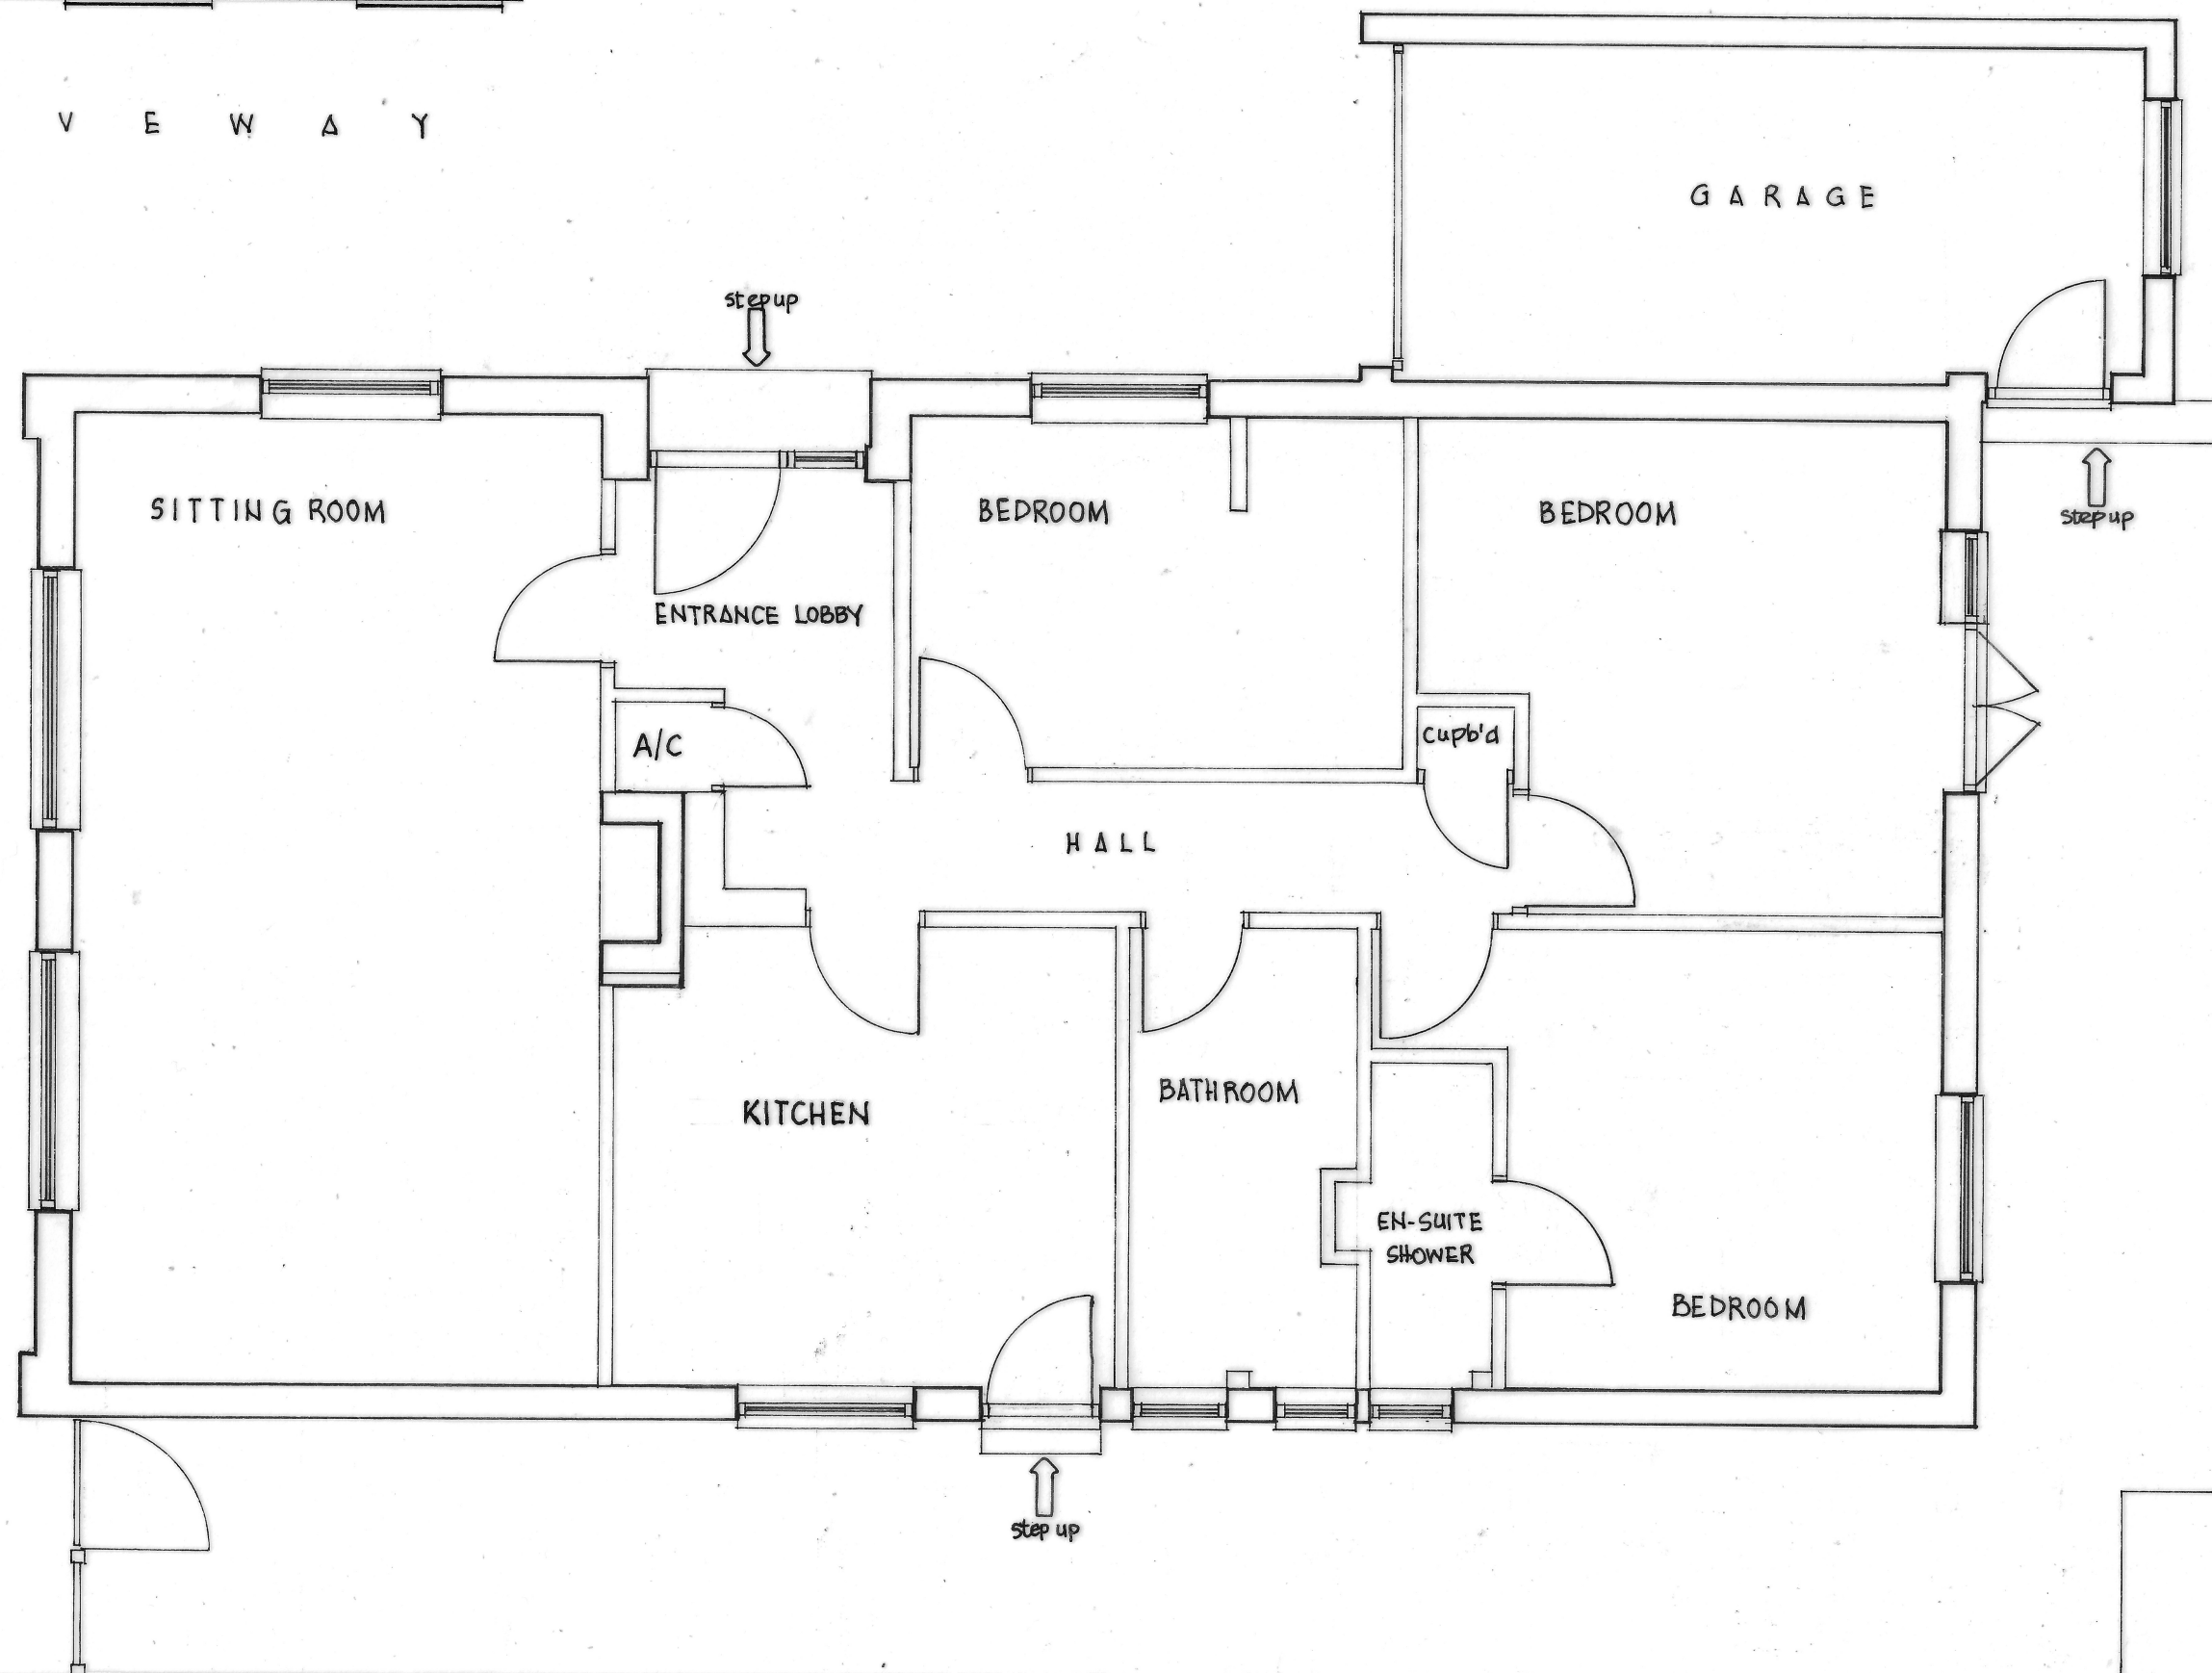

GRAHAM C DYE

Building Design Service
44 The Oaks, Quakers Yard, Treharris
MERTHYR TYDFIL. CF46 5HQ
tel: 07771 908488 email: gdye4801@gmail.com

NOTES:

All dimensions must be checked on site and not scaled from this drawing.

Client

MS. SARAH ROBSON

Job Title PROPOSED SINGLE STOREY EXTENSION TO FRONT ELEVATION TO FORM A DAY ROOM AT SALLY'S GARDEN, DINTON ROAD, FOYANT, WILTS.. SP3 5JW

Scale

1:50 (at size A3)

Drawn by GCD

Date May 2026

Drawing Title

EXISTING FLOOR PLAN

Drg No.

0646/1/26

Rev