




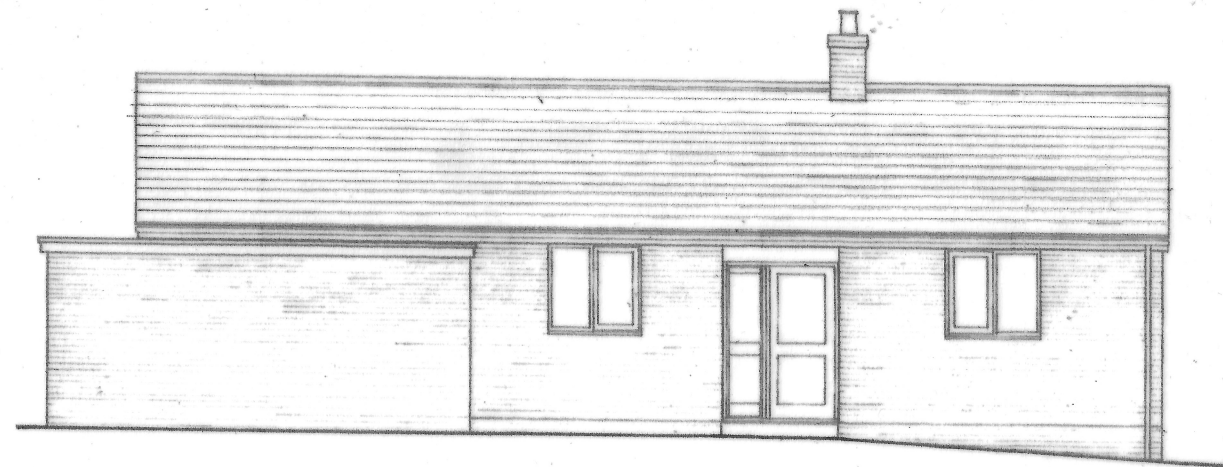

EXISTING NW ELEVATION

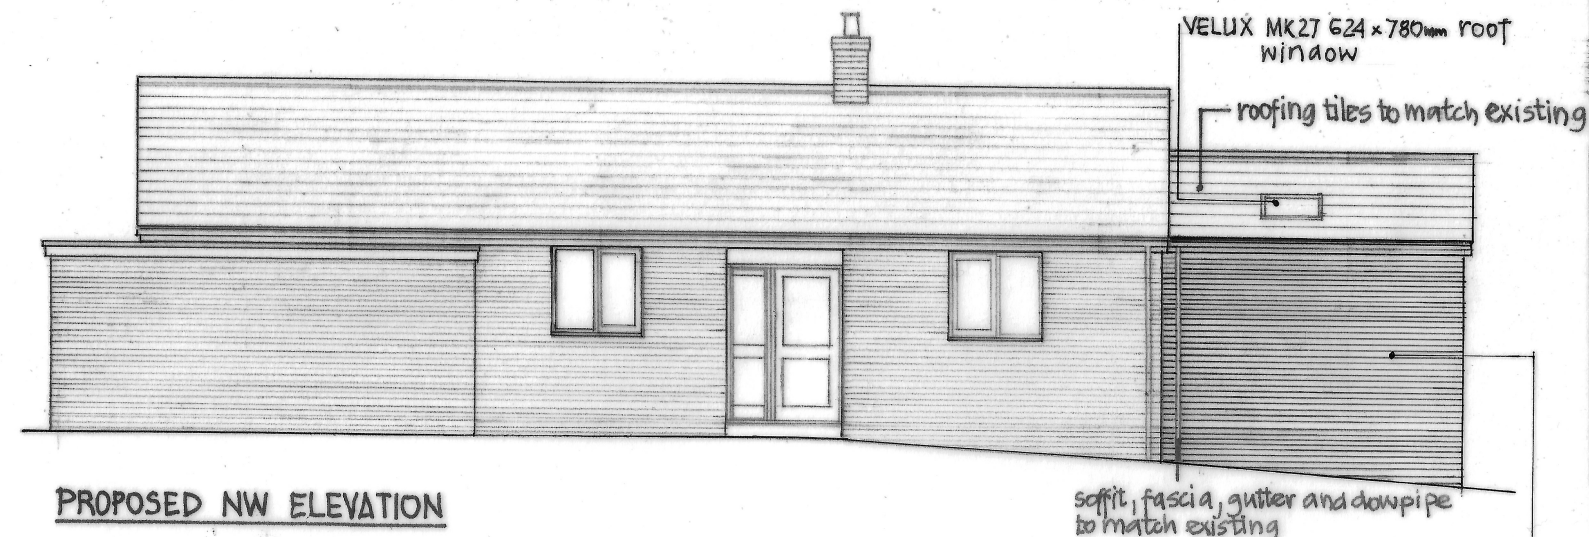

PROPOSED NW ELEVATION

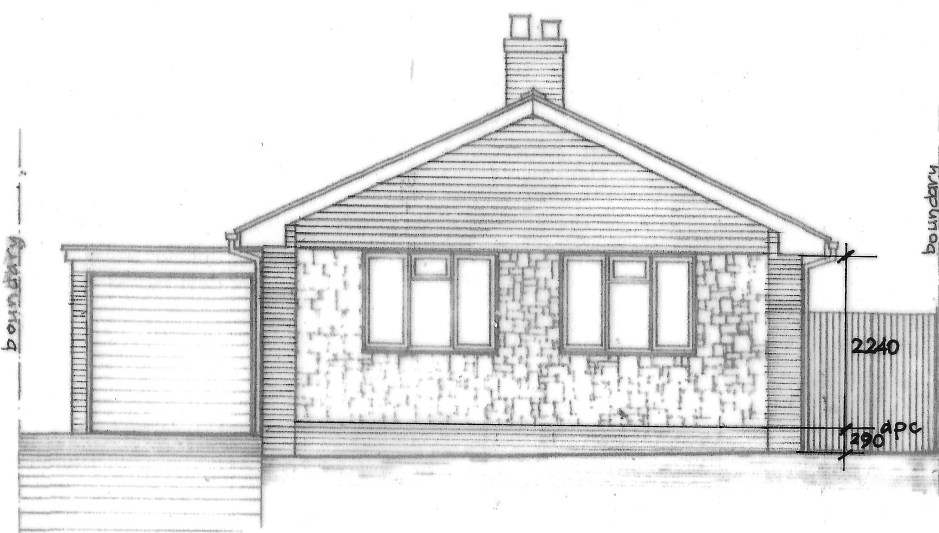


EXISTING SW ELEVATION




PROPOSED SW ELEVATION



EXISTING NE ELEVATION [remains unchanged]

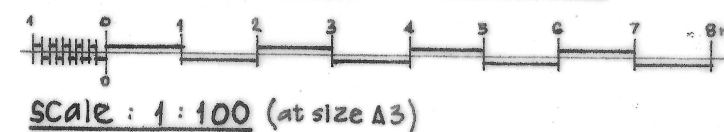

EXISTING SE ELEVATION

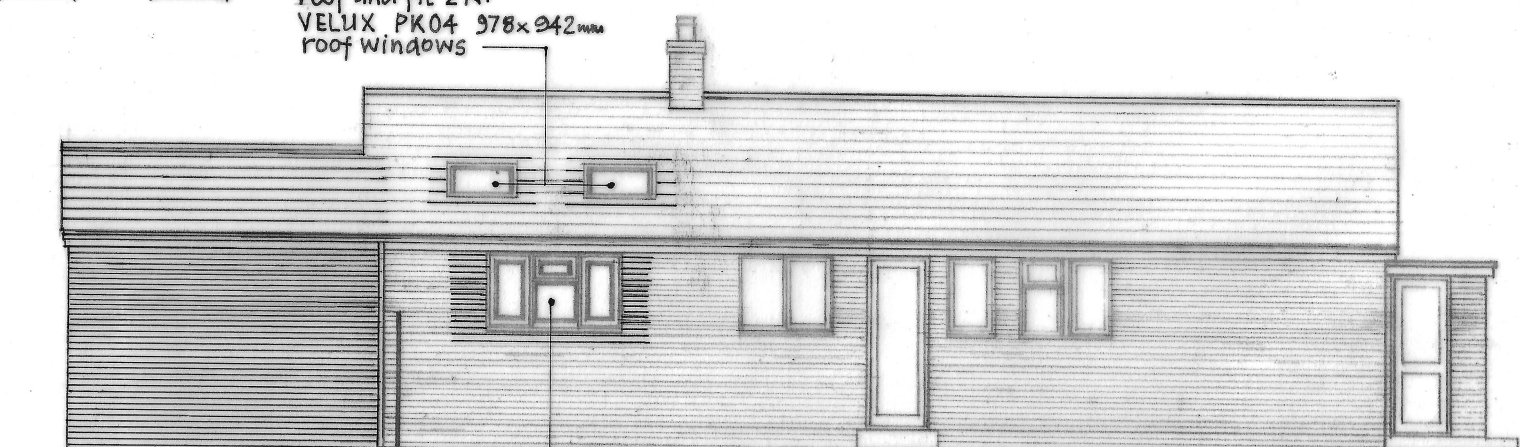

PROPOSED SE ELEVATION

**GRAHAM C DYE**

Building Design Service

44 The Oaks, Quakers Yard, Treharris

MERTHYR TYDFIL. CF46 5HQ

tel: 07771 908488

email: gdye4801@gmail.com

**NOTES:**

Rev A - additional notes - 12/6/26

All dimensions must be checked on site and not scaled from this drawing.

Client

MS. SARAH ROBSON

Job Title: PROPOSED SINGLE STOREY EXTENSION TO FRONT ELEVATION TO FORM A DAY ROOM AT SALLY'S GARDEN, DINTON ROAD, FOYANT. WILTS. SP3 5JW

Scale

1: 100 (at size A3)

Drawn by GCD

Date June 2026

Drawing Title  
EXISTING AND PROPOSED ELEVATIONS

Drg No.  
0646/8/26

Rev  
A