

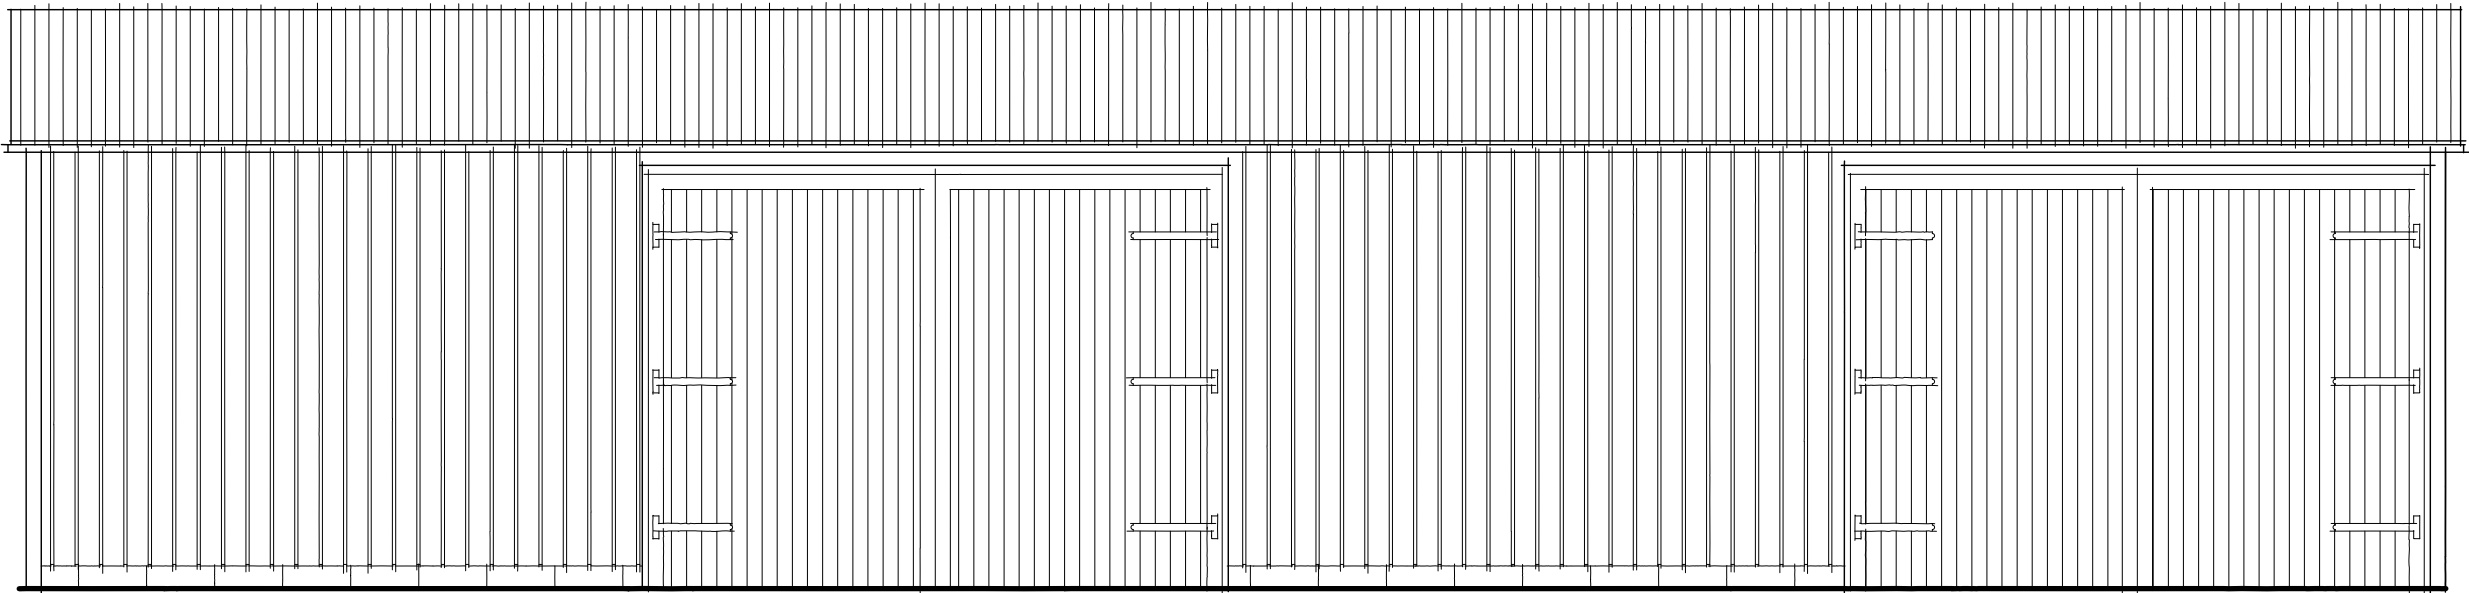


This drawing is copyright of CLARK & MASLIN Ltd and may not be copied or reproduced without permission.
Figured dimensions are to be taken in preference to scaled dimensions.
Large scale drawings to have preference to small scale drawings.
Dimensions for fixed-in items are to be checked on site prior to manufacture.


REV	DETAIL OF REVISION	BY	DATE
A	AMENDED TO CLIENTS REQUESTS	EM	18/05/26
B	AMENDED TO CLIENTS REQUESTS	EM	15/06/26

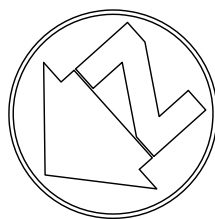


FRONT ELEVATION

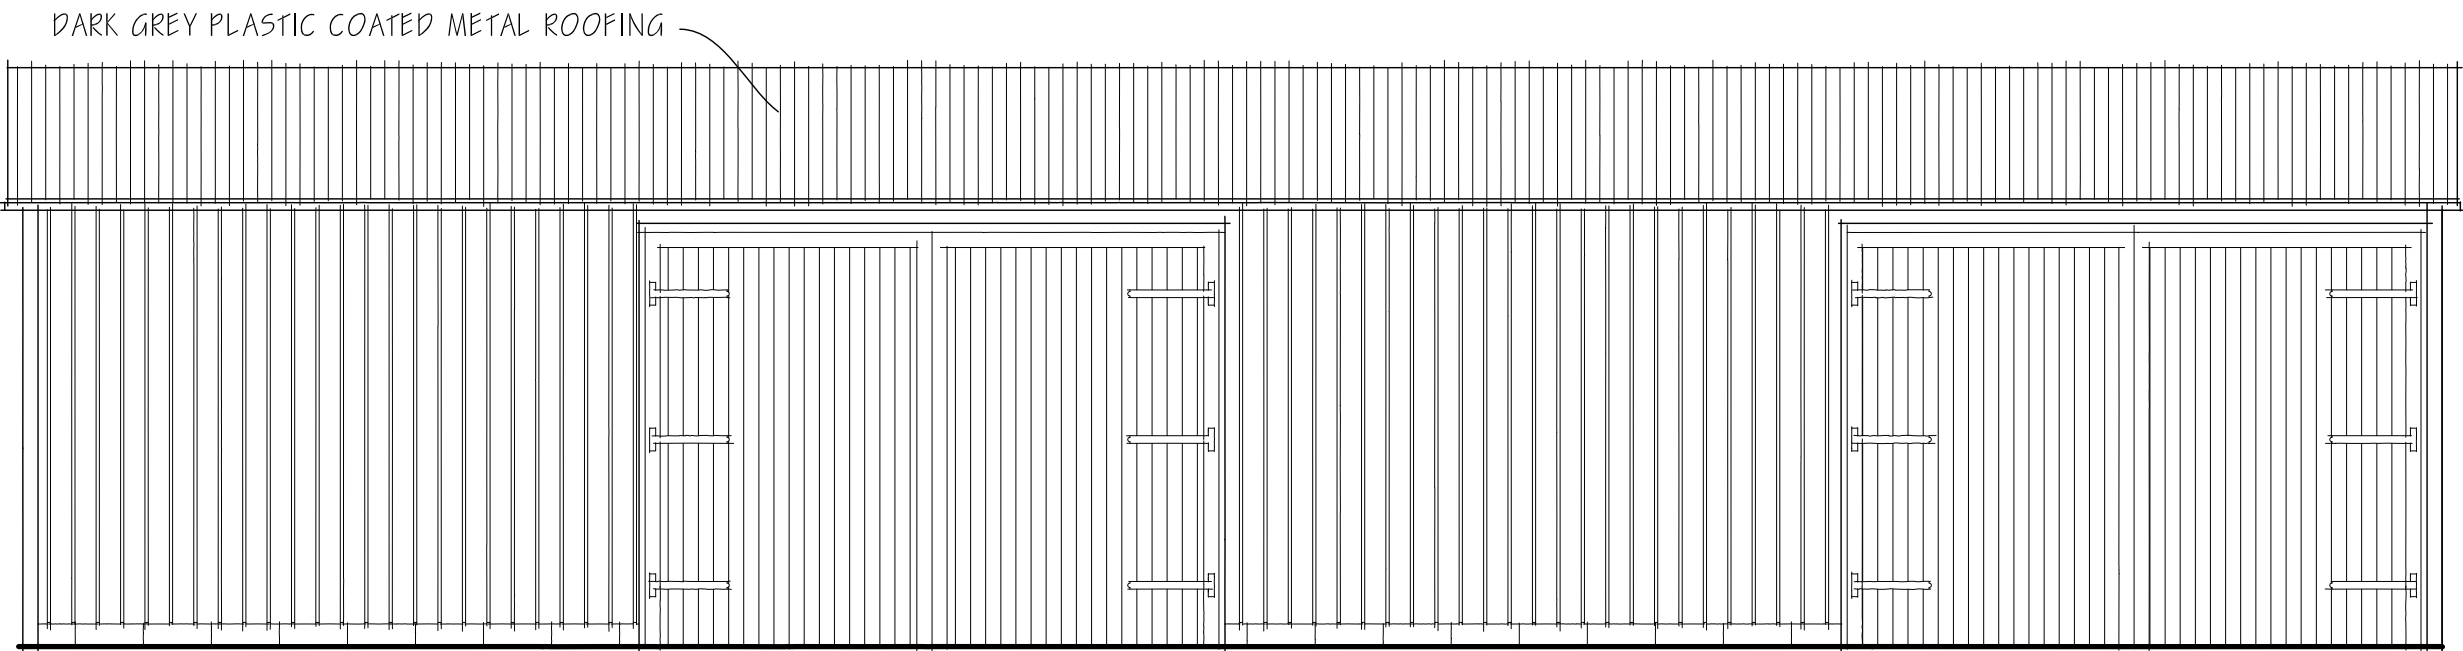


REAR ELEVATION

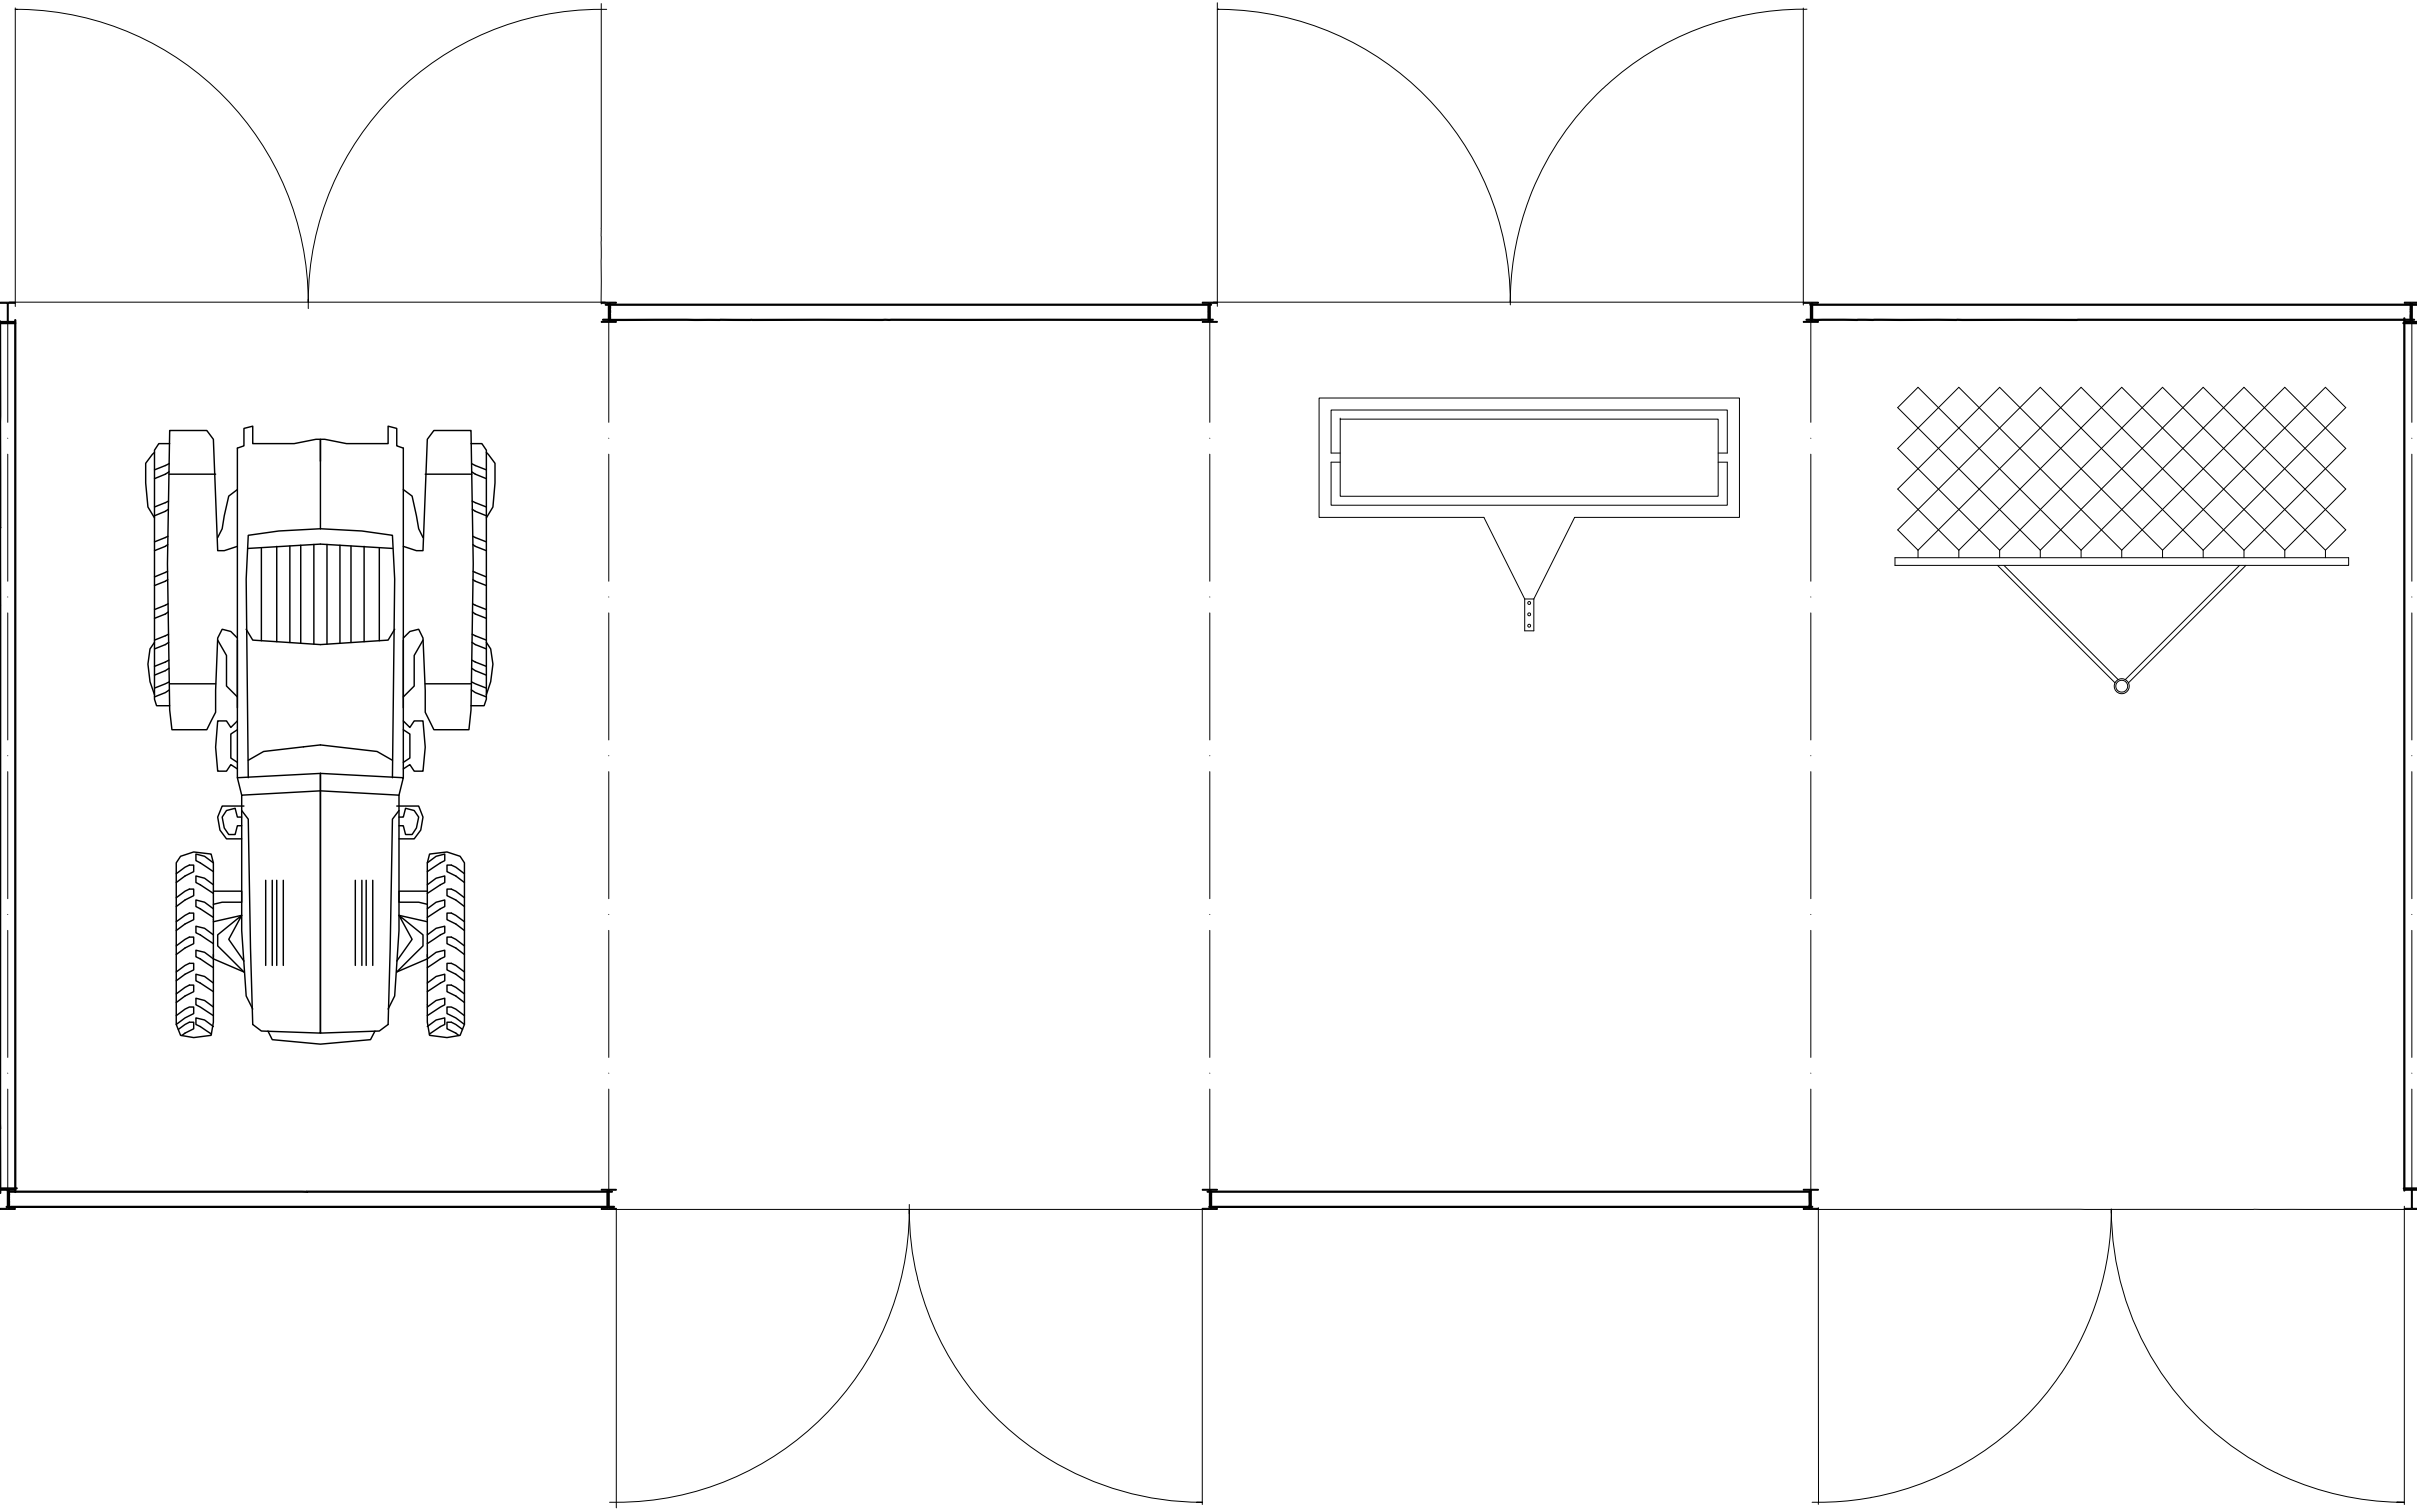

FLOOR PLAN

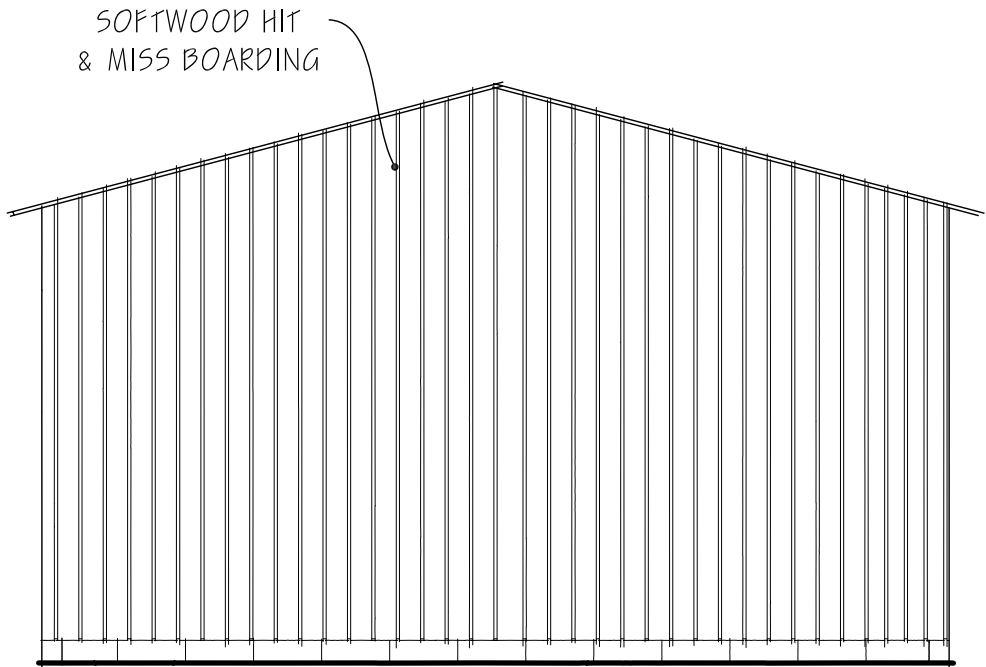

SIDE ELEVATION

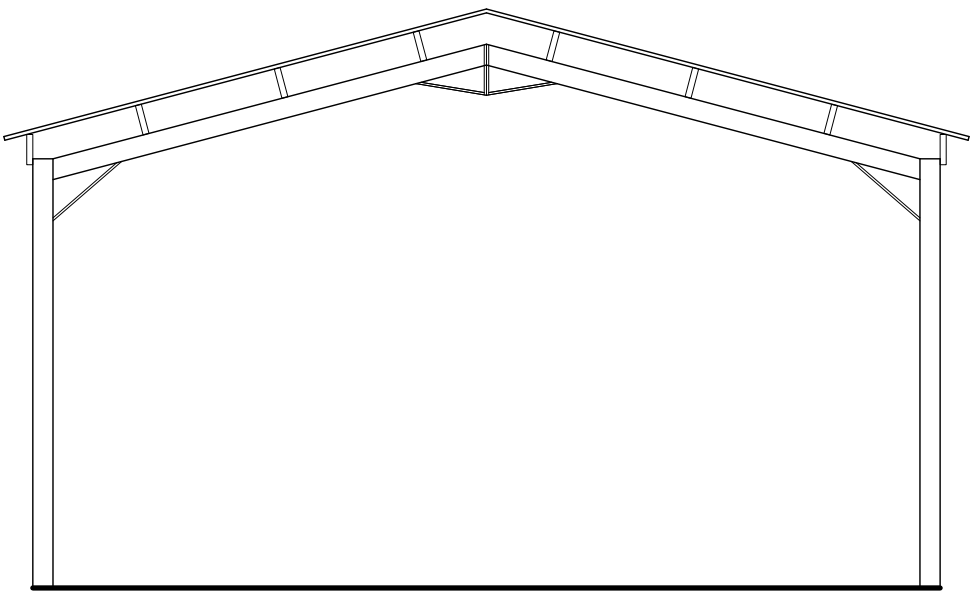

SECTION

PLANNING DRAWING



CLARK & MASLIN
Unit 5, Charlton Business Park
Crudwell Road, Malmesbury
Wiltshire, SN16 9RU
Telephone: 01666 822911
www.clarkandmaslin.co.uk
Planning Architecture Conservation

Client
JULIE HARDING

Project
DEMOLITION OF FARM OUTBUILDINGS,
STORES AND PROPOSED IMPLEMENT STORE,
ROPERS FIELD, LITTLE SOMERFORD, SN15 5JX

Description
PROPOSED IMPLEMENT STORE:
FLOOR PLAN, ELEVATIONS & SECTION

Scale 1:50	PG Size A1	Drawn -	Date MAY '26
---------------	---------------	------------	-----------------

Drawing No. 5229/60	Revision B
-------------------------------	----------------------