


EXISTING SURVEY: WHITEHALL HOUSE, WHITEHALL FARM, CRICKLADE, WILTS SN6 6HY .




Existing West Elev 1:100

Existing South Elev 1:100


Existing East Elev 1:100

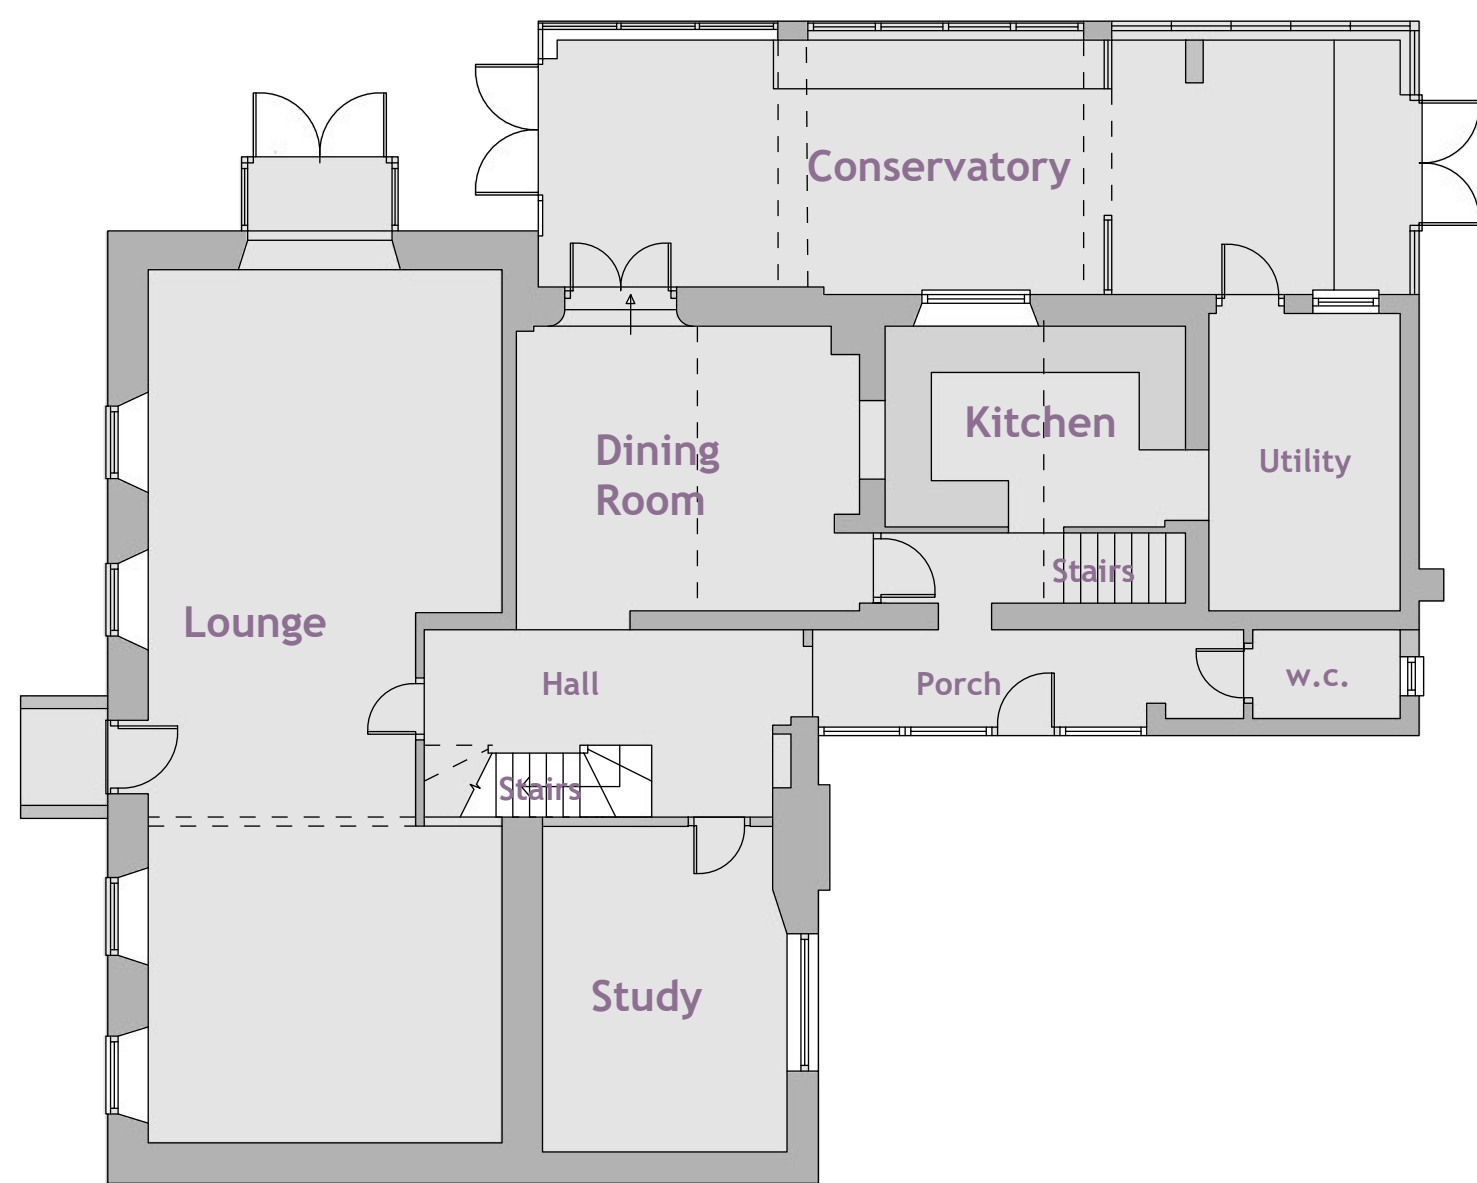

Ground Floor Plan 1:100

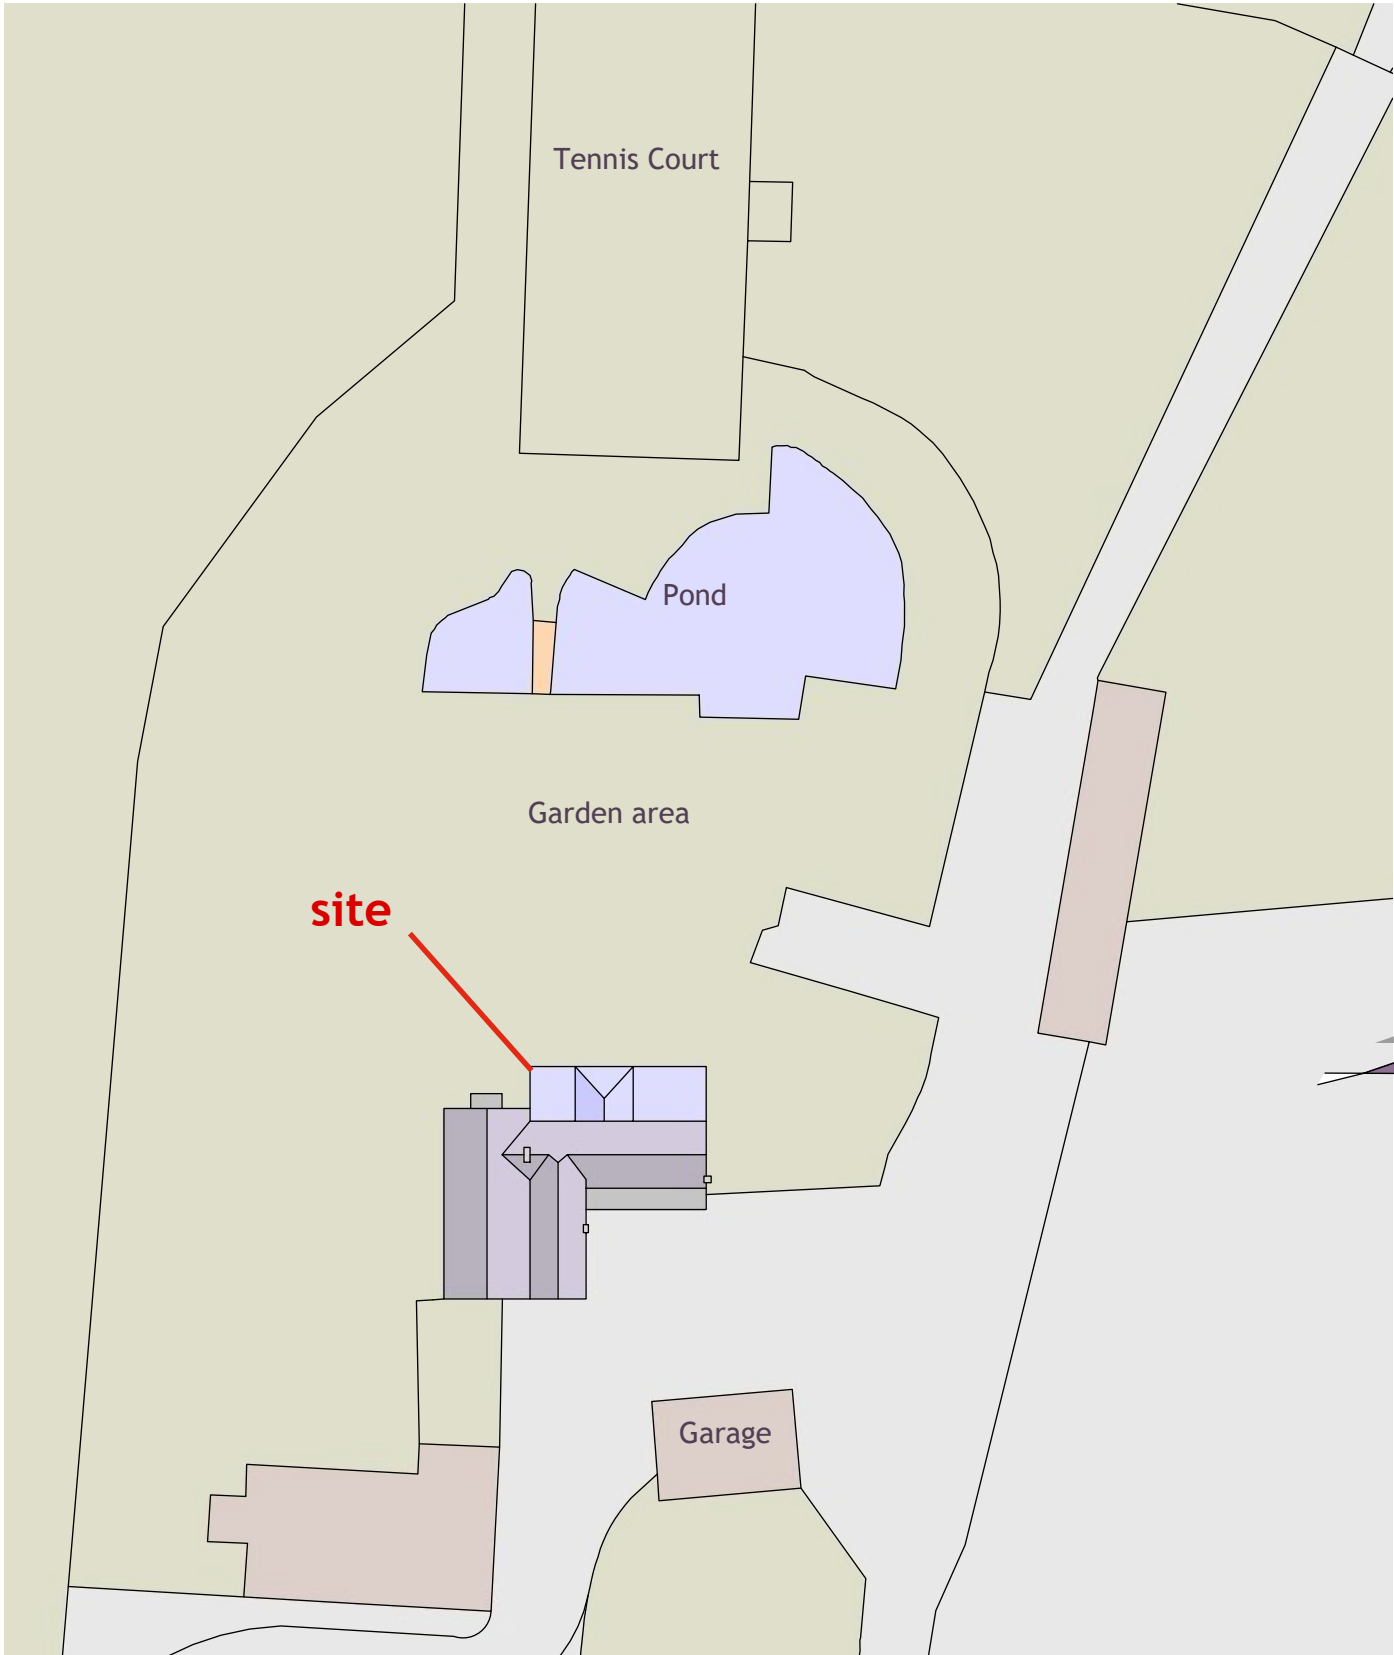

Block Plan 1:500

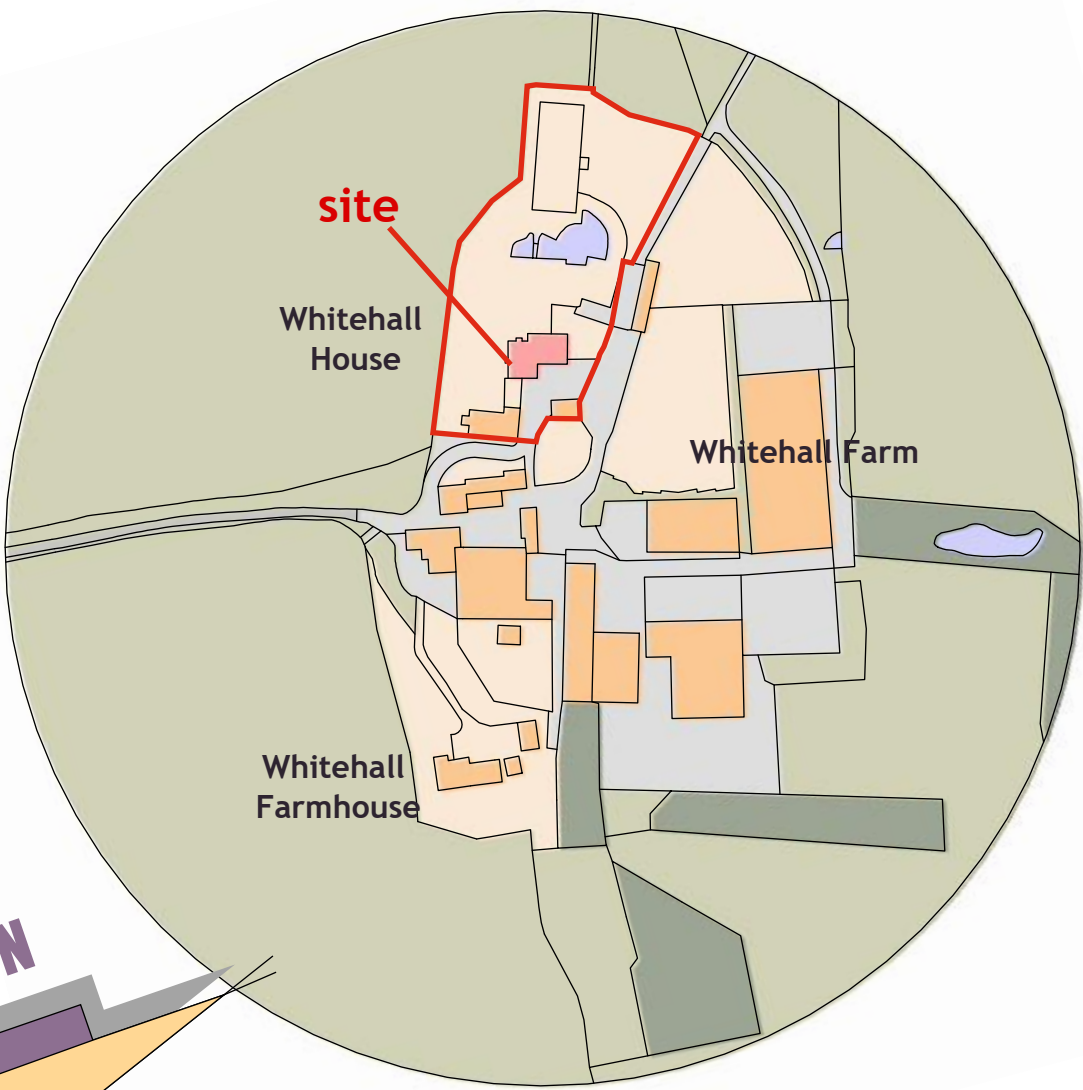

Location Plan 1:1250

NORTH

EXISTING SURVEY


ROBERT MANNING
ARCHITECTURAL & PLANNING CONSULTANT
OFFICE 129, 8 THE BRIDGE, CHIPPENHAM, WILTS SN15 1EX
TEL: 01249 652218 mob: 07909228419 email: robmanning2000@hotmail.com

DRAWING No:- 400 / RJM/2026 / 1
DATE :- MAY 2026 REV:
SCALES :- ELEV'S & F.PLANS 1:100

PROJECT: EXISTING PLAN & ELEVATION SURVEY OF WHITEHALL HOUSE, WHITEHALL FARM, CRICKLADE, WILTS SN6 6HY

ROBERT MANNING, this drawing/design is COPYRIGHT and cannot be copied or used in anyway for the above project or similar ventures, by any means without the express permission of Robert Manning. Always use written measurements in preference to scaling, if in doubt ask report any discrepancies & always use the latest approved plans by Local Authority. Consult on any design changes to the project, so amendments can be made.

Scale Bar (A2 print out = 1:100 scale).

 

Scale Bar (A2 print out = 1: 500 scale).