

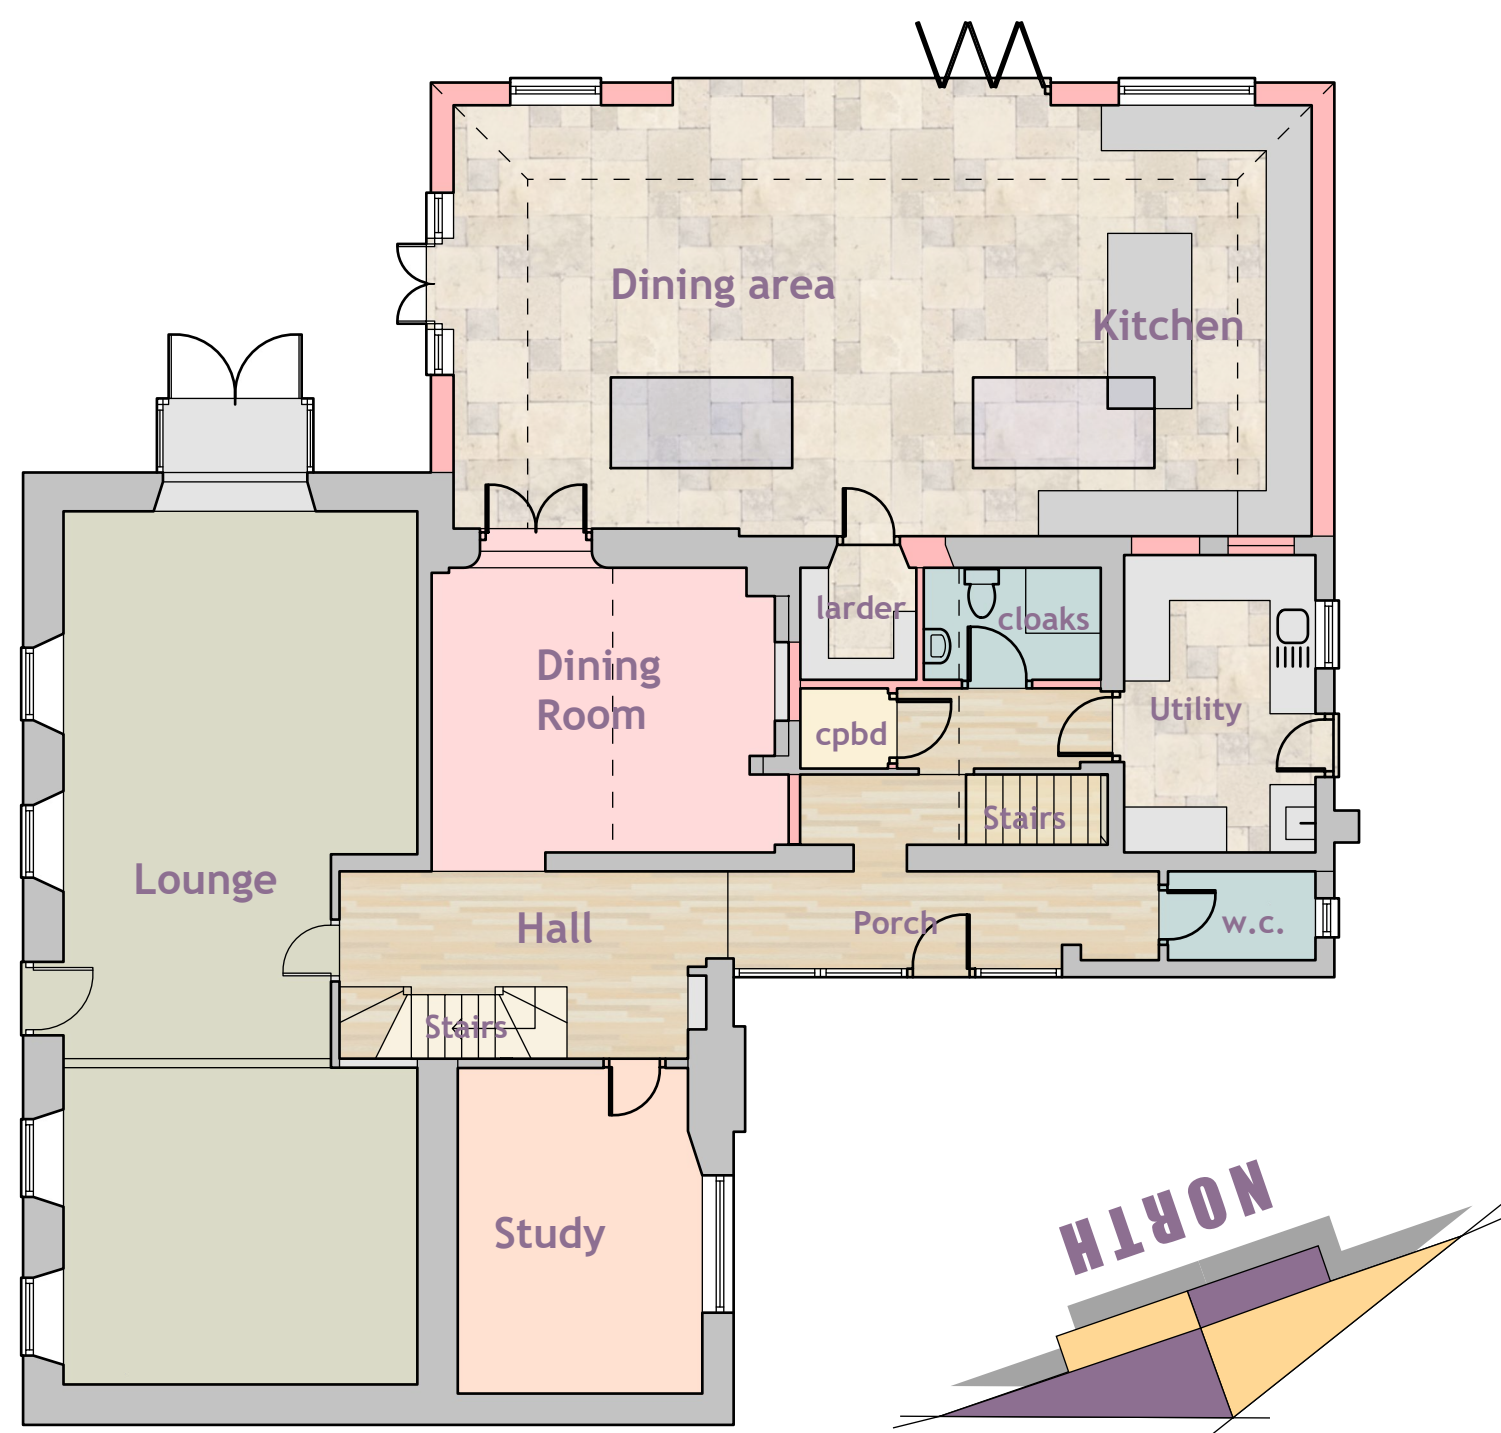


PROPOSED REAR EXTENSION TO REPLACE CONSERVATORY: WHITEHALL HOUSE, CRICKLADE, WILTS SN6 6HY

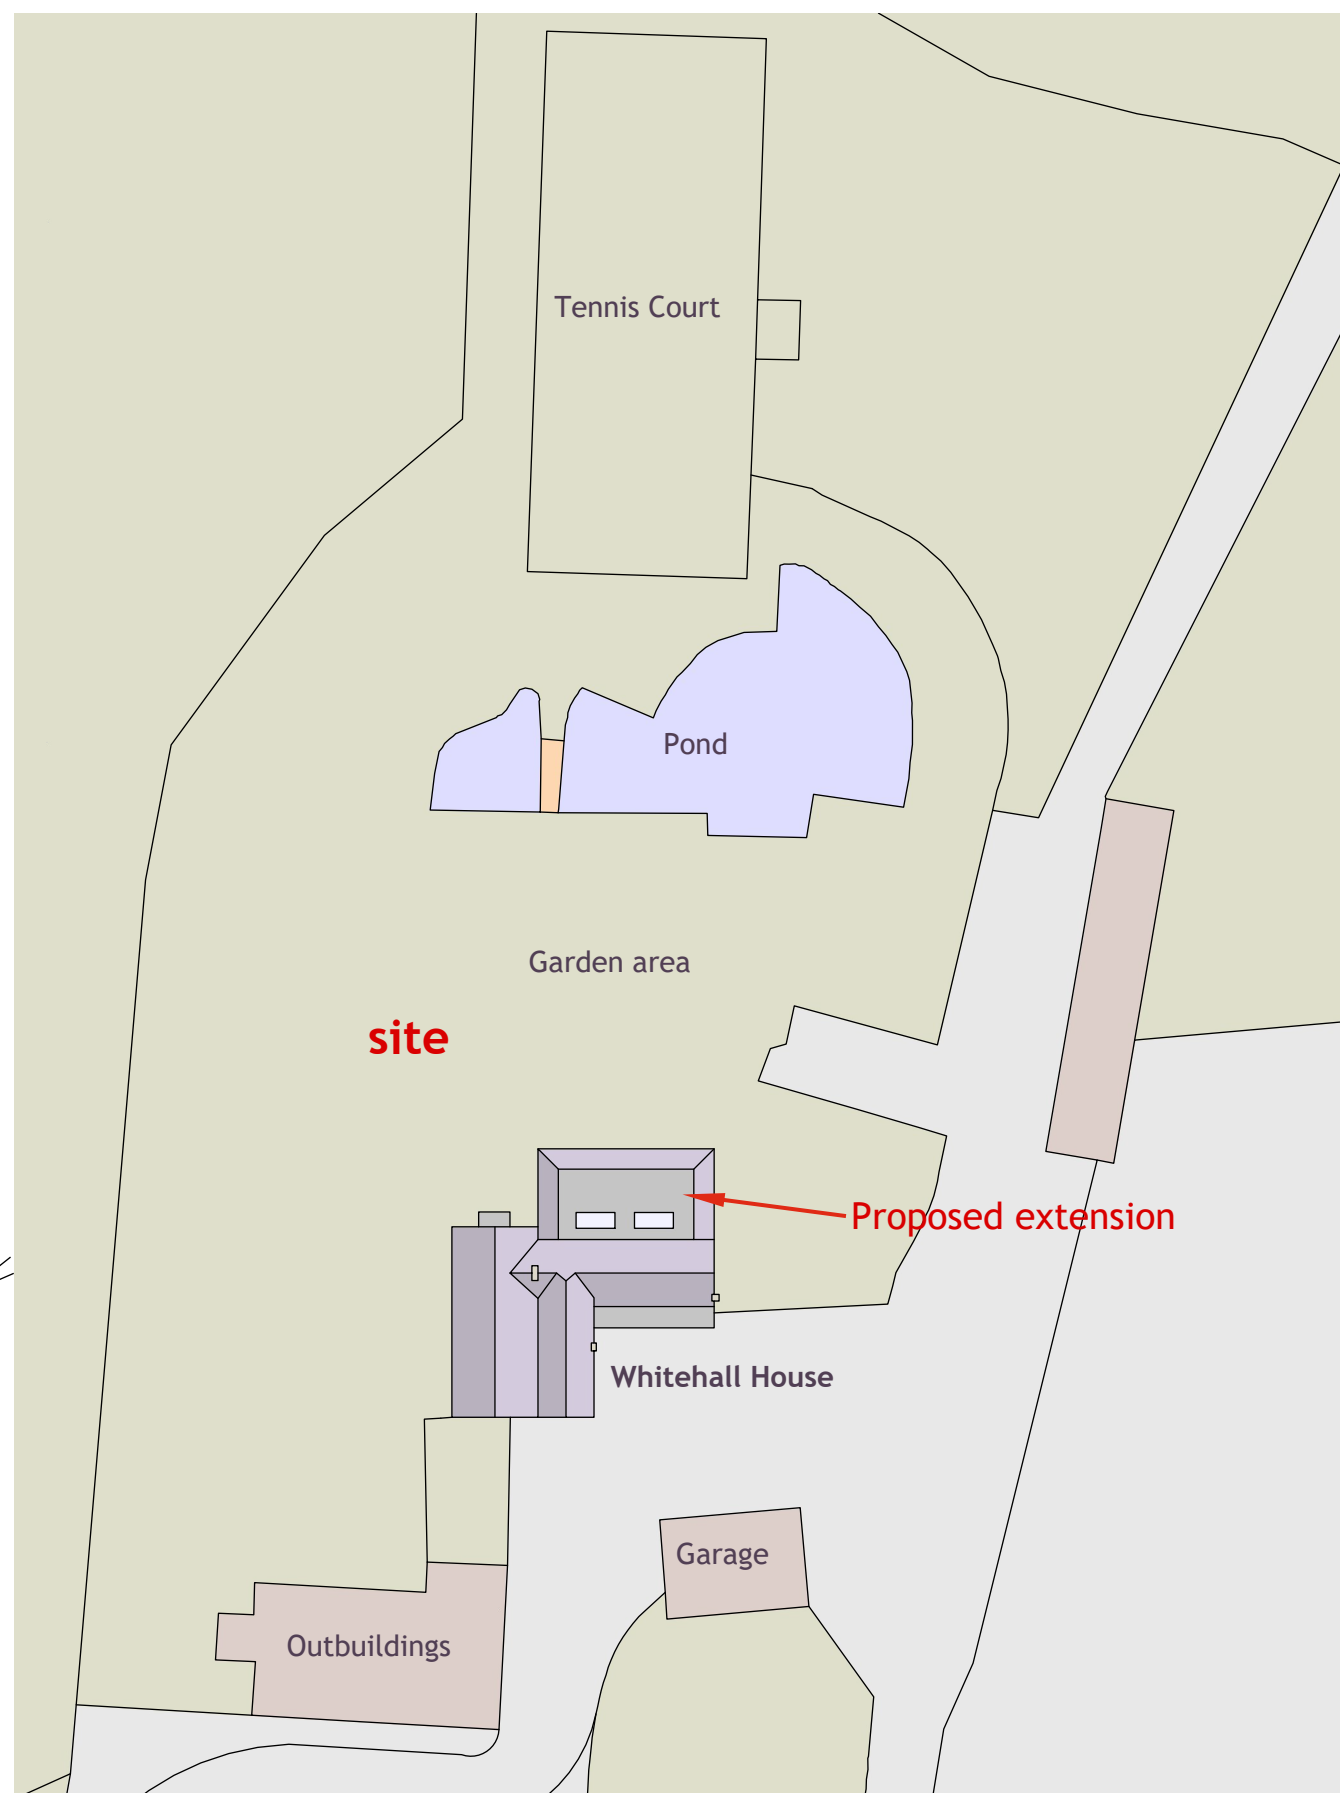

Scale Bar (A2 print out = 1:100 scale).

 

Scale Bar (A2 print out = 1:500 scale).



CGI render of proposed rear extension.

EXTENSION PLAN

ROBERT MANNING

ARCHITECTURAL DESIGN

OFFICE 129, 8 THE BRIDGE, CHIPPENHAM, WILTS SN15 1EX

MOBILE: 07909228419 EMAIL: robmanning2000@hotmail.com

PROJECT: PROPOSED EXTENSION TO REPLACE CONSERVATORY:

WHITEHALL HOUSE, WHITEHALL FARM, CRICKLADE, WILTS

DRAWING No:- 400 / RJM/2026 / 2 REV DATE: MAY 2026

SCALES:- ELEVATIONS & FLOOR PLANS 1:100

ROBERT MANNING, this drawing/design is COPYRIGHT and cannot be copied or used in anyway for the above project or similar ventures, by any means without the express permission of Robert Manning. Always use written measurements in preference to scaling, if in doubt ask, report any discrepancies & always use the latest approved plans by Local Authority. Consult on any design changes to the project, so amendments can be made