



CHRIS

HYDE

3 Potley Lane

Corsham, Wilts

SN13 9RY

01225811057

Project

13 Meadland

Corsham SN13 9DU

Drawing

Floor Plans

Existing

Scale

1:50

Drawing No




2688/1

Date

June 26

Drawn

CH

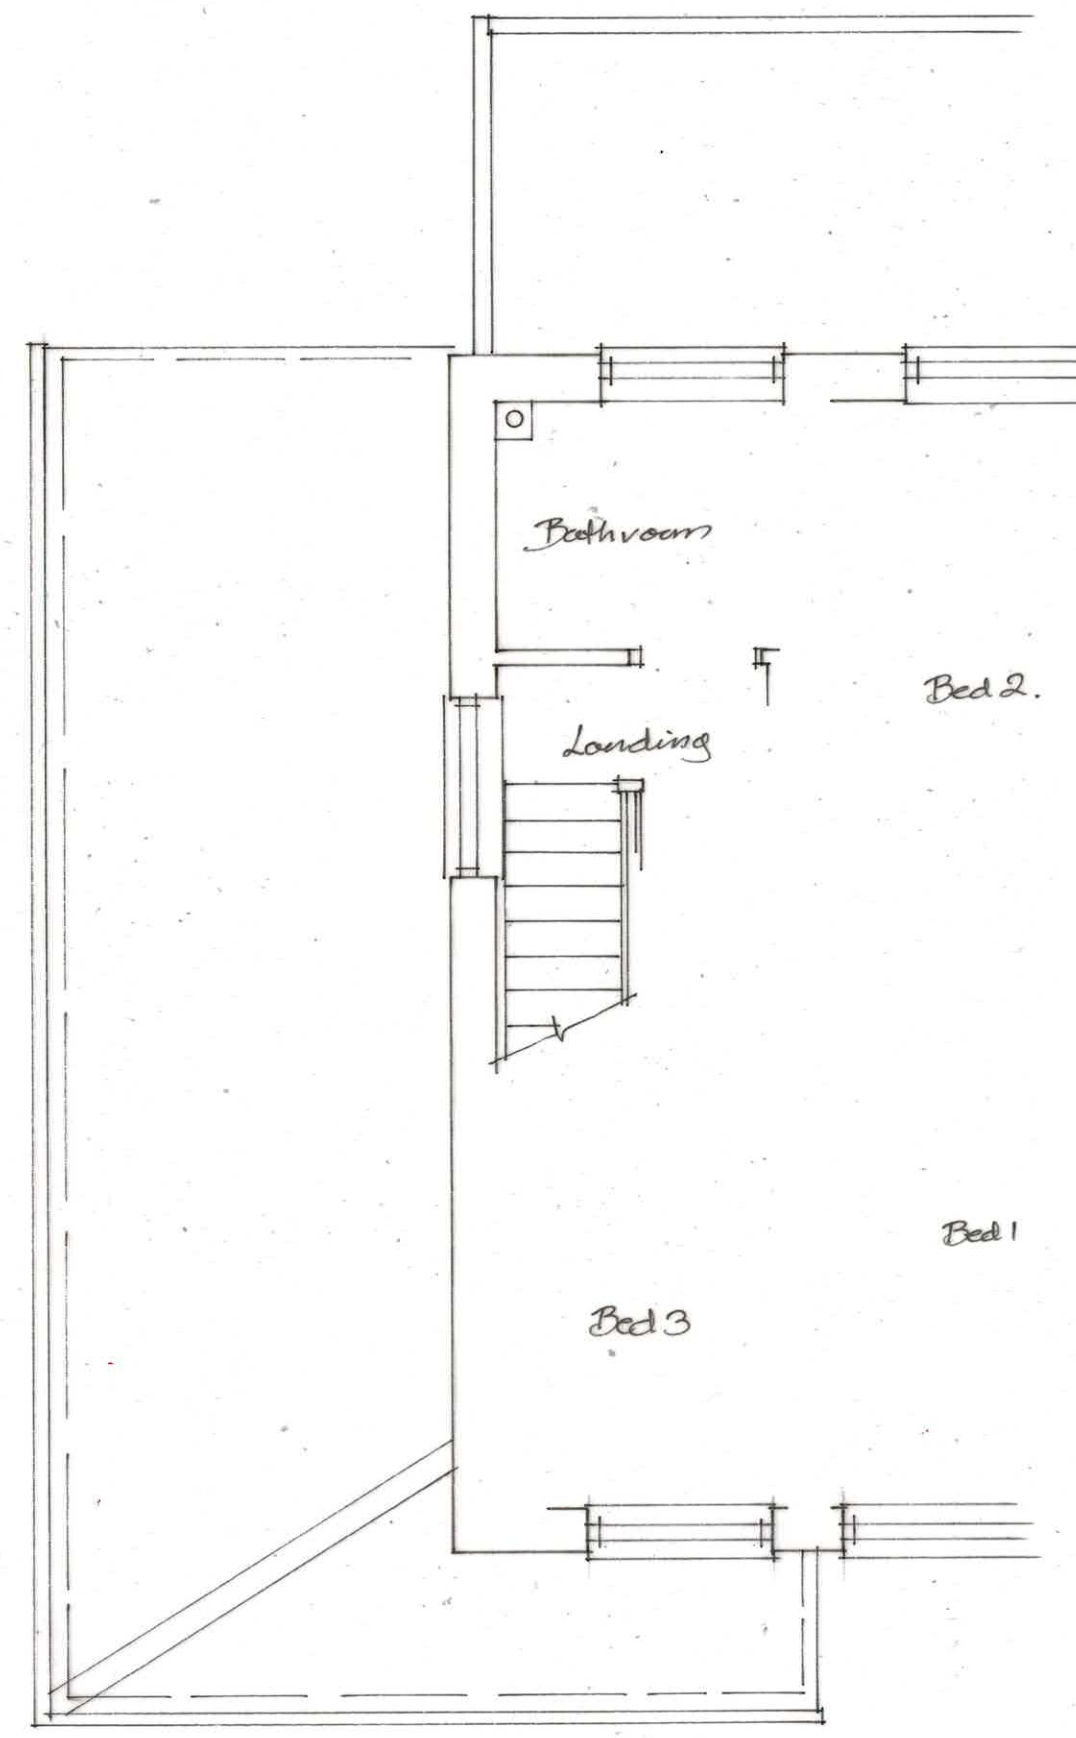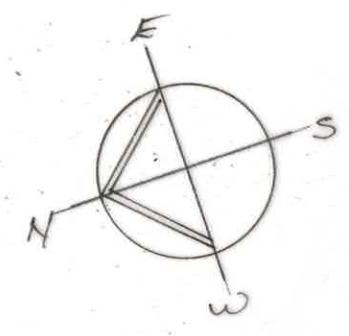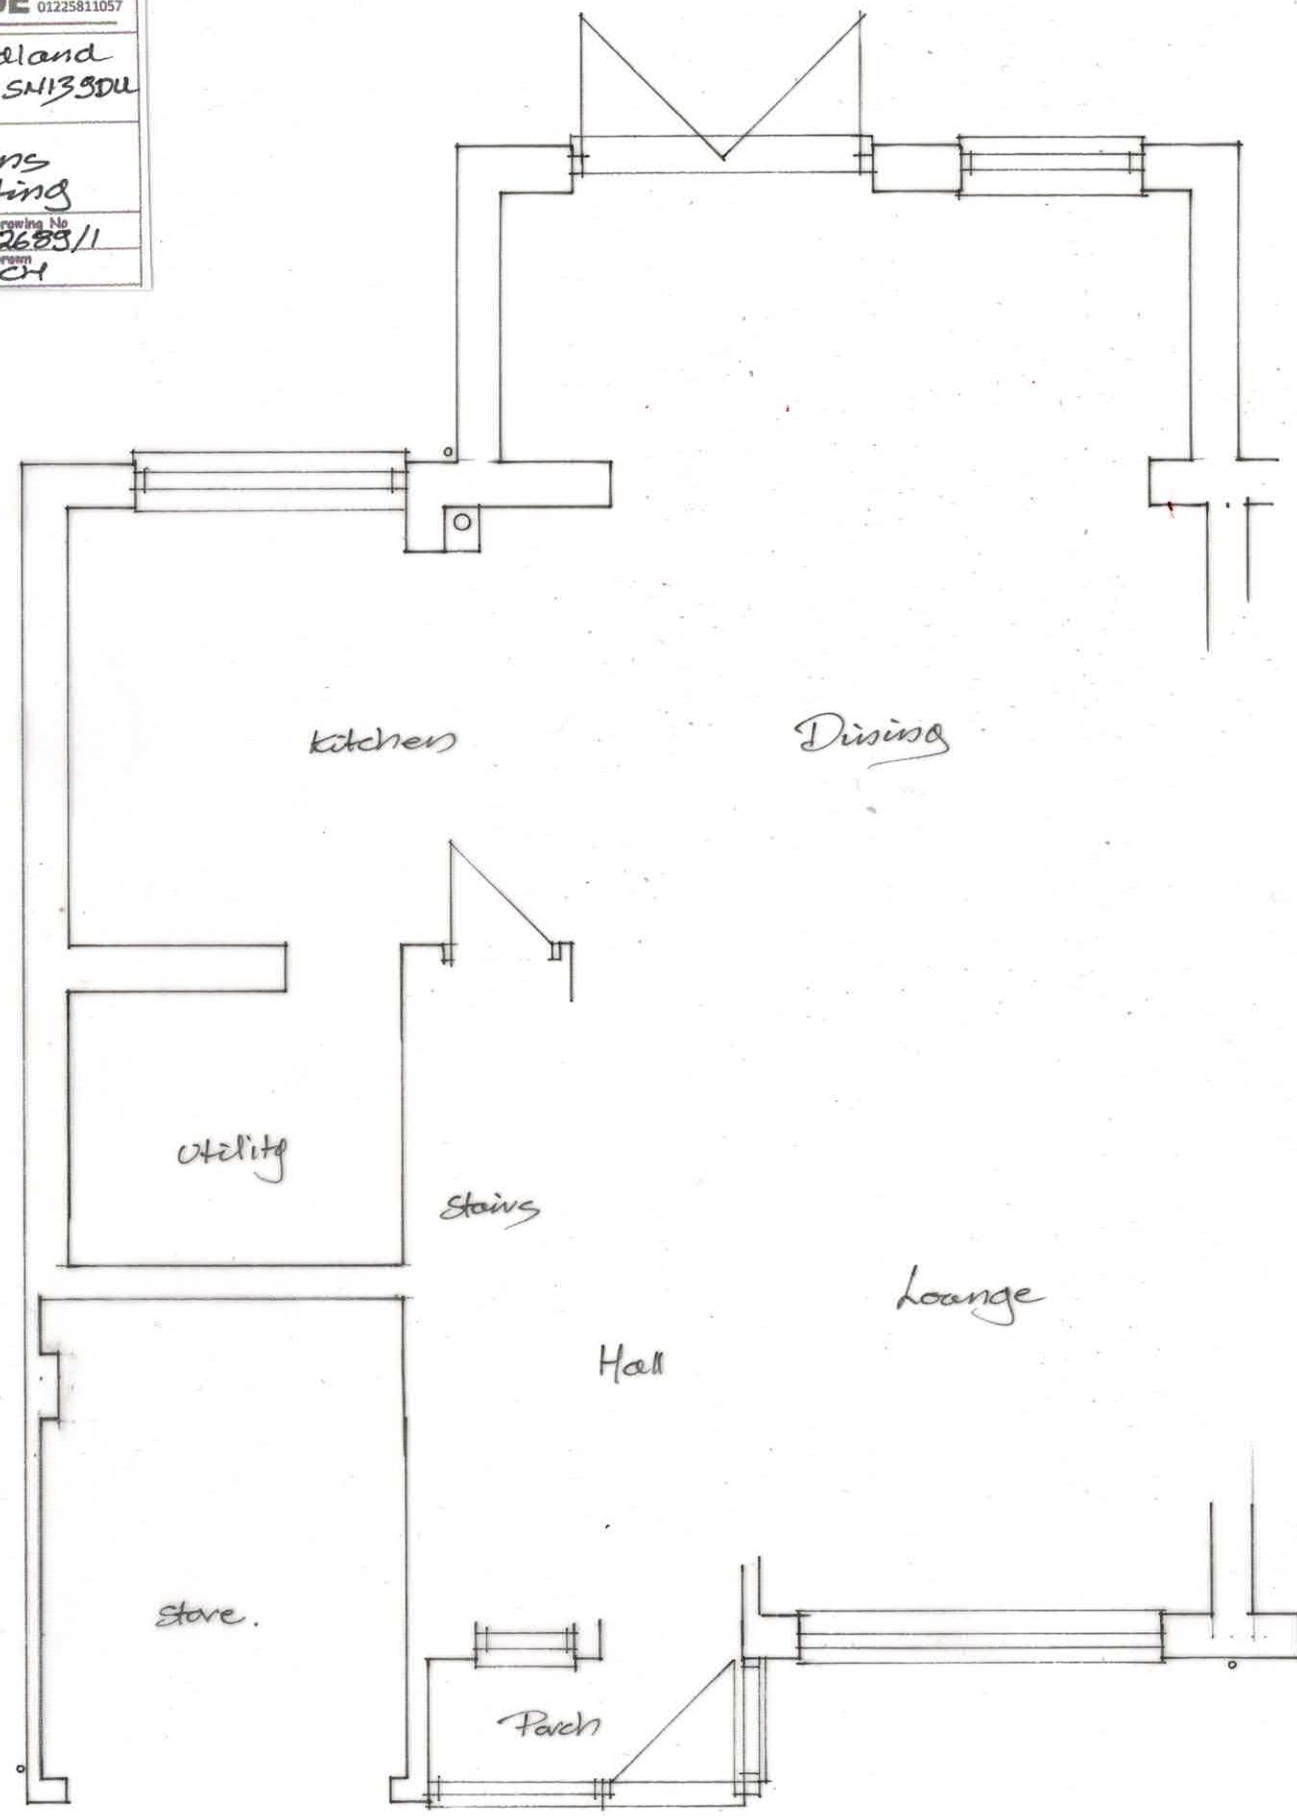

Existing Floor Plans 1:50 on A3

