



3 Potley Lane
Corsham, Wilts
SN13 9RY
01225811057

Project

13 Meadland
Corsham SN13 9DU

Drawing

Floor Plans
Proposed

Scale

1:50

Drawing No



2659/4

Date

June 26


Drawn

CH

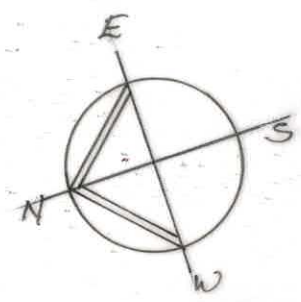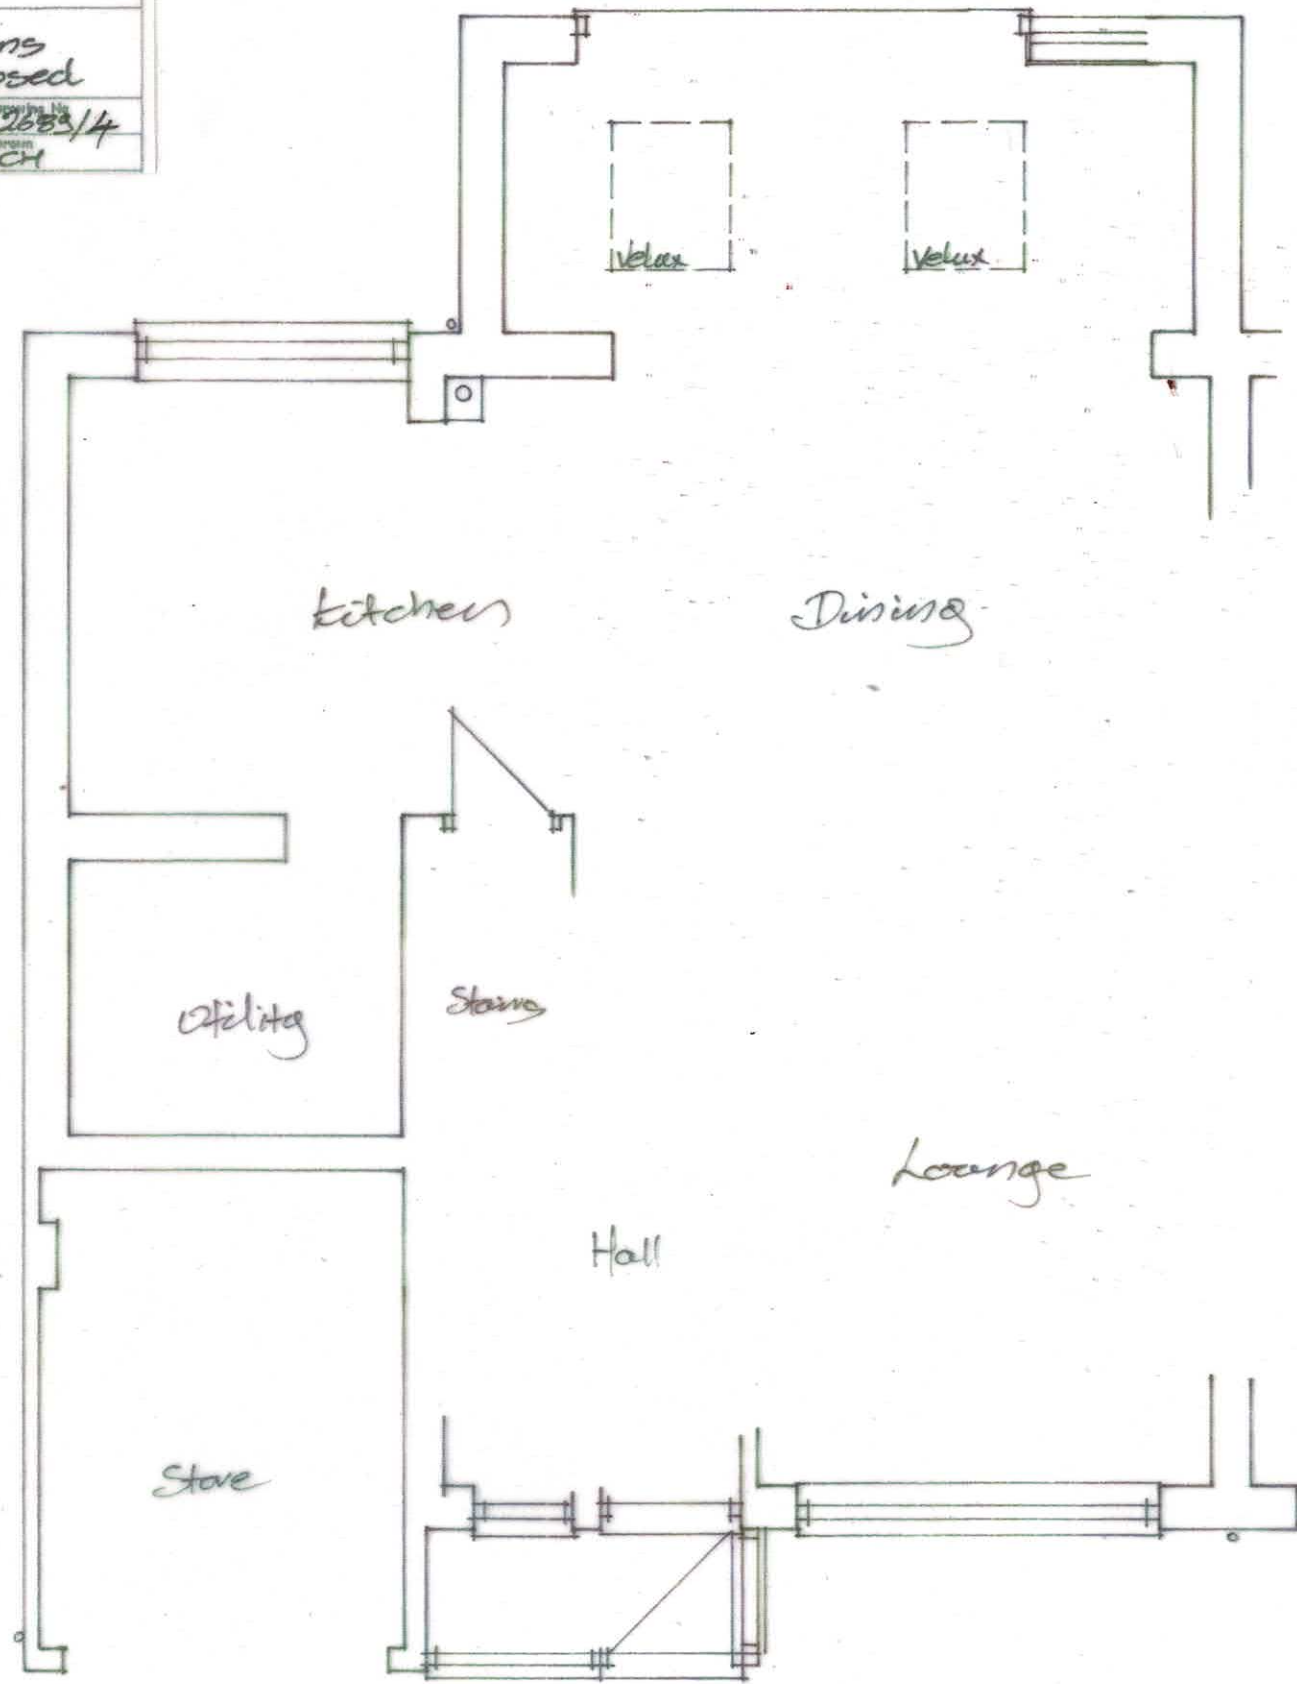

Ground Floor:

Proposed Floor Plans 1:50 on A3

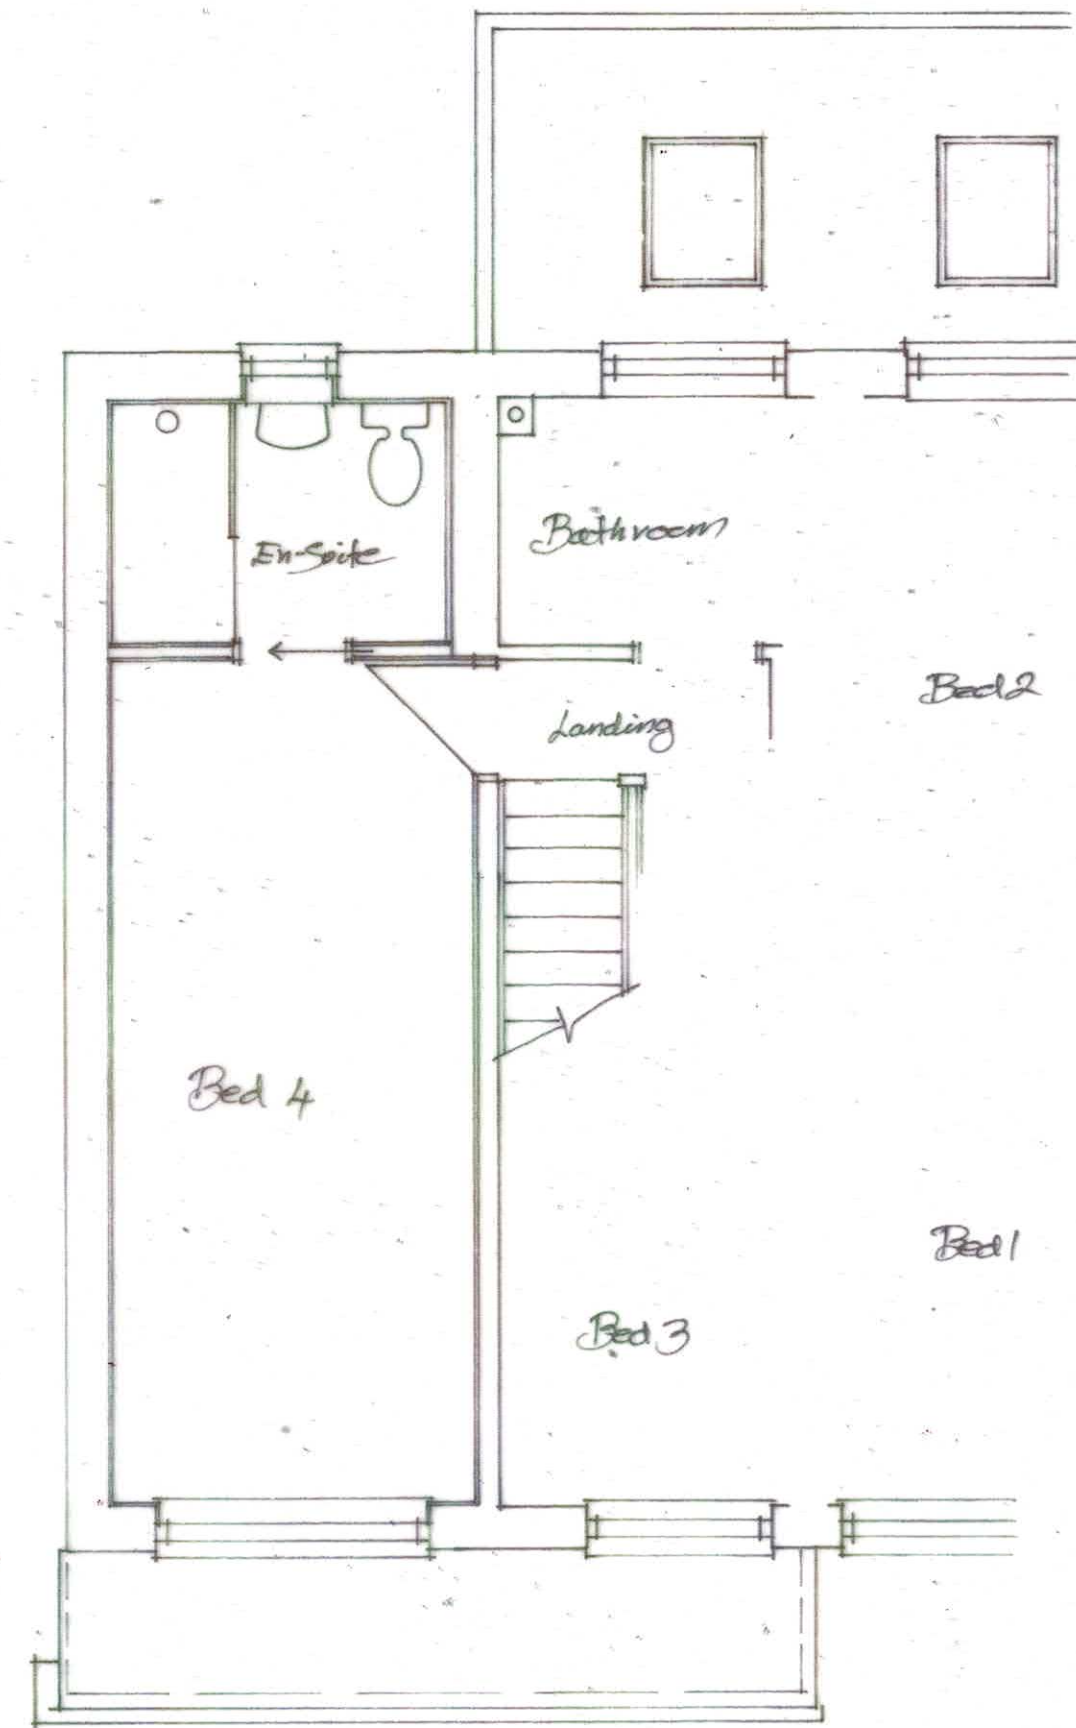

First Floor:

