


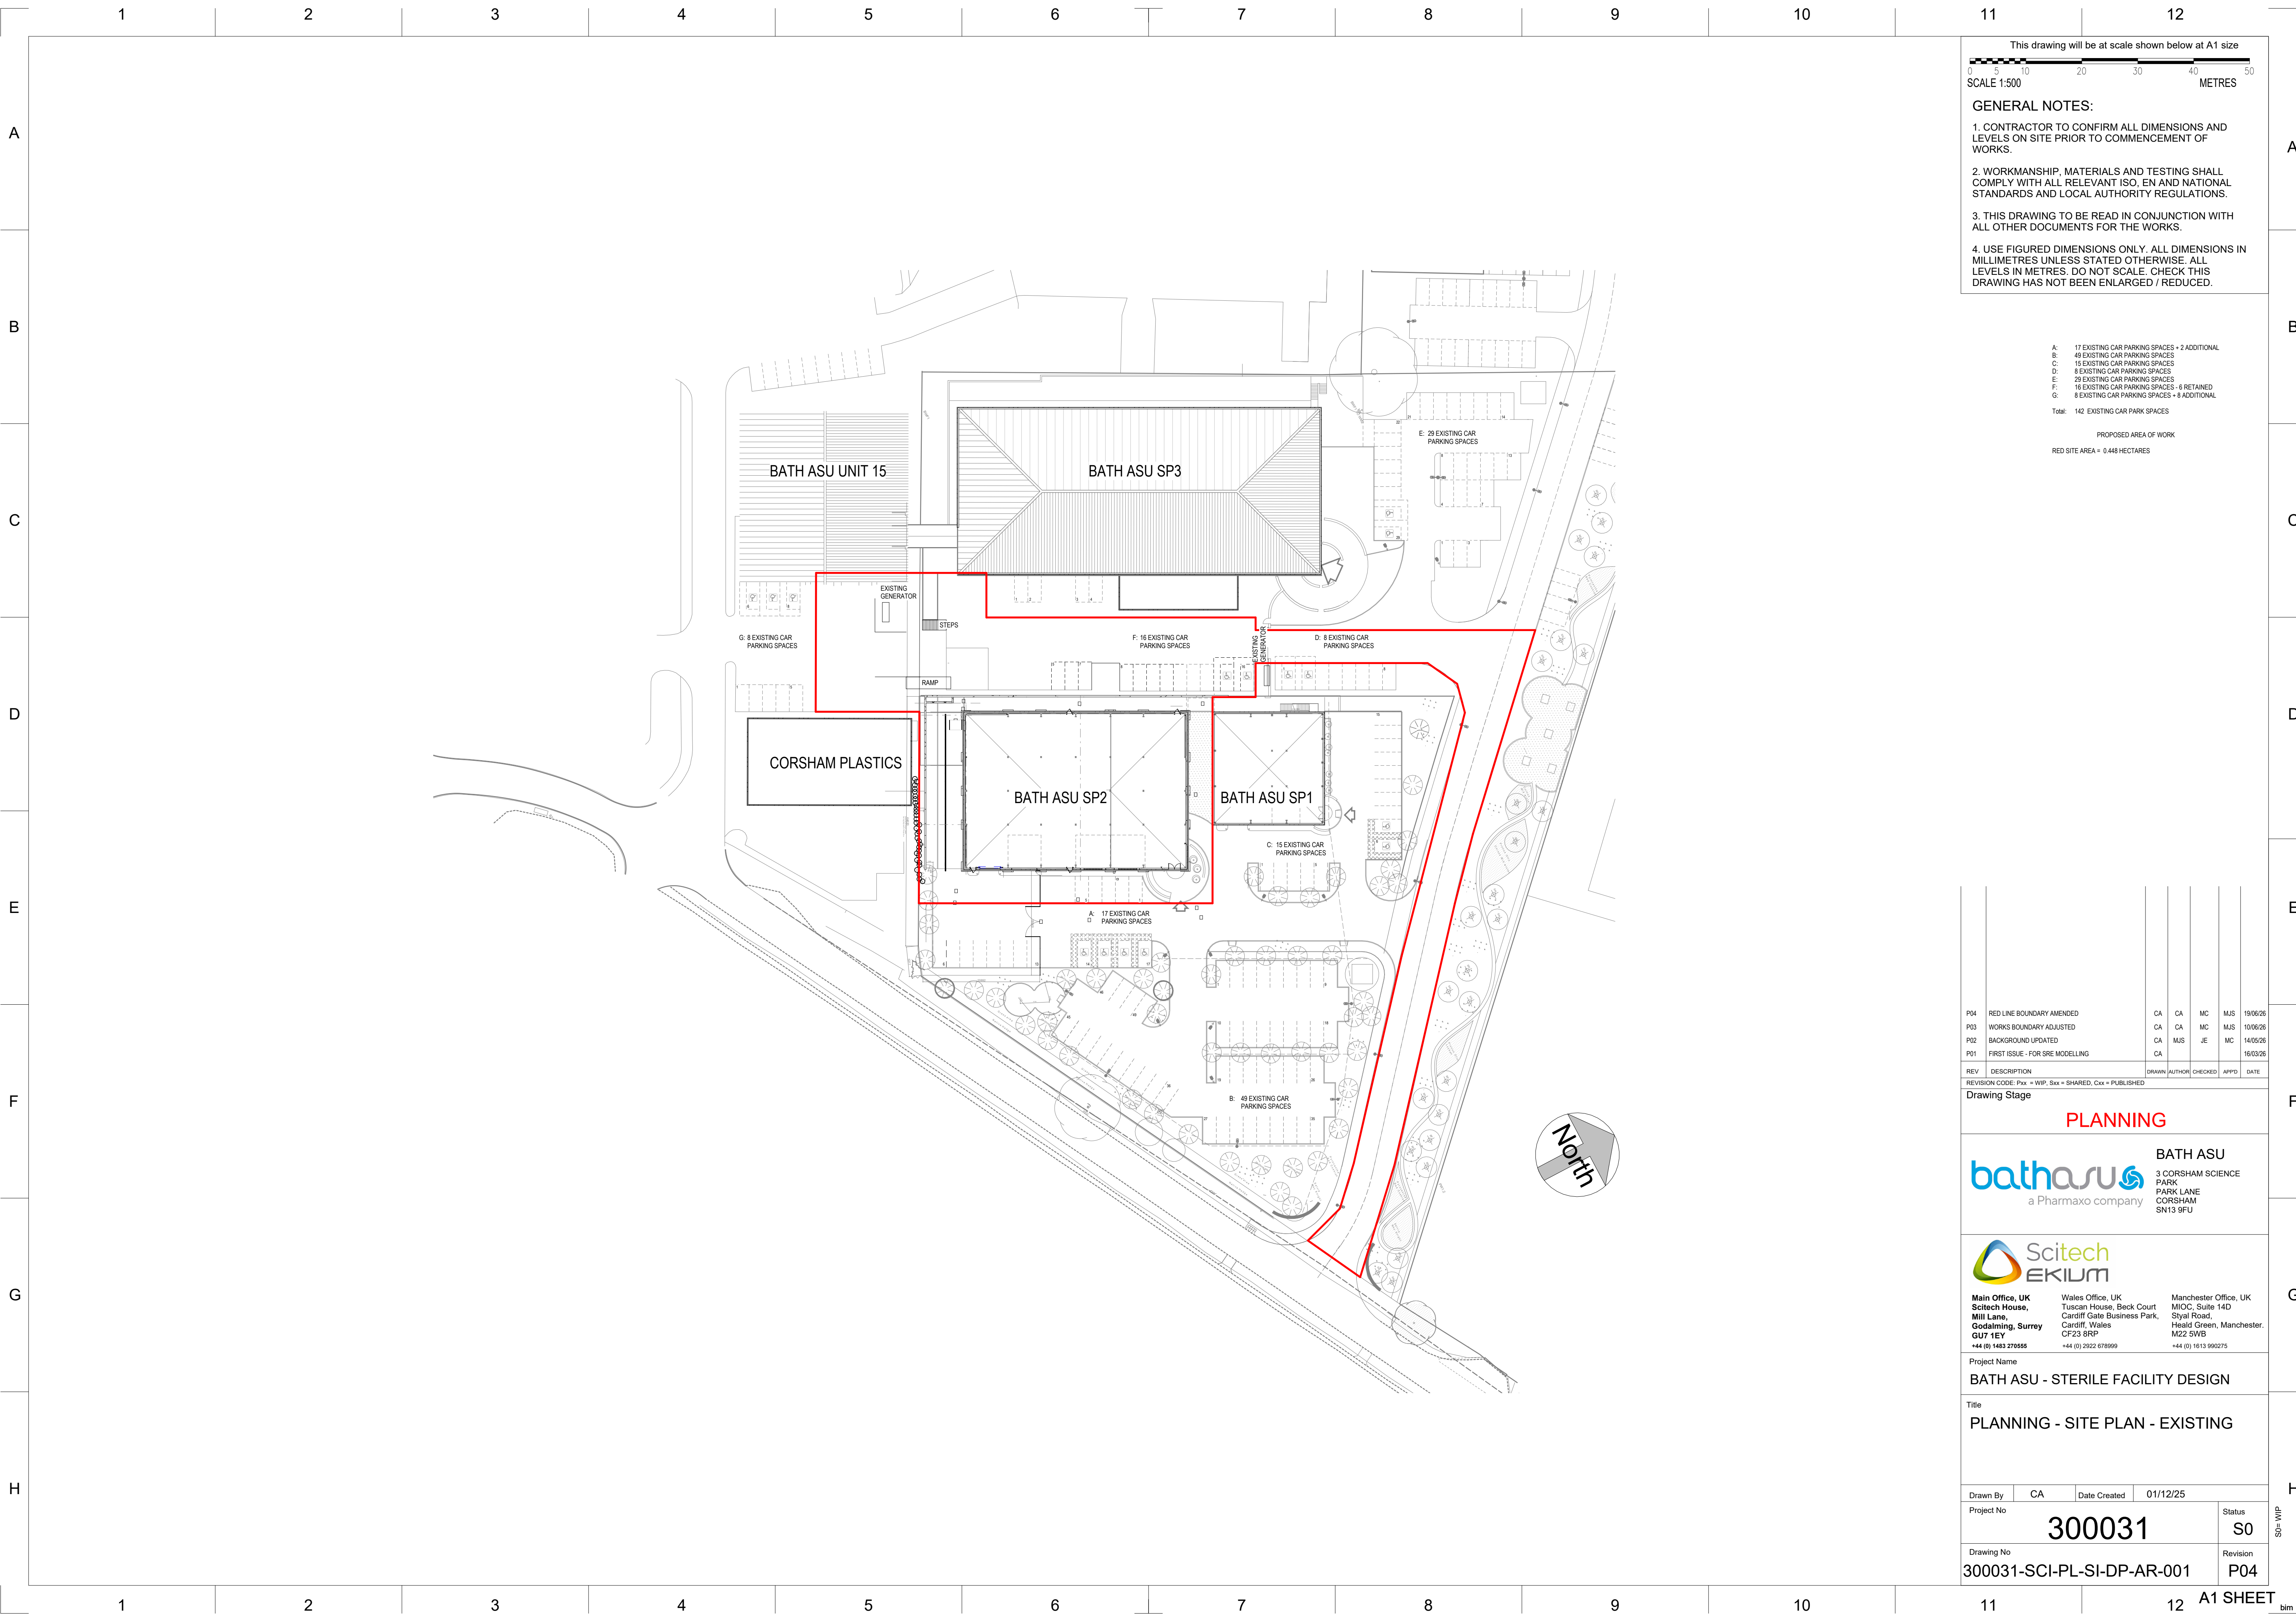

This drawing will be at scale shown below at A1 size

0 5 10 20 30 40 50
SCALE 1:500 METRES

GENERAL NOTES:

1. CONTRACTOR TO CONFIRM ALL DIMENSIONS AND LEVELS ON SITE PRIOR TO COMMENCEMENT OF WORKS.

2. WORKMANSHIP, MATERIALS AND TESTING SHALL COMPLY WITH ALL RELEVANT ISO, EN AND NATIONAL STANDARDS AND LOCAL AUTHORITY REGULATIONS.

3. THIS DRAWING TO BE READ IN CONJUNCTION WITH ALL OTHER DOCUMENTS FOR THE WORKS.

4. USE FIGURED DIMENSIONS ONLY. ALL DIMENSIONS IN MILLIMETRES UNLESS STATED OTHERWISE. ALL LEVELS IN METRES. DO NOT SCALE. CHECK THIS DRAWING HAS NOT BEEN ENLARGED / REDUCED.

A: 17 EXISTING CAR PARKING SPACES + 2 ADDITIONAL
B: 49 EXISTING CAR PARKING SPACES
C: 15 EXISTING CAR PARKING SPACES
D: 8 EXISTING CAR PARKING SPACES
E: 29 EXISTING CAR PARKING SPACES
F: 16 EXISTING CAR PARKING SPACES - 6 RETAINED
G: 8 EXISTING CAR PARKING SPACES + 8 ADDITIONAL

Total: 142 EXISTING CAR PARK SPACES

PROPOSED AREA OF WORK
RED SITE AREA = 0.448 HECTARES

REV	DESCRIPTION	DRAWN	AUTHOR	CHECKED	APPROD	DATE
P04	RED LINE BOUNDARY AMENDED	CA	CA	MC	MJS	19/06/26
P03	WORKS BOUNDARY ADJUSTED	CA	CA	MC	MJS	10/06/26
P02	BACKGROUND UPDATED	CA	MJS	JE	MC	14/05/26
P01	FIRST ISSUE - FOR SRE MODELLING	CA				16/03/26

REVISION CODE: Pxx = WIP, Sxx = SHARED, Cxx = PUBLISHED

Drawing Stage

PLANNING



BATH ASU
3 CORSHAM SCIENCE
PARK
PARK LANE
CORSHAM
SN13 9FU



Main Office, UK
Scitech House,
Mill Lane,
Godalming, Surrey
GU7 1EY
+44 (0) 1483 270555

Wales Office, UK
Tuscan House, Beck Court
Cardiff Gate Business Park,
Cardiff, Wales
CF23 8RP
+44 (0) 2922 678999

Manchester Office, UK
MIOC, Suite 14D
Styal Road,
Heald Green, Manchester,
M22 5WB
+44 (0) 1613 990275

Project Name
BATH ASU - STERILE FACILITY DESIGN

Title
PLANNING - SITE PLAN - EXISTING

Drawn By	CA	Date Created	01/12/25
Project No	300031		
Drawing No	300031-SCI-PL-SI-DP-AR-001		
Status	S0		
Revision	P04		

A1 SHEET