


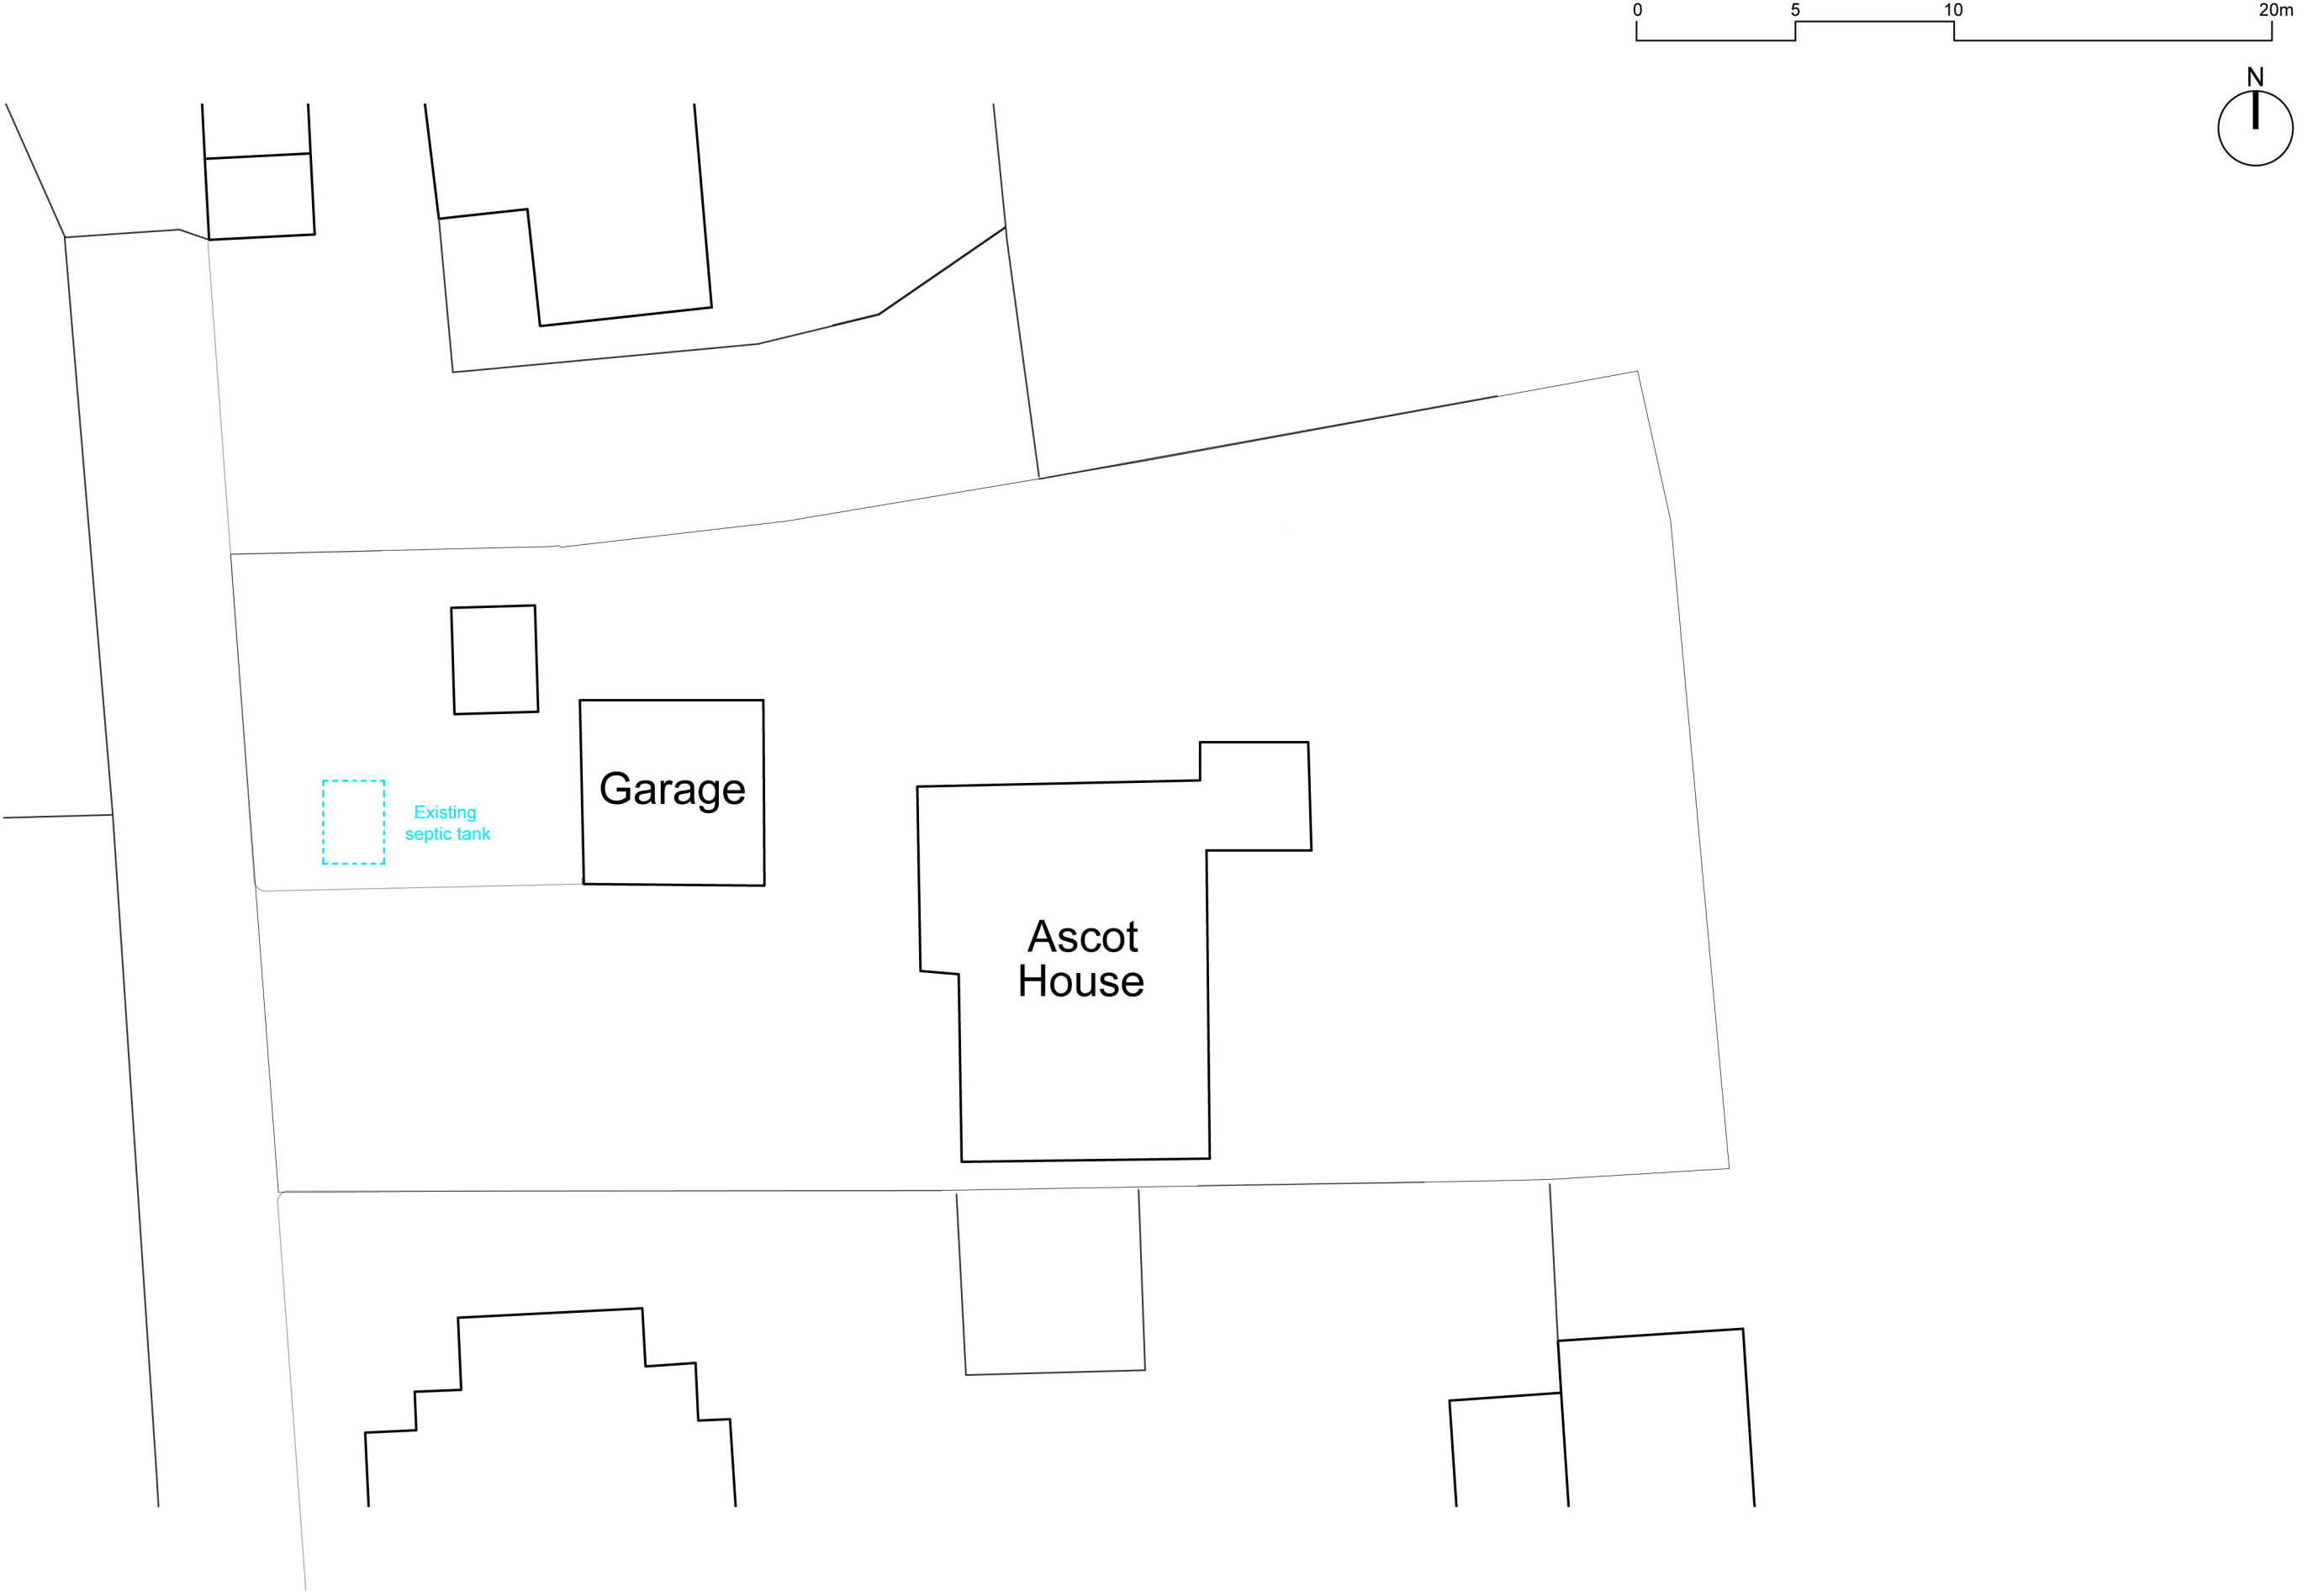

|                                                                                     |  |   |        |              |   |       |
|-------------------------------------------------------------------------------------|--|---|--------|--------------|---|-------|
| Client -                                                                            |  | Contractors must check all dimensions on site.<br>Only figured dimensions are to be worked from.<br>Discrepancies must be reported to the Architect before proceeding.<br>THIS DRAWING IS COPYRIGHT. © |        |              | <div>The Studio<br/>105 Southbroom Road<br/>Devizes<br/>Wiltshire<br/>SN10 1LY<br/>tel: 01380 722 204<br/>mob:07733 885 770<br/>www.dra-architects.co.uk</div> <div></div> |       |
| Mr G Baker & Ms E Scott                                                             |  | Date -   | By -   | Scale -      |   | REV - |
| Project -<br>Proposed Works at Ascot House,<br>Wilsford, Pewsey, Wiltshire, SN9 6HB |  | 19.06.2026   | CL     | 1:200 @A3    |   | --    |
| Drawing -                                                                           |  | Job No -   | CHKD - | Drawing No - |   |       |
| Existing Site Plan                                                                  |  | 2605   | NK     | S-001        |   |       |

