


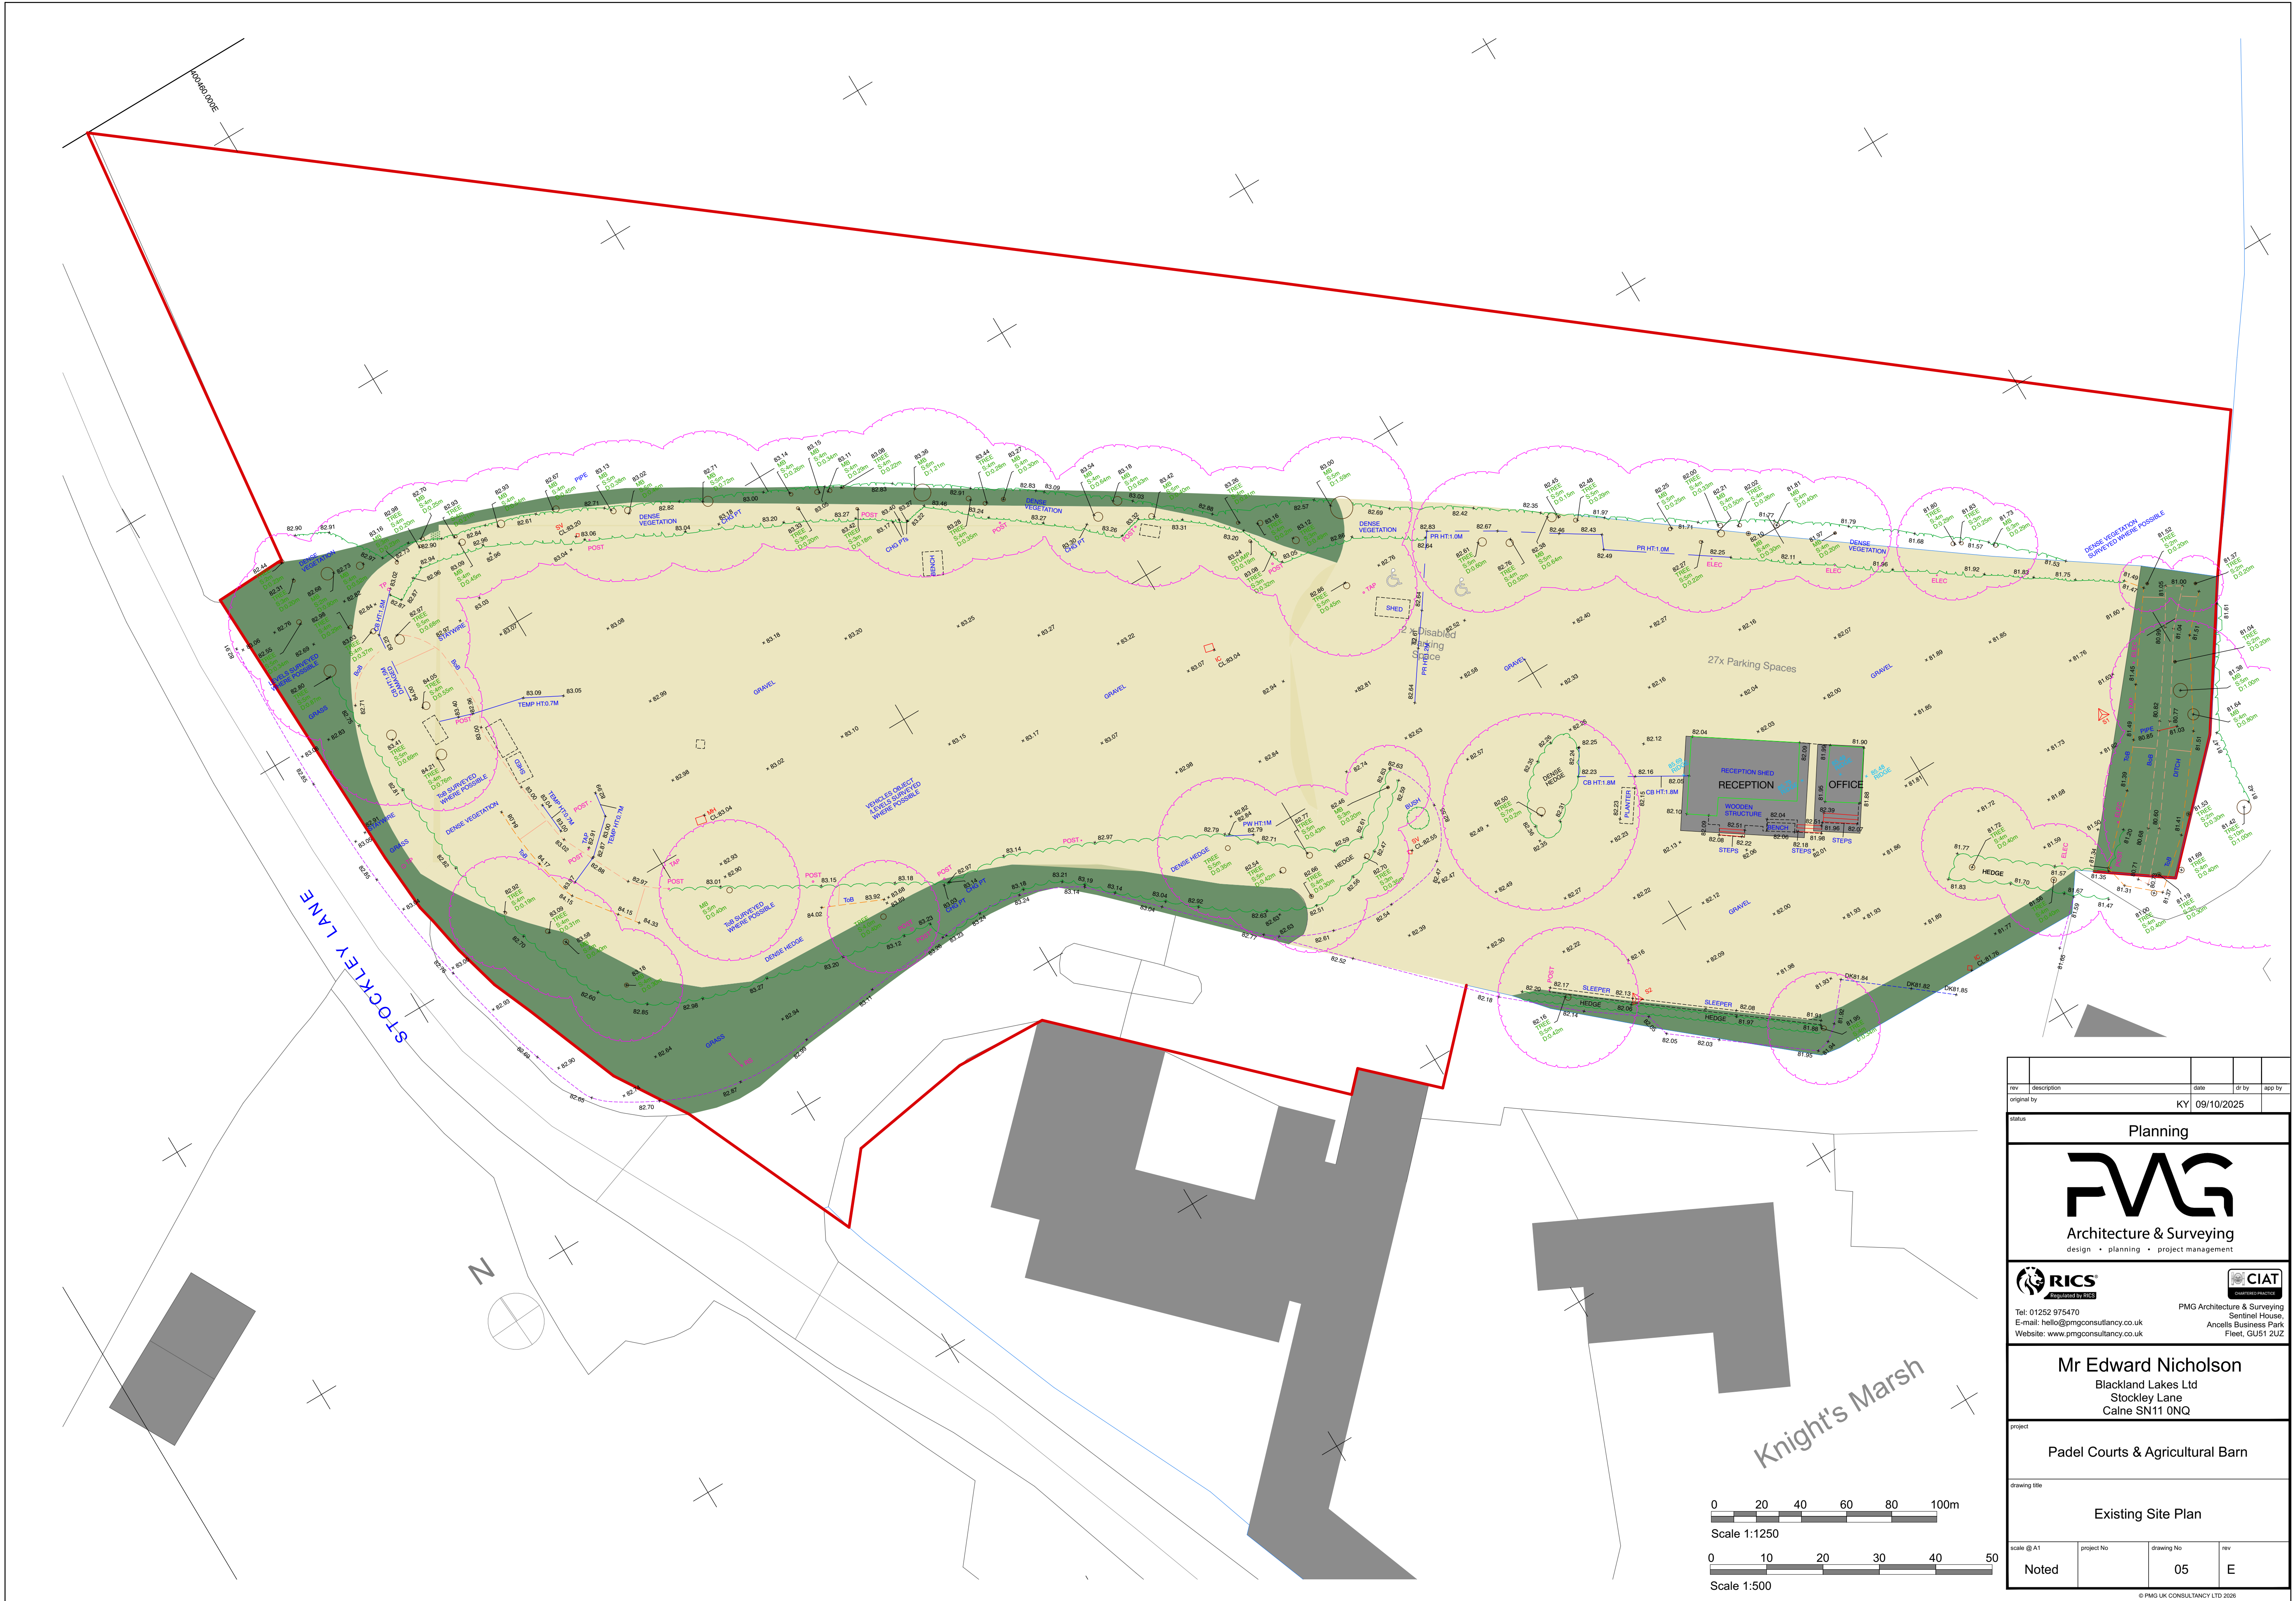

rev	description	date	dr by	app by
original		09/10/2025		

status

Planning

PMG

Architecture & Surveying

design • planning • project management

RICS
regulated by RICS

CIAT
Chartered Institution of Architectural Technicians

PMG Architecture & Surveying
Sentinel House,
Anells Business Park,
Fleet, GU51 2UZ

Tel: 01252 975470
E-mail: hello@pmgconsultancy.co.uk
Website: www.pmgconsultancy.co.uk

Mr Edward Nicholson
Blackland Lakes Ltd
Stockley Lane
Caine SN11 0NQ

project

Padel Courts & Agricultural Barn

drawing title

Existing Site Plan

scale @ A1	project No	drawing No	rev
Noted		05	E

© PMG UK CONSULTANCY LTD 2025

Knight's Marsh

