




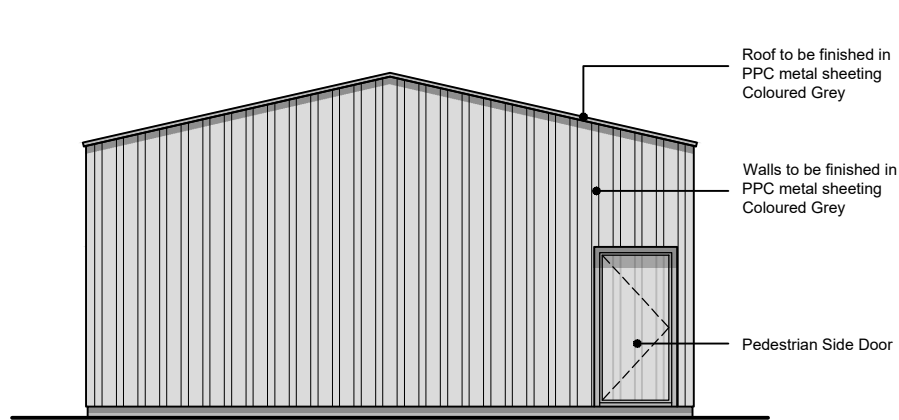


Proposed Side Elevation
Scale 1:100

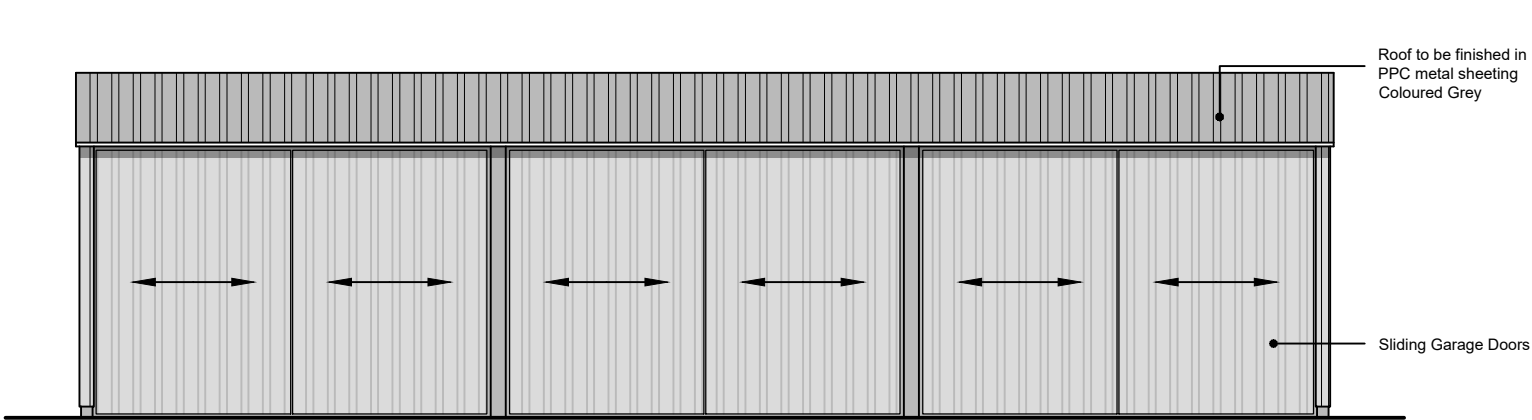


Proposed Front Elevation
Scale 1:100

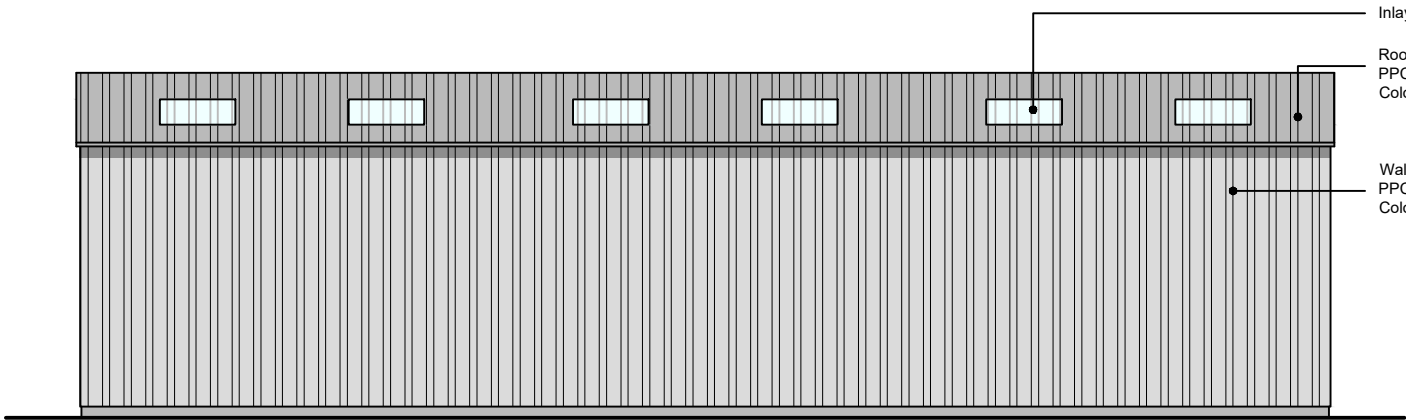

Proposed Rear Elevation
Scale 1:100

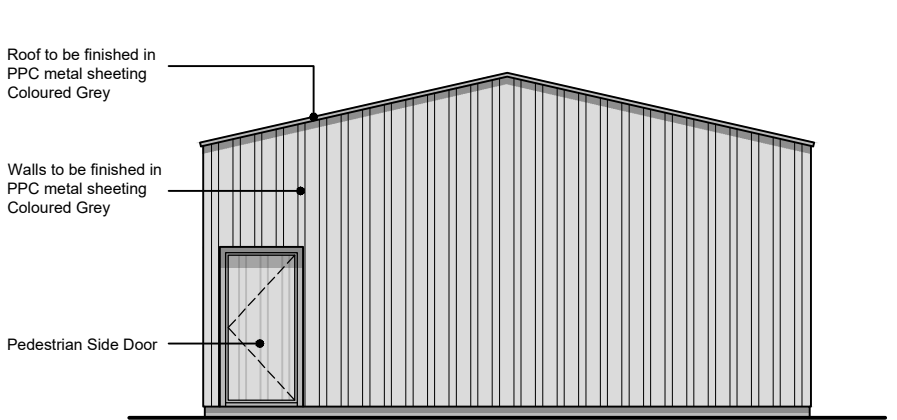


Proposed Side Elevation
Scale 1:100

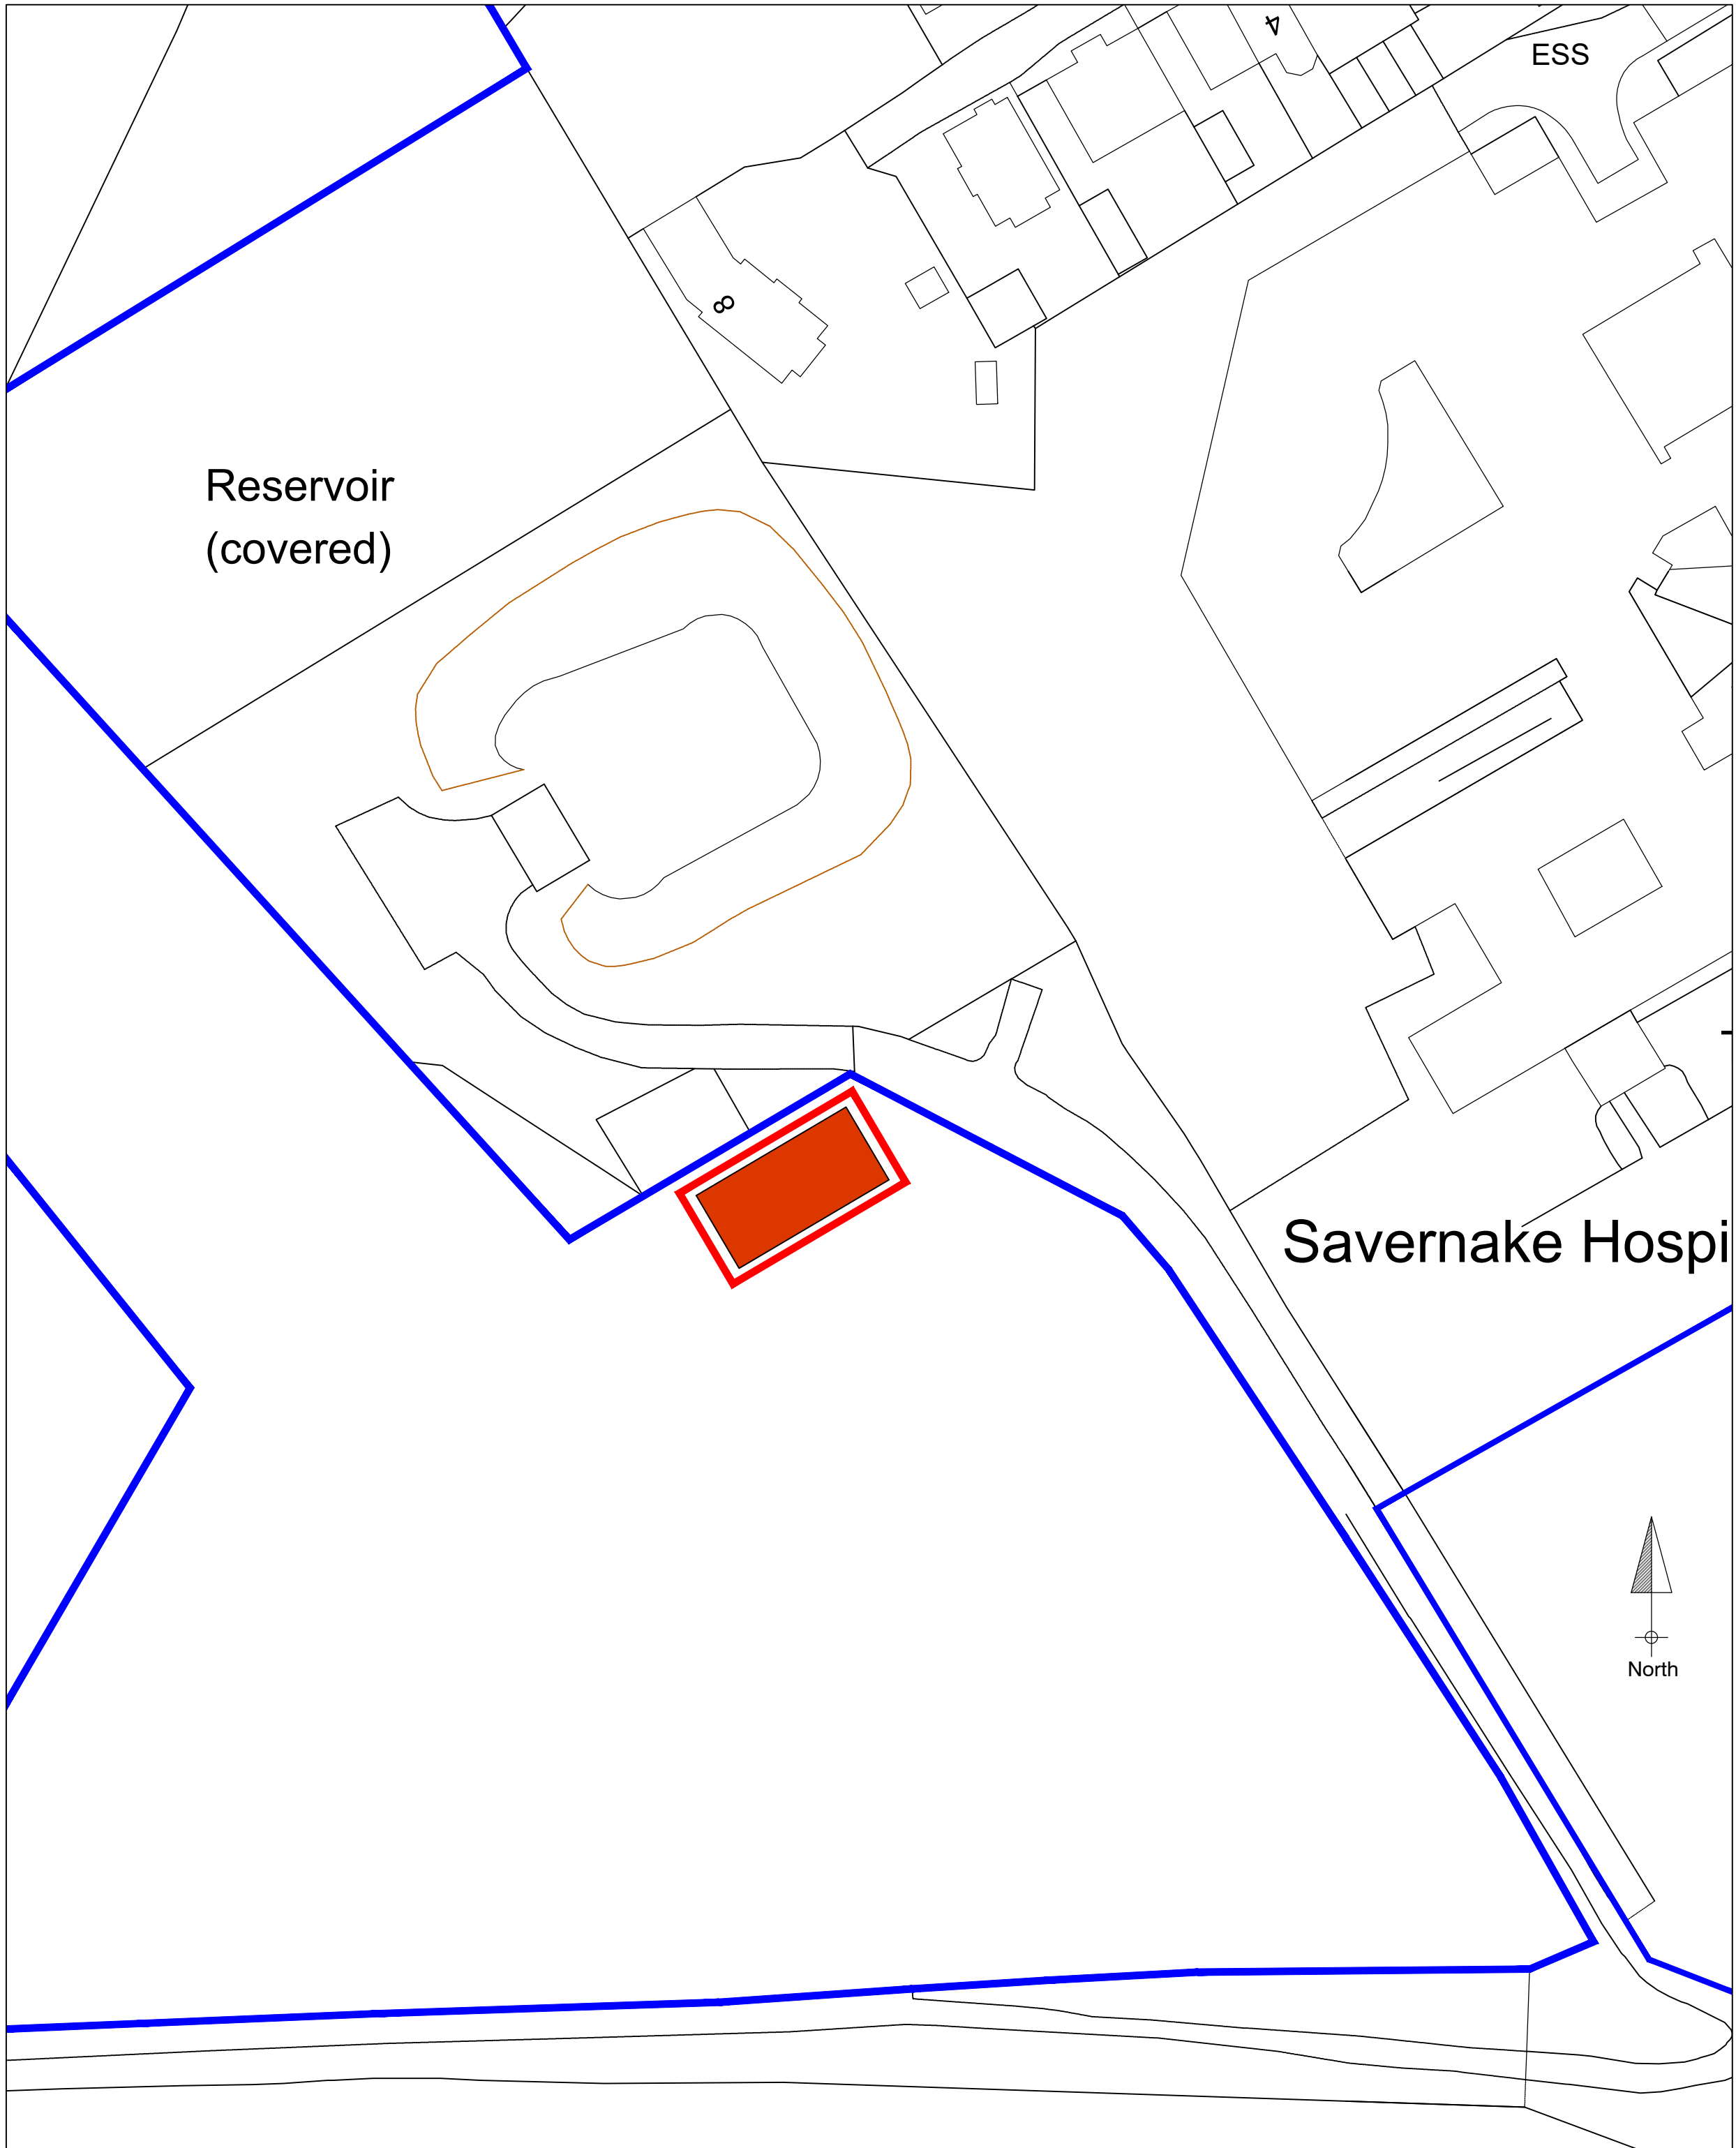


Proposed Site Plan
Scale 1:200



Proposed Floor Plan
Scale 1:50

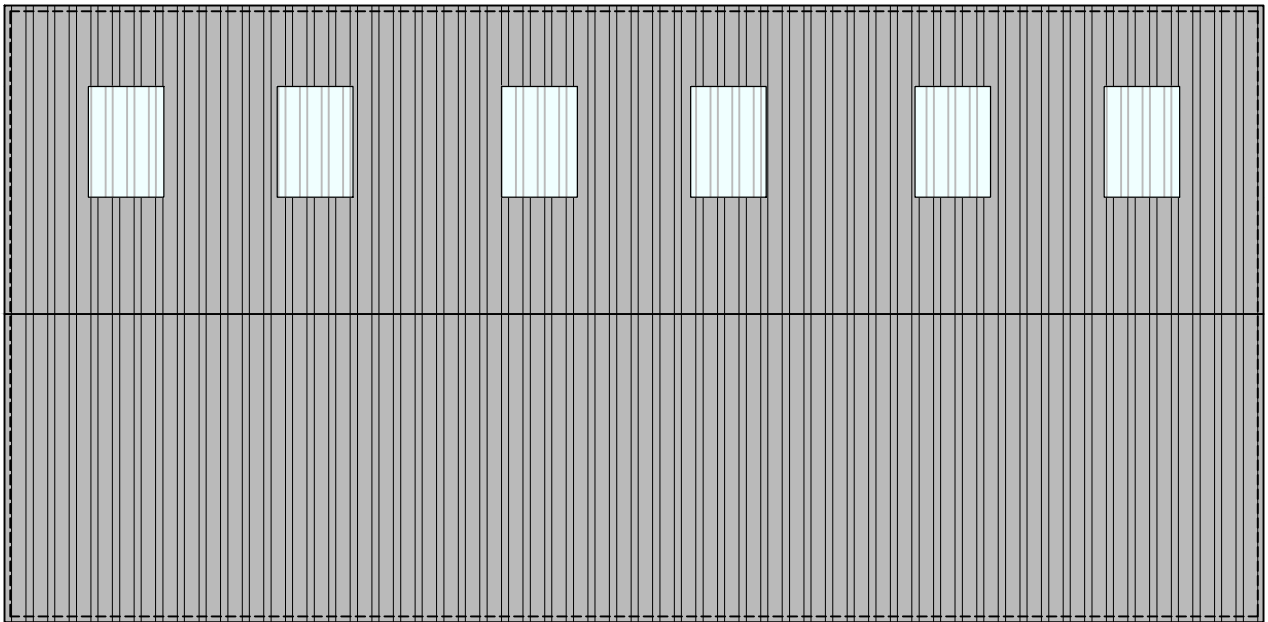

Proposed Roof Plan
Scale 1:100

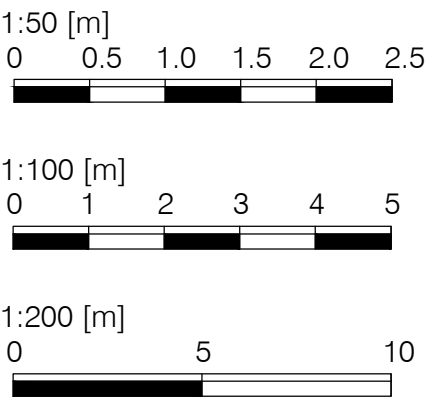

Drawing for retrospective planning purposes only.
Not to be used for construction.



architectural
services

Ground Floor
6 Pelham Court
Marlborough
Wiltshire SN8 2AG

T: 01672 518 278
E: info@tuttlearchserv.co.uk
F: facebook.com/tuttlearchserv
W: tuttlearchserv.co.uk

Job Title
Proposed Retrospective planning for agricultural Vehicle Shed in land to rear of Ballards Piece, Forest Hill, Marlborough, Wiltshire, SN8 3HN

For Mr & Mrs Mason

Drawing Title
Proposed Plans & Elevations.

DRAWING NUMBER	REV
Ballards Piece - 10	

SCALE	DATE	DRAWN BY	PAPER SIZE	JOB No.
As Indicated	June 26	MCW	A1	1593