



ELEVATION 1 (WEST)

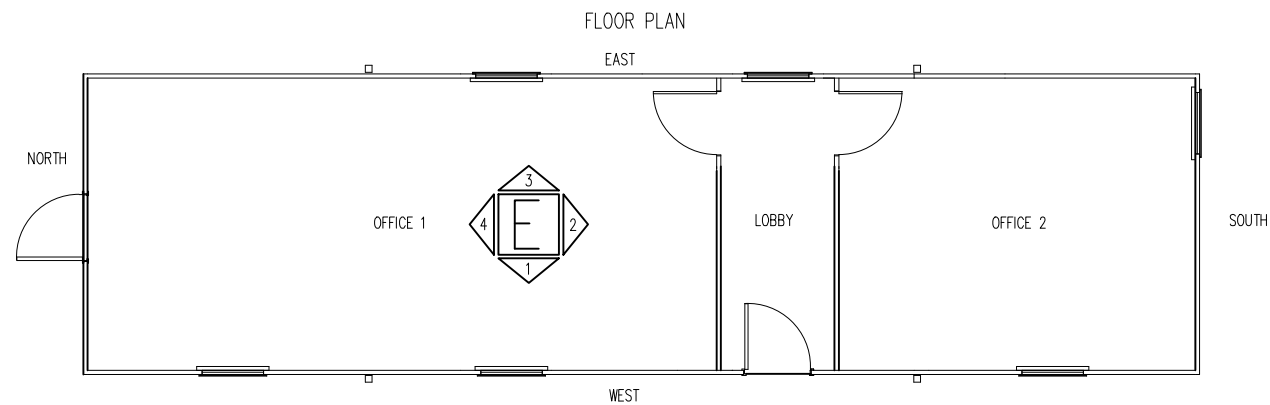

ELEVATION 2 (SOUTH)

All external walls, window frames, doors and roof to be painted dark fir green RAL 6009.

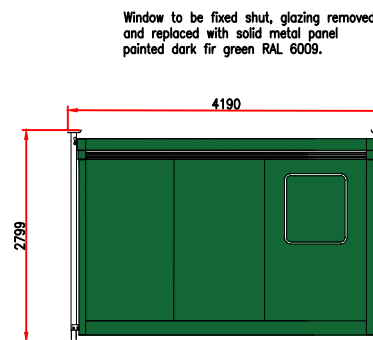

ELEVATION 3 (EAST)



ELEVATION 4 (NORTH)



Notes

No alterations to the existing appearance, style, materials or layout of the cabin are proposed.

These drawings are for the purpose of seeking planning approval only.

All drawings remain property of DWFRS and are not to be used or shared without written consent being given.

DORSET & WILTSHIRE FIRE AND RESCUE SERVICE (DWFRS)

TROWBRIDGE FIRE STATION
HILPERTON ROAD
TROWBRIDGE
WILTSHIRE
BA14 7JB

Job Title
TROWBRIDGE PORTAKABIN

Drawing Title
FLOOR PLANS & ELEVATIONS

ESTATES DEPT

Scale 1:100 @ A3	Date June 2026
Drawn By CC	Revision v.3
Project No -	Drawing No 001