






Existing Front Elevation
Scale 1:100

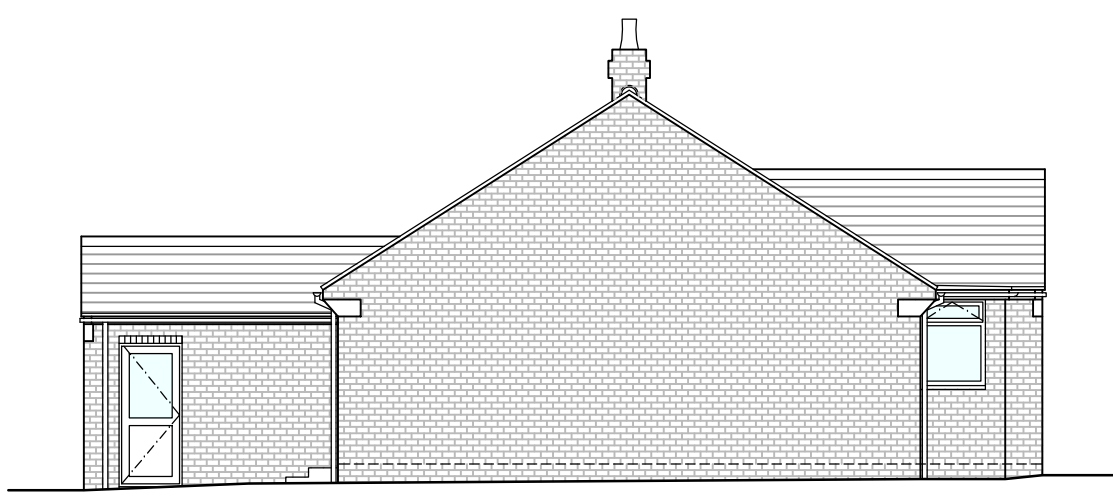

Existing Side Elevation
Scale 1:100

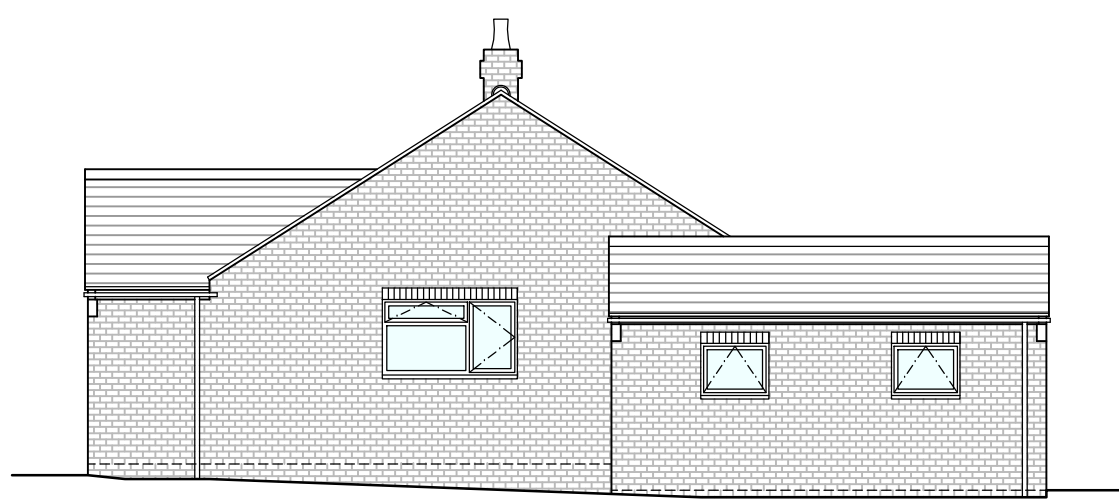


Existing Side Elevation
Scale 1:100

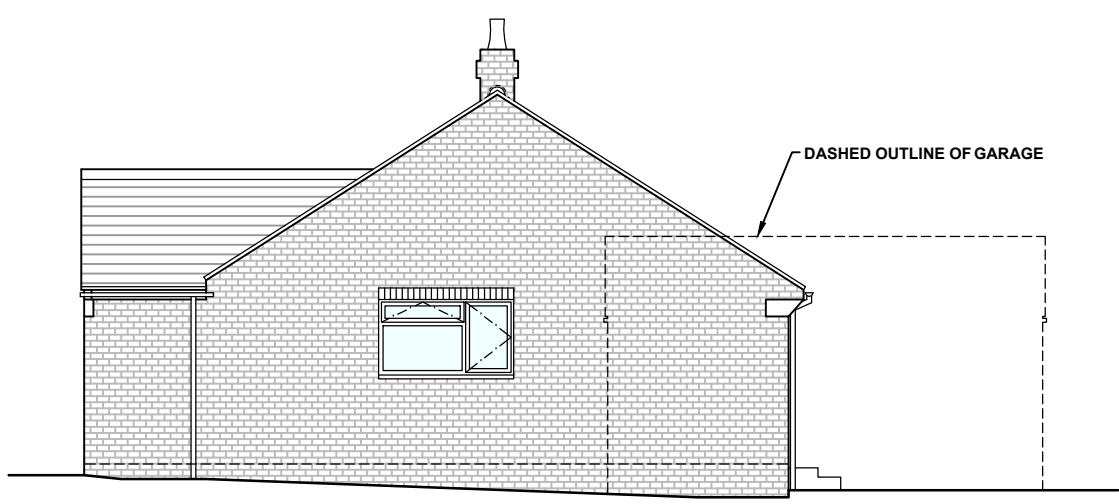

Existing Side Elevation (Hidden)
Scale 1:100




Existing Rear Elevation
Scale 1:100

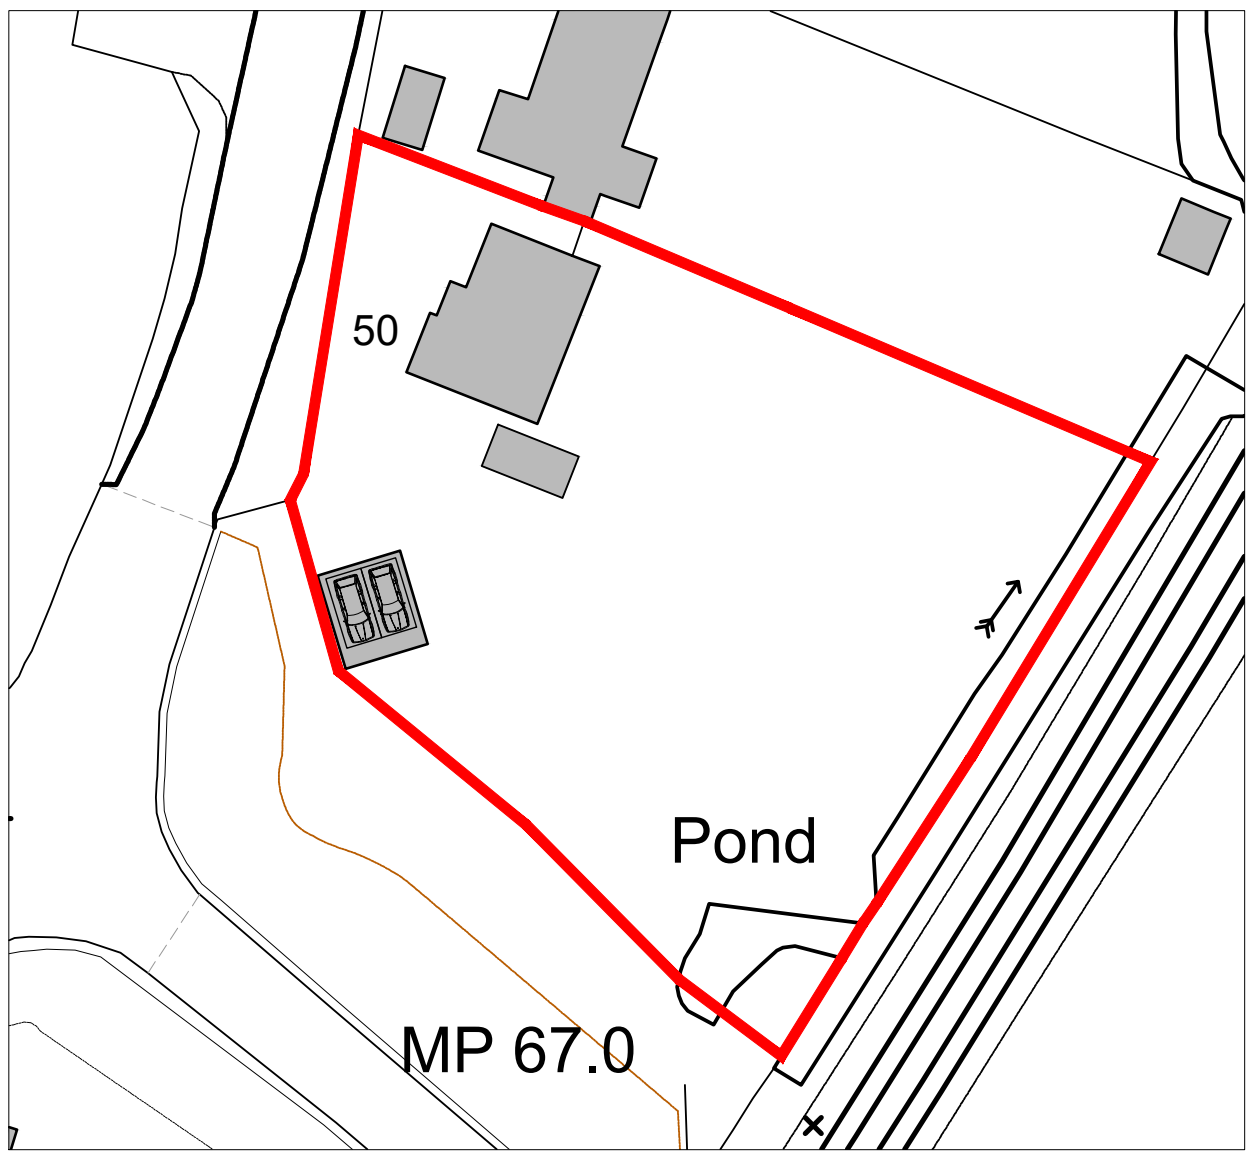


Existing Block Plan
Scale 1:500



Existing Location Plan
Scale 1:1250

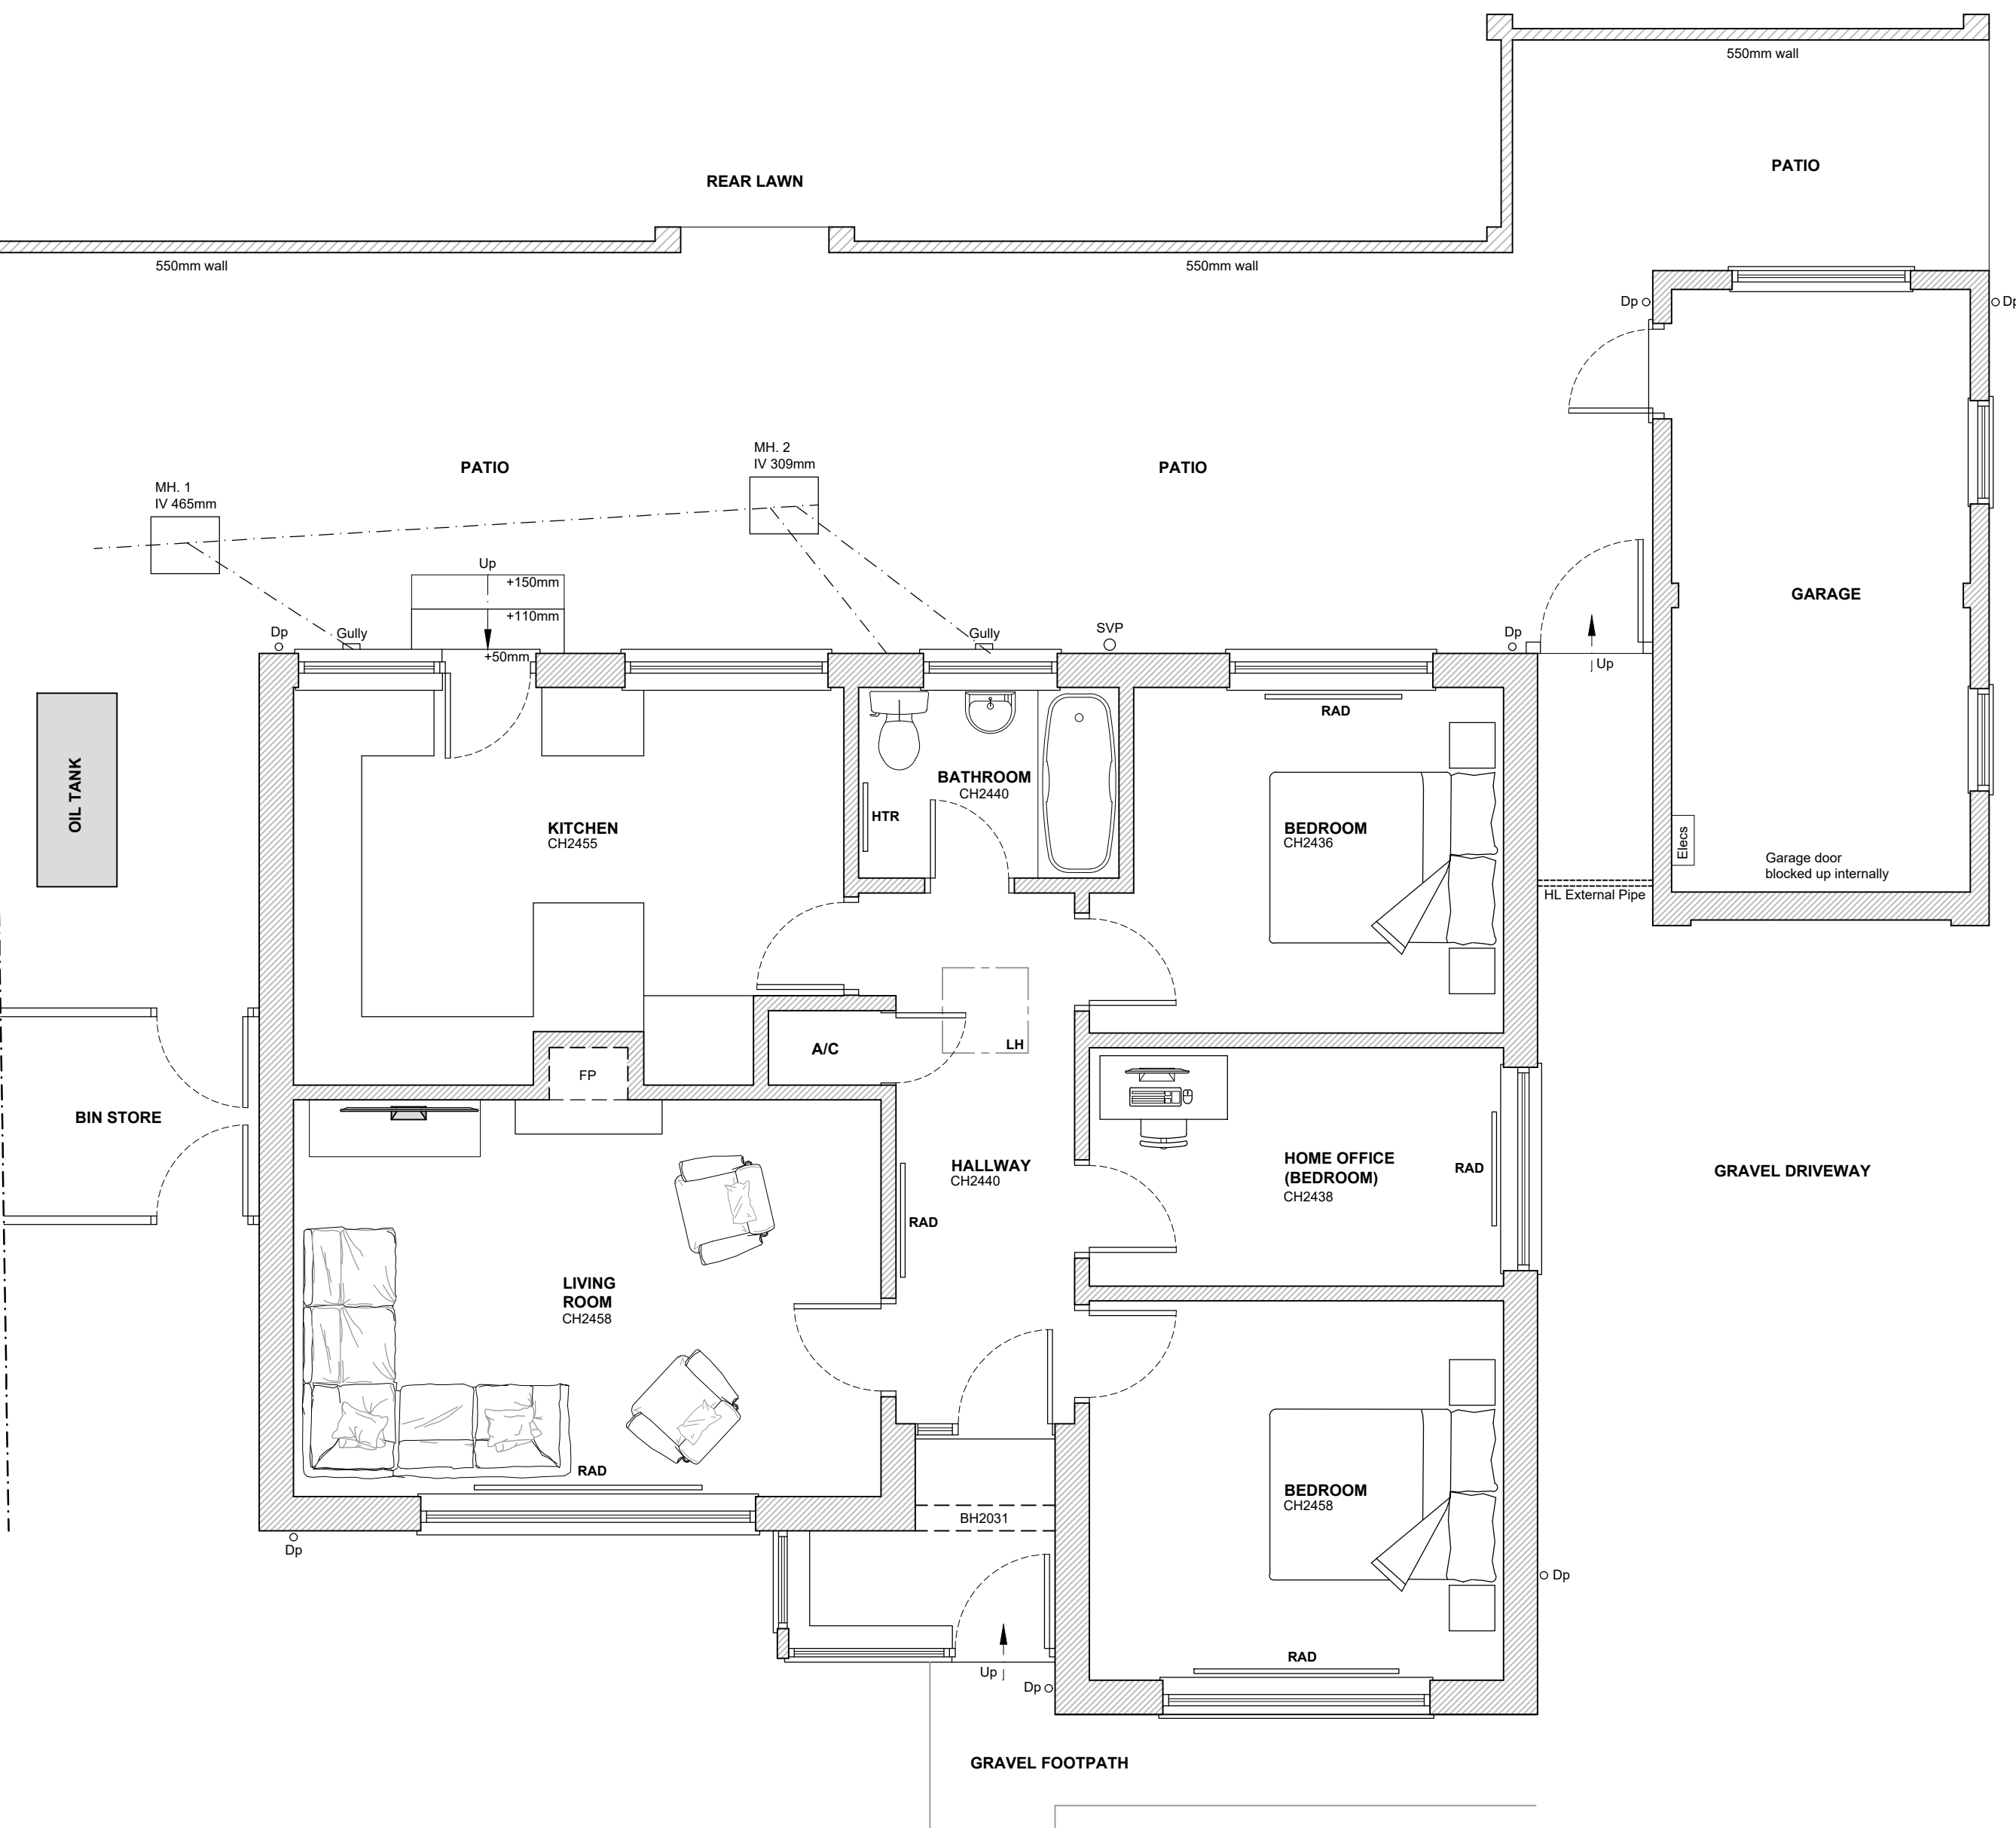

Existing Floor Plan
Scale 1:50

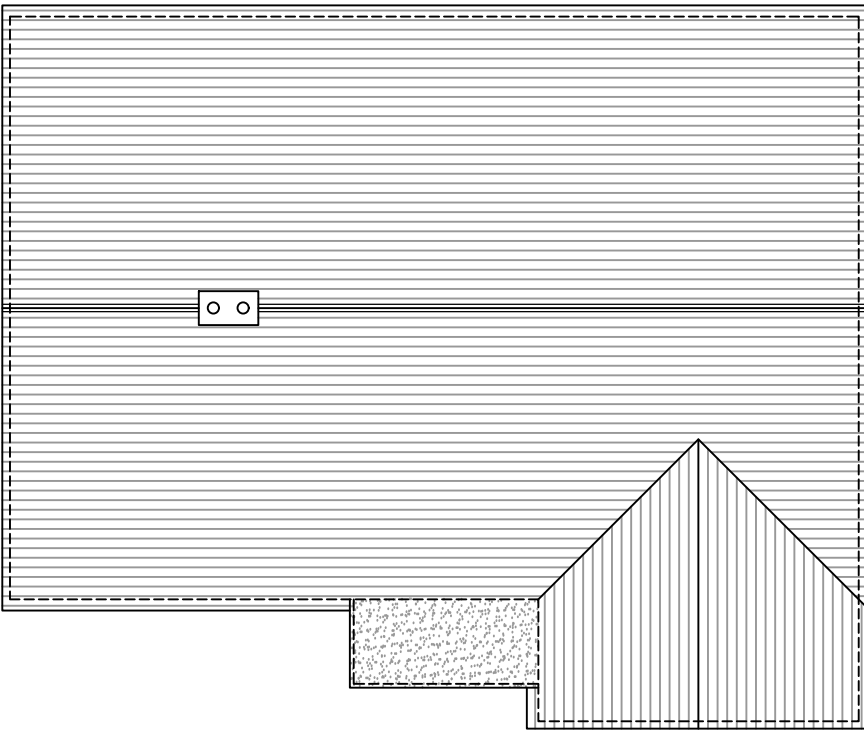

Existing Roof Plan
Scale 1:100

Drawing for planning application
purposes only.
Not to be used for construction.

Job Title
Proposed single storey side & rear extension with
front porch alterations & associated internal
alterations @ 50 Church Street, Great Bedwyn,
Marlborough, Wiltshire, SN8 3PQ

Drawing Title
Existing Plans, Elevations, Block & Location Plan

DRAWING NUMBER	REV
50 Church Street - 01	2.0

REVISIONS
2.0 - Updated to show existing parking.

SCALE	DATE	DRAWN BY	PAPER SIZE	JOB No.
As Indicated	June 2026	GW	A1	1547