



 

This drawing is copyright of CLARK & MASLIN Ltd and may not be copied or reproduced without permission. Figured dimensions are to be taken in preference to scaled dimensions. Large scale drawings to have preference to small scale drawings. Dimensions for fixed-in items are to be checked on site prior to manufacture.			
REV	DETAIL OF REVISION	BY	DATE
A	AMENDED FOR PLANNING	EM	10/06/26

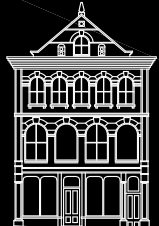

 CLARK & MASLIN Unit 5, Charlton Business Park Crudwell Road, Malmesbury Wiltshire, SN16 9RU Telephone: 01666 822911 Planning Architecture Conservation	Client MR S HERZOG		Document Type PLANNING DRAWING	
	Project PROPOSED RESIDENTIAL DEVELOPMENT, LAND AT WOOD LANE, BRINKWORTH		Scale 1:1250	PG size A2
	Description PROPOSED SITE PLAN		Date MAY '26	Drawn -
			Drawing No 5929/50	Revision A