



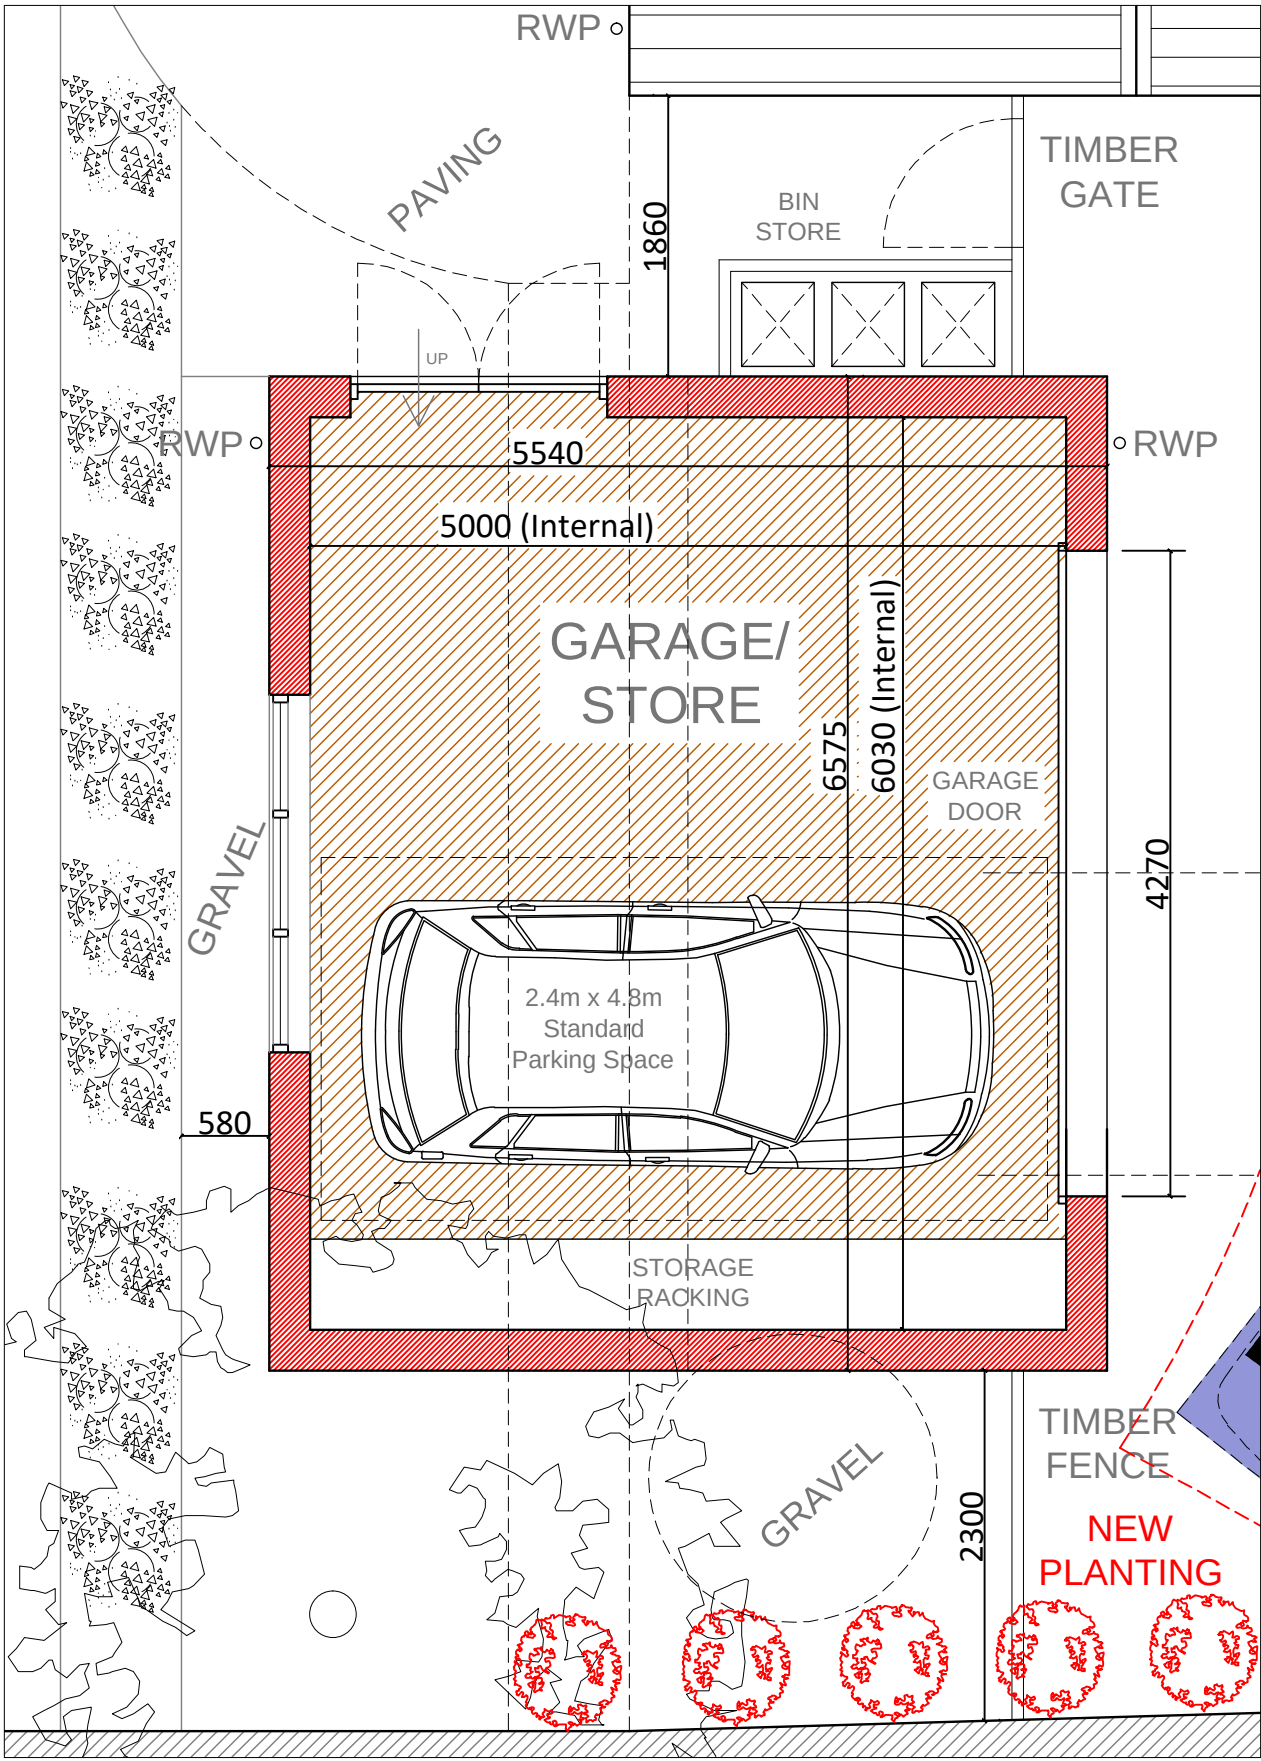


GARAGE PLAN - AS PROPOSED - SCALE 1:50





SECTION A-A - AS PROPOSED - SCALE 1:50

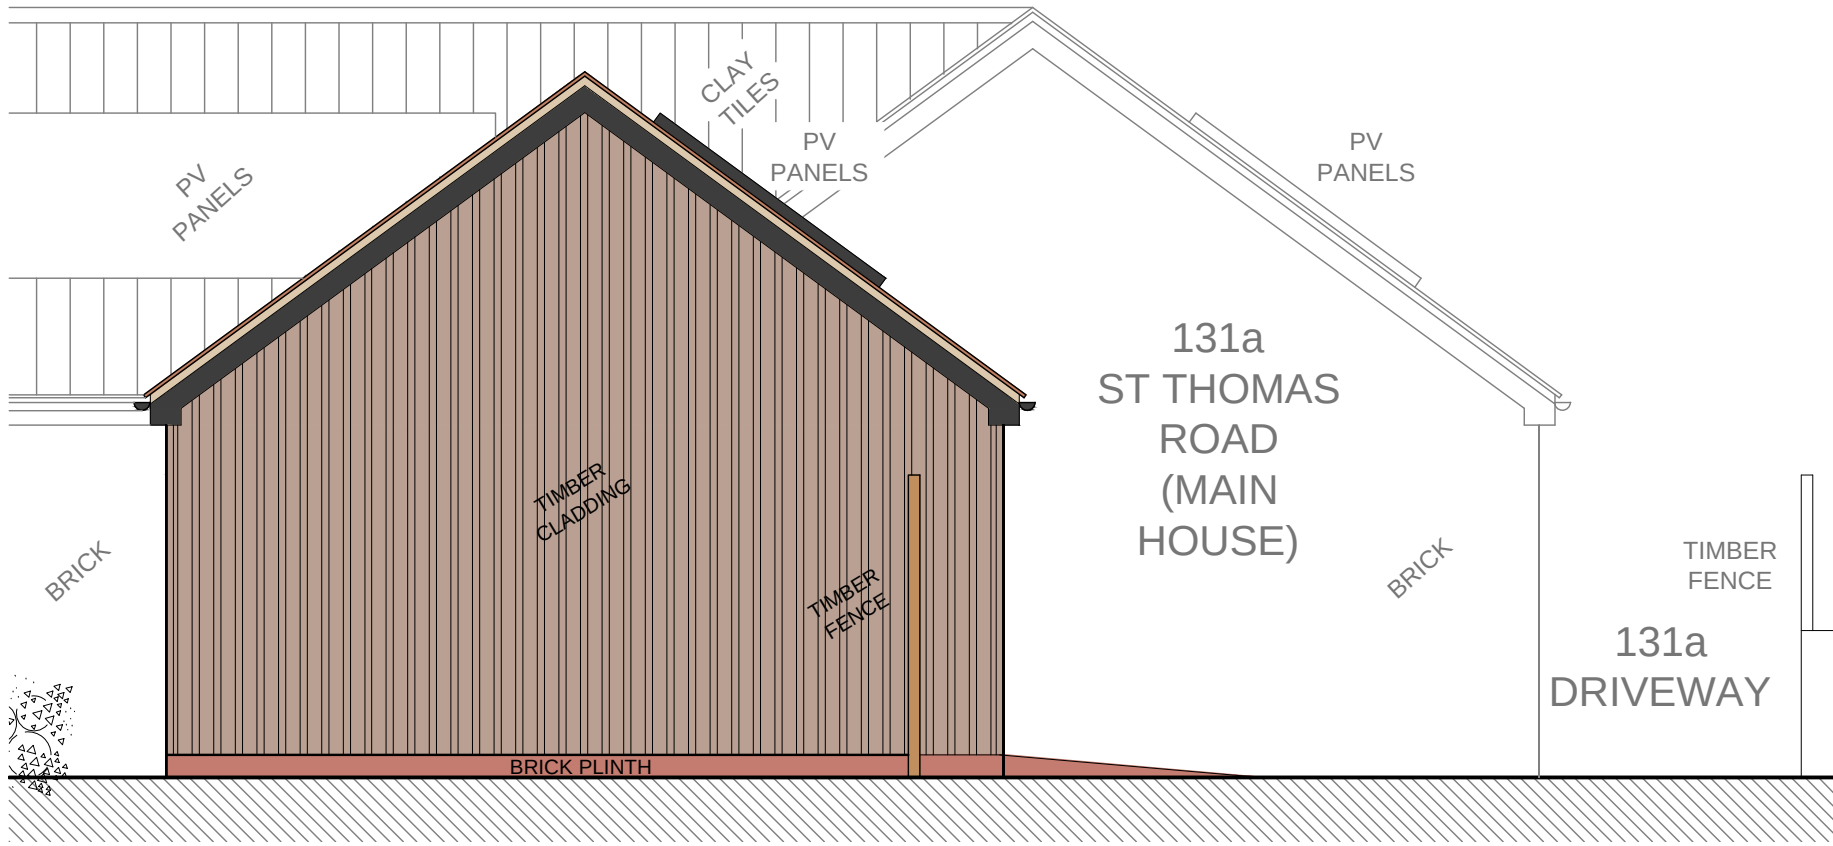


SECTION B-B - AS PROPOSED - SCALE 1:50

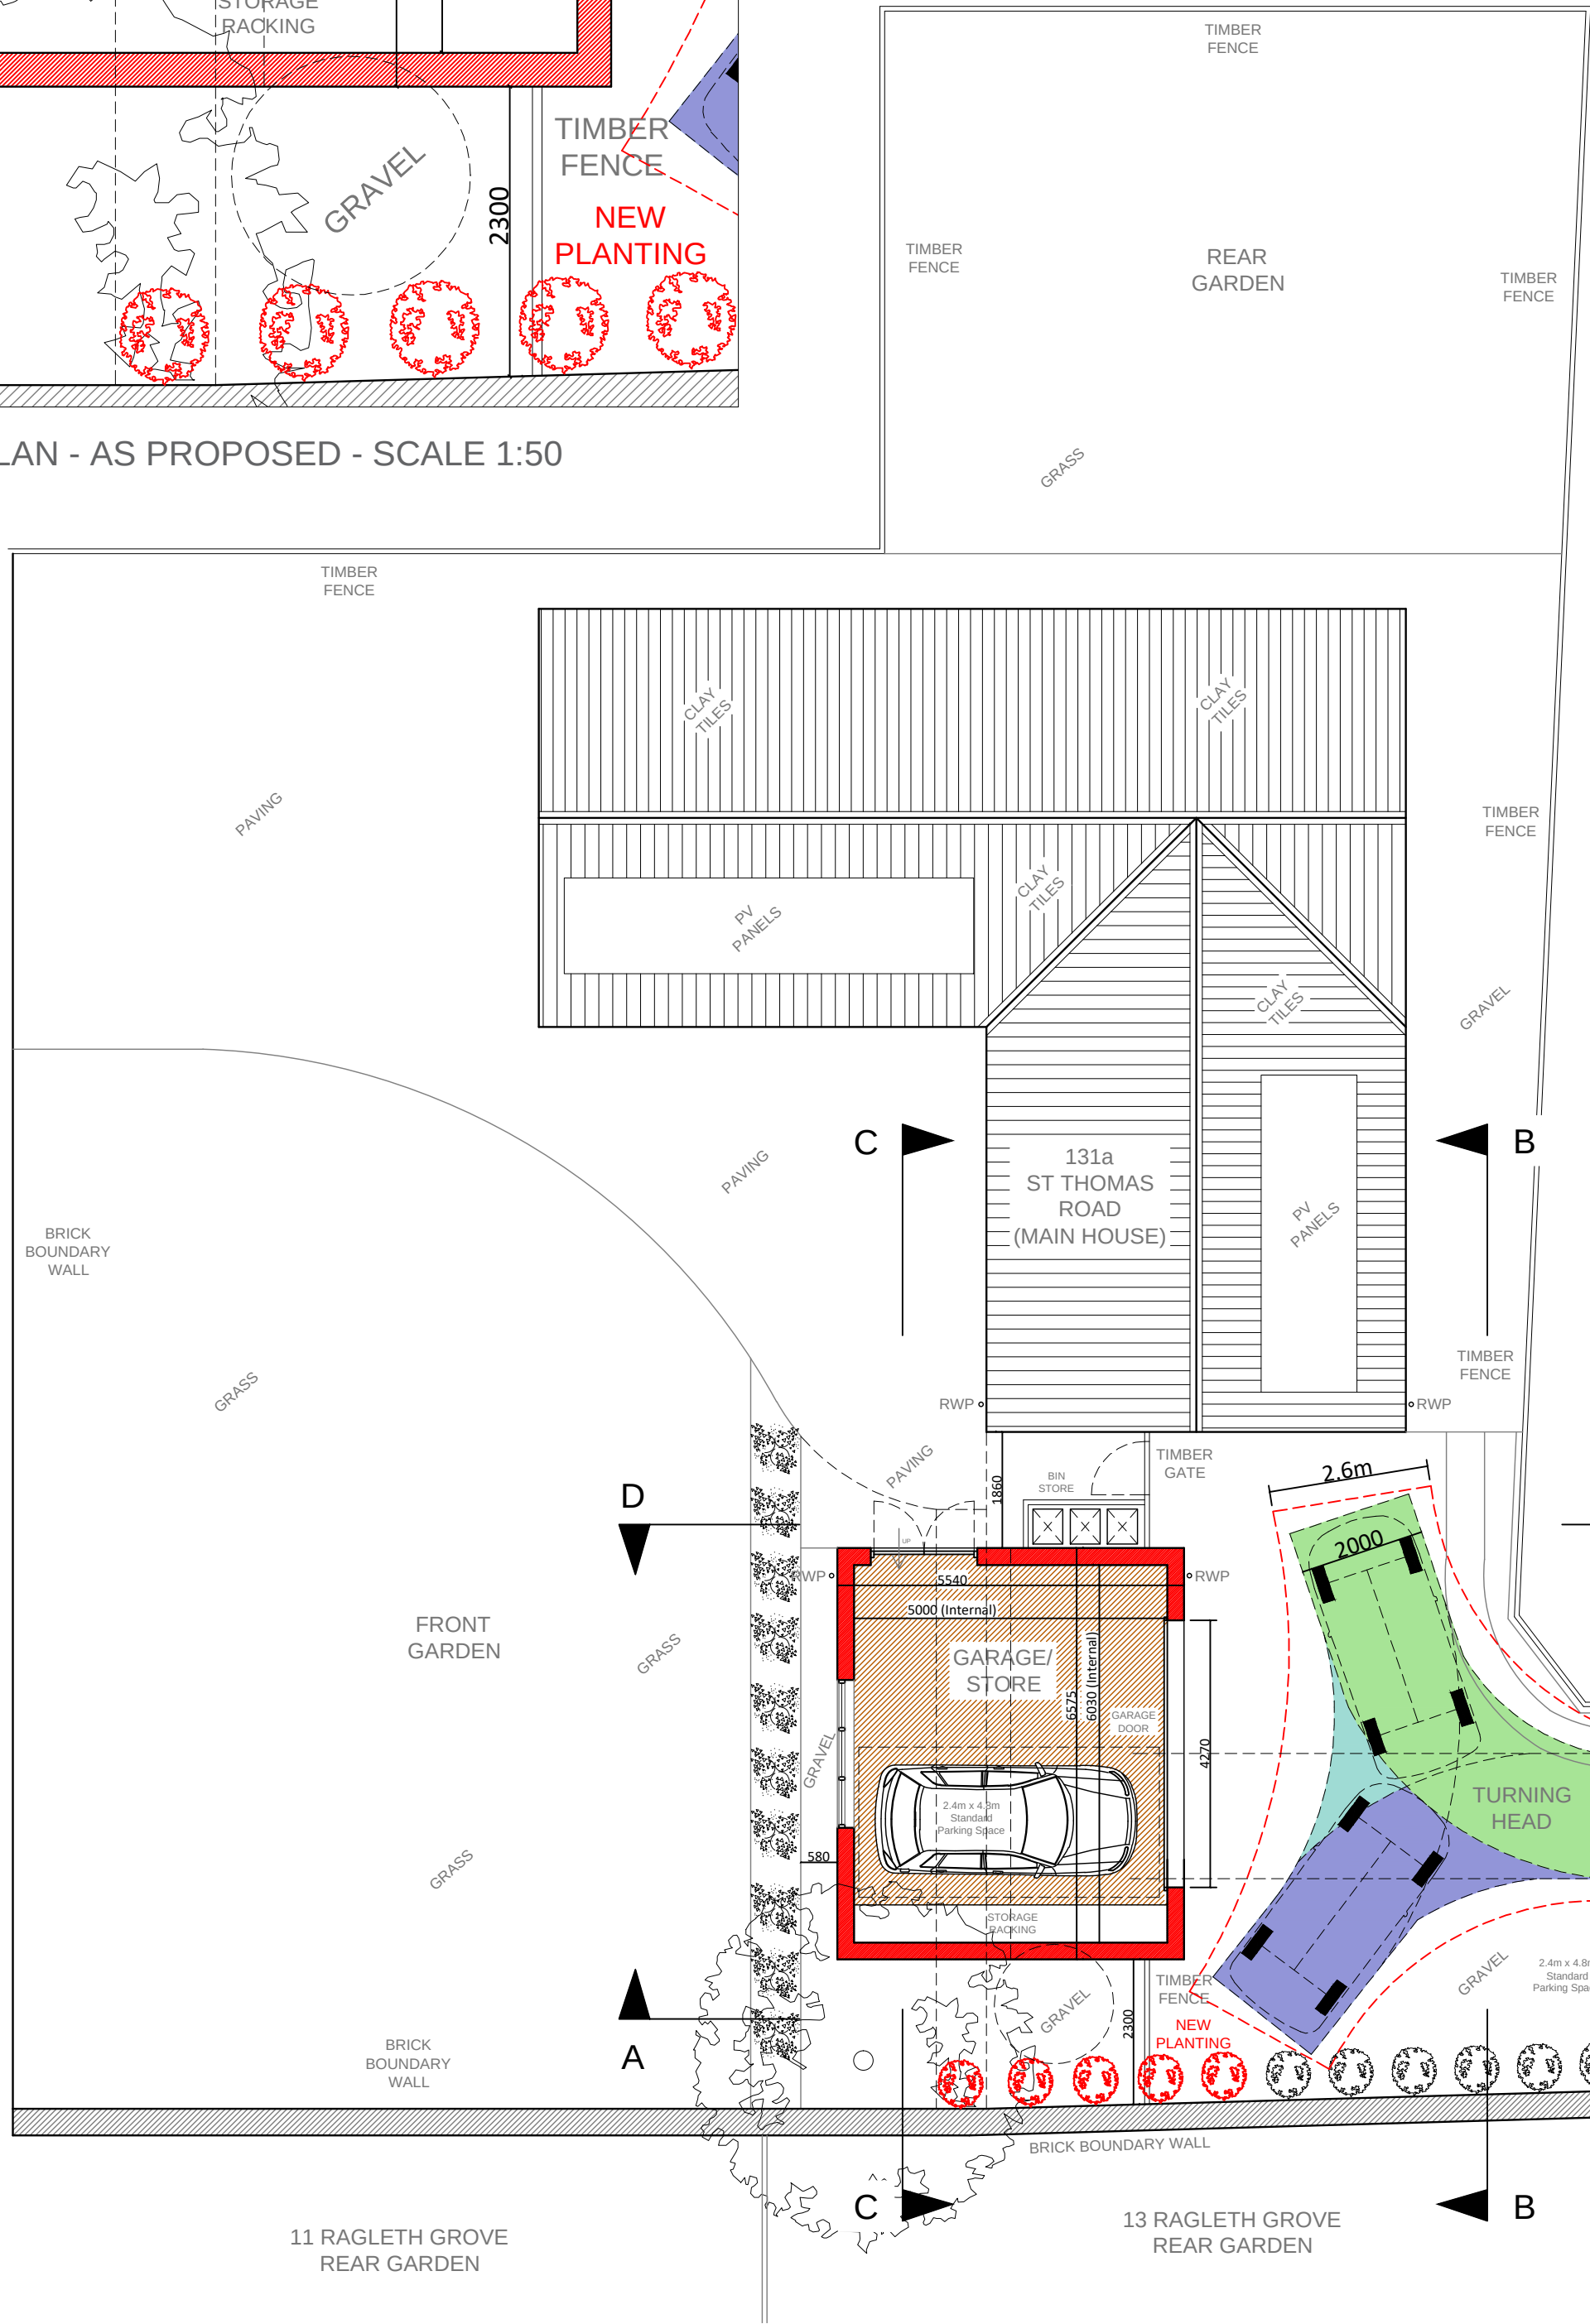



131a ST THOMAS ROAD
TROWBRIDGE

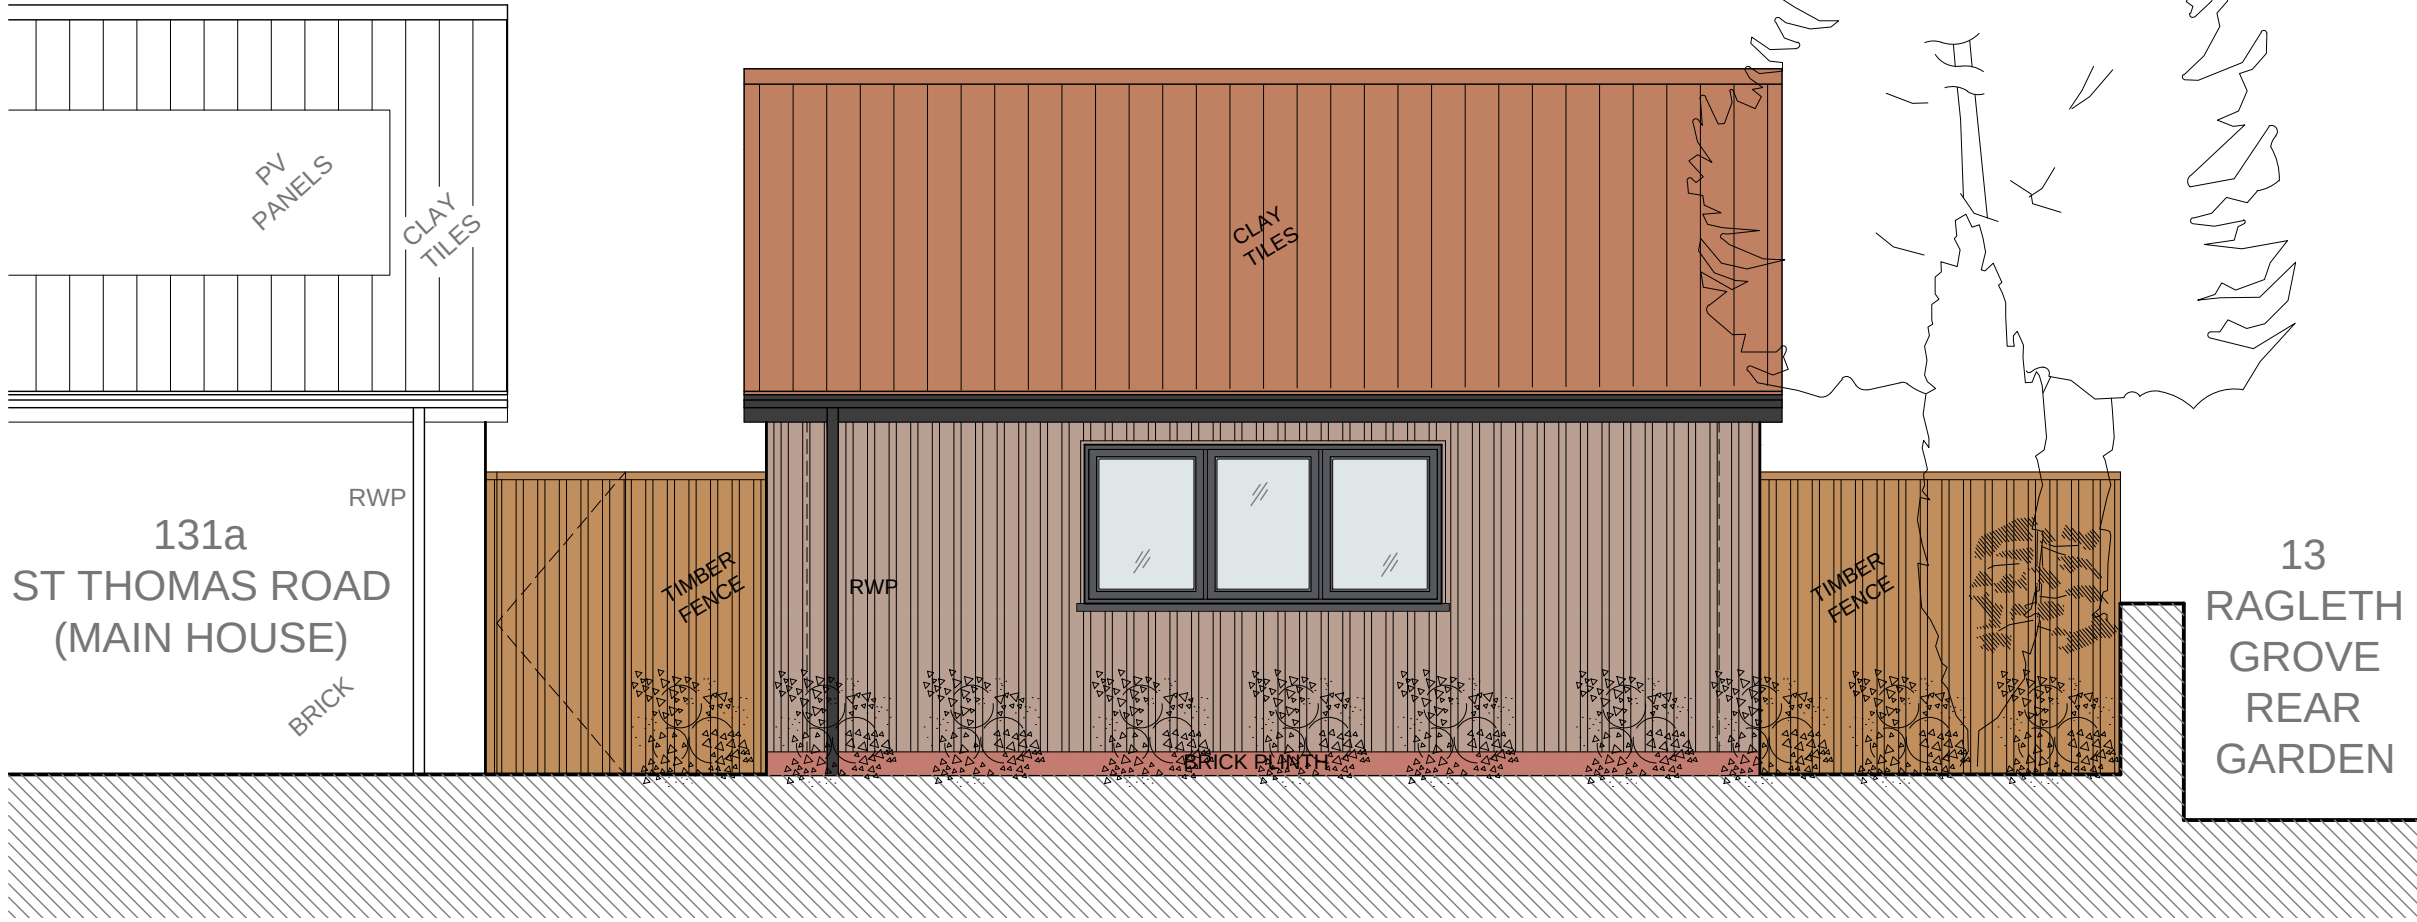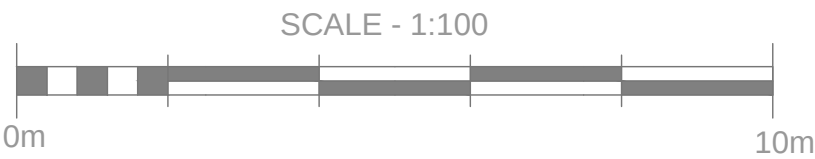

SECTION C-C - AS PROPOSED - SCALE 1:50

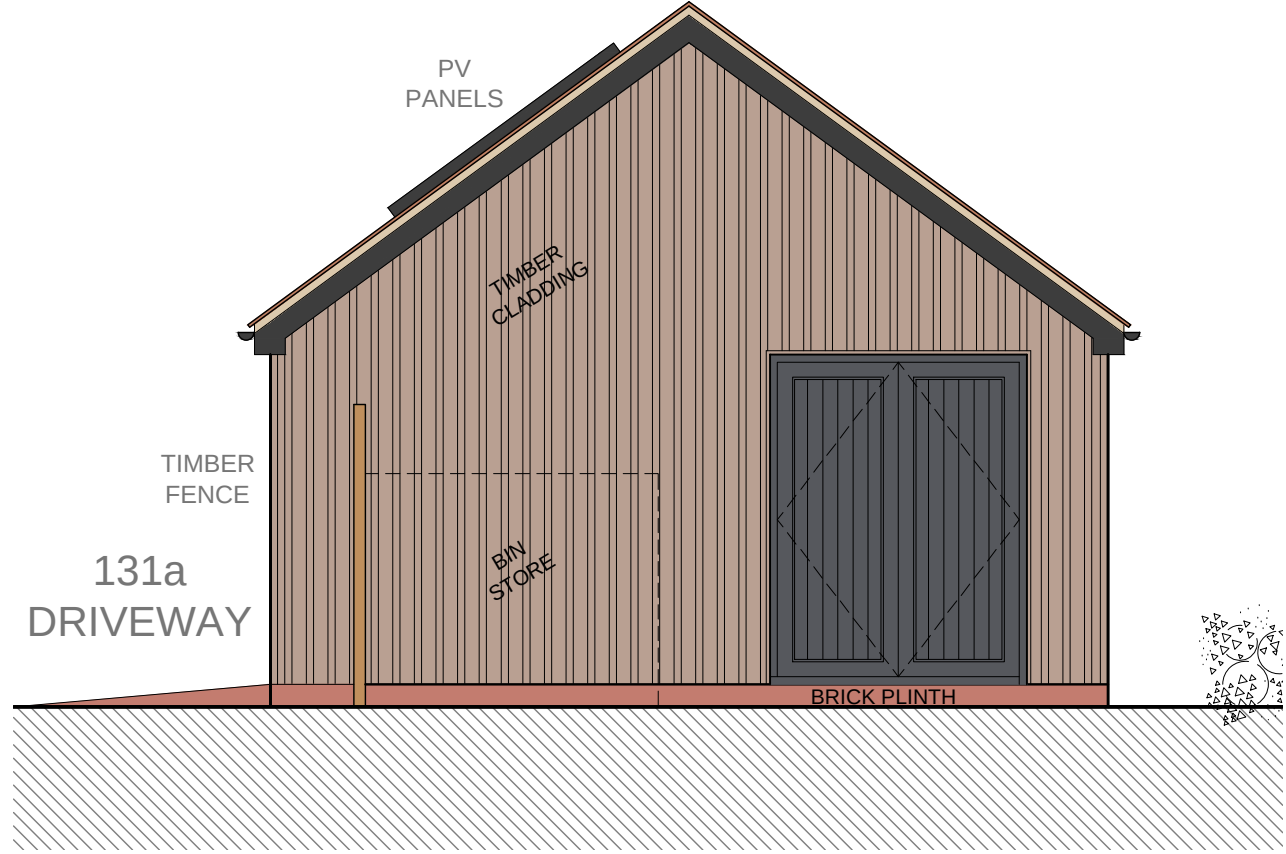

SECTION D-D - AS PROPOSED - SCALE 1:50

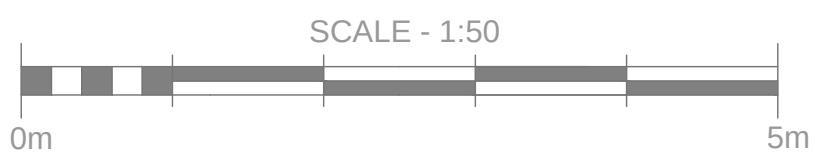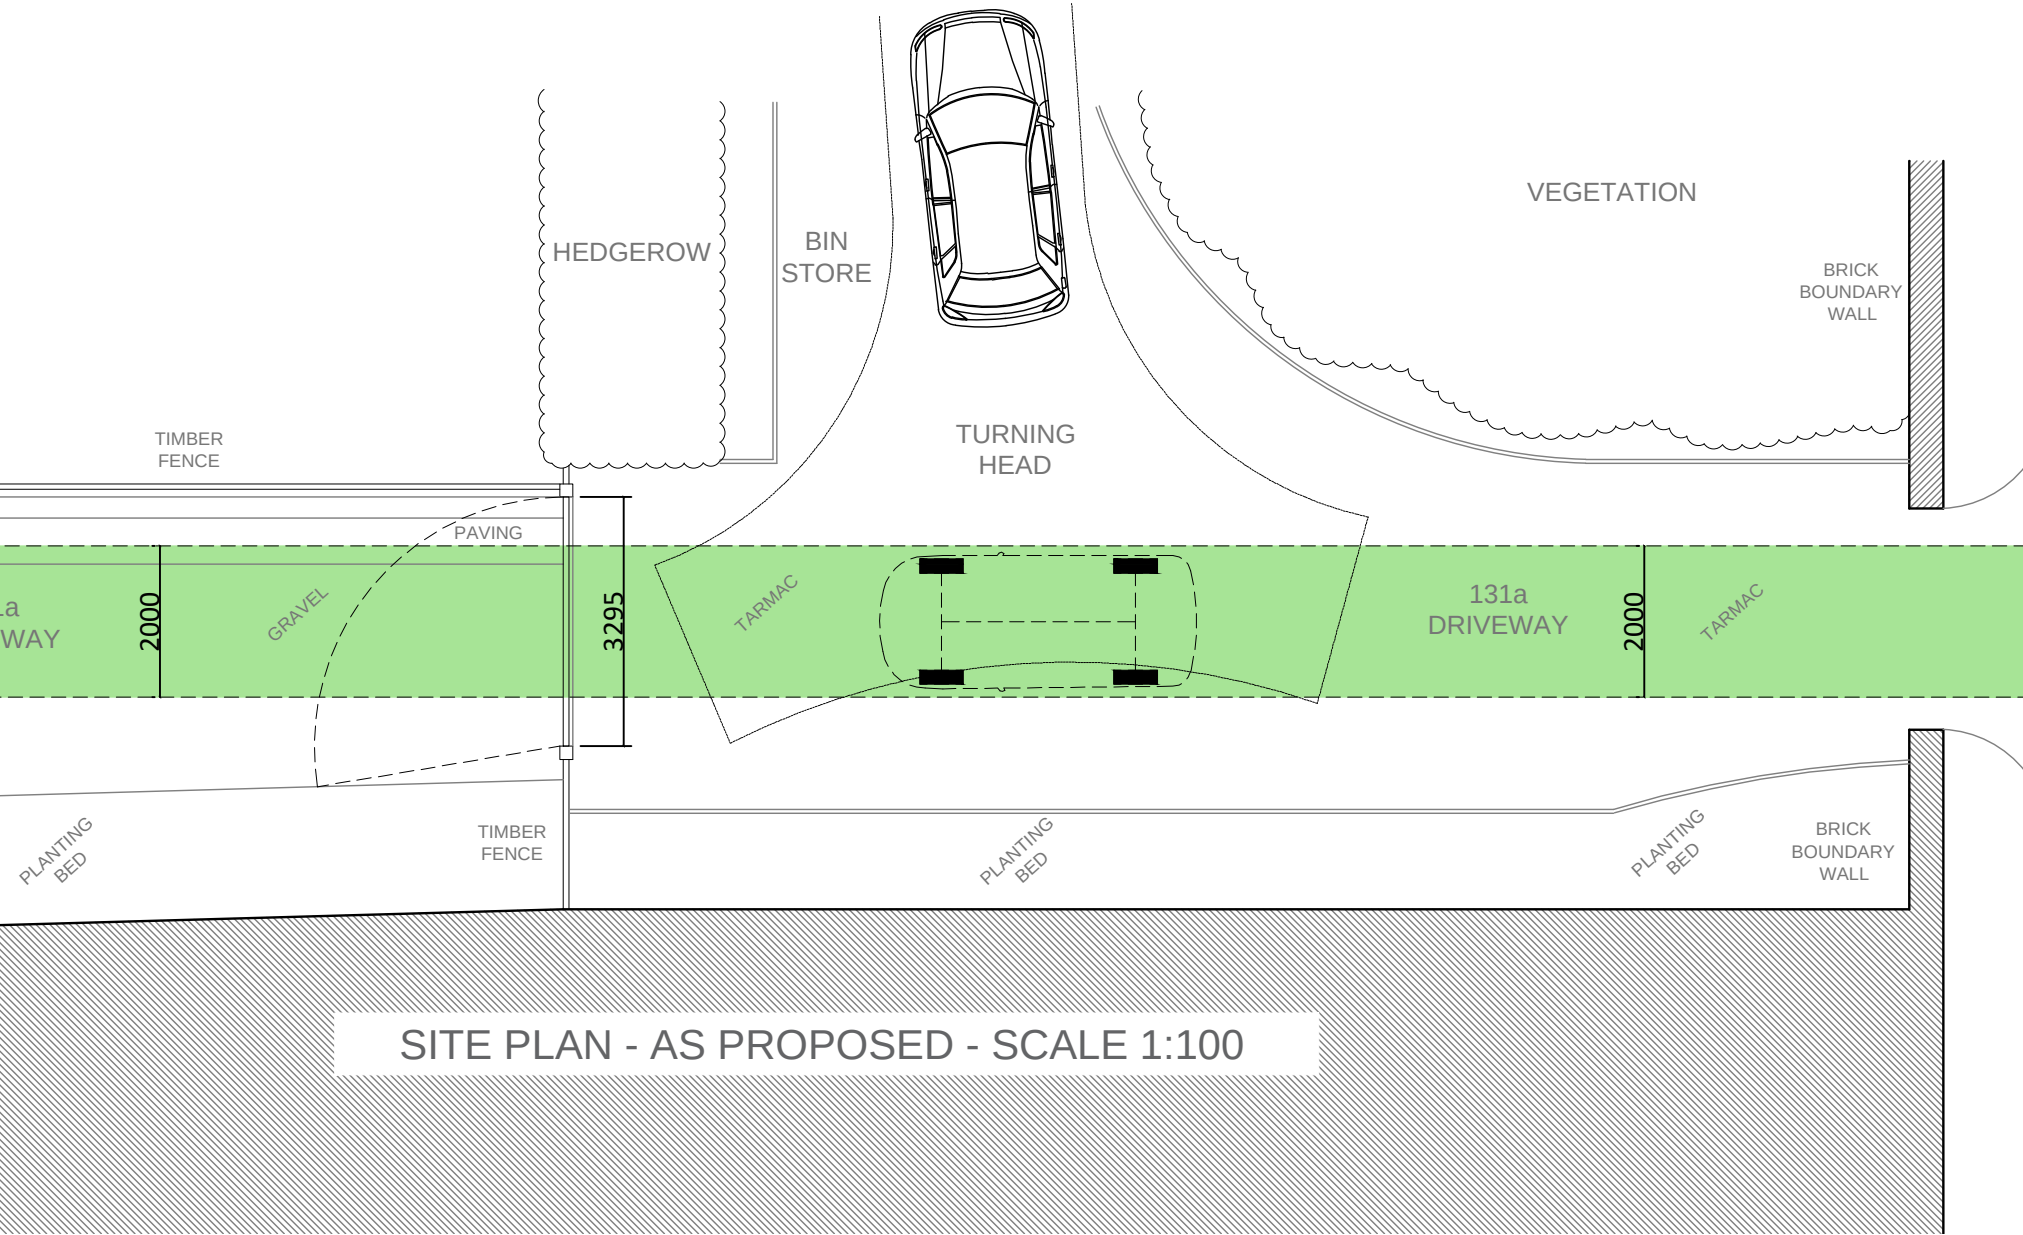

AS PROPOSED

B 19.06.26 - Swept Path Analysis Added		
A 06.06.26 - Amendments to site layout		
DATE	MARCH 2026	
PROJECT	131a ST THOMAS ROAD TROWBRIDGE	
DESCRIPTION	SITE PLAN & SECTIONS AS PROPOSED	
SCALE	1/50 & 1/100 @ A1	
REF.	2026	DWG 10
REV.	B	